


NEW WINDOWS TO BE UPVC
SASH STYLE

ALL DOOR 750x2000

1000 X 1000 WINDOW

1000 X 1000 WINDOW 1000 X 1000 WINDOW 1000 X 1000 WINDOW

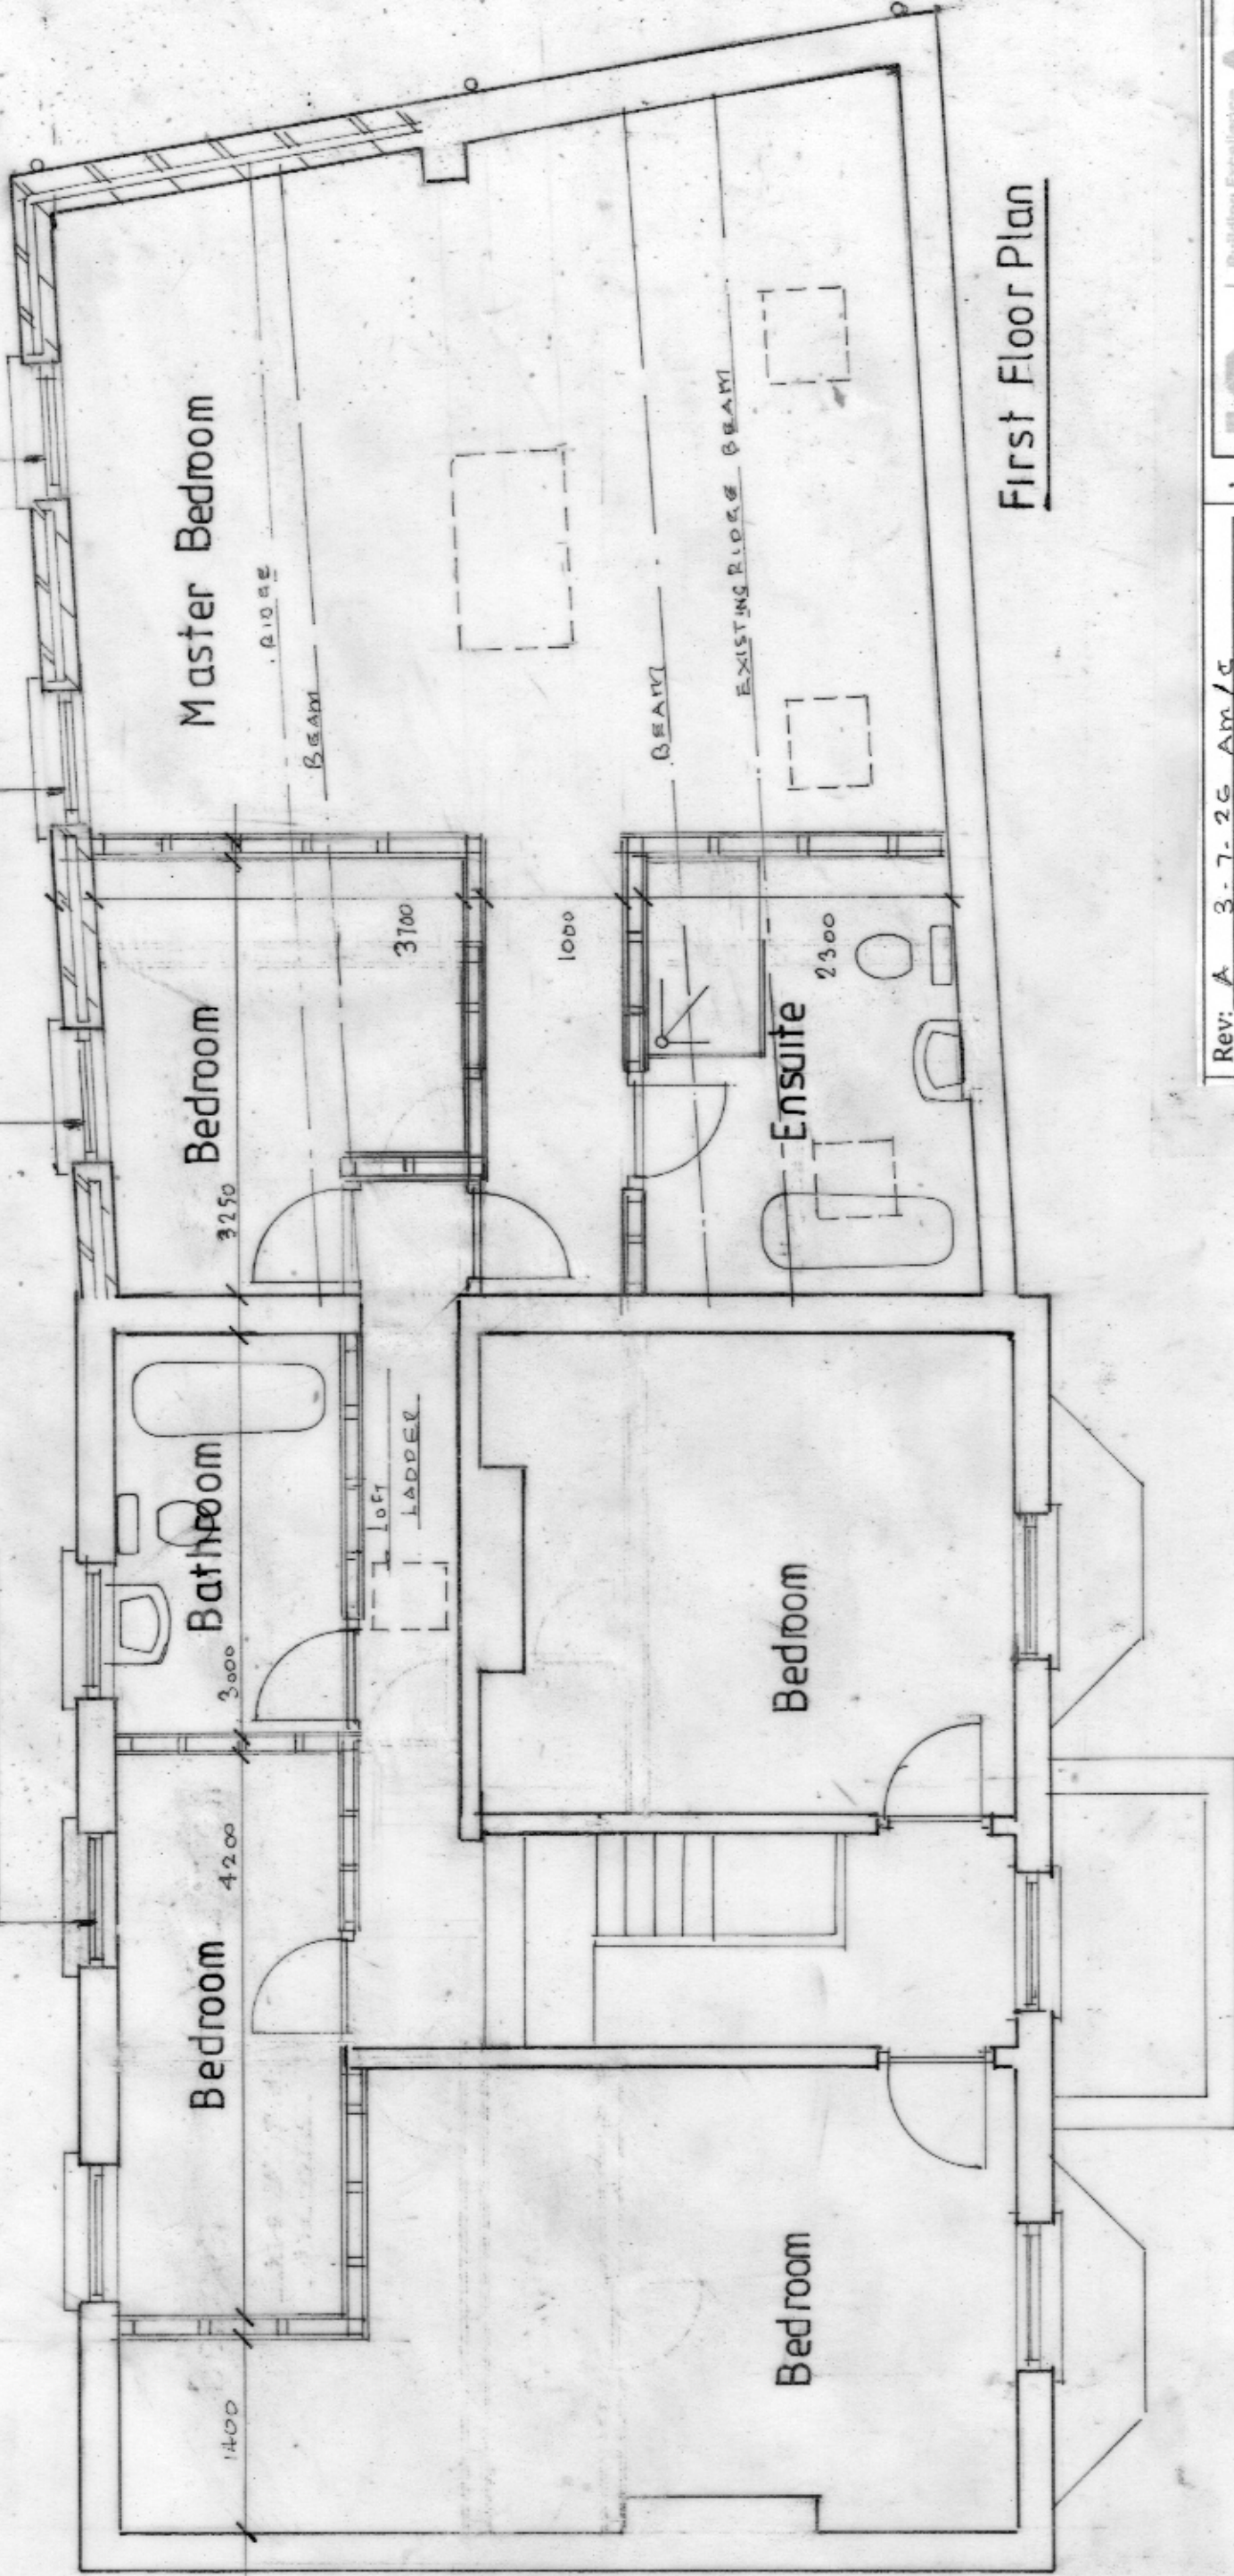

First Floor Plan

Rev: A 3-7-20 Am/c



PROPOSED TWO STOREY REAR EXTENSION AND INTERNAL ALTERATIONS
MR C EATON RIDGEWAY HOUSE THE RIDGEWAY SHORNE GRAVESEND KENT DA12 3LW
1:50 @ A3 240626/6 OF 9 24M² PROPOSED FIRST FLOOR PLAN

SCALE 1:50



WESTLEIGH DESIGN