


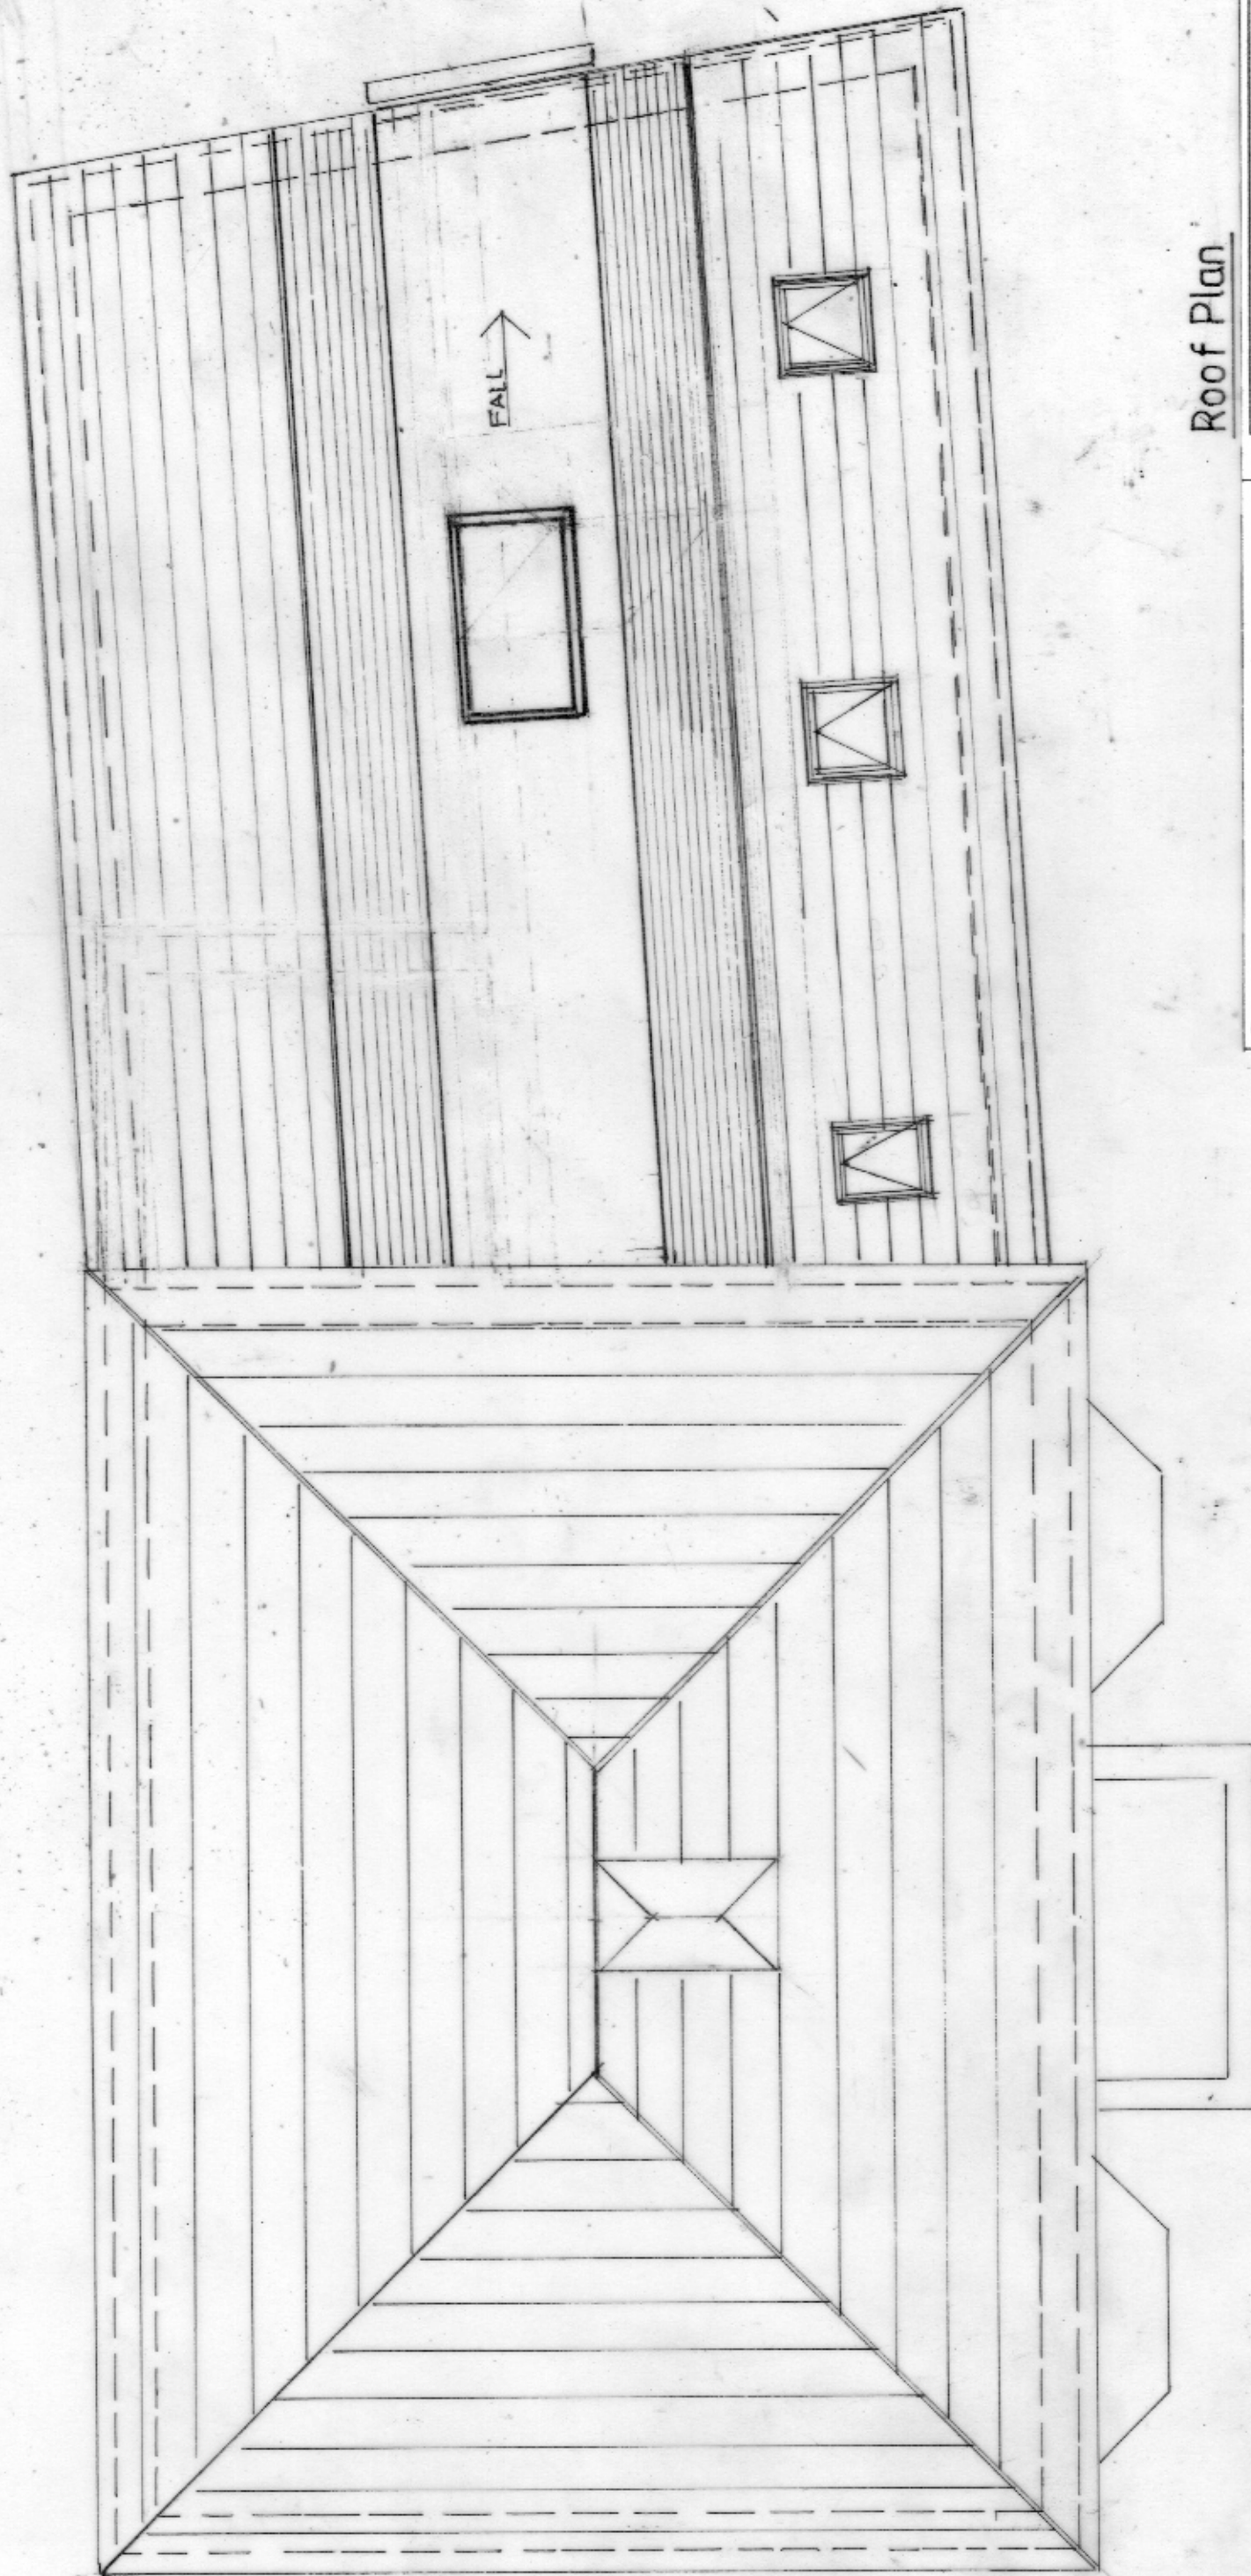

Roof Plan

Rev: \_\_\_\_\_



PROPOSED TWO STOREY REAR EXTENSION AND INTERNAL ALTERATIONS

MR C EATON RIDGEWAY HOUSE THE RIDGEWAY SHORNE GRAVESEND KENT DA12 3LW

1:50 @ A3 240626/7 OF 9 24M<sup>2</sup> PROPOSED ROOF PLAN

SCALE 1:50



**W**ESTLEIGH DESIGN