




FRONT ELEVATION
(1:100)




SIDE ELEVATION
(1:100)




REAR ELEVATION
(1:100)

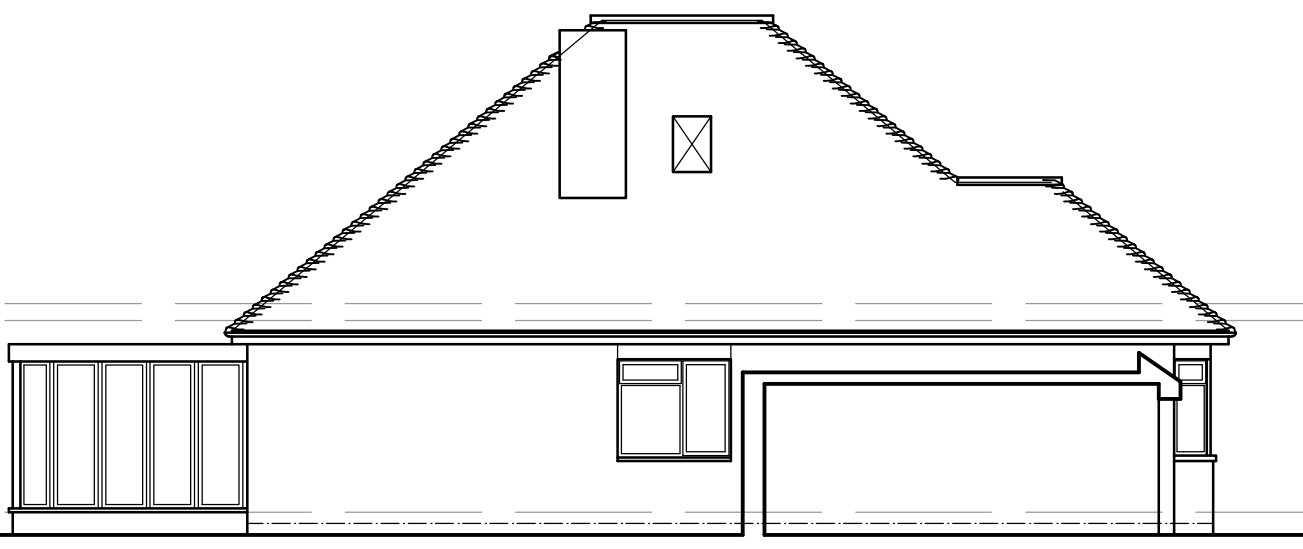

SIDE ELEVATION
(1:100)

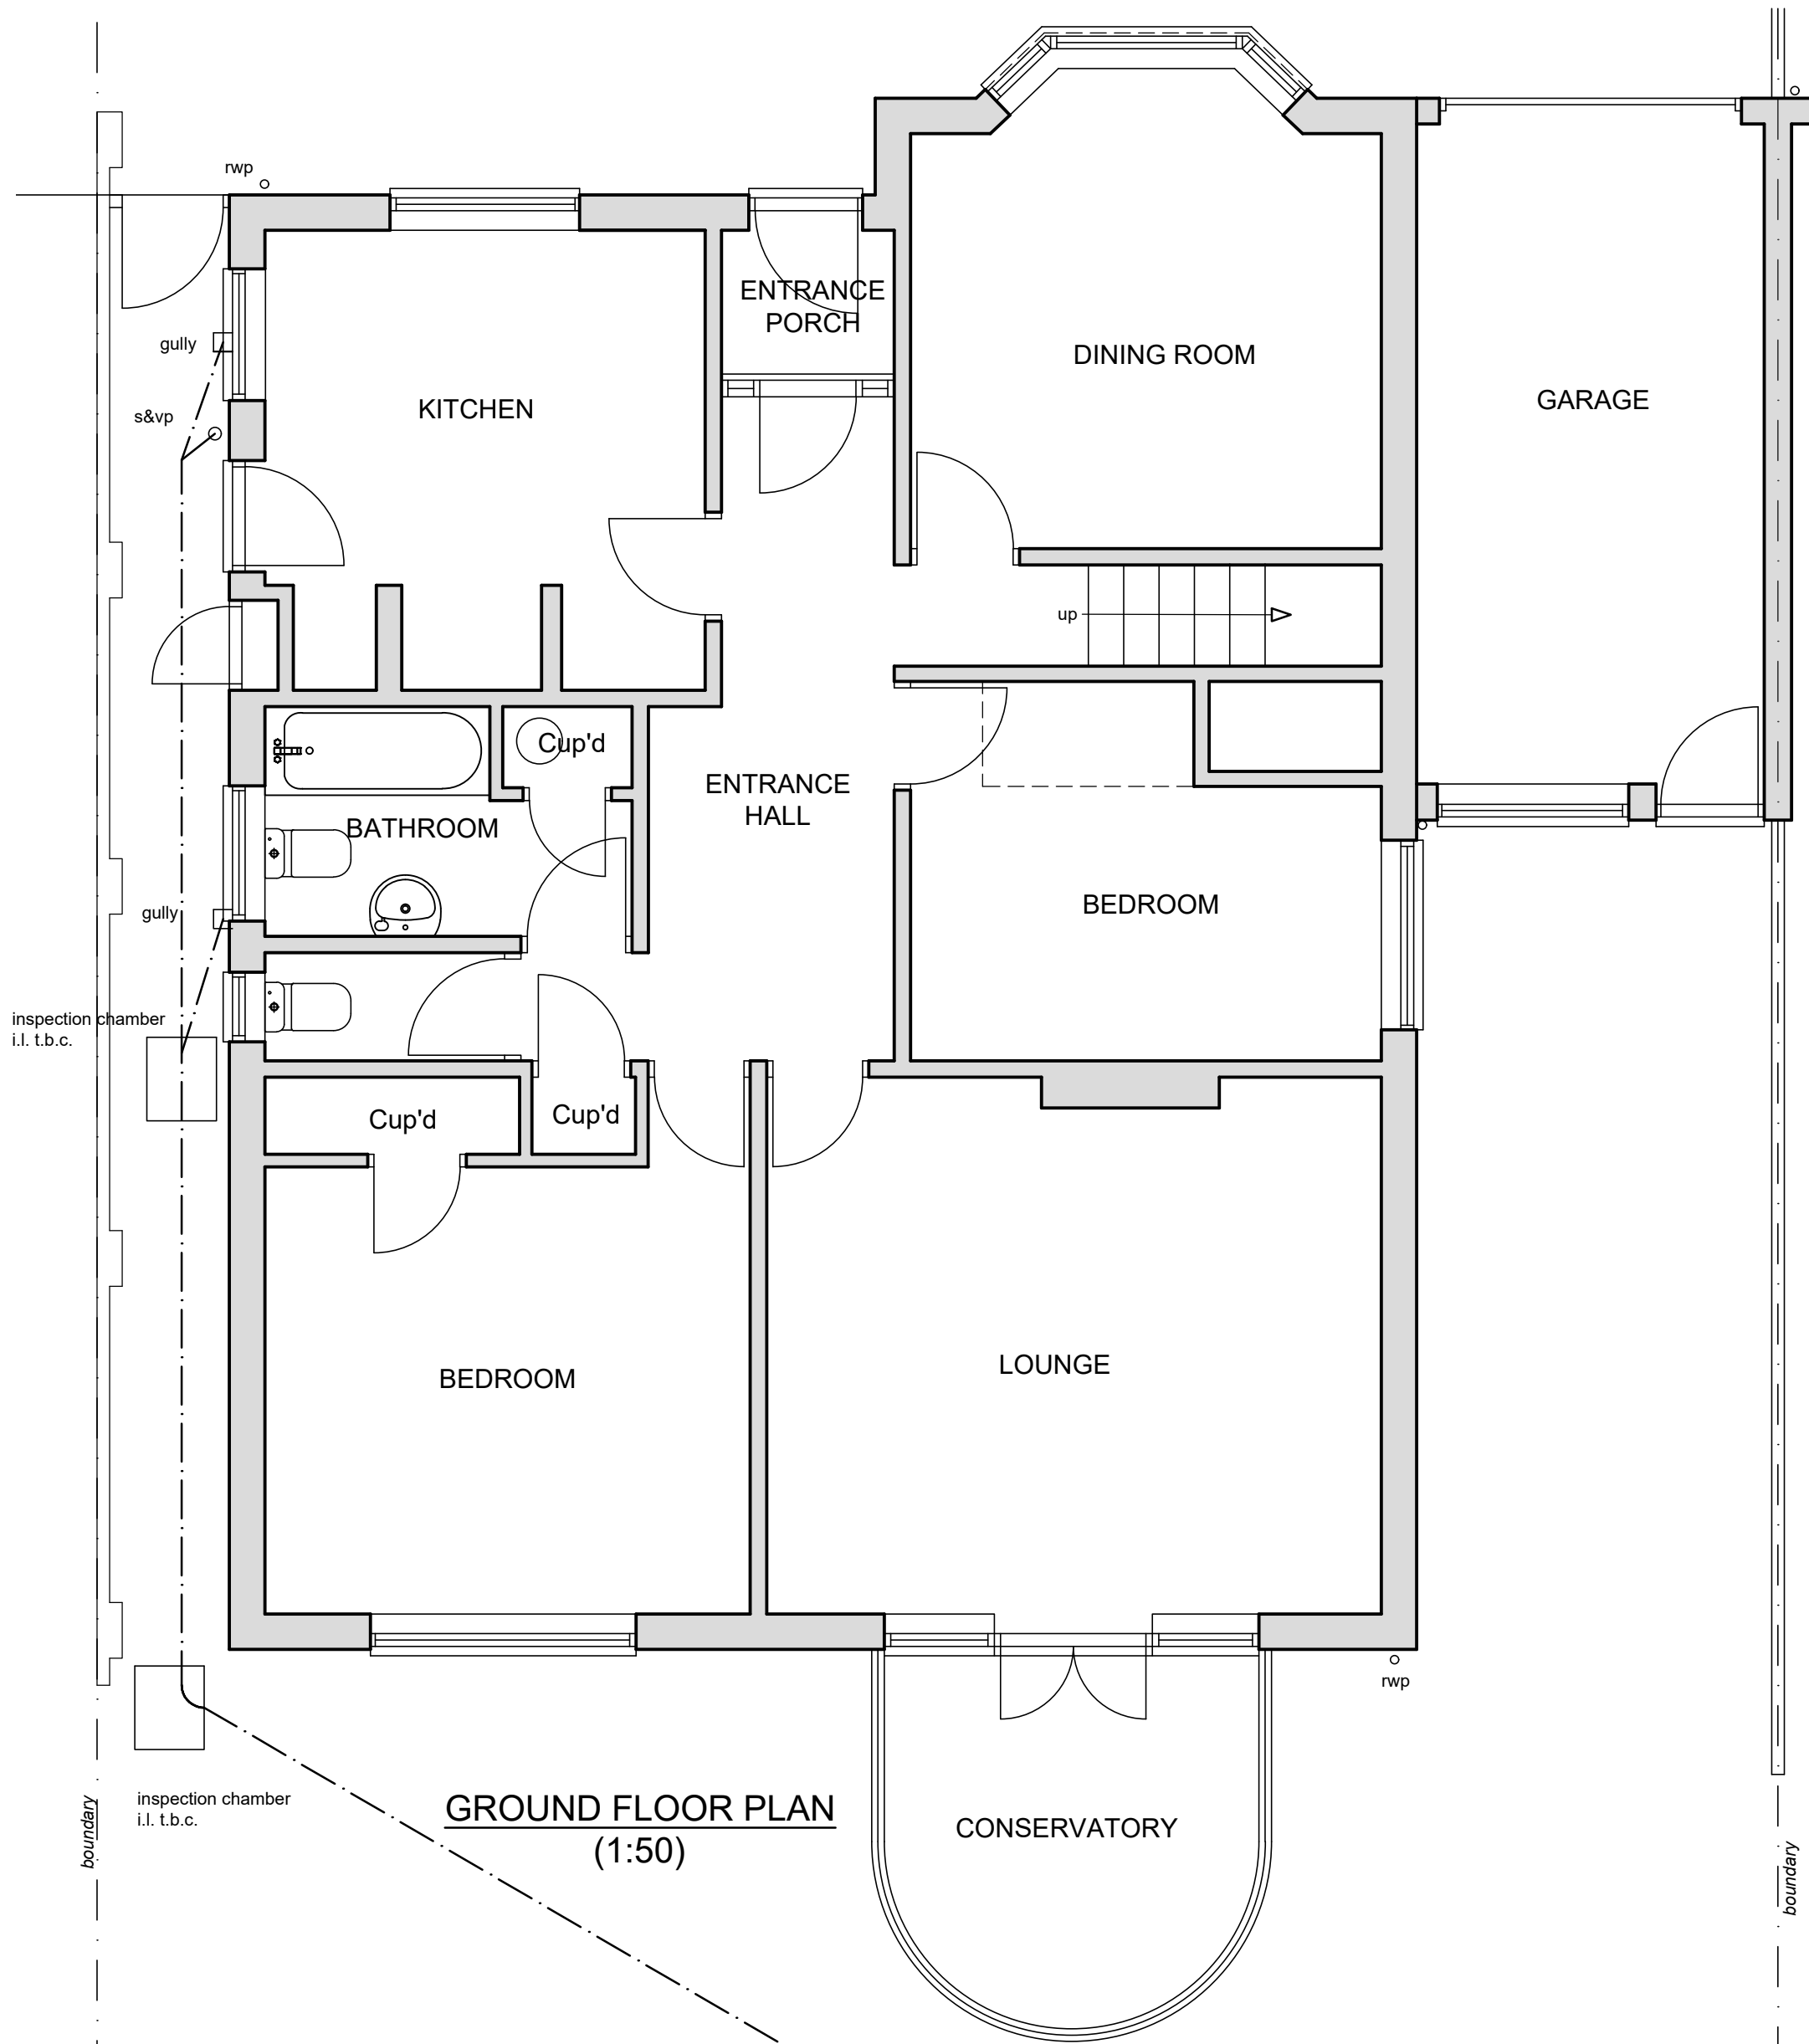


GROUND FLOOR PLAN
(1:50)

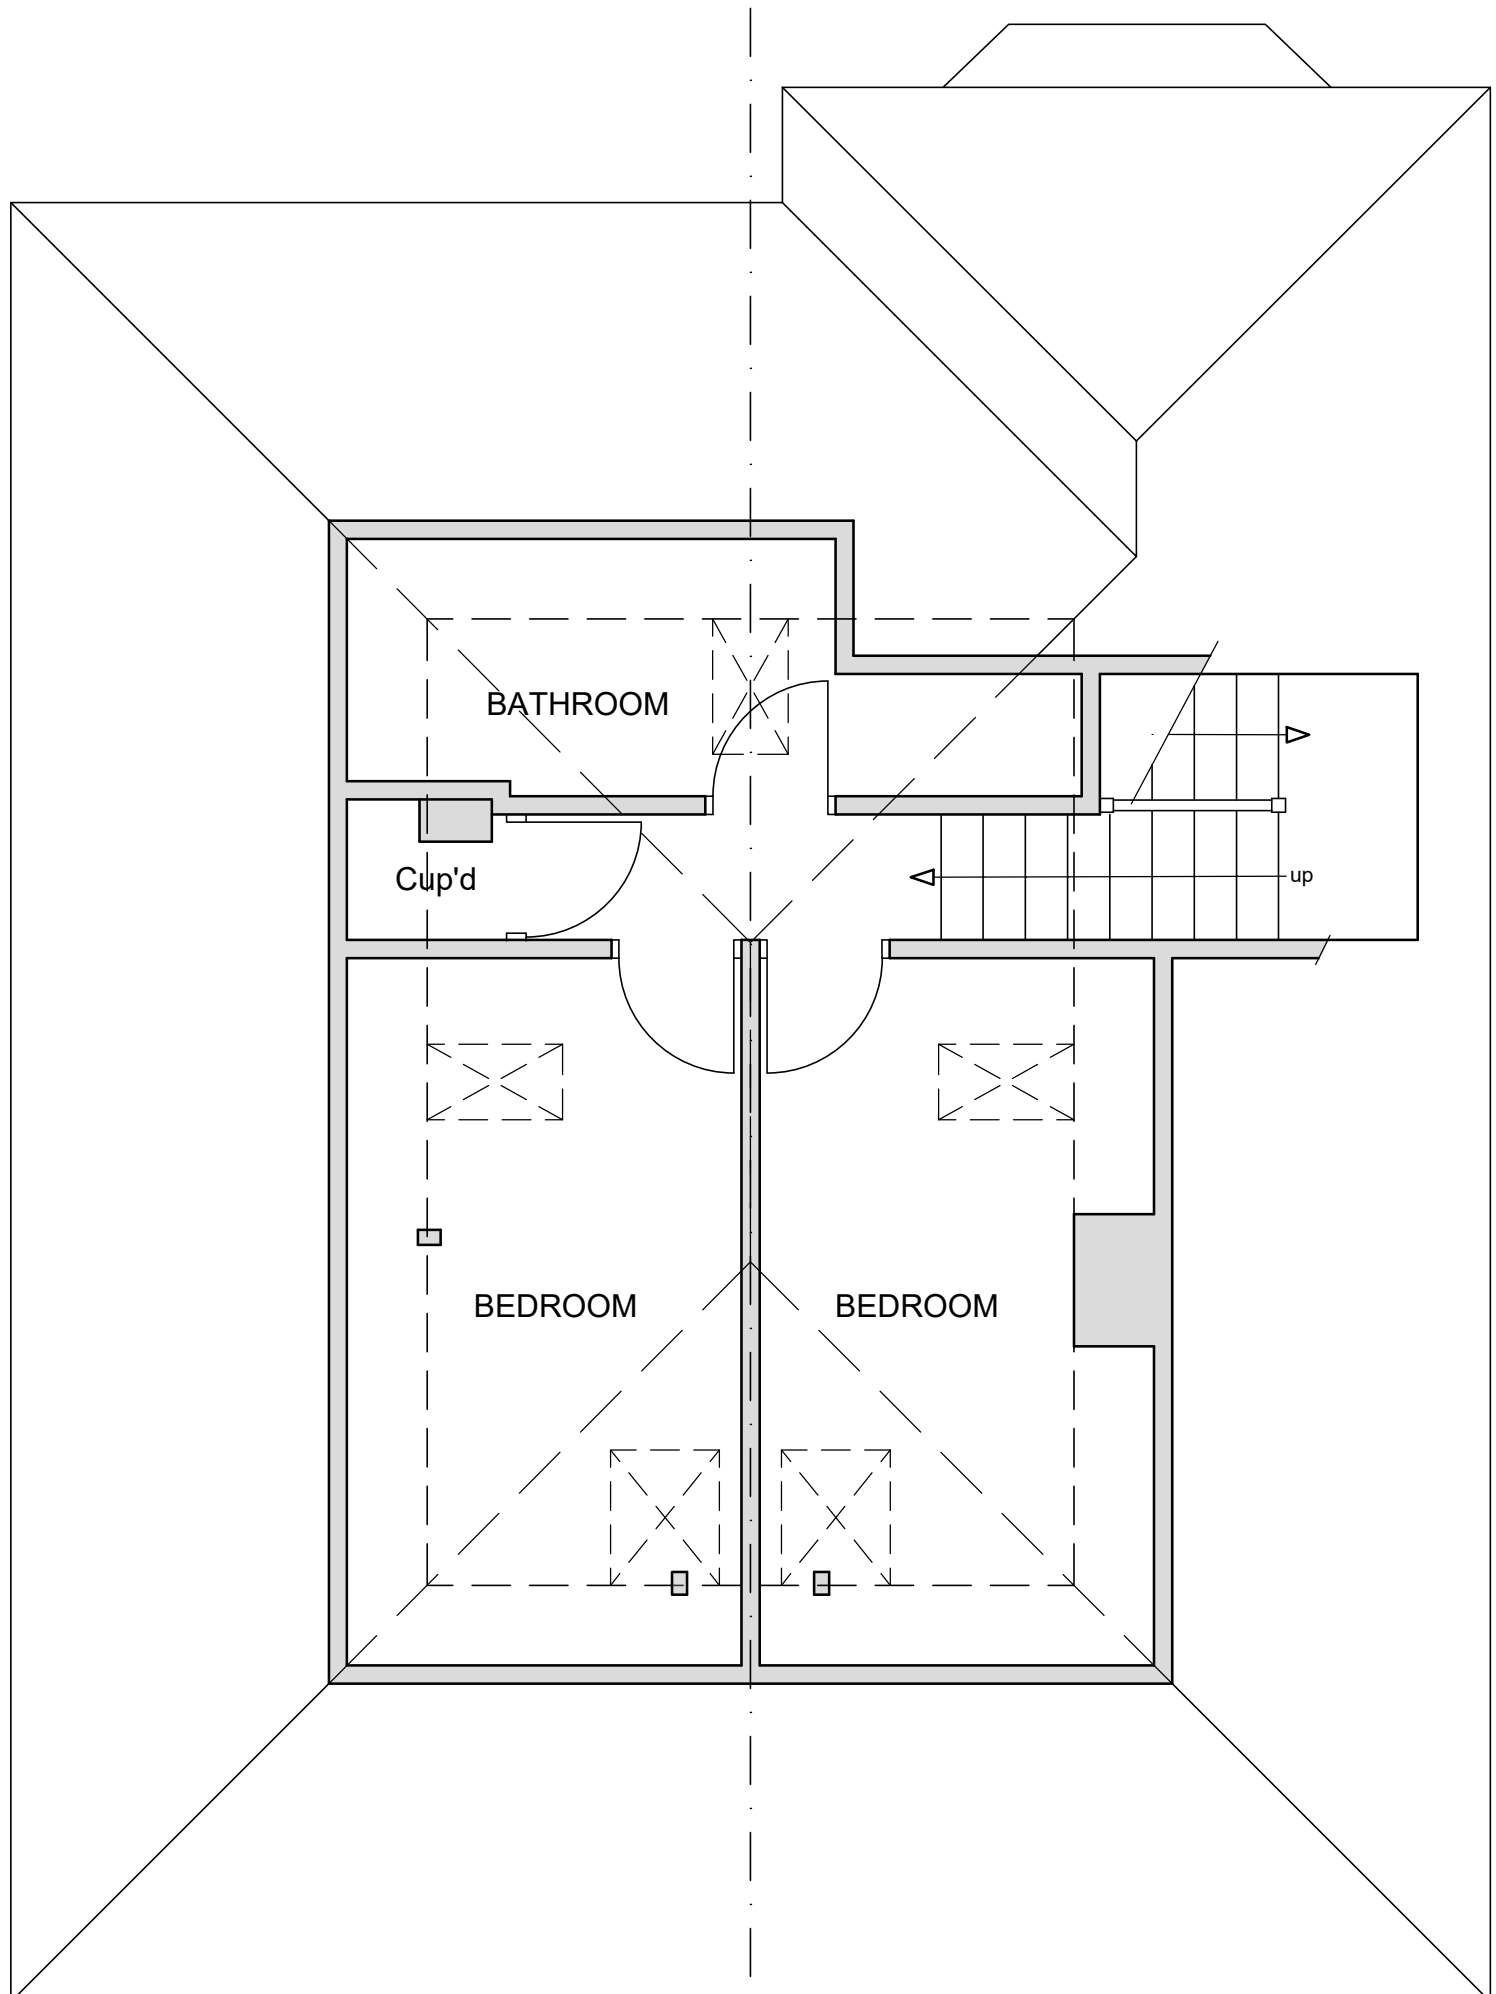


FIRST FLOOR PLAN
(1:50)

DRAINAGE LEGEND

- EXISTING 100mm PRIVATE DRAIN
- EXISTING PRIVATE DRAIN REMOVED
- EXISTING 100mm PUBLIC SEWER
- PROPOSED 100mm PRIVATE DRAIN

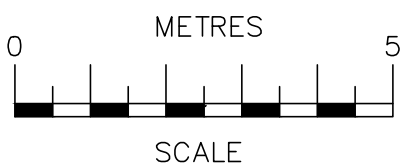

SCALE BAR @ 1:100

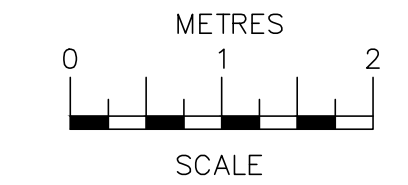

SCALE BAR @ 1:50

Date	No	Revision
Penfold Project Services		
Epmarket, Wrotham Road, Meopham, Kent, DA13 0JH Telephone: 01474 81 6690 e-mail: apenfold448@btinternet.com		
Job Title: 8 BRENCHLEY AVENUE GRAVESEND KENT DA11 7RQ		
Dwg Title: PLANS & ELEVATIONS AS EXISTING		
Scale: 1:50 & 1:100 @ A1		
Dwg No.: 01		
Date: January 2023		