



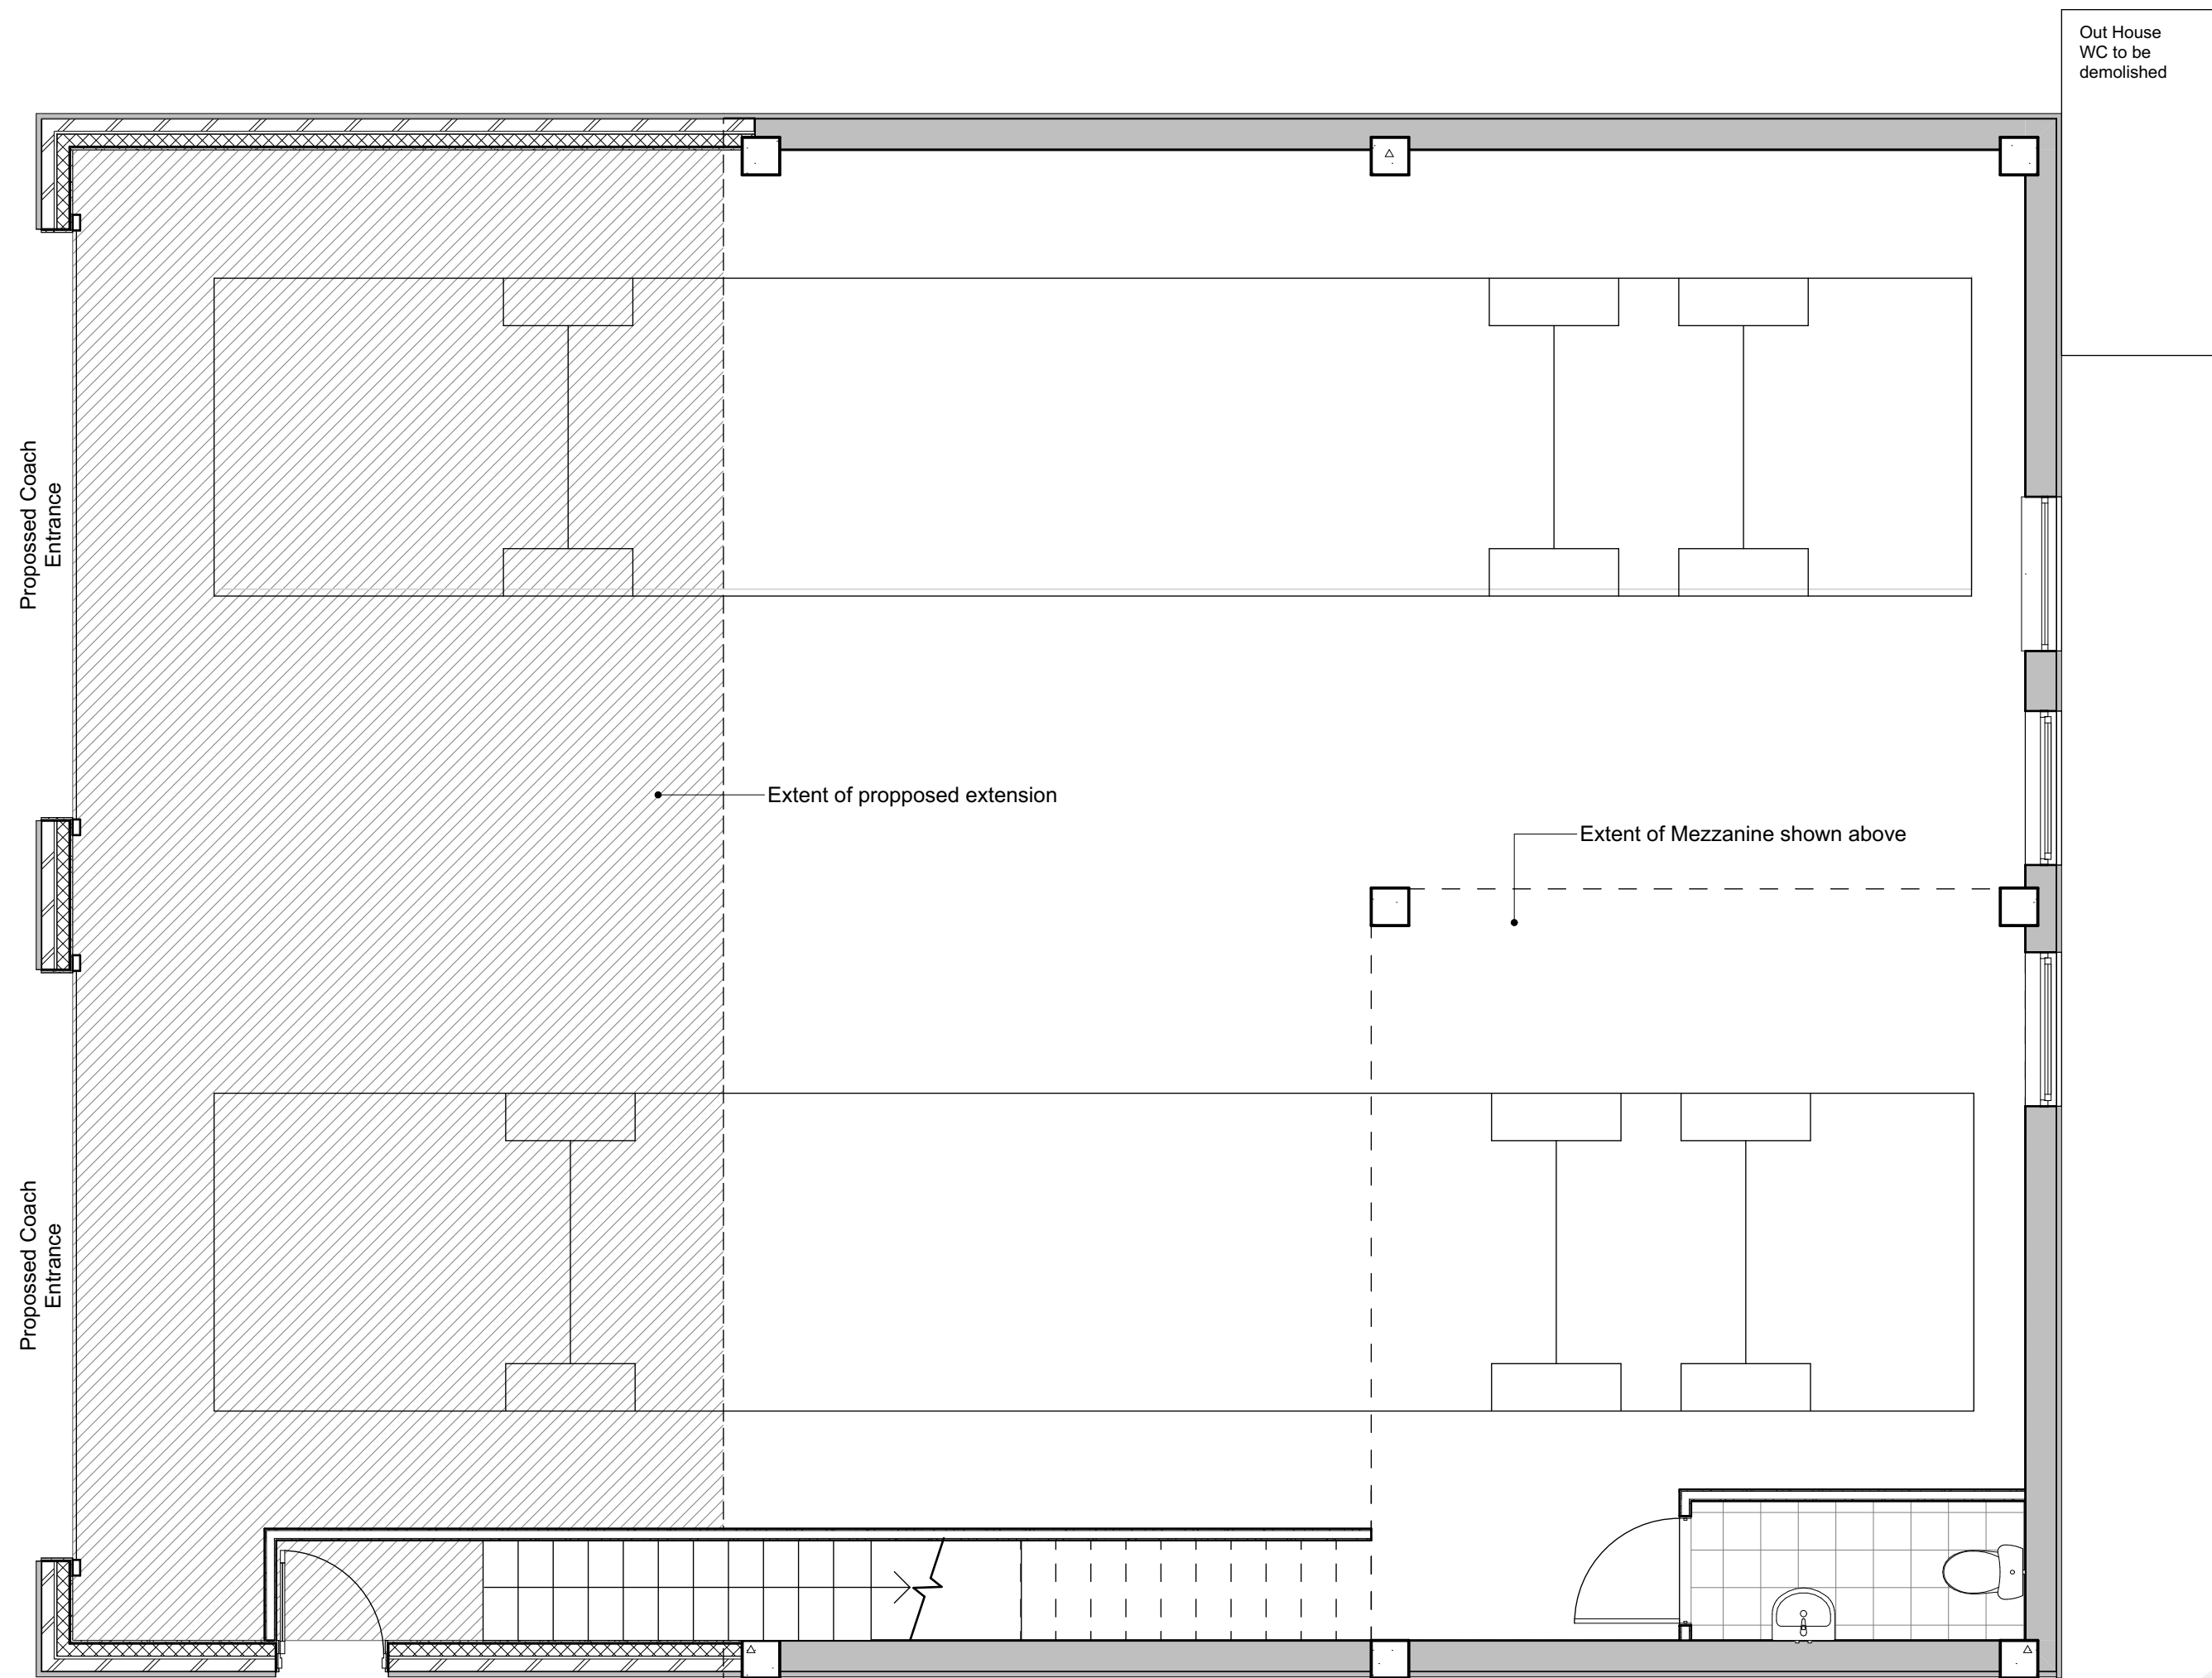


Proposed Ground Floor Plan

1:50

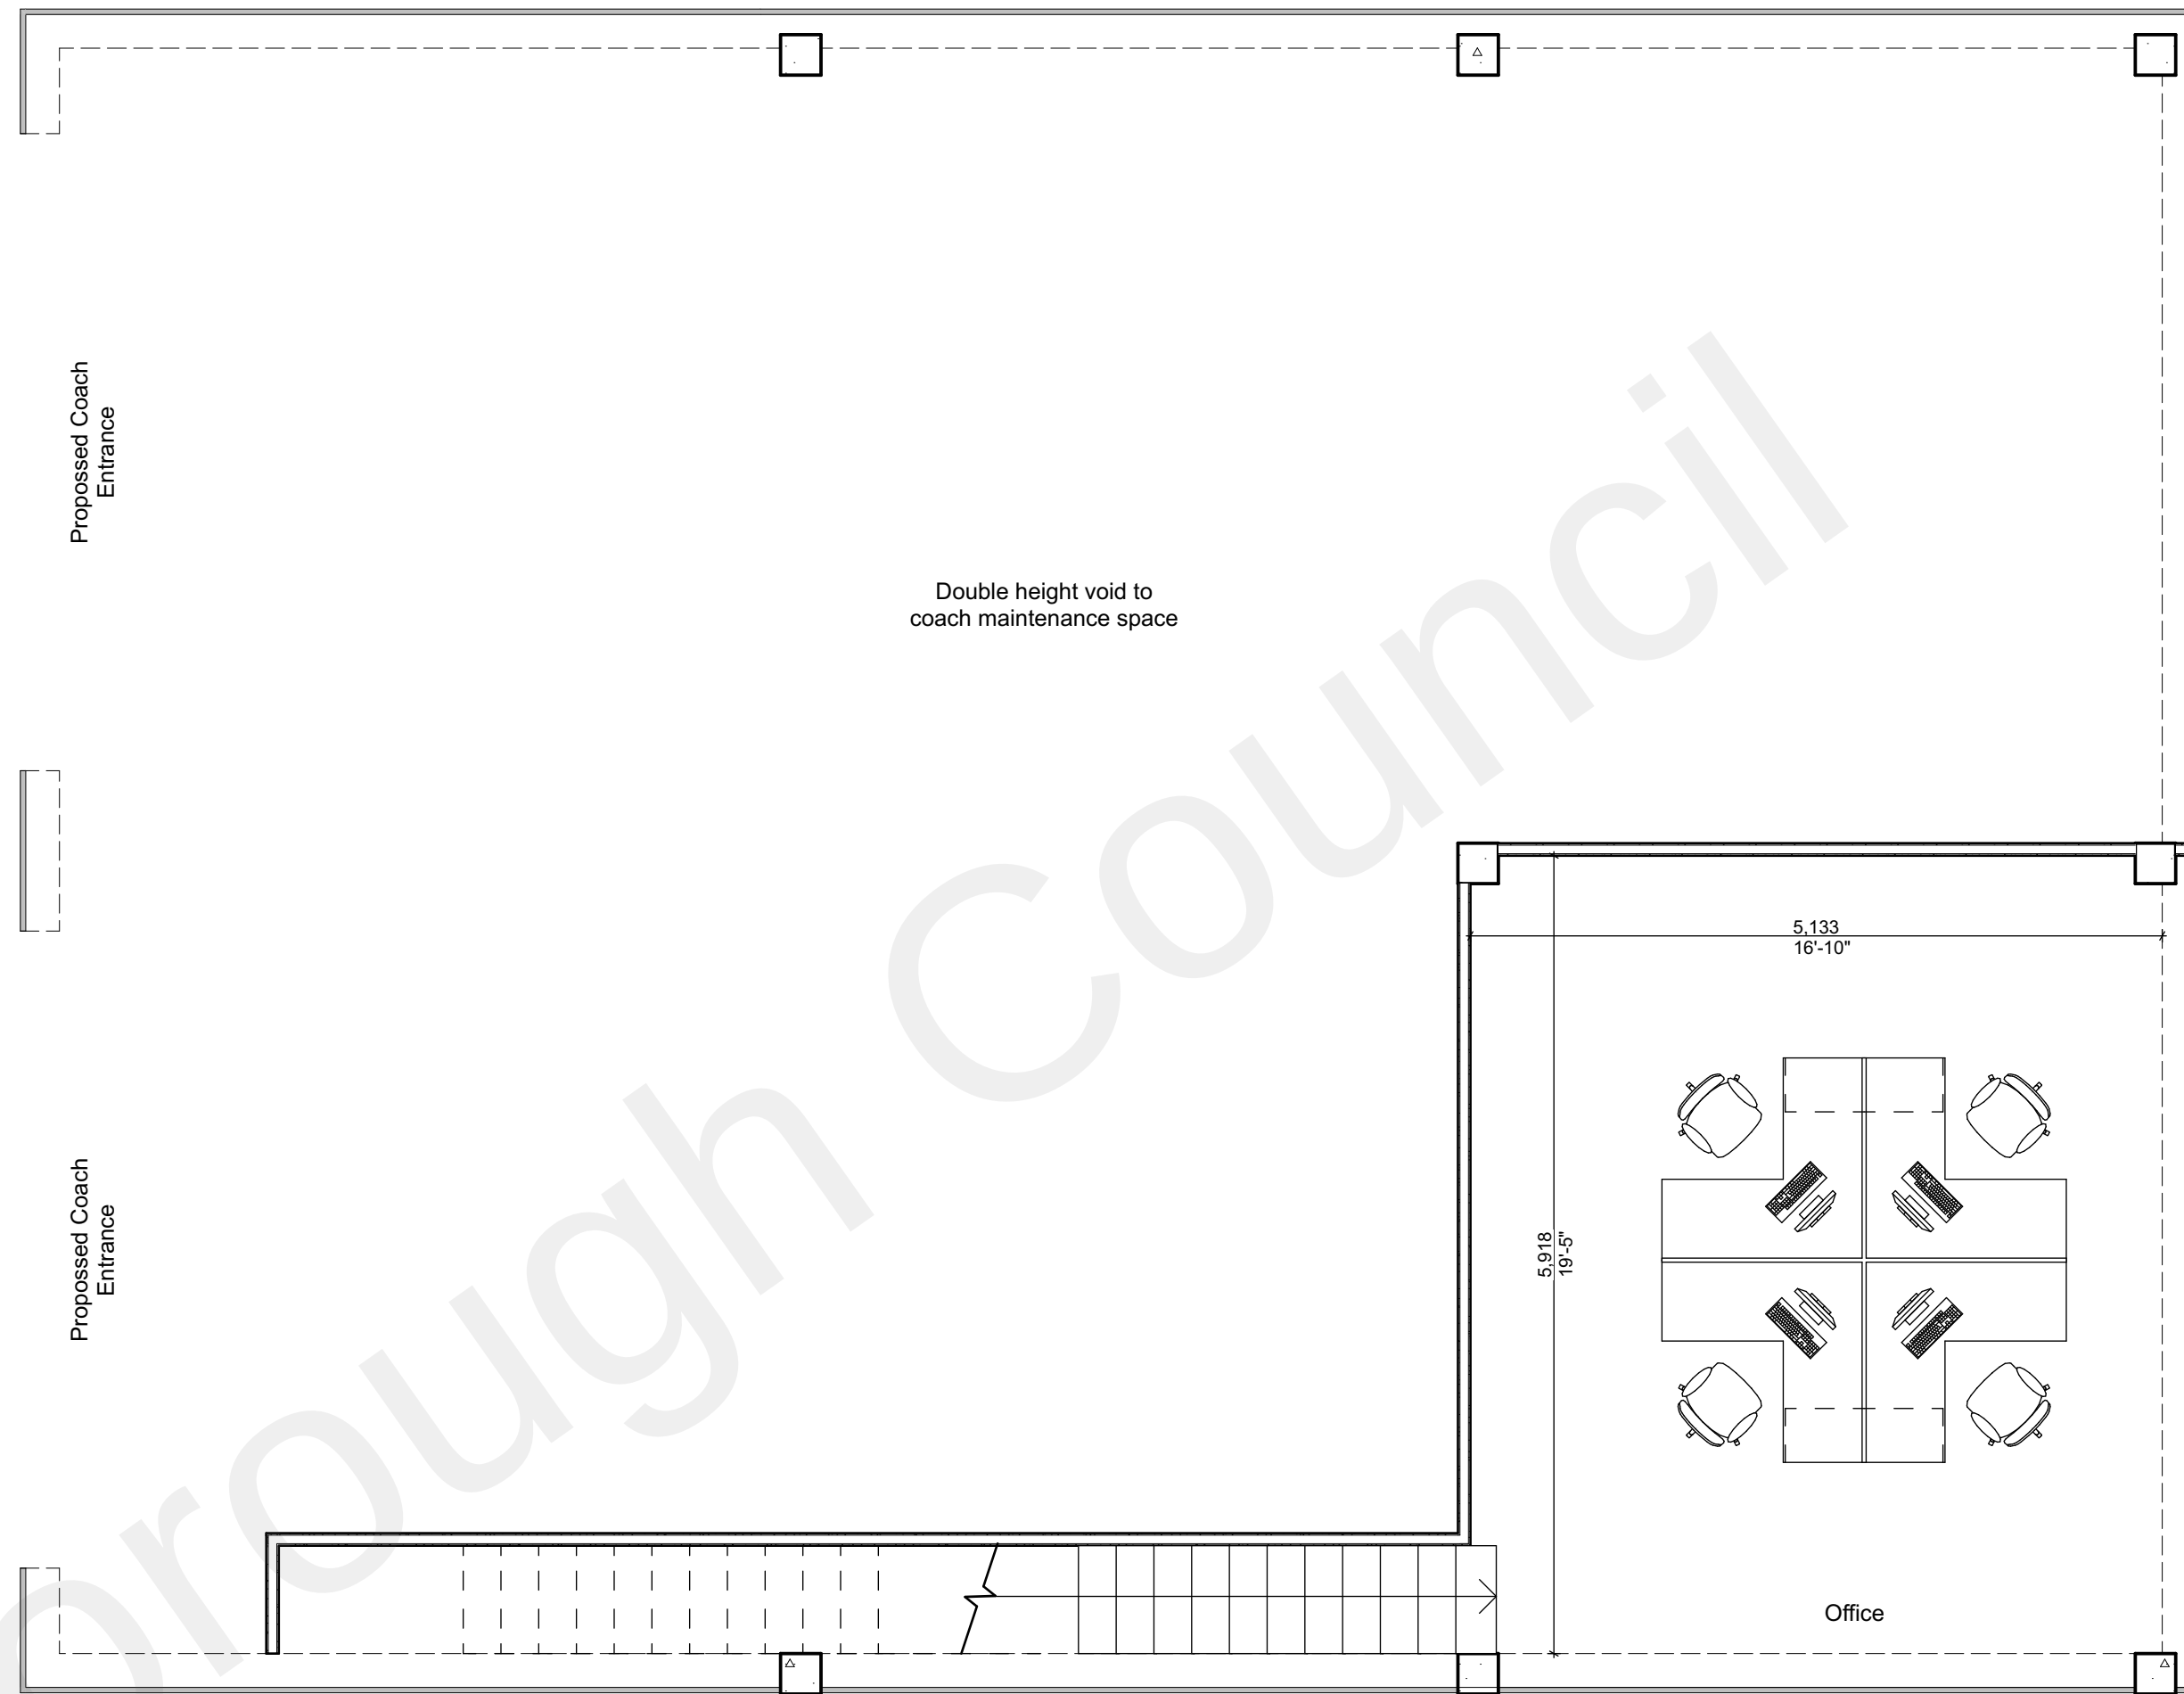


Proposed Mezzanine Level

1:50

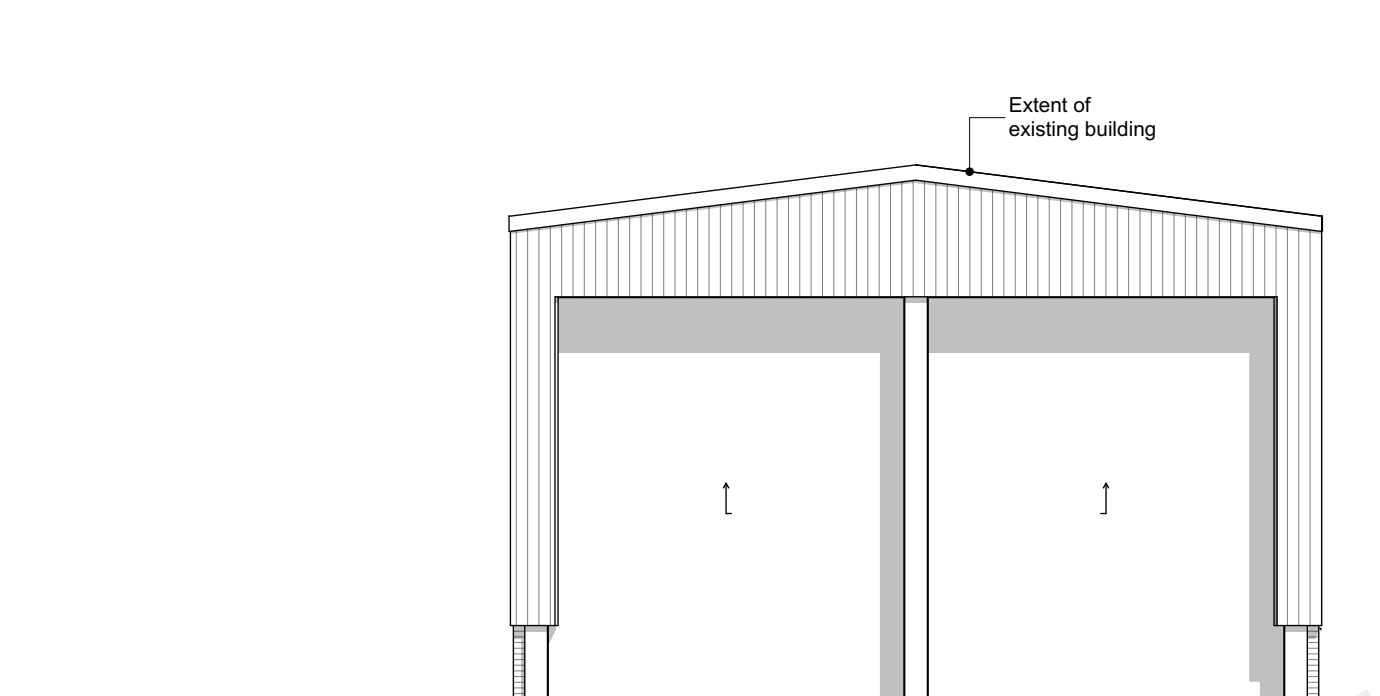


Existing South Elevation

1:100

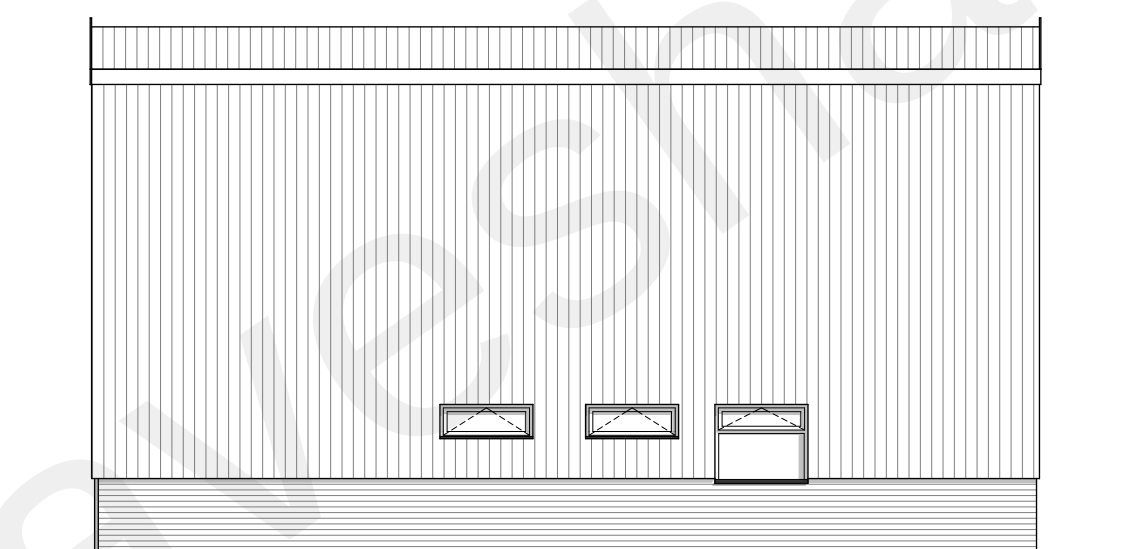


Existing East Elevation

1:100

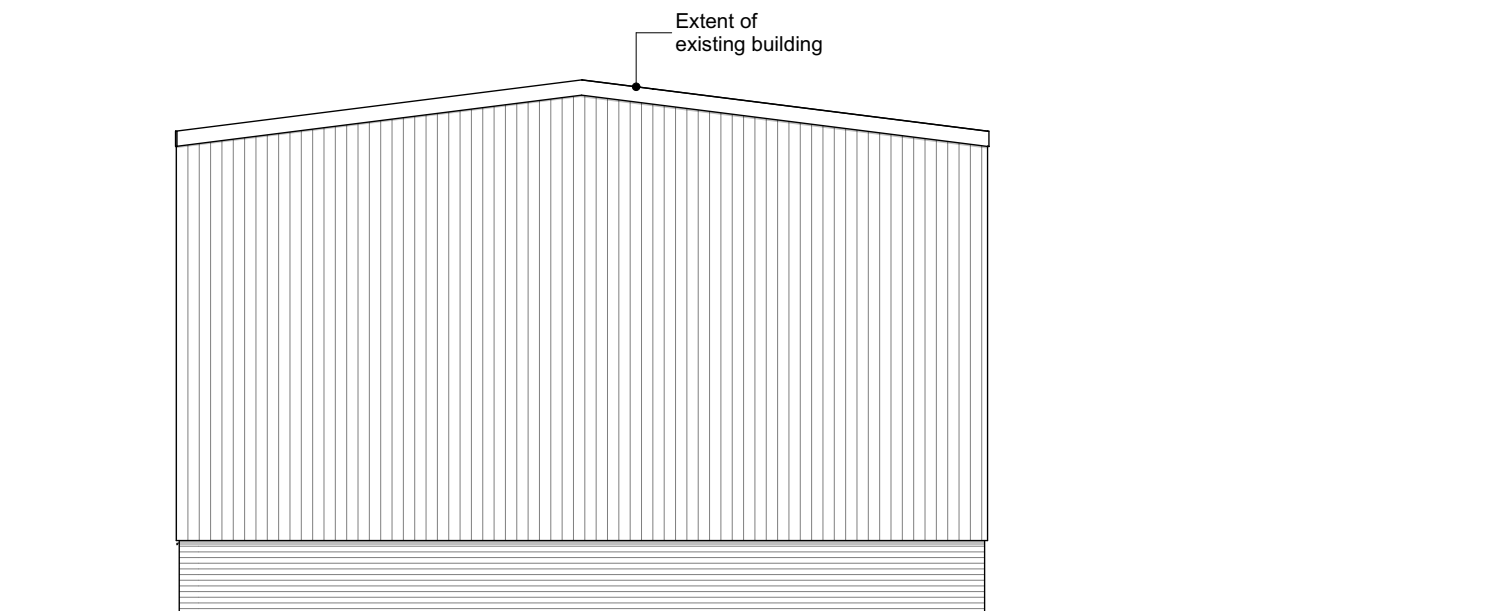


Existing North Elevation

1:100

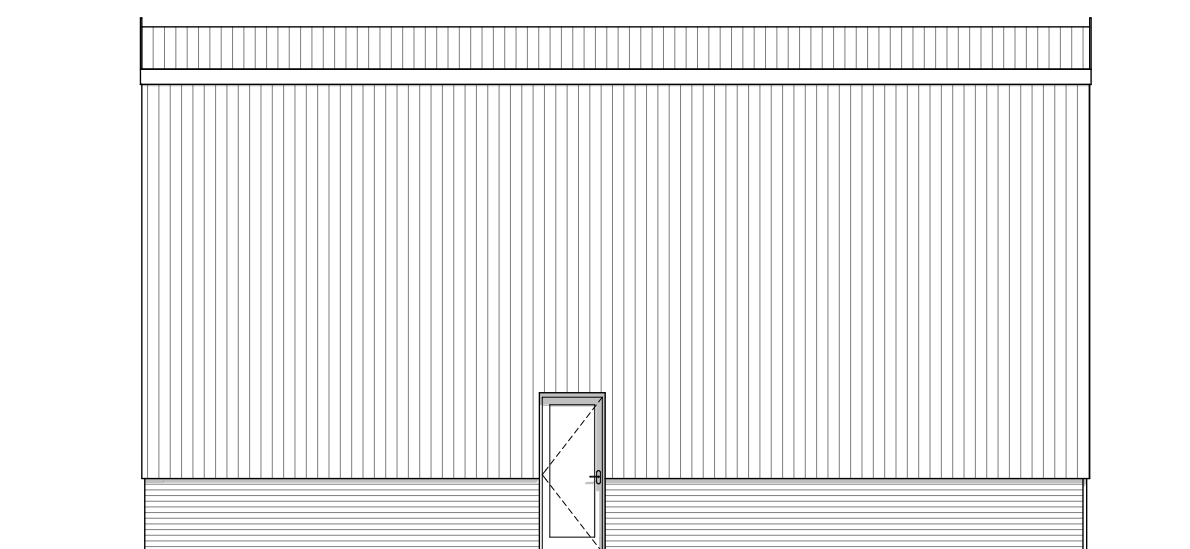


Existing West Elevation

1:100

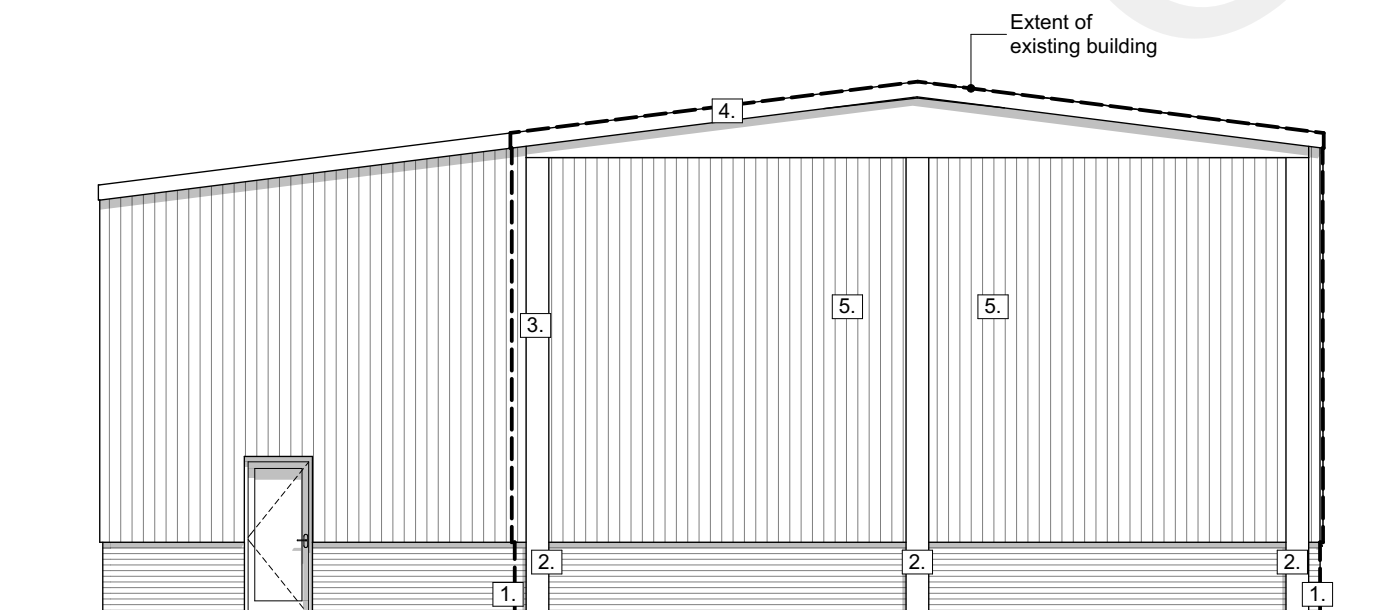


Proposed South Elevation

1:100

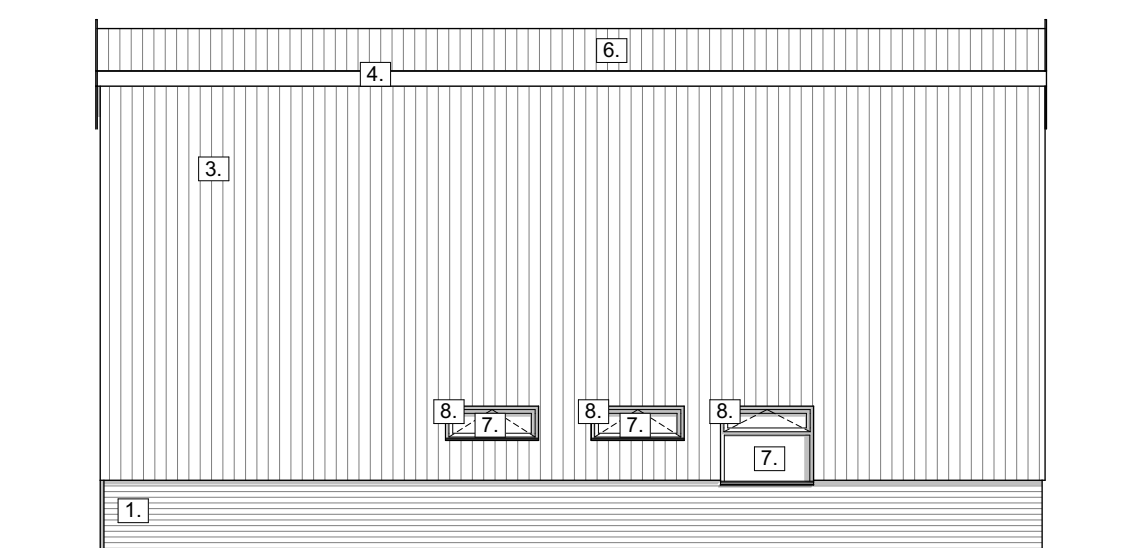


Proposed East Elevation

1:100

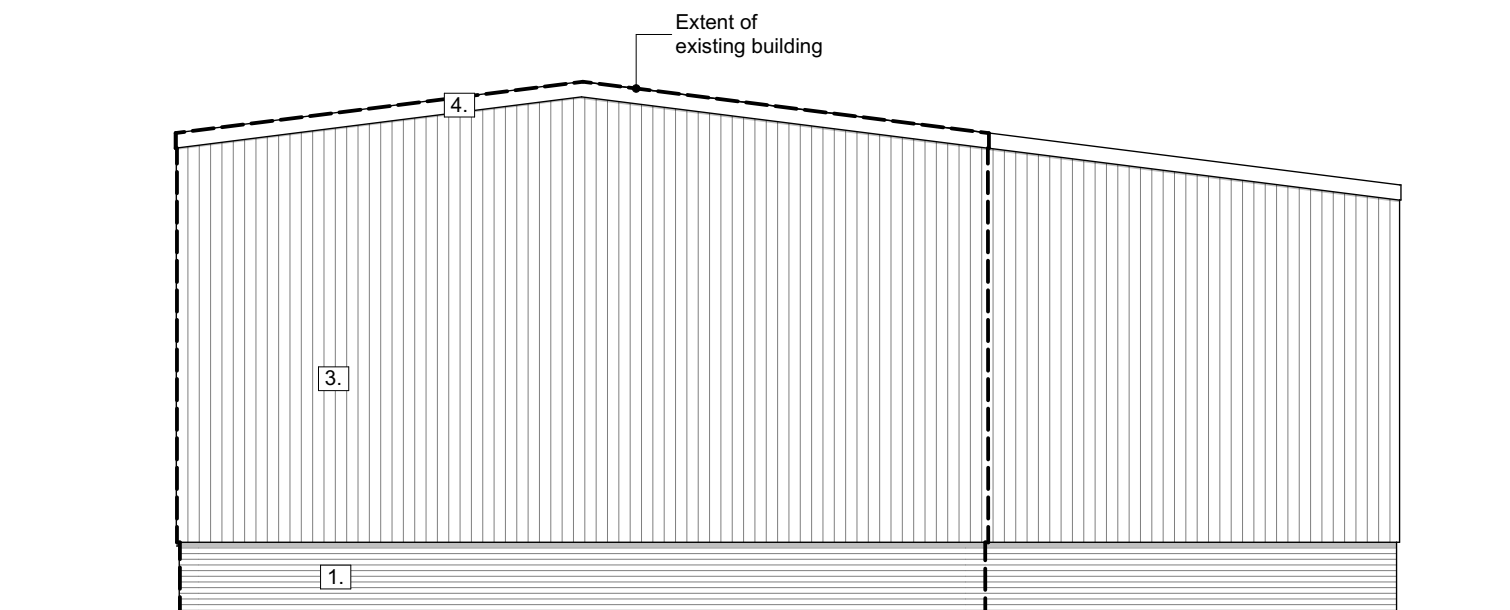

Proposed North Elevation

1:100

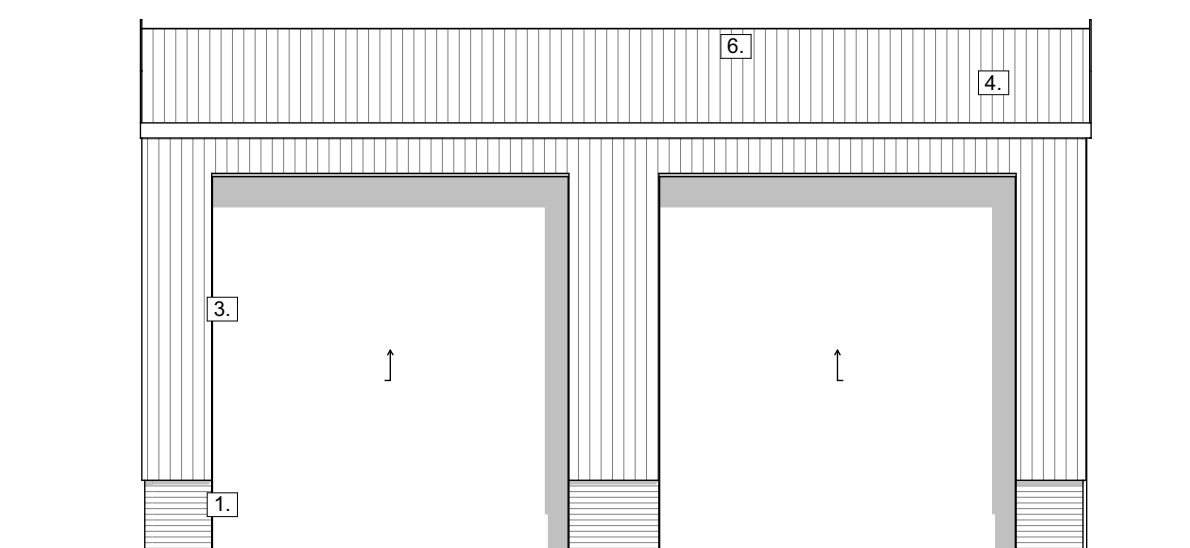

Proposed West Elevation



1:100

© GRKA 2022
NOT TO BE SCALED. DIMENSIONS TO BE CHECKED ON SITE
SCALING FOR LOCAL AUTHORITY PURPOSES ONLY



Scale 1:1250

Ordnance Survey, (c) Crown Copyright 2022. All rights reserved. Licence number 100022432

  

External materials

1. Brick to match existing
2. Existing Concrete column
3. Replacement / new metal composite cladding panels (colour TBC)
4. Metal edge trim to match cladding colour (colour TBC)
5. Metal roller shutter doors
6. Metal composite panel roof (colour TBC)
7. Grey uPVC doors and window frames

PLANNING APPROVAL

P3	Issued for Planning Permission	10.06.22	PR
P2	Issued for Planning Permission	01.06.22	PR
P1	Preliminary Issue	19.05.22	MK
Revision	Description	Date	Drawn

Designer:

GRKA
GRK Architecture
www.grka.co.uk

Project:
Unit 8 Norfolk Rd, Gravesend
Proposed Extension of Coach Depot

Drawing:
Existing and Proposed Plans and Elevations

Date:	Scale:
May 2022	1:100, 1:50, 1:1250 @ A1
Drawing No.:	Status:
22 / 272 / 102	PLANNING
Revision:	P3