
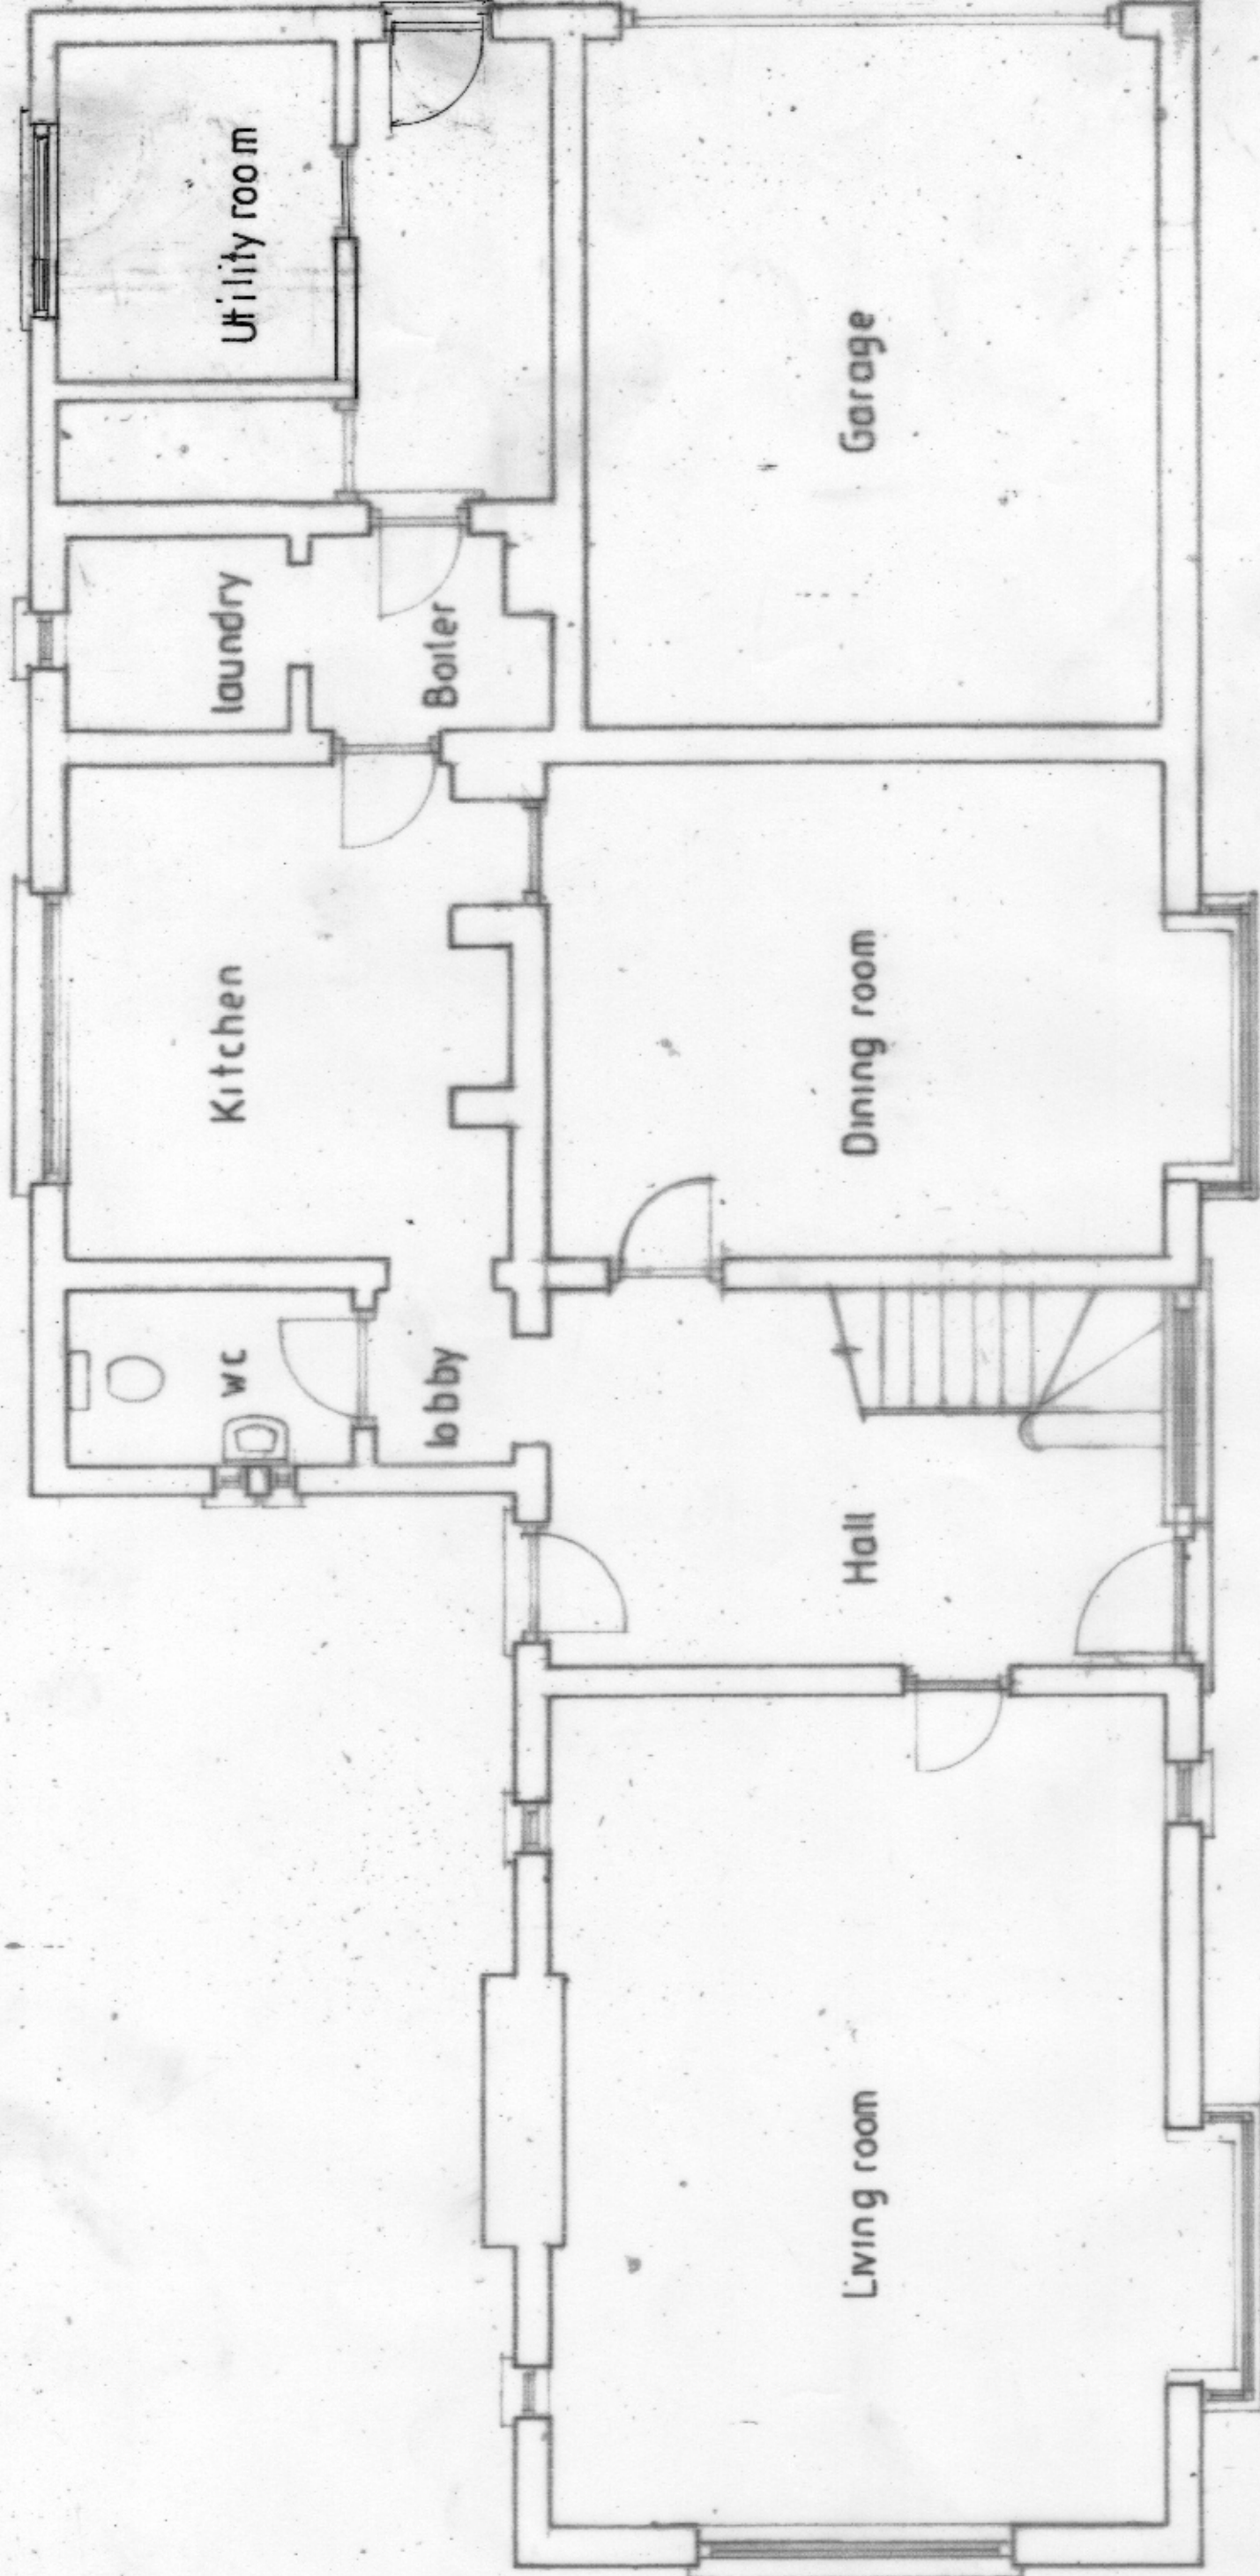


 

Ground Floor Plan

 LABC	 Building Excellence AWARDS 2018 Regional Winner
Rev: A 12-6-25 Am/c B 29-7-25 Am/c	
PROPOSED ERECTION OF SINGLE STOREY FRONT EXTENSION WITH TERRACE ROOF. ROOM IN THE ROOF INCORPORATING FRONT AND REAR DORMER AND TWO STOREY REAR EXTENSION MR L BUTTON BROADBEAVES BOWESDEN LANE SHORNE GRAVESEND DA12 3LA 1:50 @ A3 030525/1 OF 10 53M ² EXISTING GROUND FLOOR PLAN	

 WESTLEIGH DESIGN		 SCALE 1:50 5 m 1M 2M 3M 4M 5M
--	---	--