




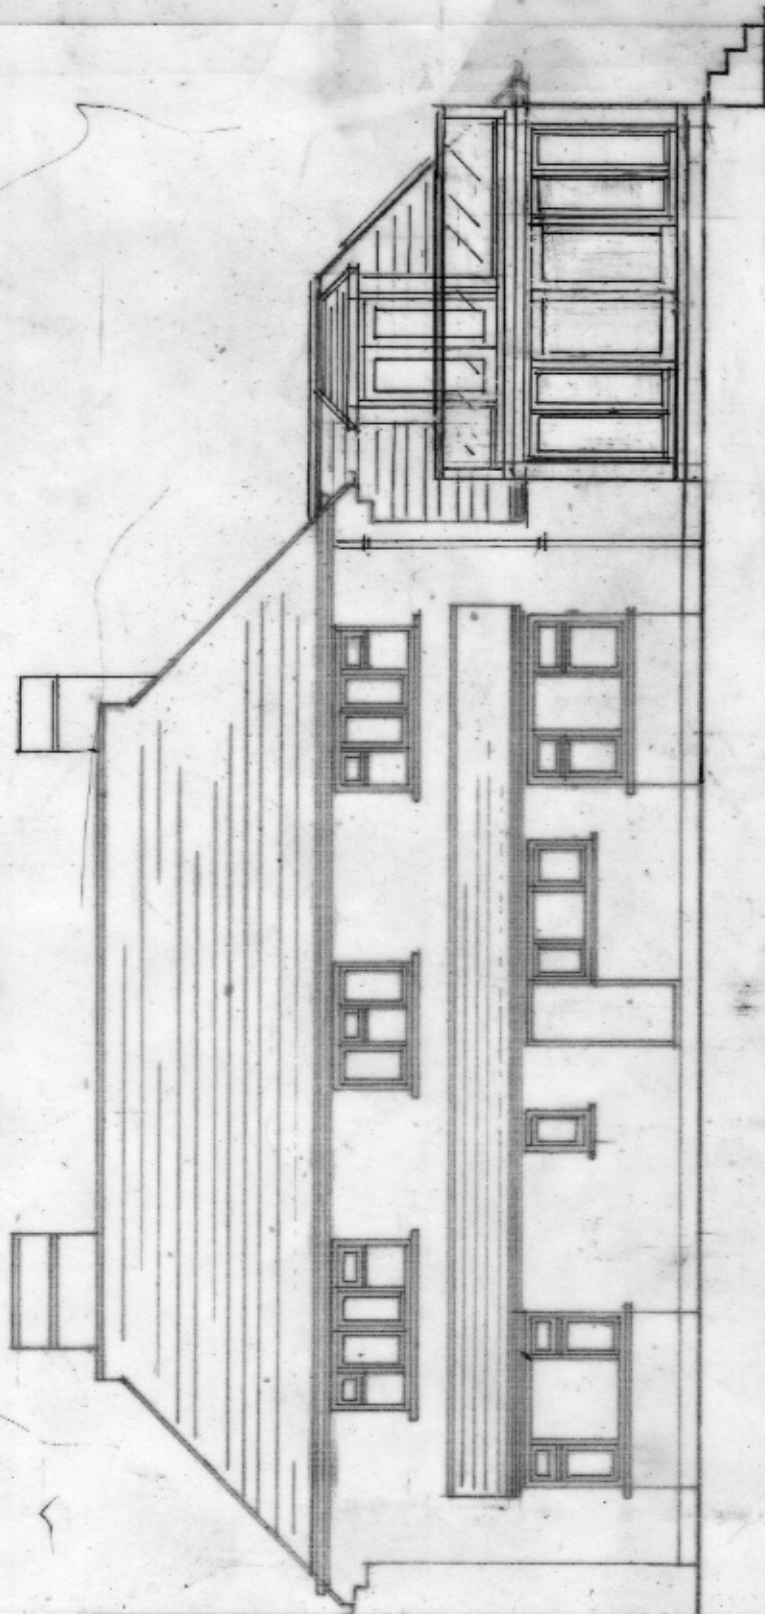


Front Elevation

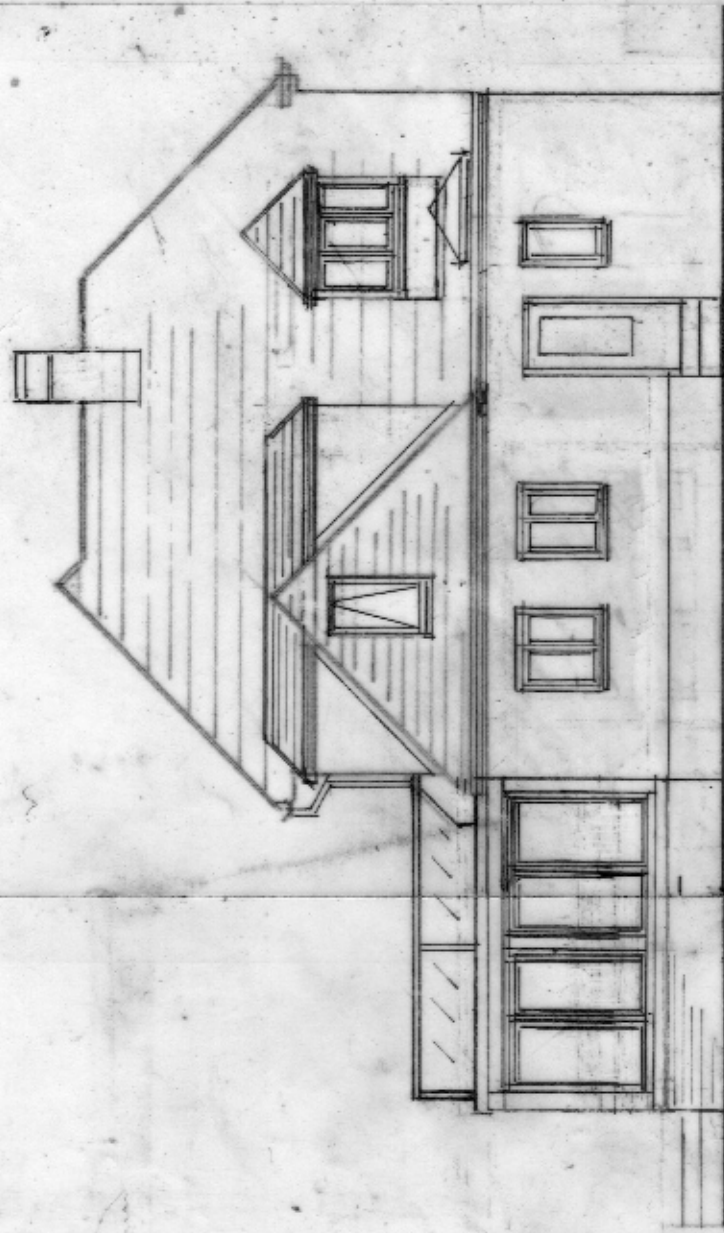

Side Elevation

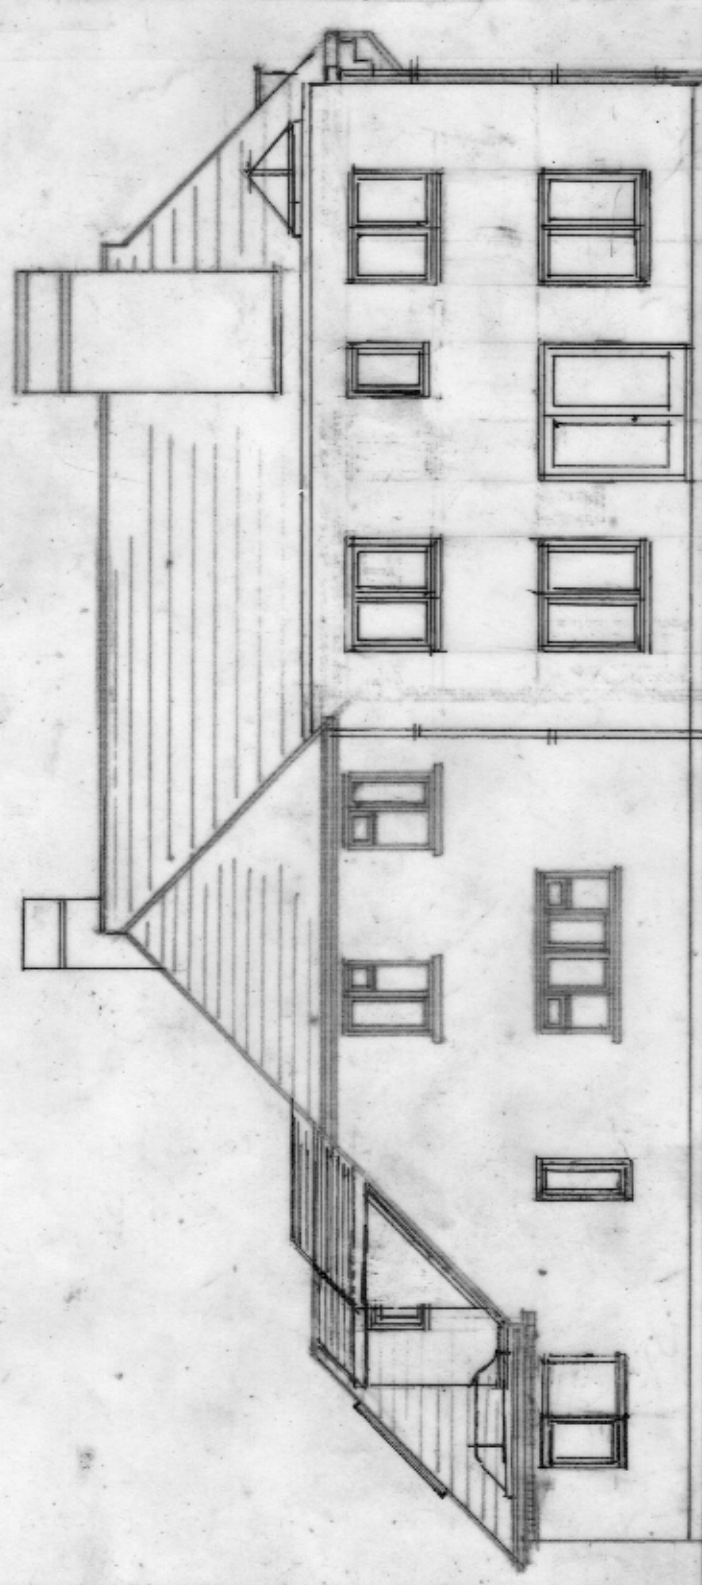

Rear Elevation


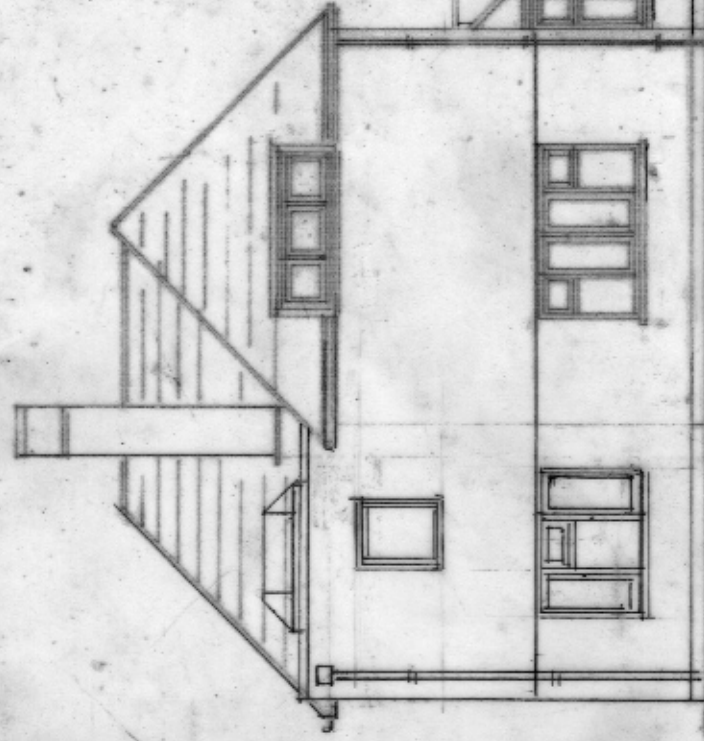


Flank Elevation

Rev: A 3.6.25 Am/c
B 12.6.25 Am/c
C 29.7.25 Am/c



SCALE 1:100

  

WESTLEIGH DESIGN

PROPOSED ERECTION OF SINGLE STOREY FRONT EXTENSION WITH TERRACE ROOF. ROOM IN THE ROOF
INCORPORATING FRONT AND REAR DORMER AND TWO STOREY REAR EXTENSION
MR L BUTTON BROADBEAVES BOWSDEN LANE SHORNE GRAVESEND DA12 3LA
1:100 @ A3 030525/8 OF 10 53M² PROPOSED ELEVATIONS