



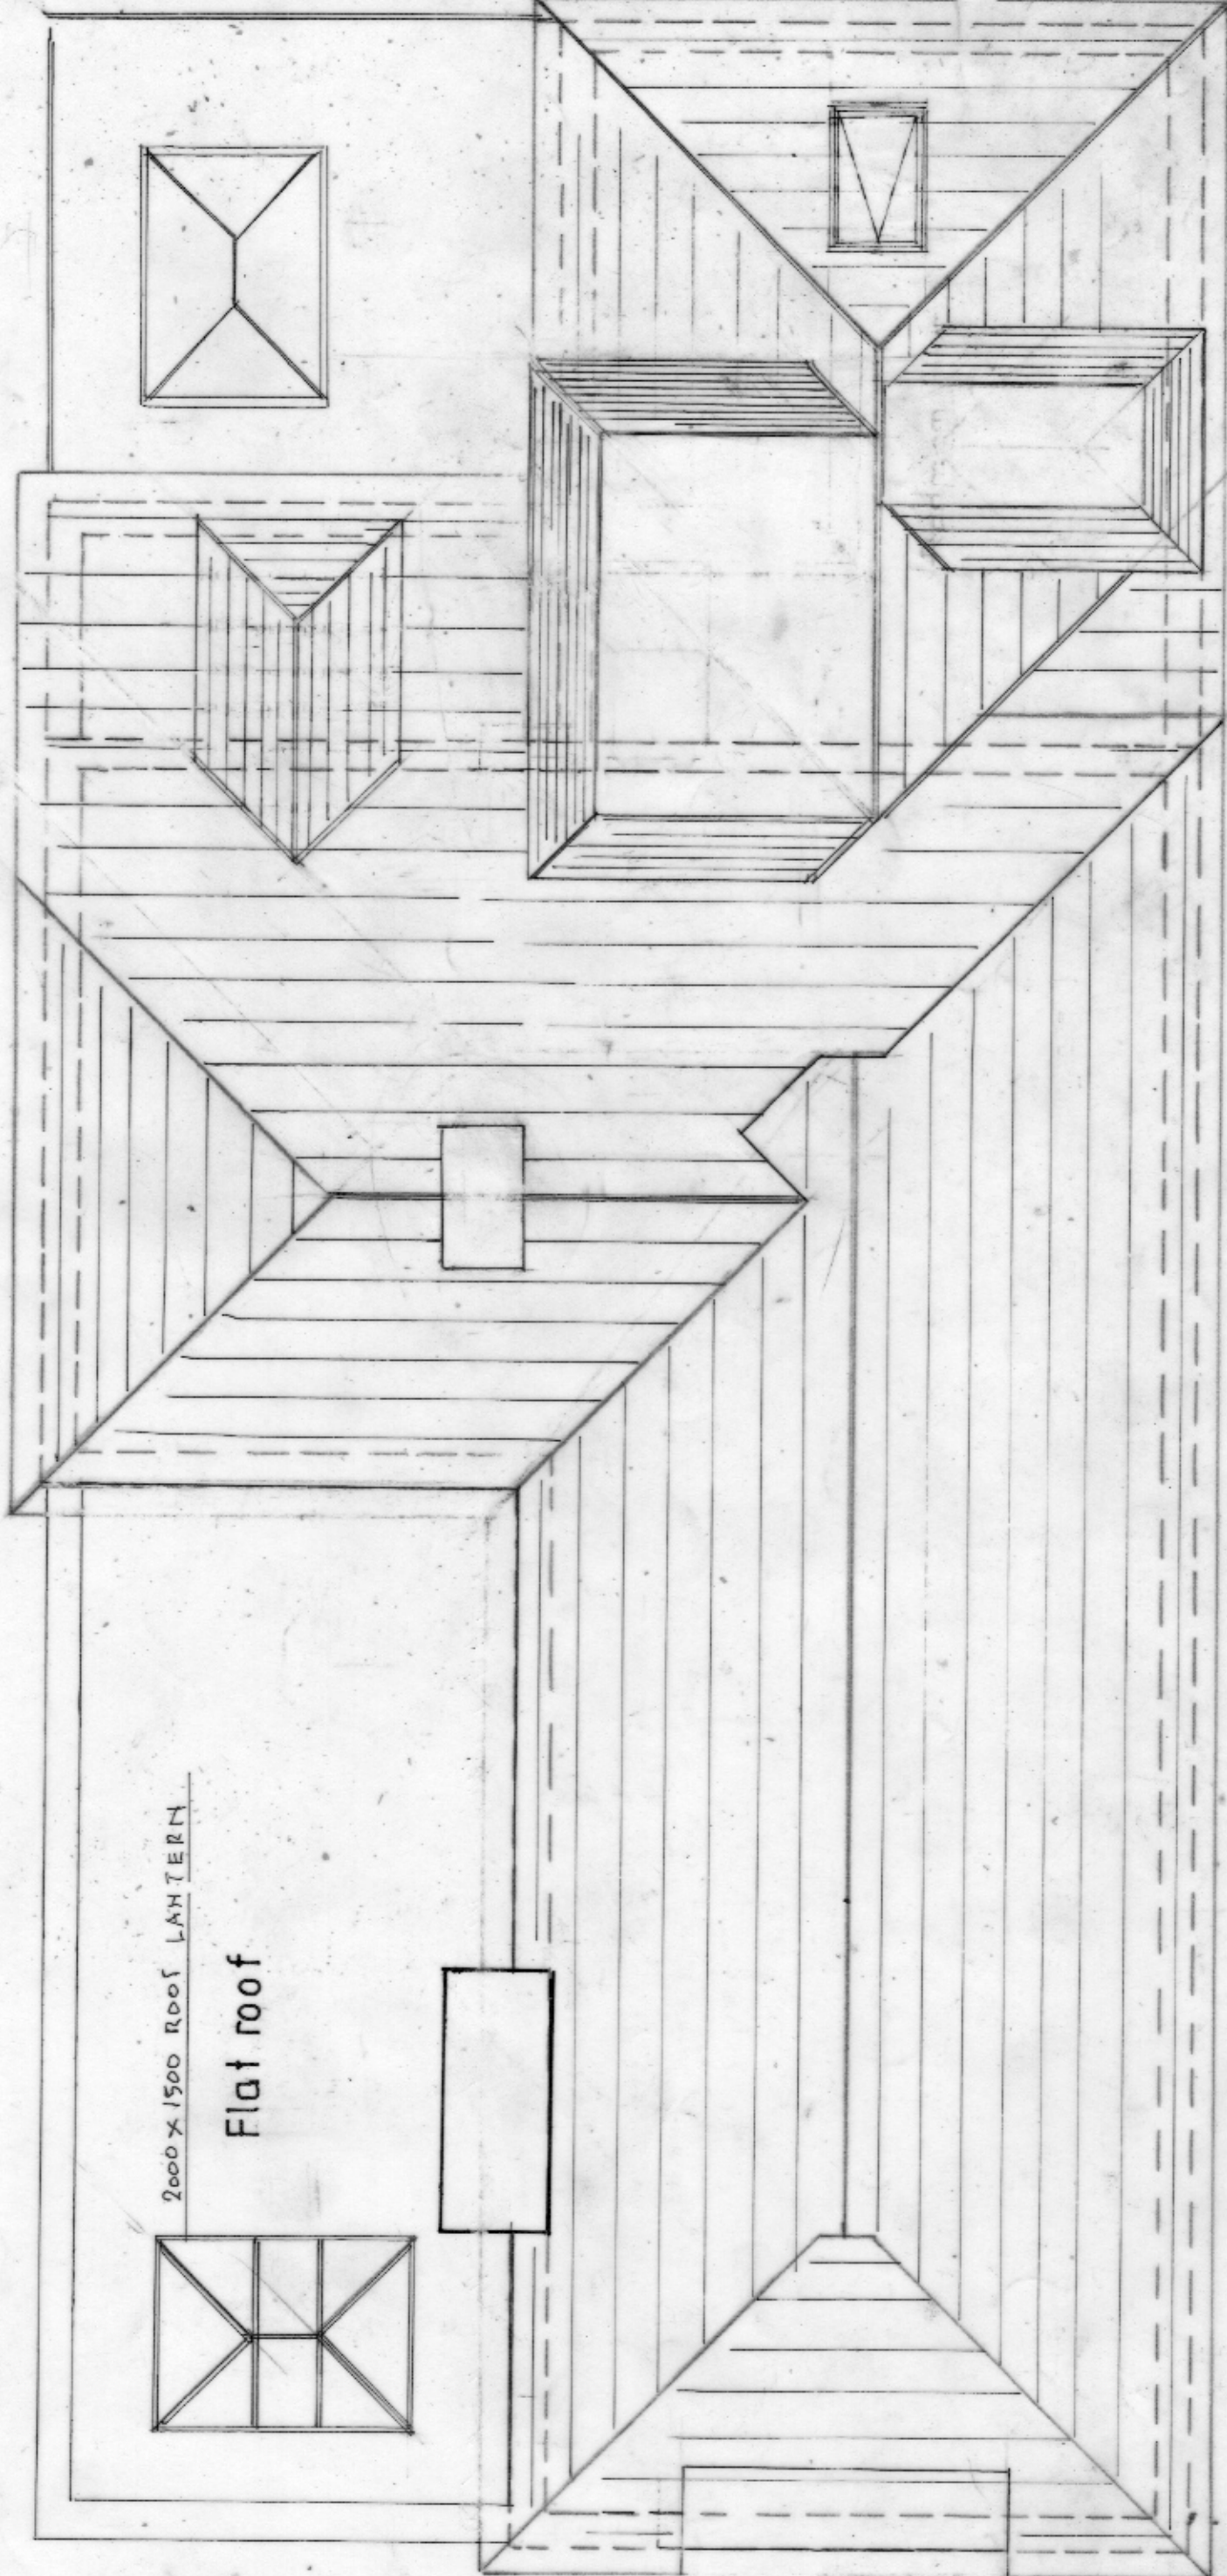

Roof Plan


Rev: A 3-5-25 Am/CL
 B 12-6-25 Am/CL
 C 29-7-25 Am/CL

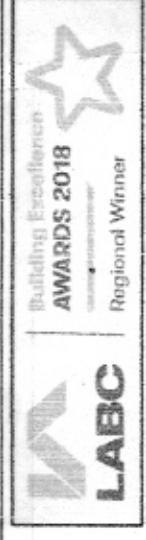

PROPOSED ERECTION OF SINGLE STOREY FRONT EXTENSION WITH TERRACE ROOF. ROOM IN THE ROOF
 INCORPORATING FRONT AND REAR DORMER AND TWO STOREY REAR EXTENSION
 MR L BUTTON BROADBEAVES BOWSDEN LANE SHORNE GRAVESEND DA12 3LA
 1:50 @ A3 030525/7 OF 10 53M² PROPOSED ROOF PLAN



SCALE 1:50

 

WESTLEIGH DESIGN