




EXISTING EAST ELEVATION 1:100

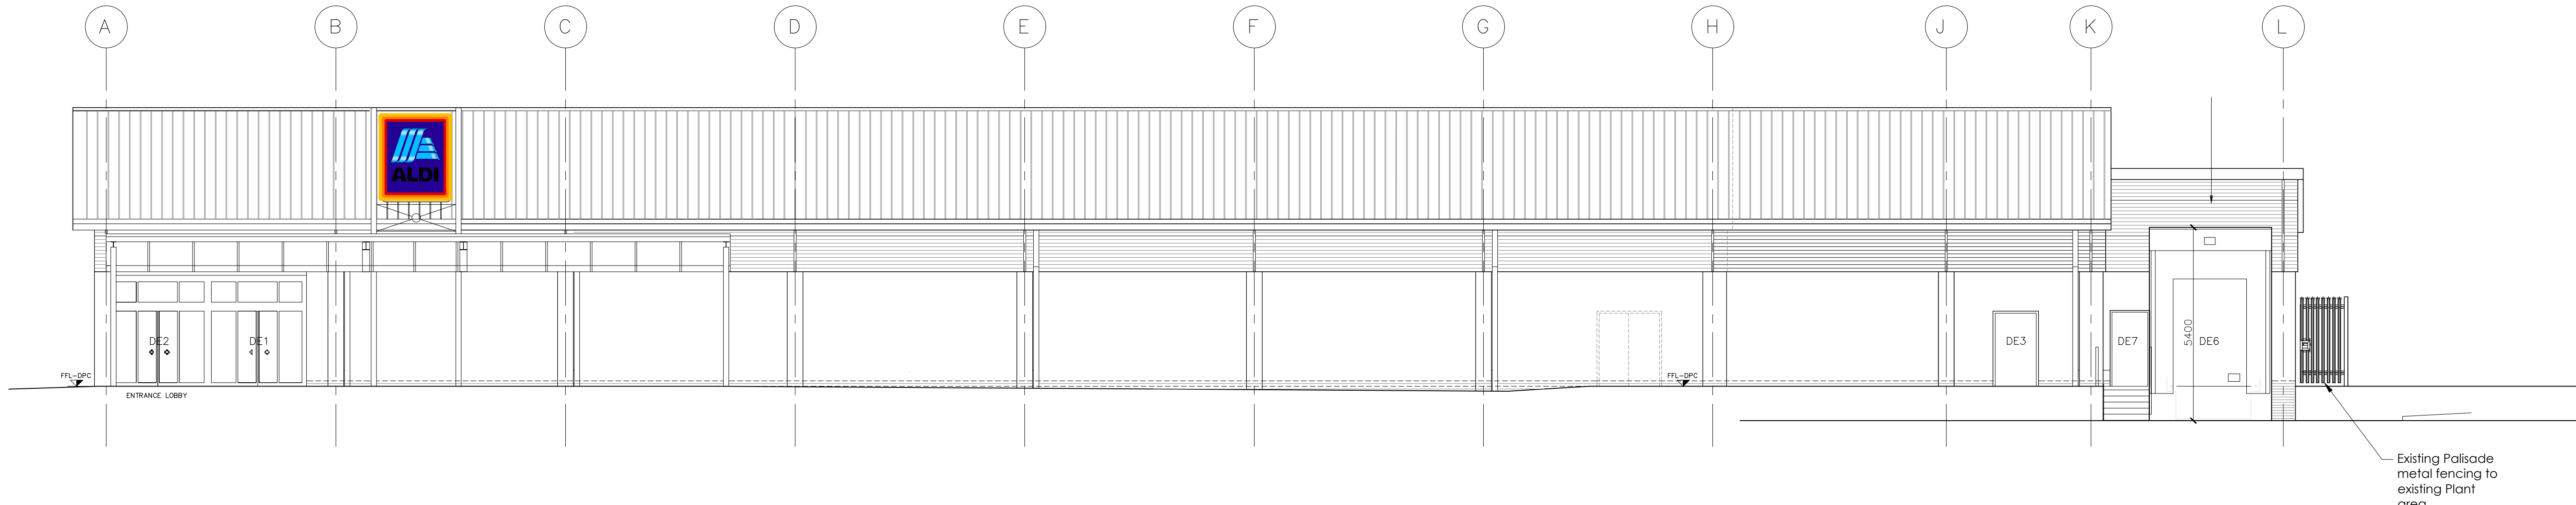


EXISTING WEST ELEVATION 1:100

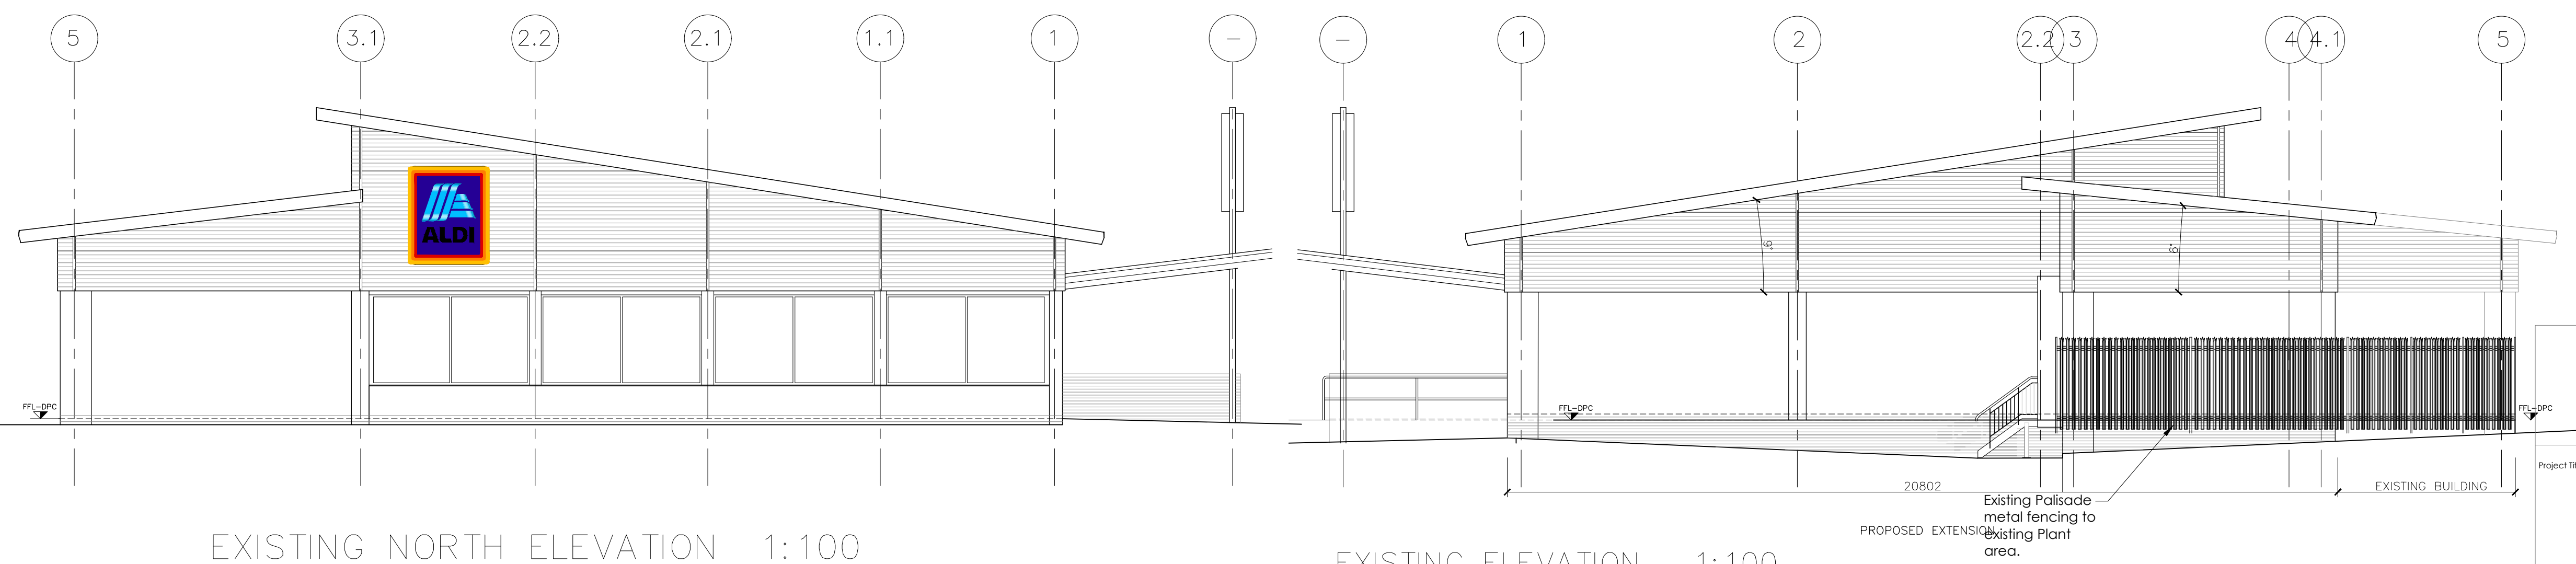

EXISTING NORTH ELEVATION 1:100

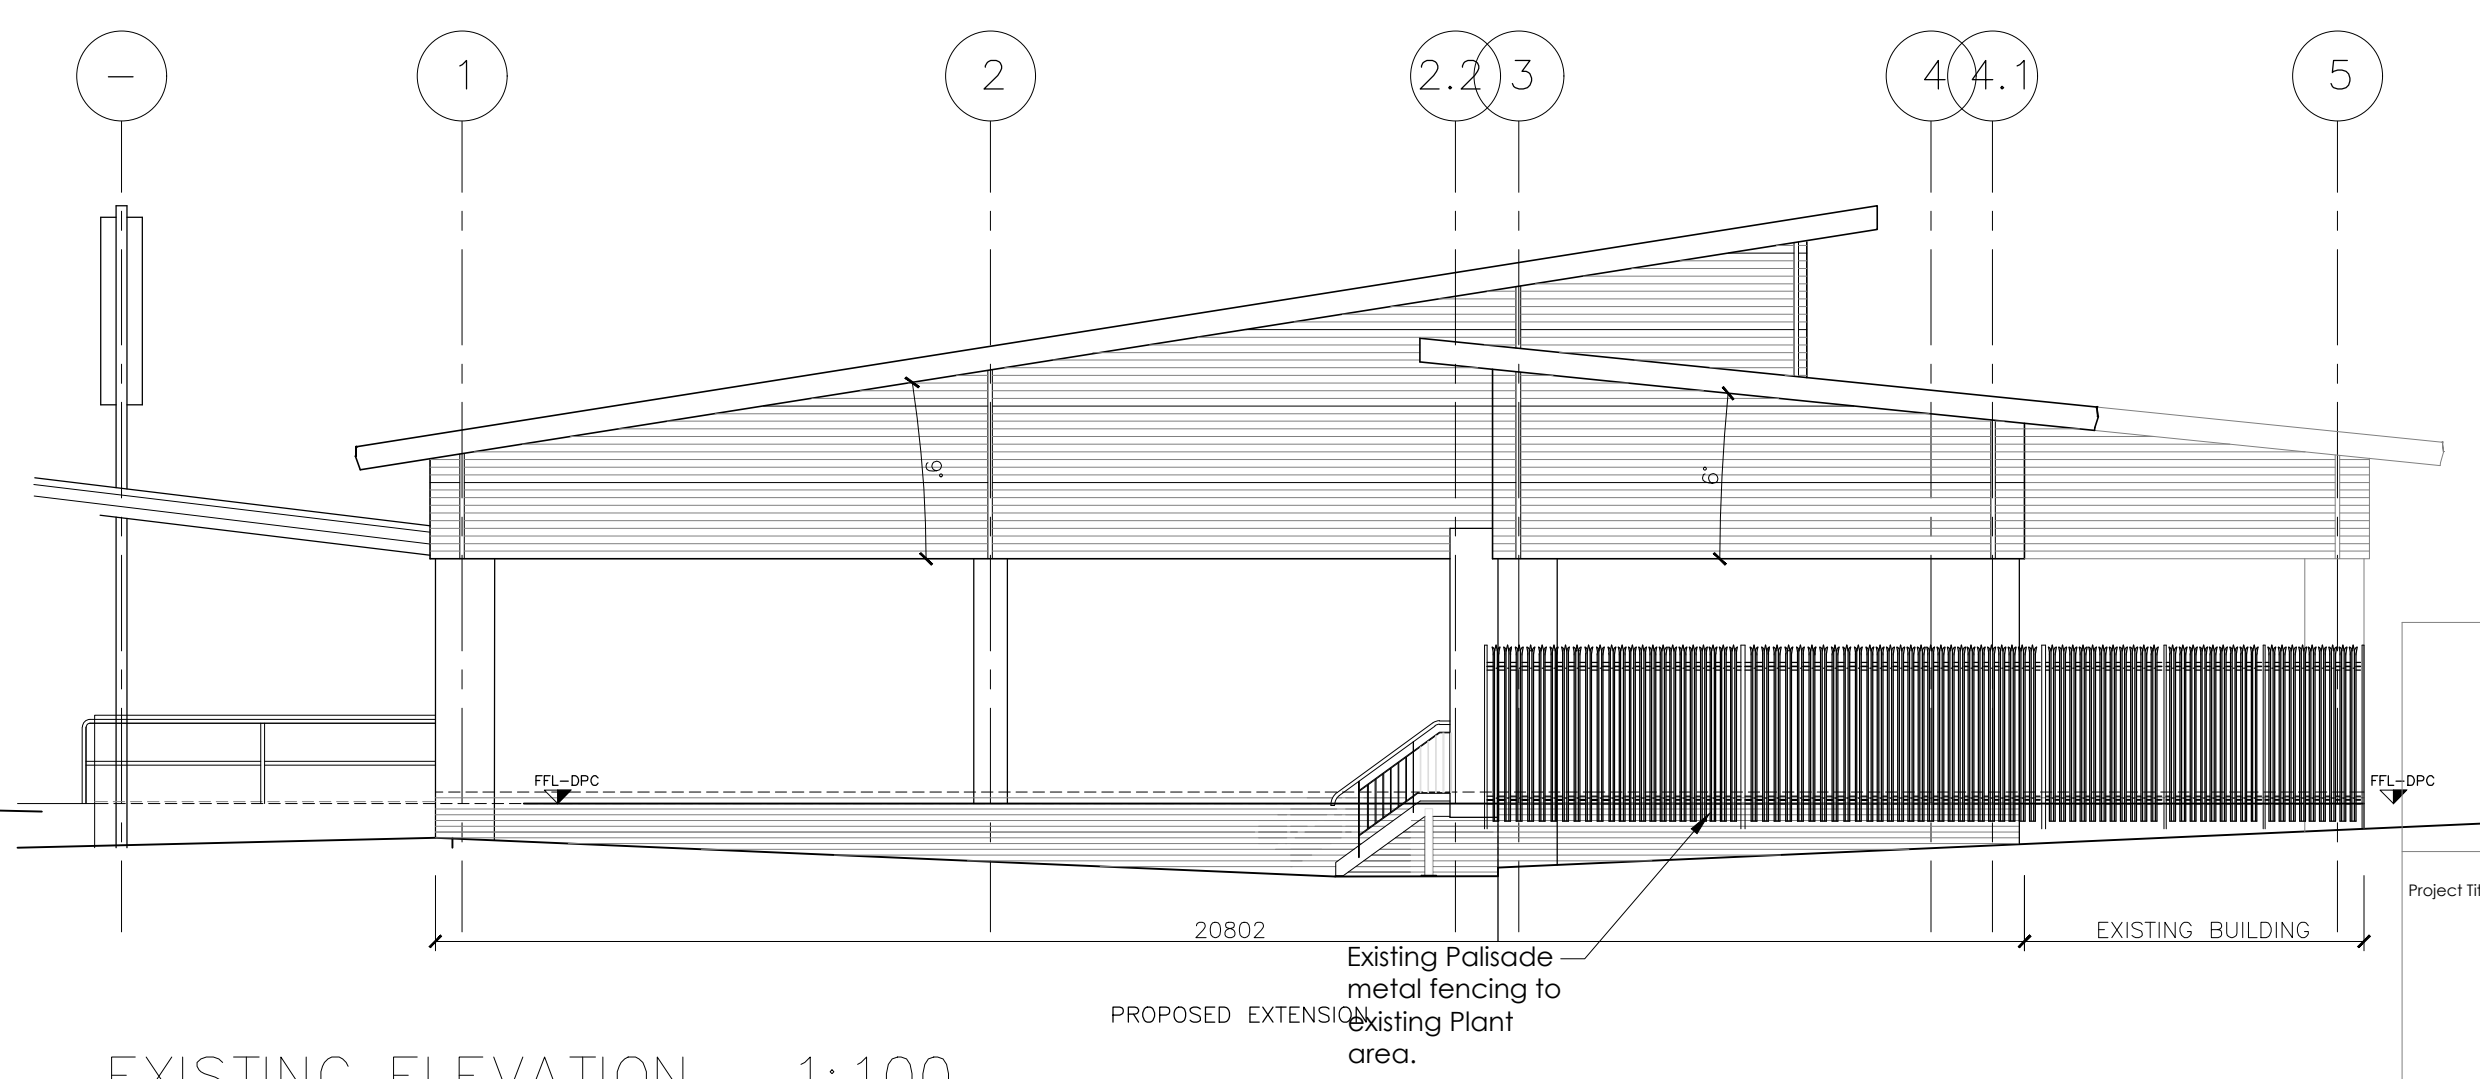

EXISTING ELEVATION 1:100

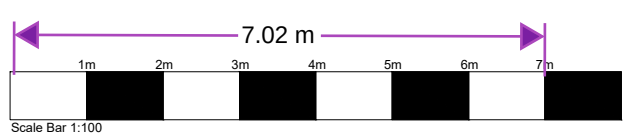



Project Title
**PROPOSED EXTENSION
ALDI FOODSTORE
LONDON ROAD
ROSHERVILLE
GRAVESEND
KENT DA11 9LY**

Client
ALDI STORES LTD - CHELMSFORD

Status
INFORMATION

Scale
1:100

Drawn By
KM

Checked By
RO'D

Date
15/10/24

Job-Dwg No
21014 -SHE - 36 -04

Drawing Title
Existing Elevations

Rev A 15-11-24 Scale bar enlarged KM RO

Rev Description Rev By Chk'd By

THE HARRIS PARTNERSHIP MILTON KEYNES
The Old Rectory, 79 High Street
Newport Pagnell, MK16 8AB
t. 01908 211 577 f. 01908 211 722

THE HARRIS PARTNERSHIP WAKEFIELD
231, Johns North, Wakefield, WF1 3QA
t. 01924 291 800 f. 01924 290 072

THE HARRIS PARTNERSHIP MANCHESTER
2nd Floor, Carvers Warehouse,
77 Dale Street, Manchester, M1 2HG
t. 0161 238 8555 f. 0161 244 5809

THE HARRIS PARTNERSHIP READING
101 London Road, Reading, RG1 5BY
t. 0118 950 7700 f. 0118 956 8642

THE HARRIS PARTNERSHIP
ARCHITECTS
www.harrispartnership.com