


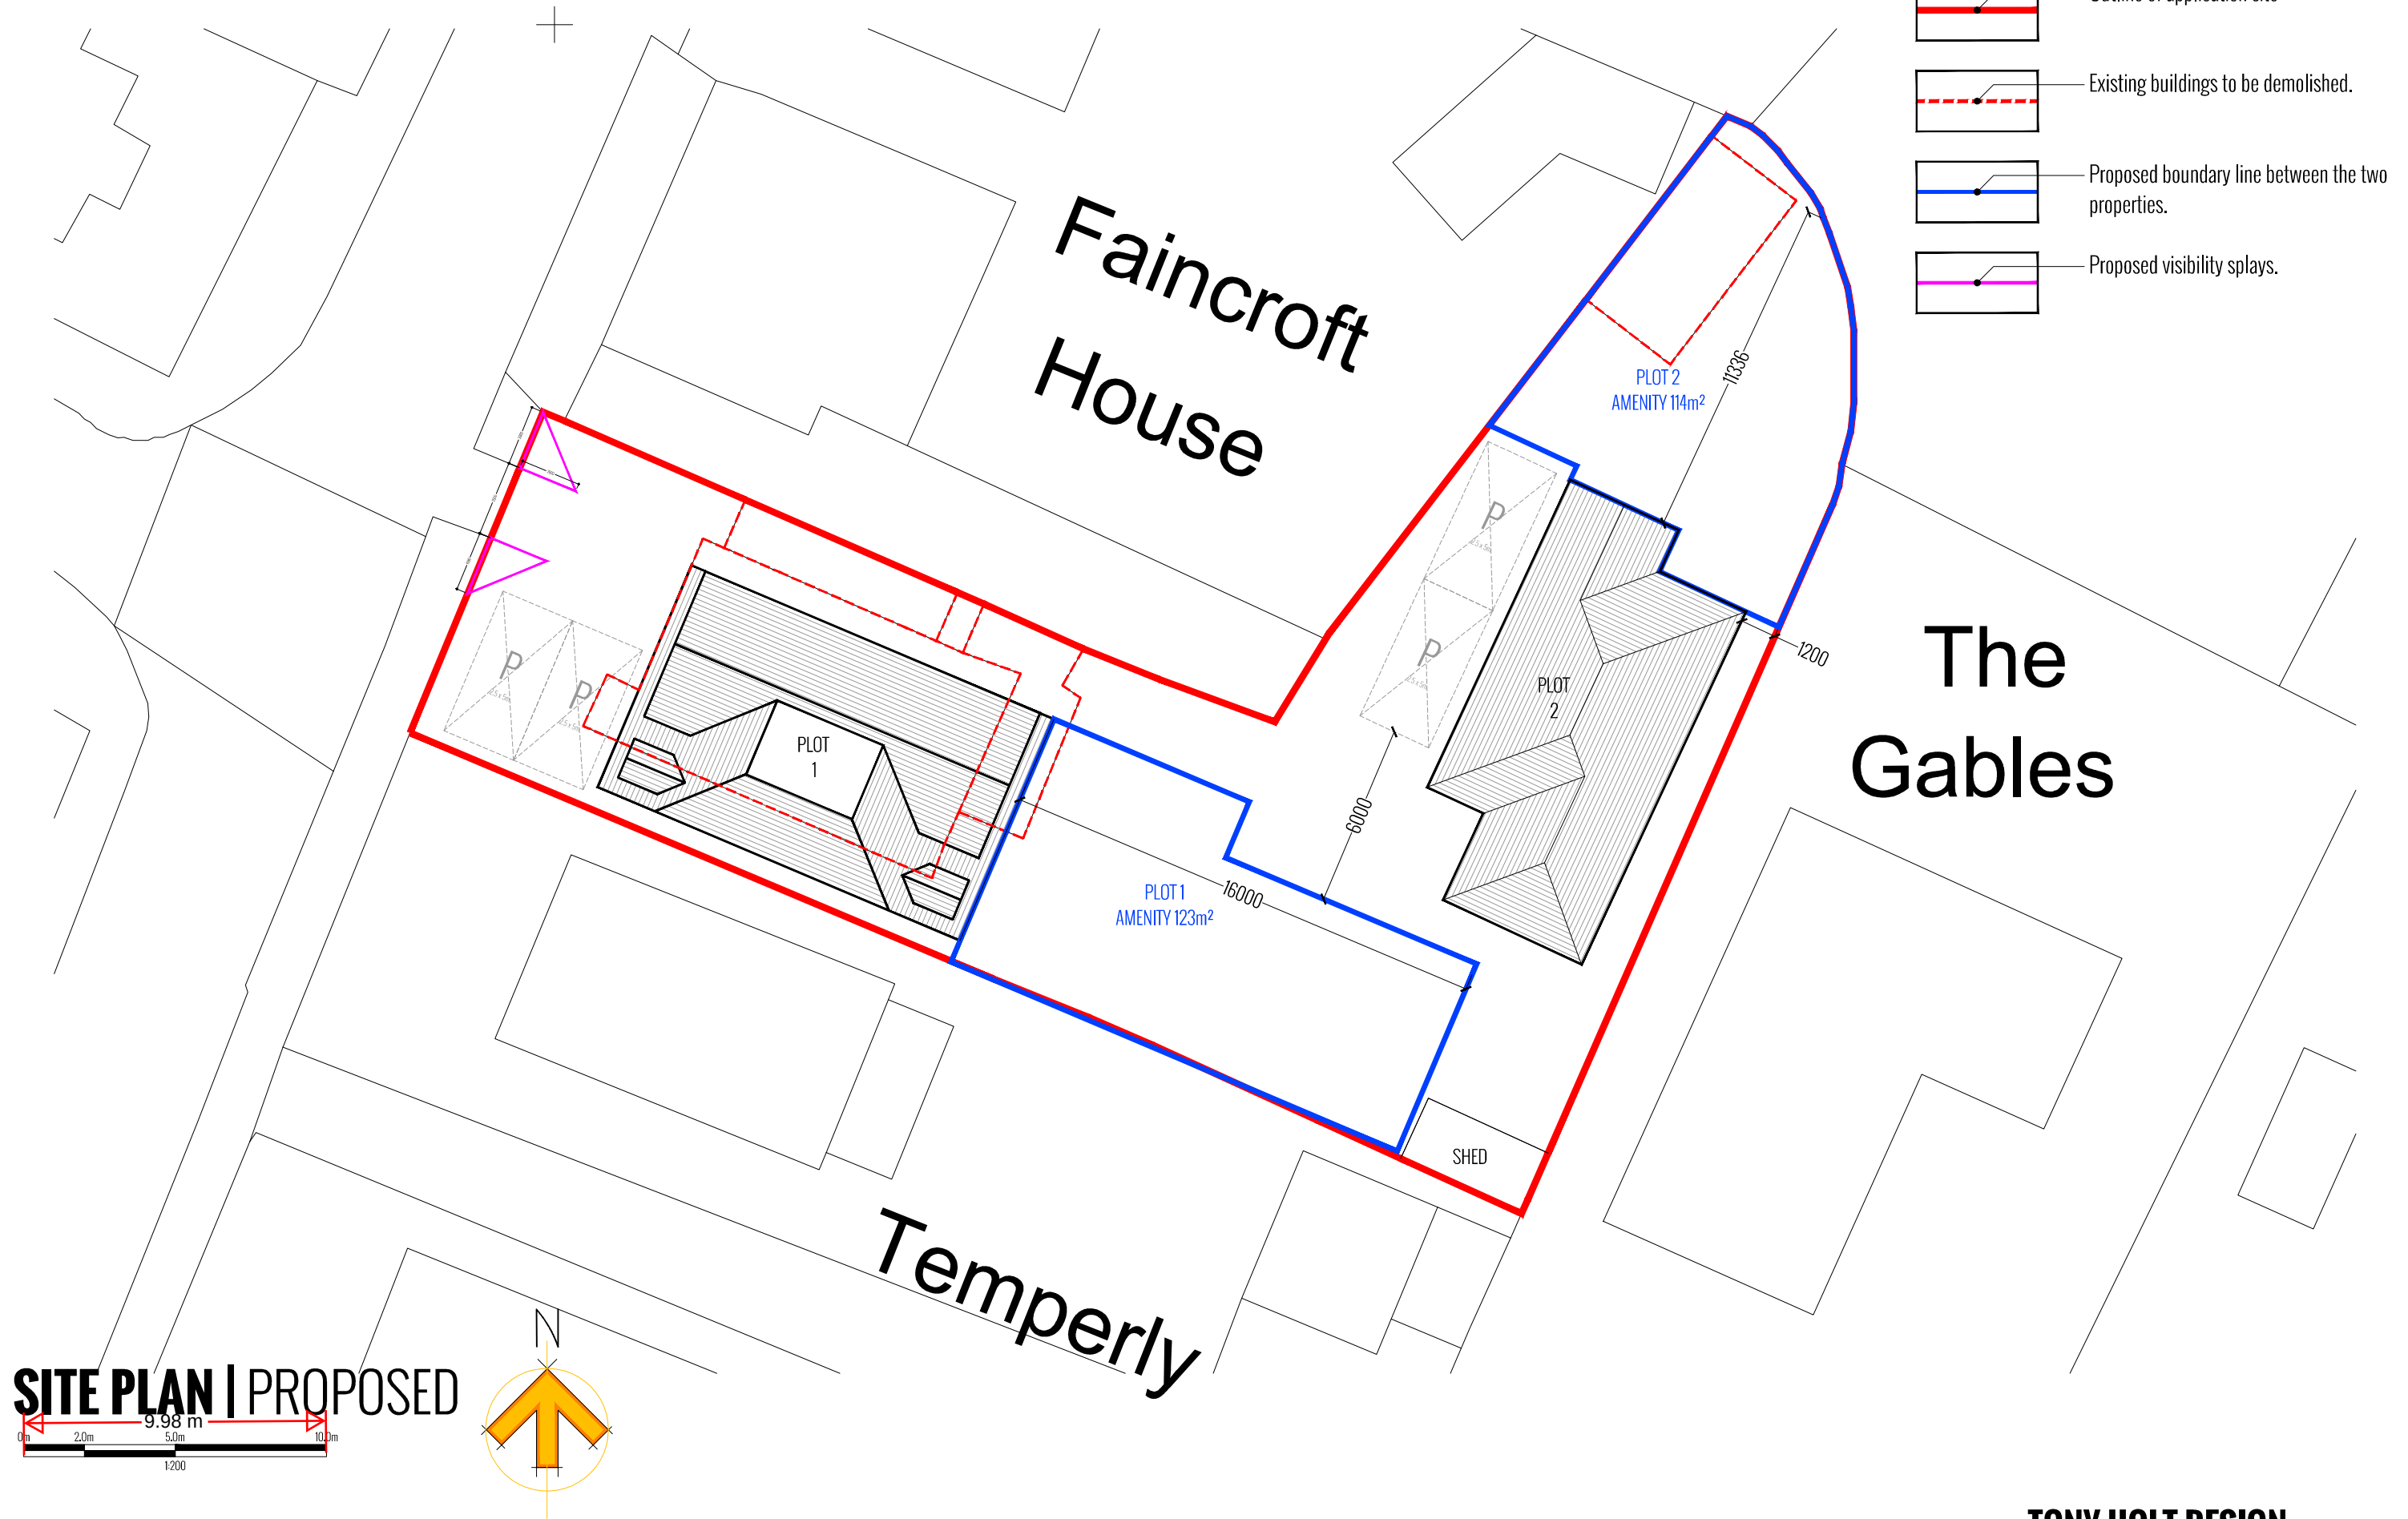

project name LOMAS, SOLE STREET, COBHAM, GRAVESEND, DA12 3AX
dwg name OUTLINE PLANNING SITE PLAN PROPOSED
dwg no 003
dwg sheet A3 @ 1:200
rev 07/10/2024

TONY HOLT DESIGN.
Bespoke Property Designer

Bournemouth:

01202 049049

Email:
Website:

office@tonyholt.design
www.tonyholt.design