

MDM Planning Ltd.
Unit 6 Grosvenor Way
London
E5 9ND

T: 0203 935 3434
M: 0782 4628403
E: davidmotzen@gmail.com

PROJECT DETAILS

for proposed use of dwelling as a
dwellinghouse providing care

PROPERTY ADDRESS

12 Old Road W
Gravesend
DA11 0LJ

DRAWING TITLE



Proposed Floor Plans

REVISION **DRAWING NO.**


----- PL02

SCALE


1:100

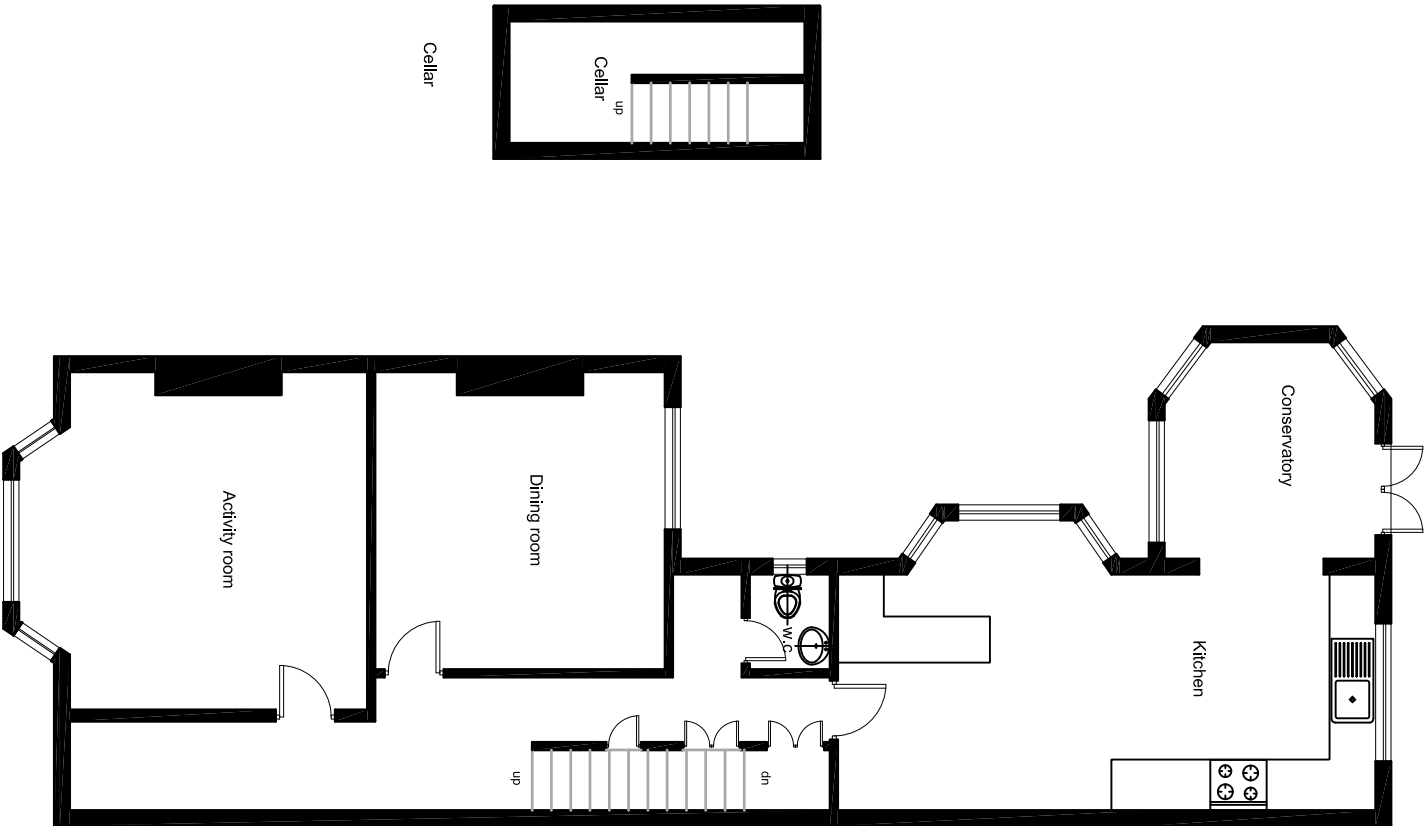 

Proposed Ground Floor Plan

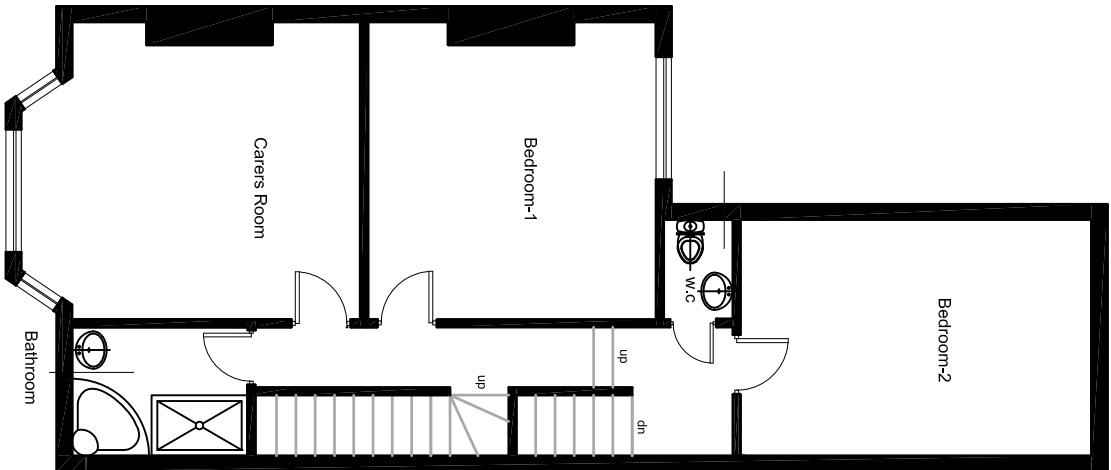

Proposed First Floor Plan

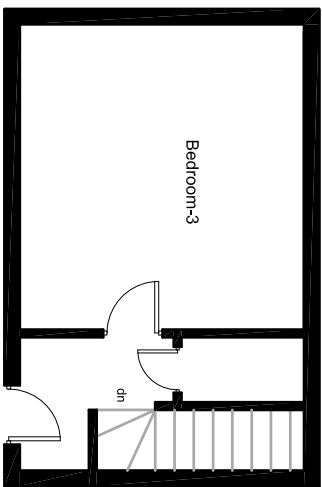

Proposed Second Floor Plan