



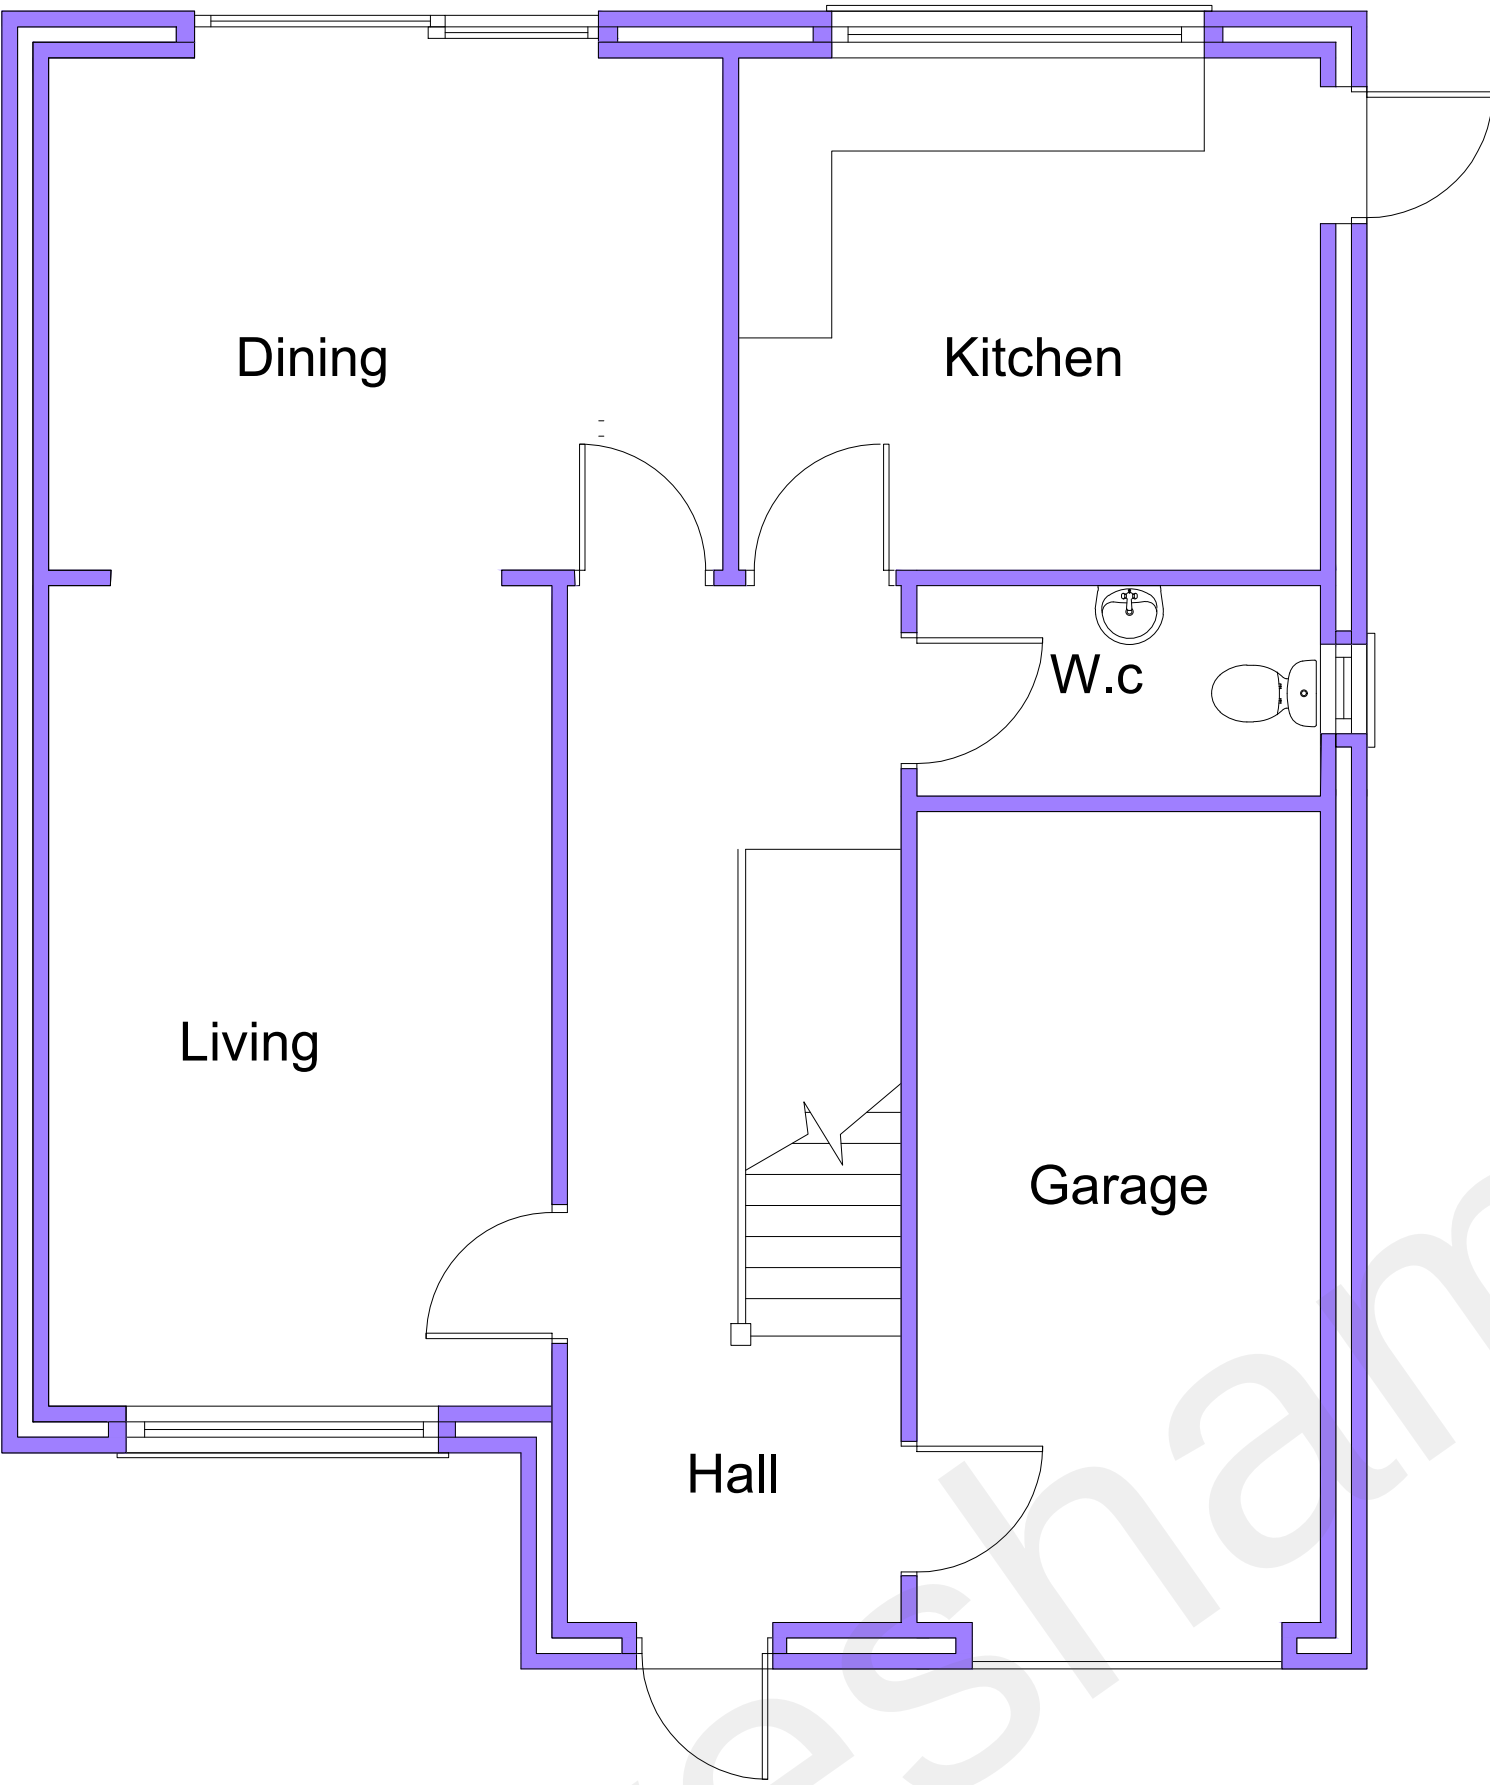

Existing Ground Floor Plan

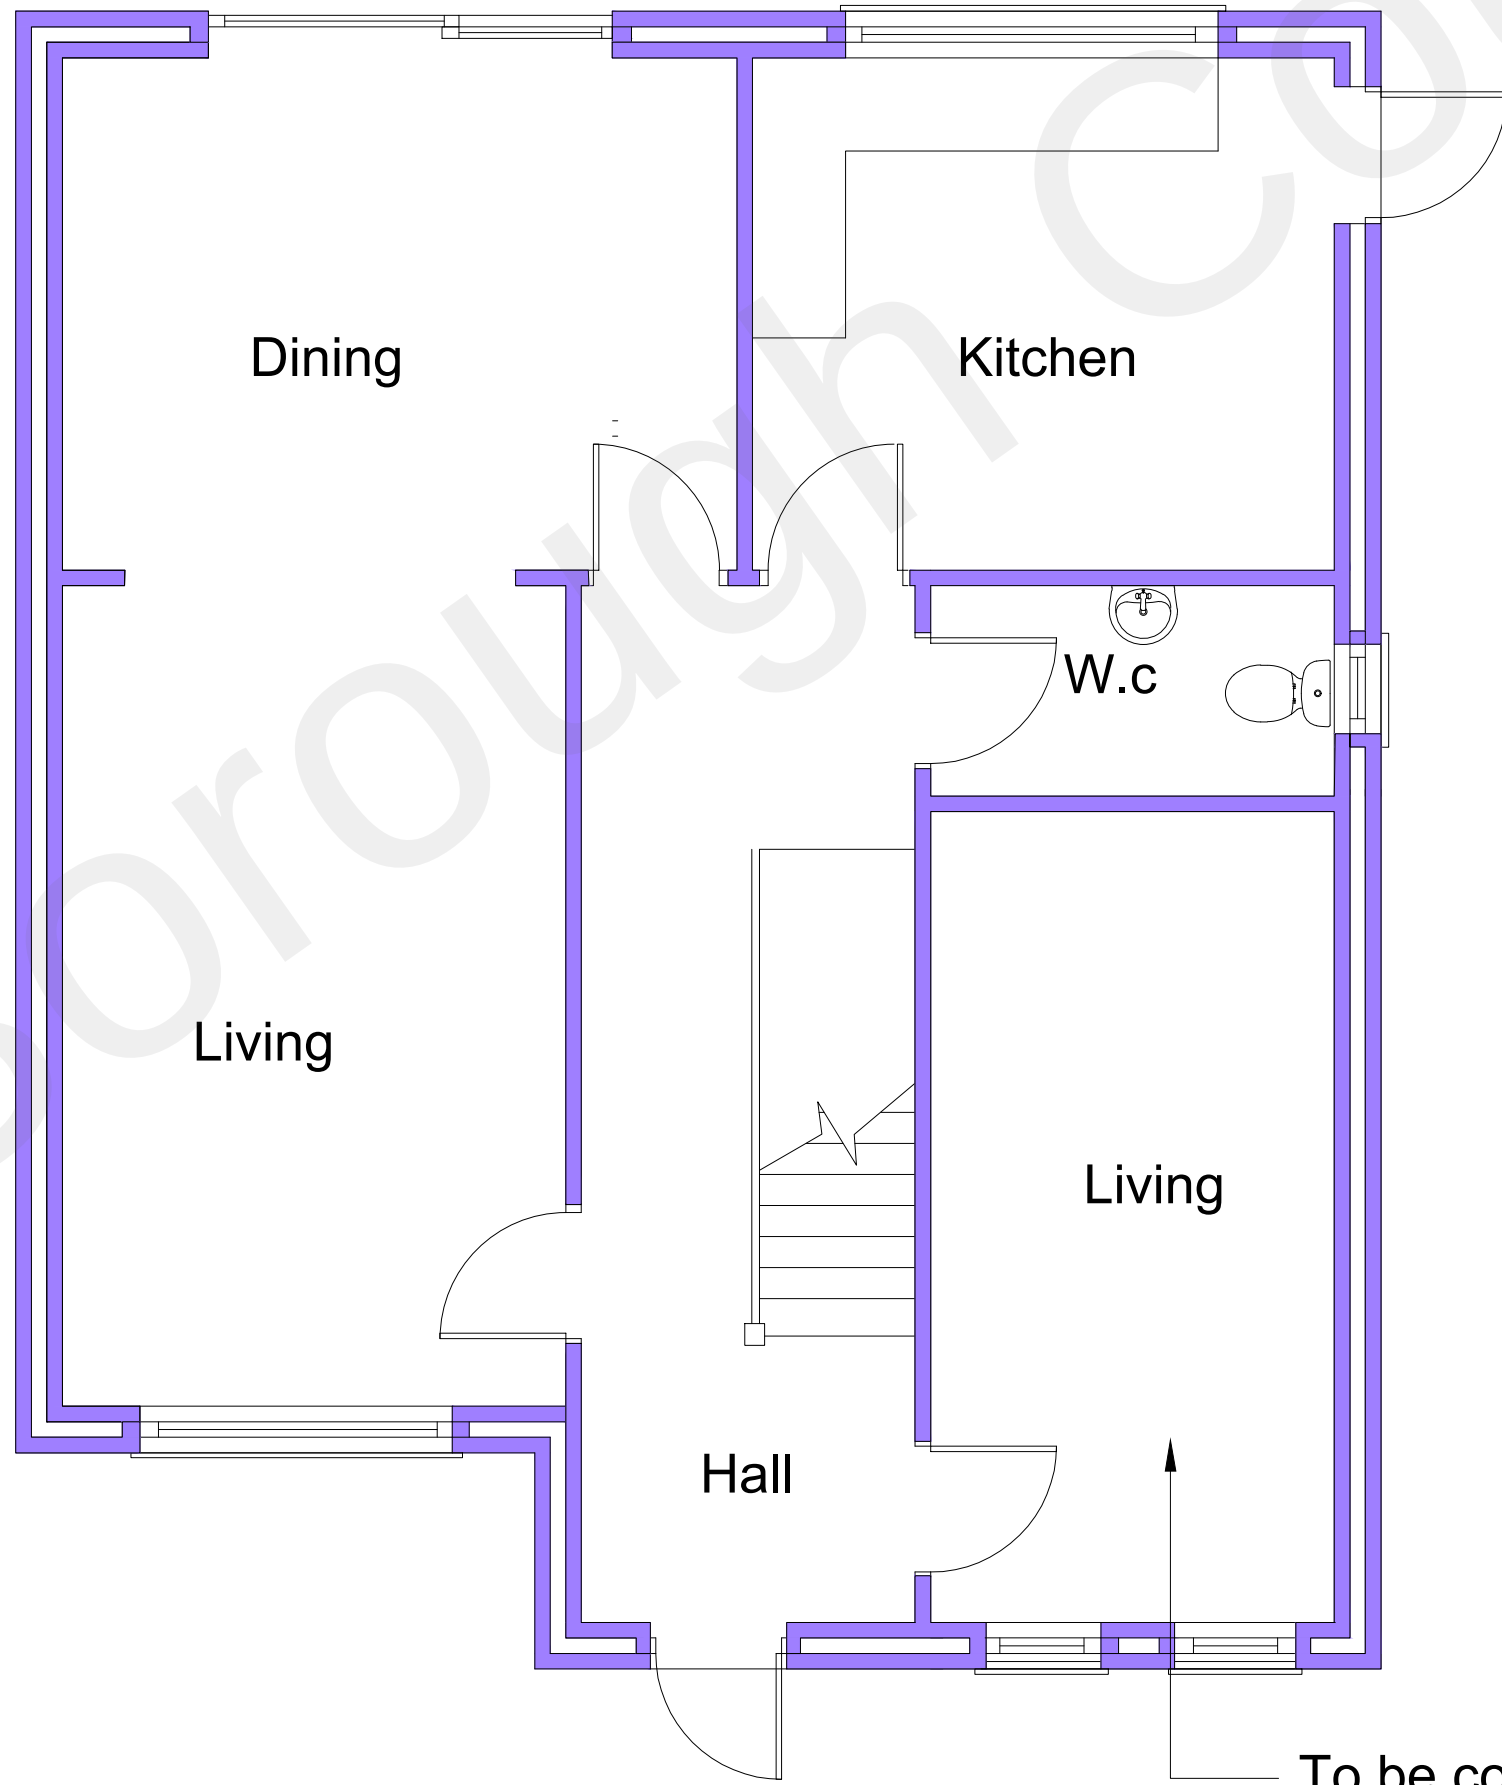

Proposed Ground Floor Plan

To be converted
to a living room

HOUSEHOLDER
PLANNING

P1	ISSUED TO GRAVESHAM PLANNING	XX.03.22	MC	
Rev		Date	By	

DESIGNER PLANS LTD



Structural & Architectural Solutions
OFFICE 48, 95 WILTON ROAD, VICTORIA, LONDON, SW1V 1BZ
07940121222
www.designerplans.co.uk

Job Title
4 SYCAMORE CLOSE
DA12 2TJ

Drawing Title
PROPOSED GARAGE CONVERSION

Scale 1:50 @ A1	Date MAR '22	Drawn By MC	
Job No. 51-1000-989	Dwg No. S02	Rev P1	

