


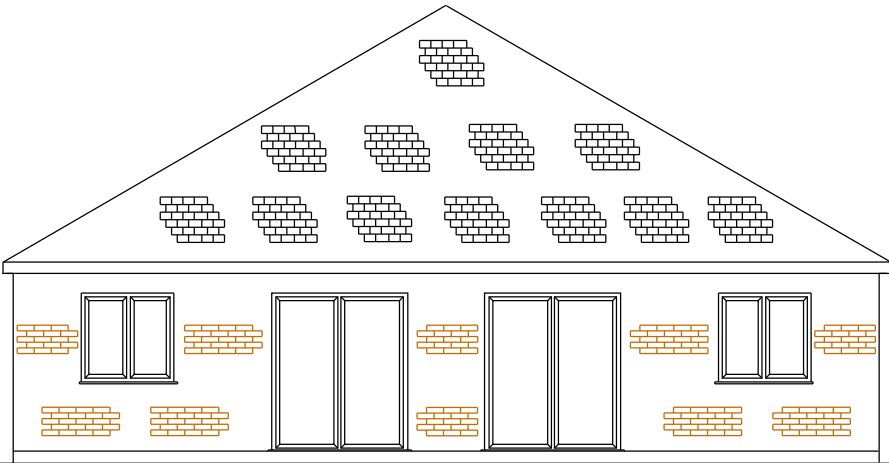

North Elevation




West Elevation



South Elevation



East Elevation

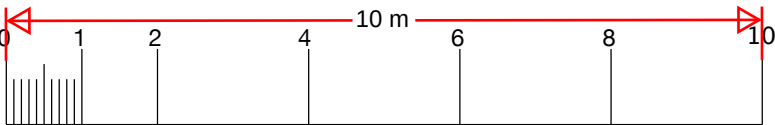

Scale Bar (metres) 1:100

Materials-

White uPVC Windows & Doors

White plastic Soffit & Fascia

Black plastic Rainwater
Guttering & Downpipes

Brickwork -
Wienerberger Hathaway Brindled

Main Roof -
Marley Modern Interlocking Concrete Roof Tile
(Old English Dark Red)



BUILDING

Reputation Built On Quality

- New Builds
- Extensions
- Groundworks

07532 303307
calvin@ct-building.co.uk
www.ct-building.co.uk

Site Land to the rear of 28 Coutts Avenue Shorne Kent DA12 3HJ	Scale 1:100@ A3 UNLESS STATED	
	Drawing No.	Date
	002 (Ver 1)	29/02/2024
Drawing Title: Elevations	Drawn by C.J.K.	