




Proposed North Elevation

Approved North Elevation




Proposed South Elevation

Approved South Elevation

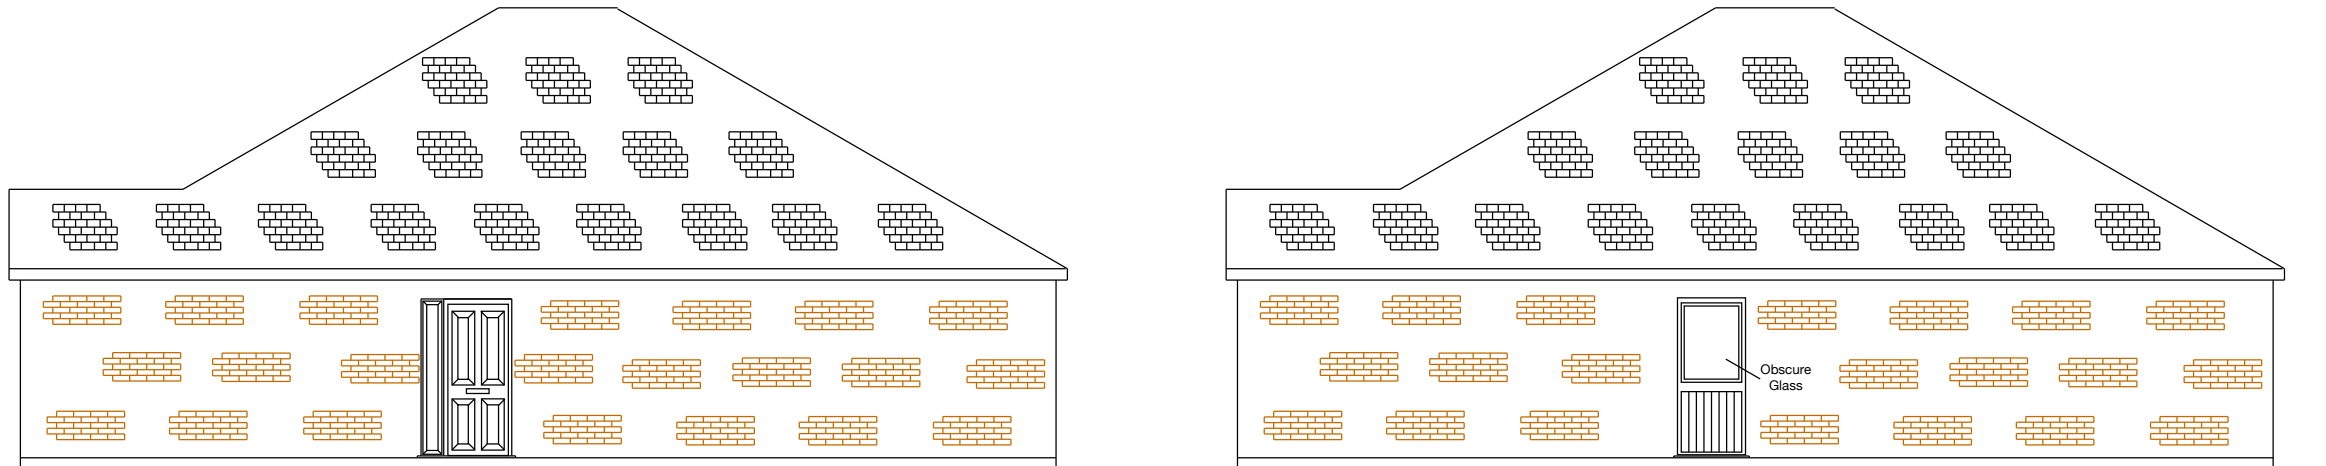

Proposed West Elevation

Approved West Elevation

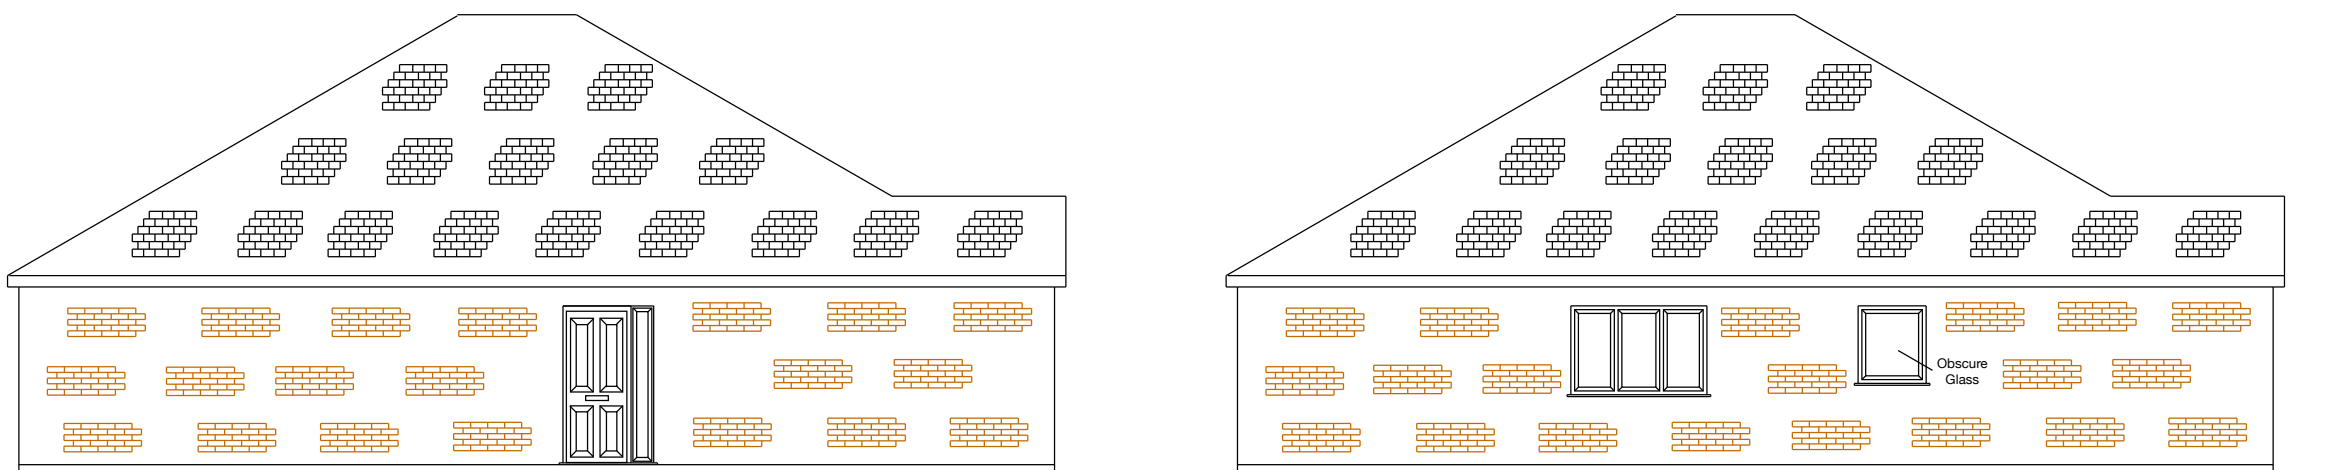

Proposed East Elevation

Approved East Elevation

Materials-

White uPVC Windows & Doors

White plastic Soffit & Fascia

Black plastic Rainwater
Guttering & Downpipes

Brickwork -
Wienerberger Hathaway Brindled

Main Roof -
Marley Modern Interlocking Concrete Roof Tile
(Old English Dark Red)



BUILDING

Reputation Built On Quality

- New Builds
- Extensions
- Groundworks

07532 303307
calvin@ct-building.co.uk
www.ct-building.co.uk

Site
Land to the rear of 28
Coutts Avenue
Shorne
Kent
DA12 3HJ

Scale
1:100@ A3
UNLESS STATED
Drawing No. Date
006 (Ver 1) 29/02/2024

Drawing Title:
Comparitive Elevations

Drawn by
C.J.K.