


NOTES:
All dimensions must be checked on site and not scaled from this drawing.



EXISTING GROUND FLOOR



EXISTING FIRST FLOOR

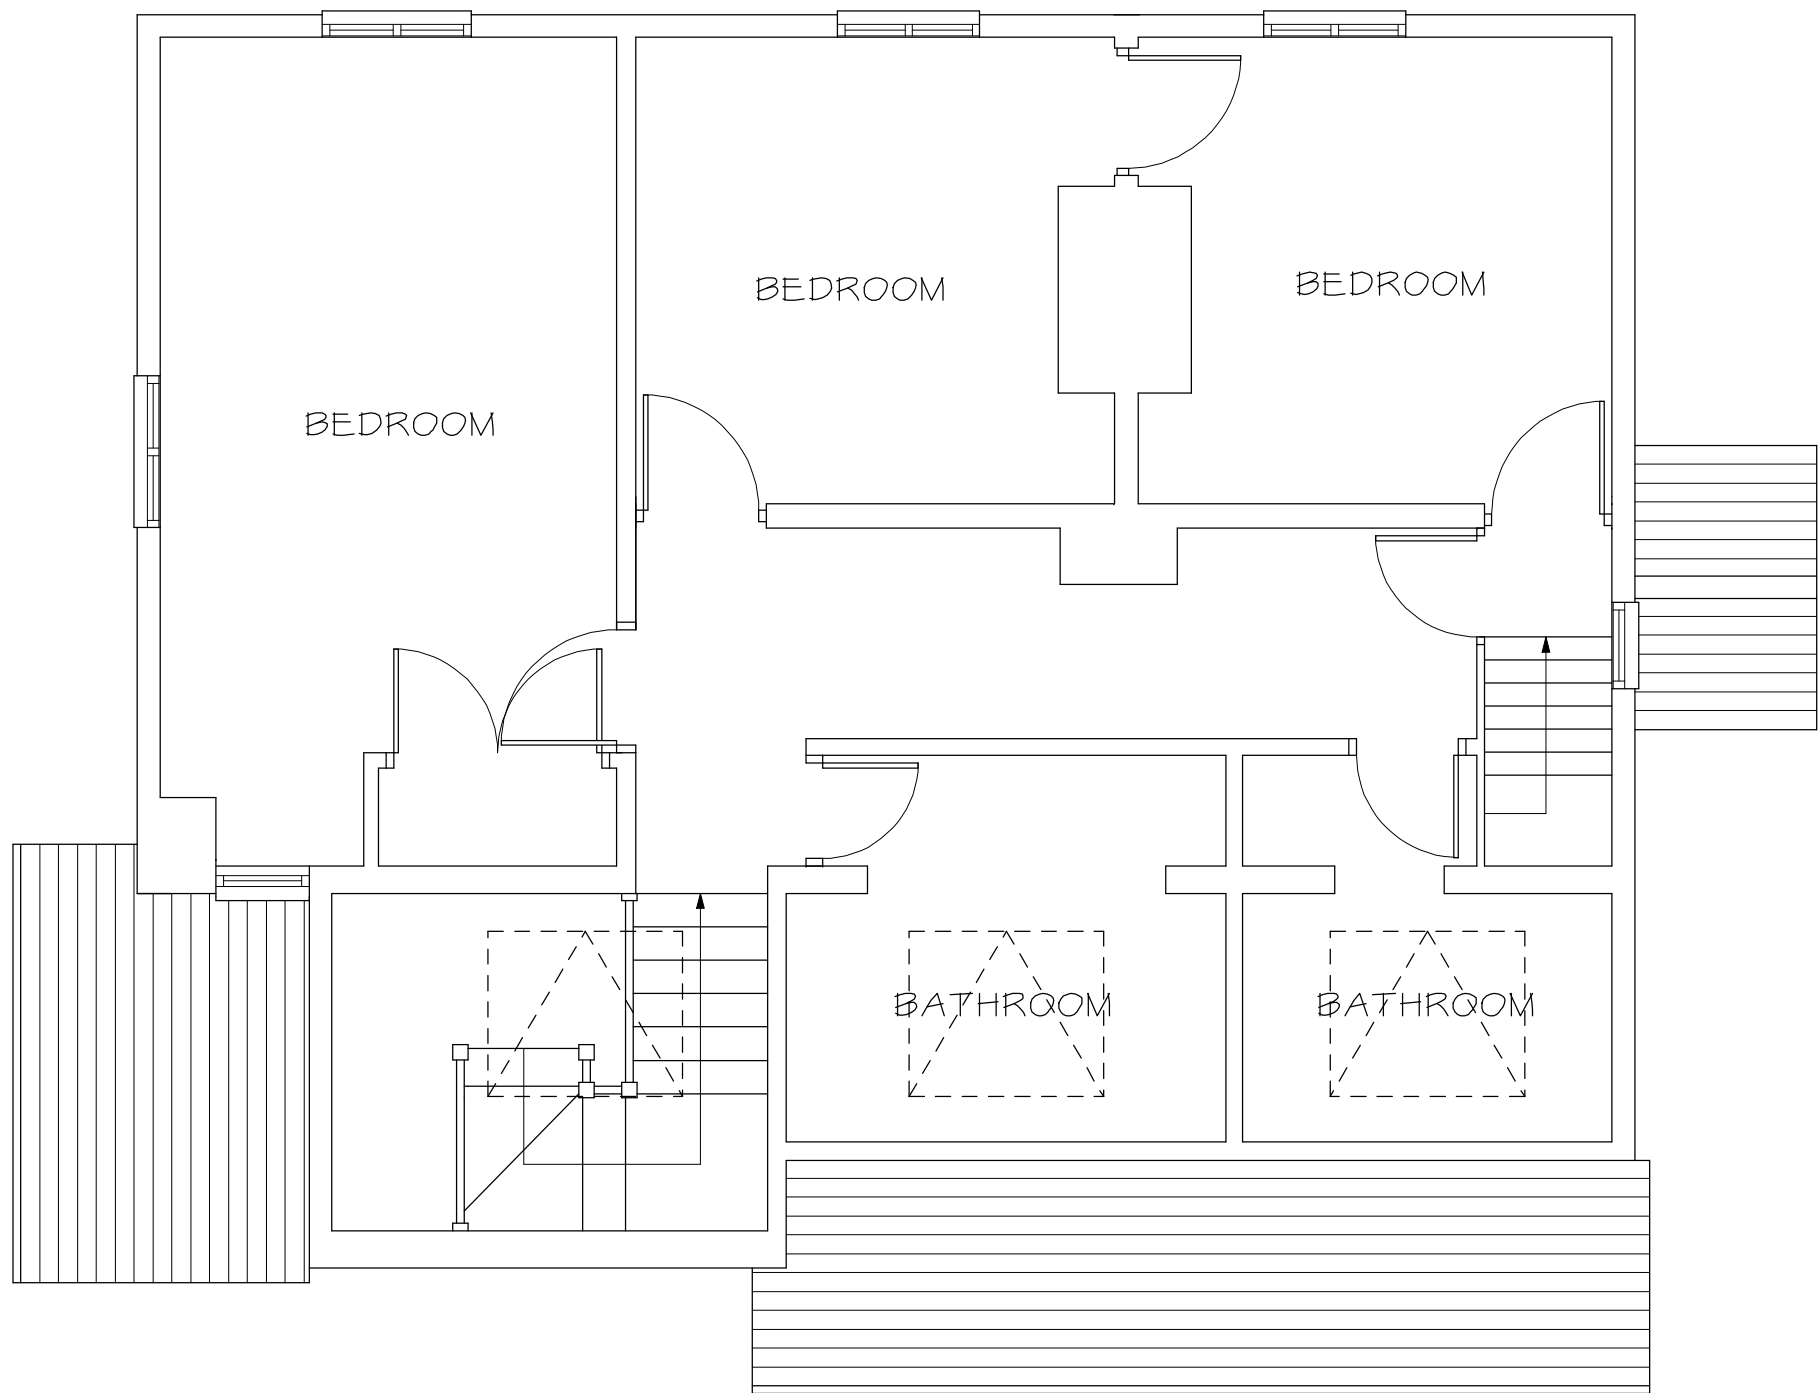

EXISTING FRONT ELEVATION



EXISTING REAR ELEVATION



EXISTING SIDE ELEVATION



EXISTING SIDE ELEVATION



A	-	-
	Date	Revisions

copyright

Progetto

Architectural Planning and Design Services

Nick McAdam

07550 434487

nick@progettodesignbuild.co.uk

www.progettodesignbuild.co.uk

Client

LES DICKENS

Job Title

EARL HOUSE
PRIESTWOOD ROAD
MEOPHAM
DA13 ODA

Drawing Title

EXISTING FLOOR PLANS
AND ELEVATIONS

Scale	1:50	Sheet	A1
Date	JUNE 2022	Drawn by	NM

Dwg No.	Rev.
PDS/EH/08	-