

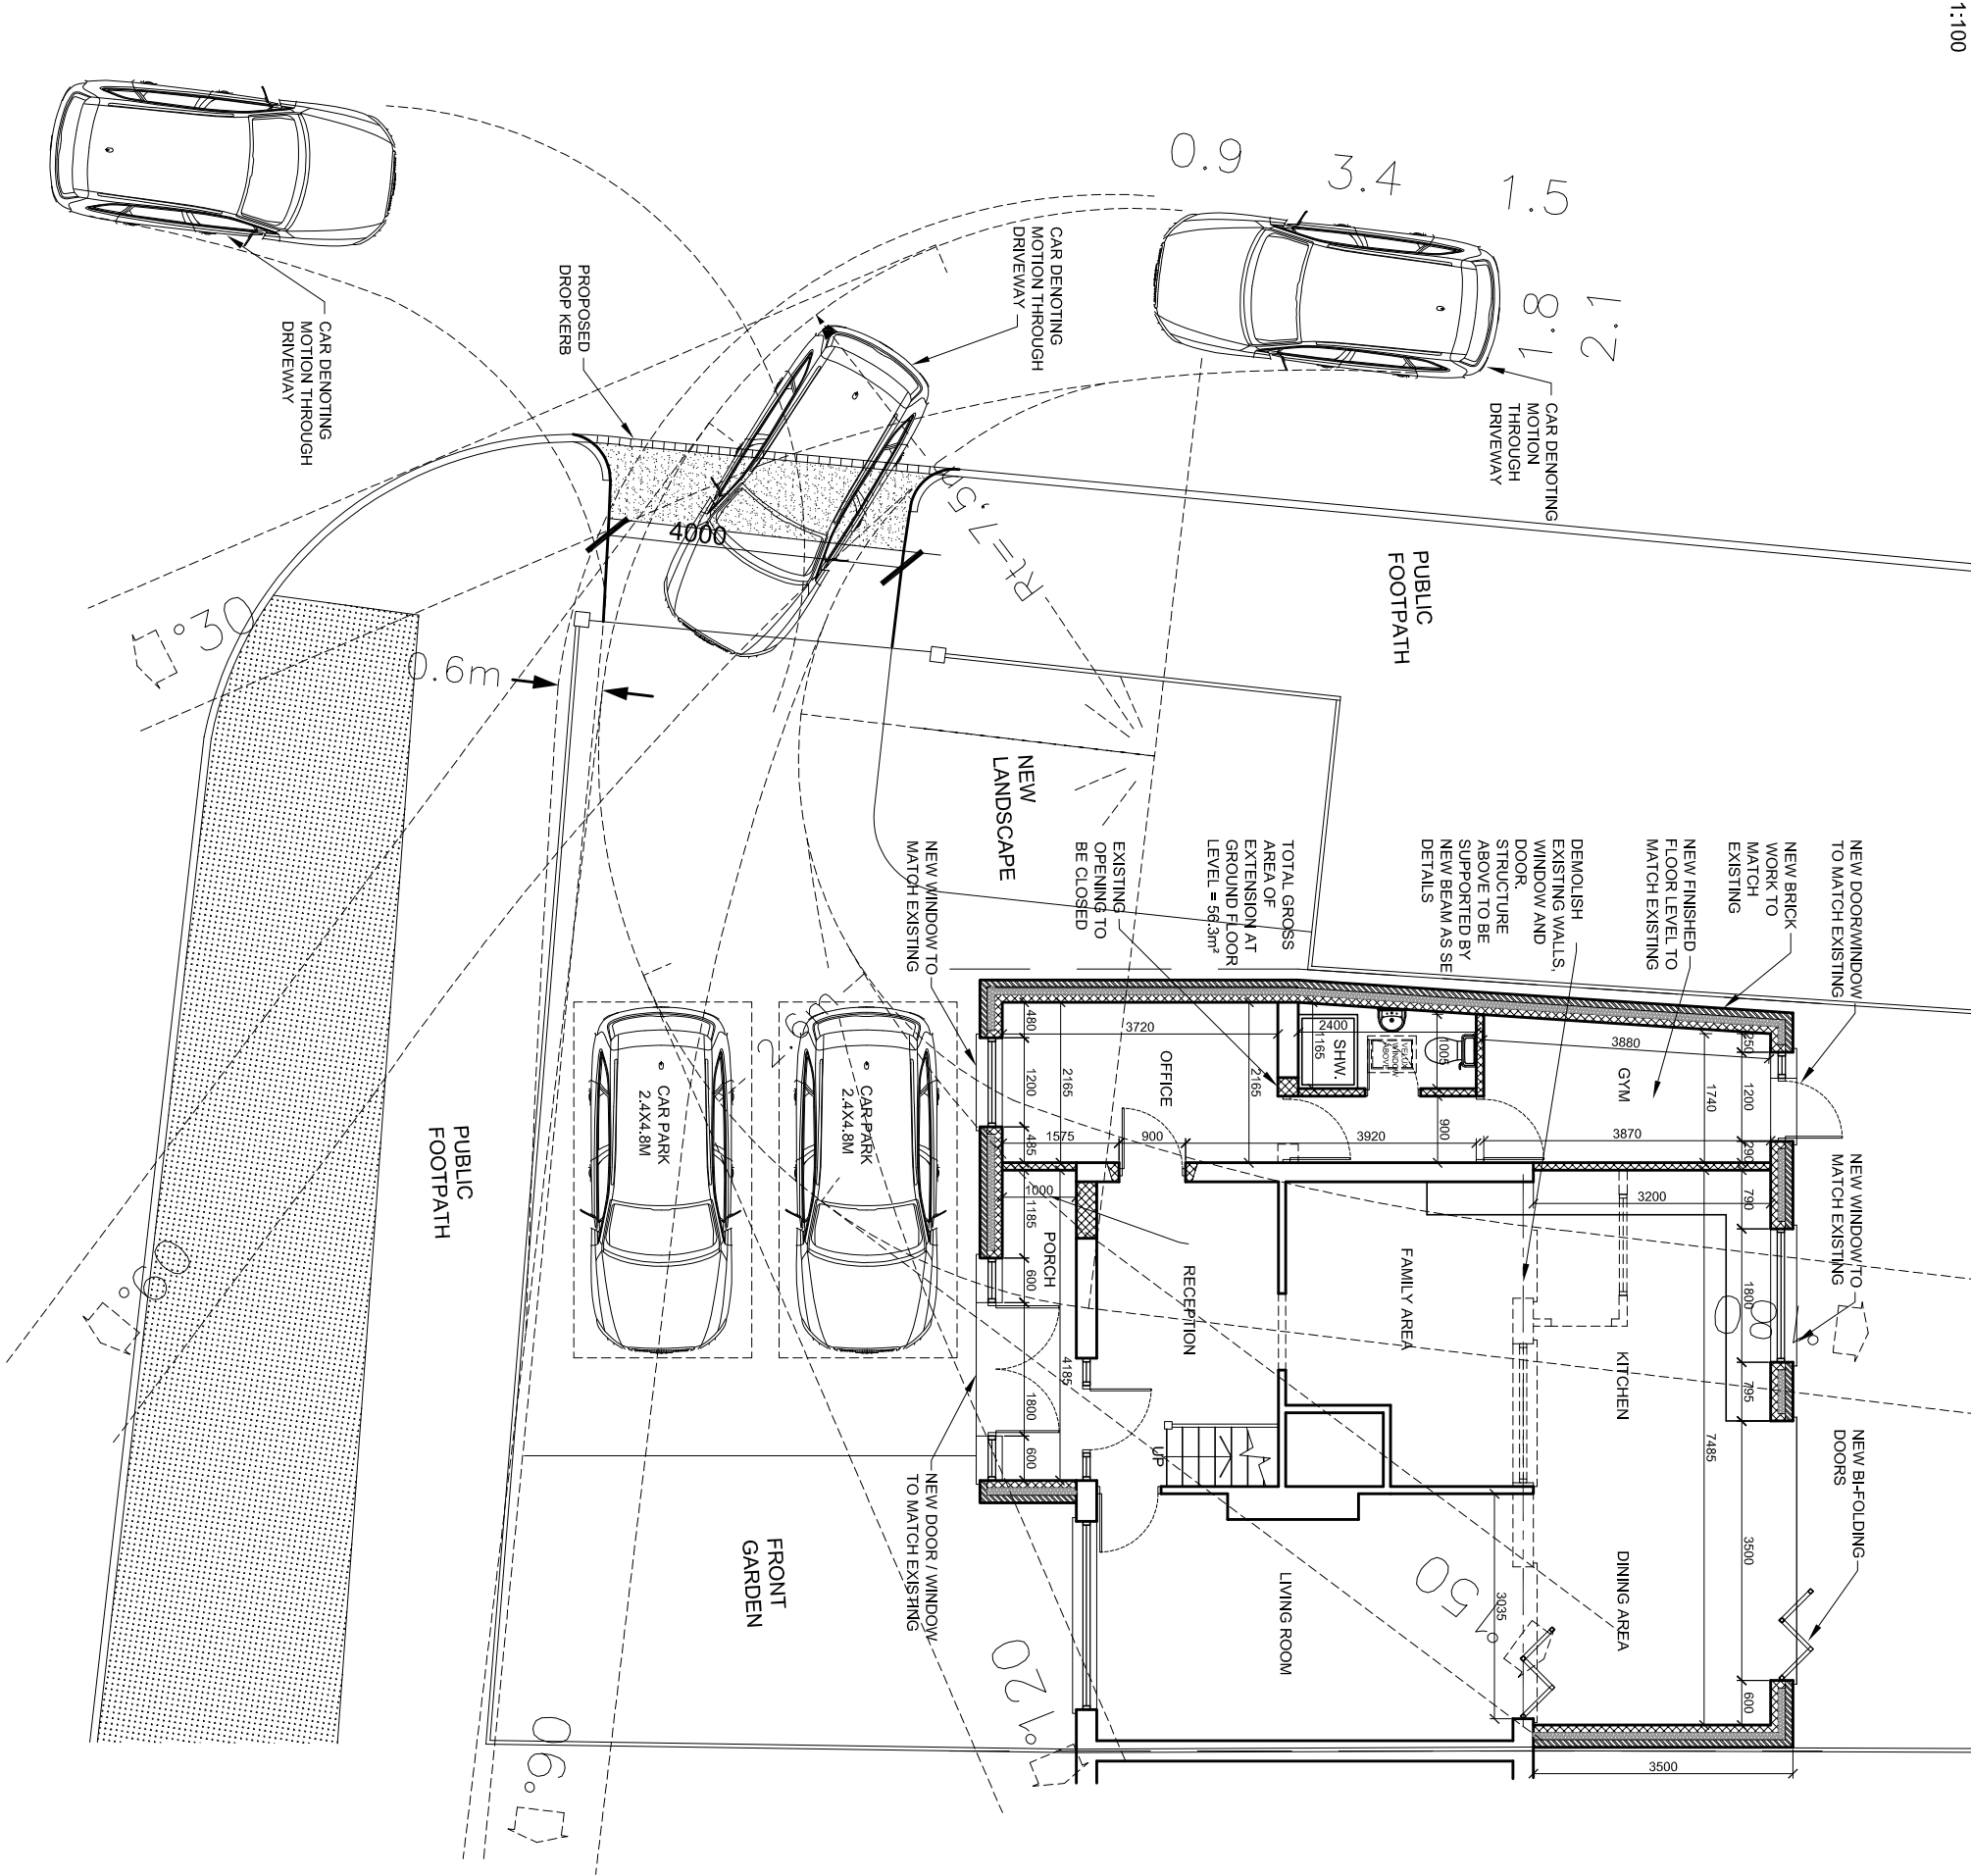


 

PROPOSED GROUND FLOOR PLAN

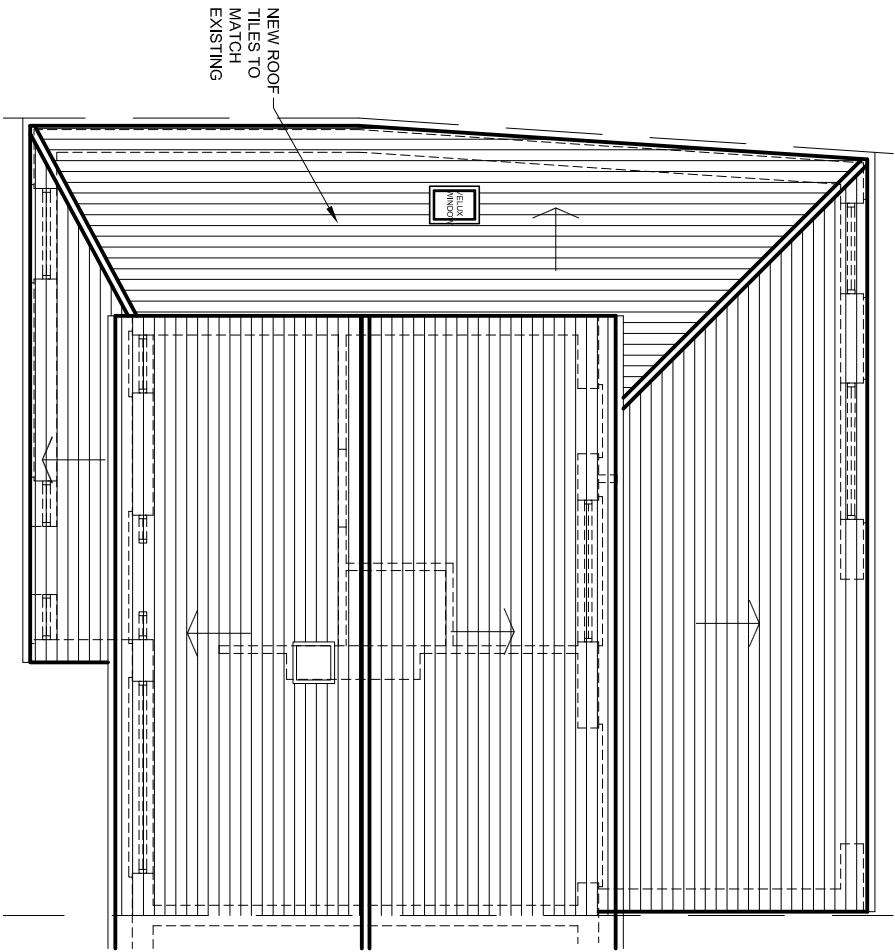

PROPOSED ROOF PLAN

rev.	description		date	chkd.
	93 Colmandene Crescent, Orpington, Kent BR5 2RA			
	020 3004 9238			
	07931 931 035			
	s.nagpal@dapconsultants.co.uk			
	www.dapconsultants.co.uk			



project : 212 Livingston Road
Gravesend

drawing title :

Proposed Floor Plans

Proposed Floor Plans			
drawn: MV	chkd : SS	date:22.01.2024	
status: Planning		scale: 1:100@A3	
proj no : 2446	drg no: 02	rev no: A	