


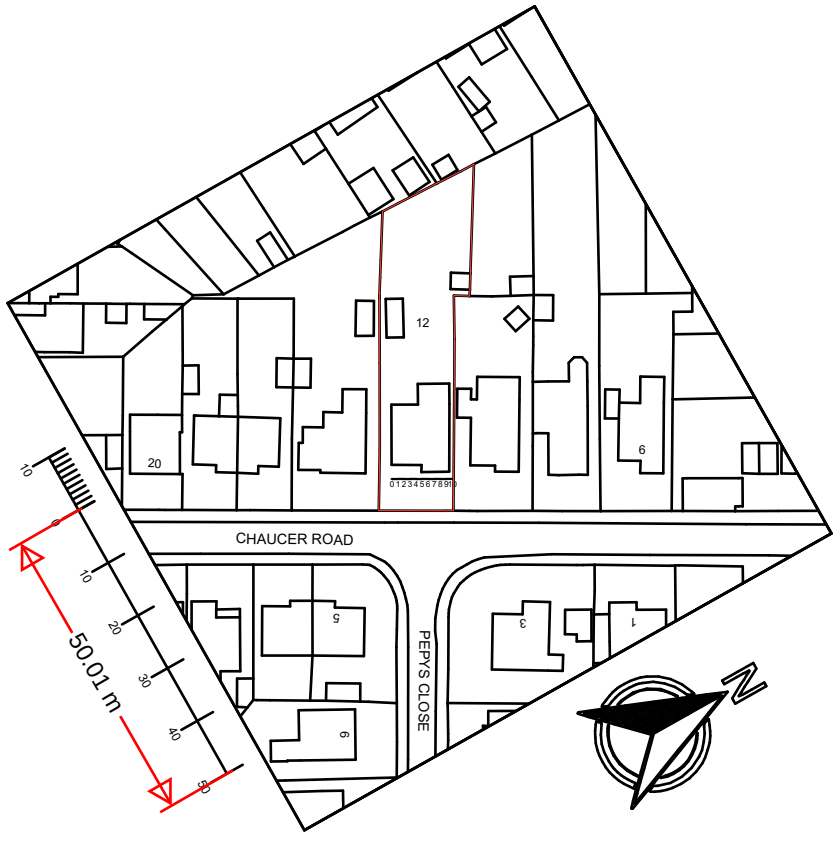

1 Location Plan 1:1250



6 3D Front Existing (Not Materials) 1:100



8 3D Rear Existing (Not Materials) 1:100




7 3D Front Proposed (Not Materials) 1:100



9 3D Rear Proposed (Not Materials) 1:100



2 Site Plan Existing 1:200

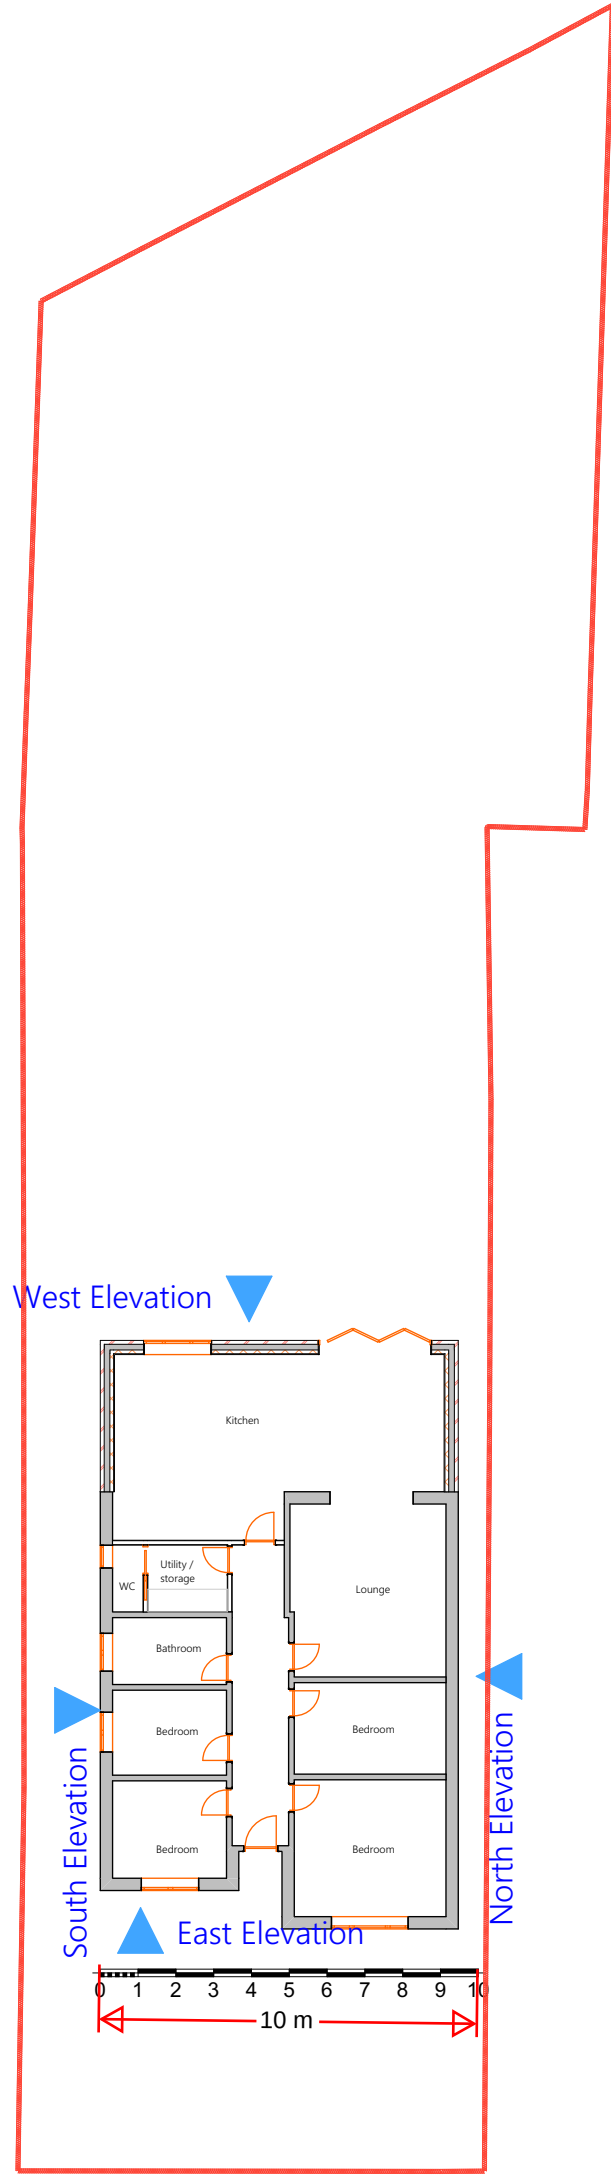

3 Site Plan Proposed 1:200



4 Front 1:3.20



5 Rear - Side 1:3.20

ARCHITECHNOLOGY. DESIGN

This document and its design content is copyright ©. It shall be read in conjunction with all other associated project information including models, specifications, schedules and related consultants documents. Do not scale from documents. All dimensions to be checked on site. Immediately report any discrepancies, errors or omissions on this document to the Originator. If in doubt ASK.

Scales @ A1
1:1250, 1:200, 1:3.20
Date
2025-02-22

Client Approval
A - Approved
B - Approved with Comments
C - Do Not Use

Layout Title
Site Plan

Architecttechnology.design
179 Edwin Road Rainham, Kent ME8 0AH

Project
12 Chaucer Road - Carly Donovan - DA11 8EP - SSE

Status
Planning Application

Site Address
12 Chaucer Road Gravesend Kent DA11 8EP

Drawing Number
project | originator | zone | level | type | role | number | rev

Layout ID
01

01 - WIP