


Existing


Proposed

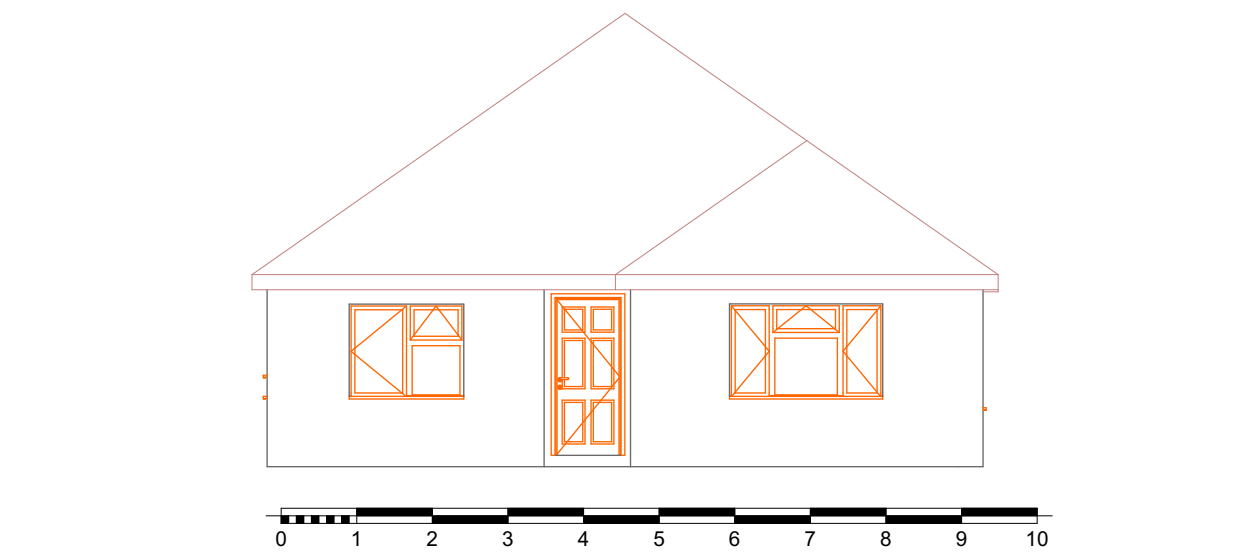


1 East Elevation Existing 1:100




2 West Elevation Existing 1:100

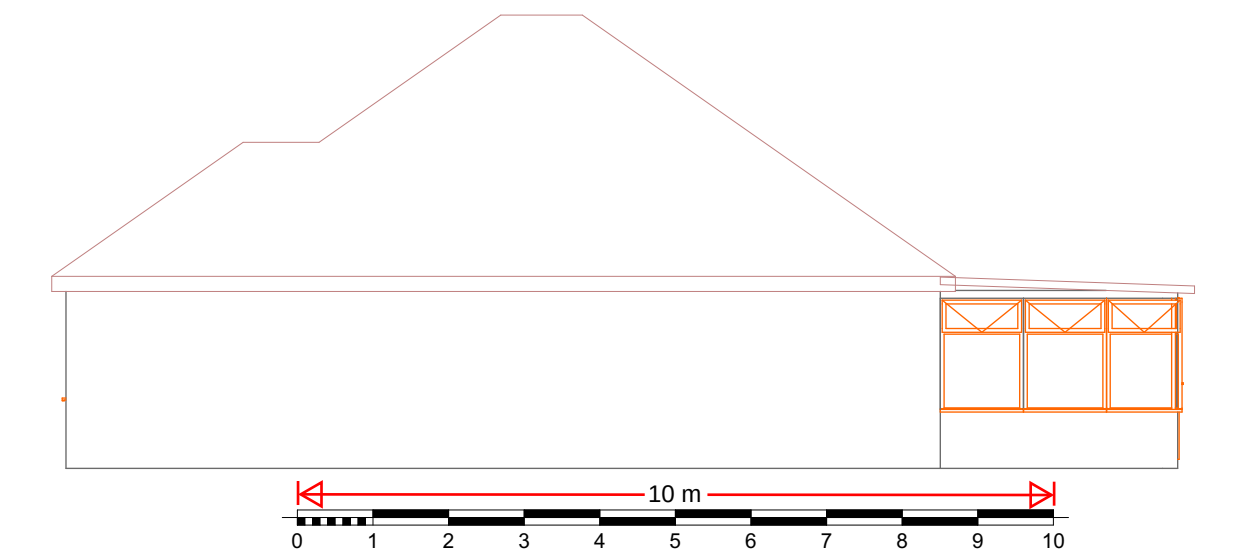


3 North Elevation Existing 1:100

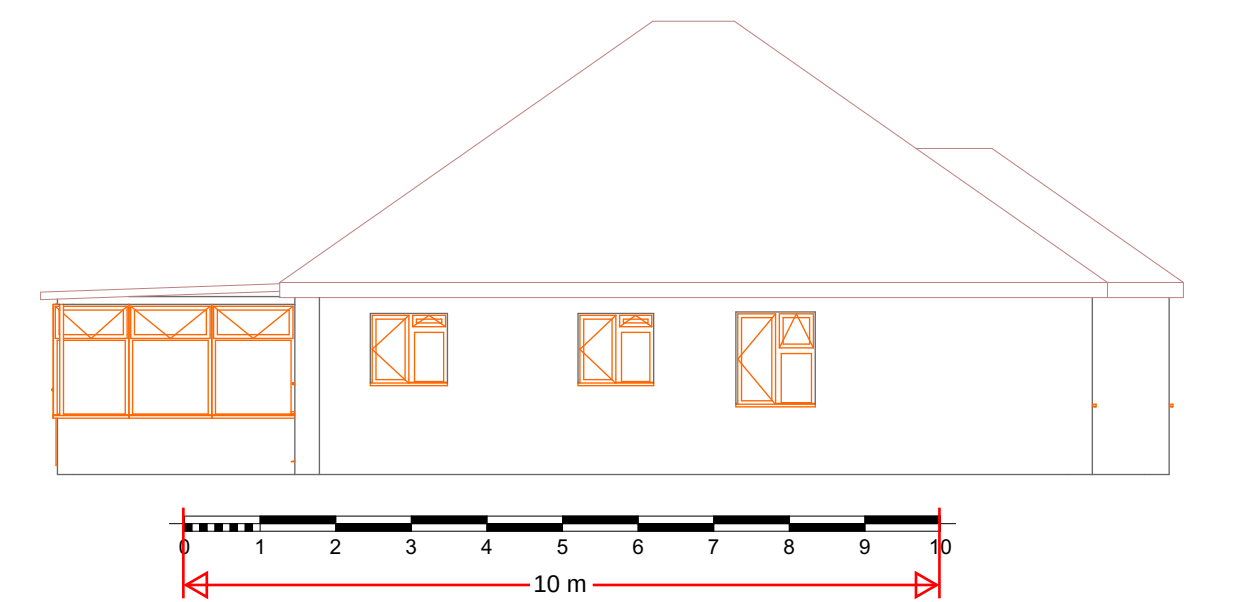


4 South Elevation Existing 1:100

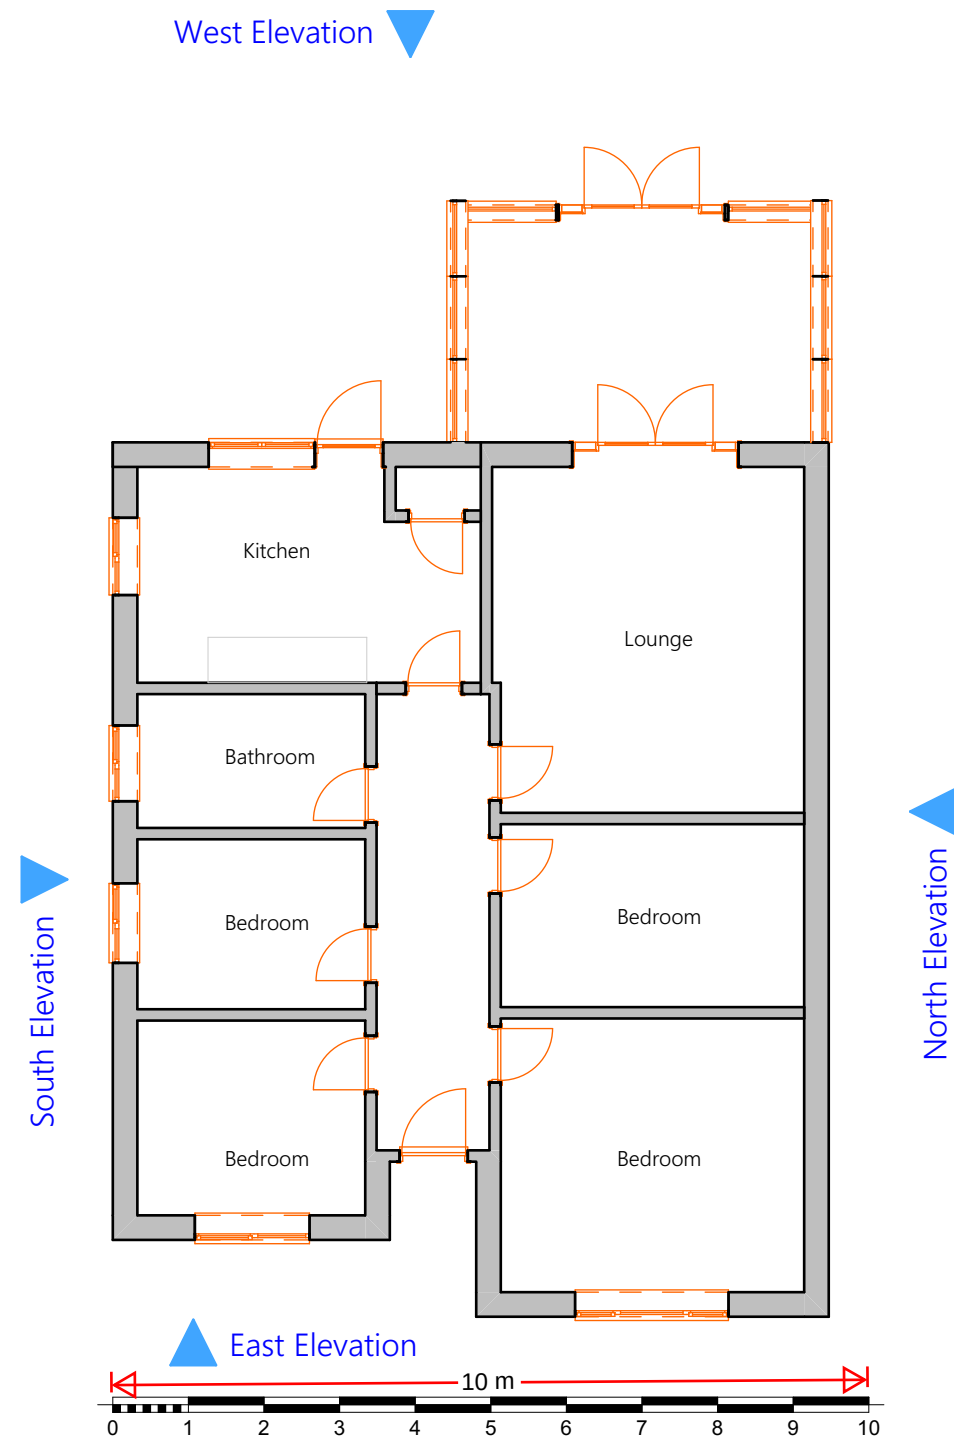


5 GF Ground Floor Existing 1:100

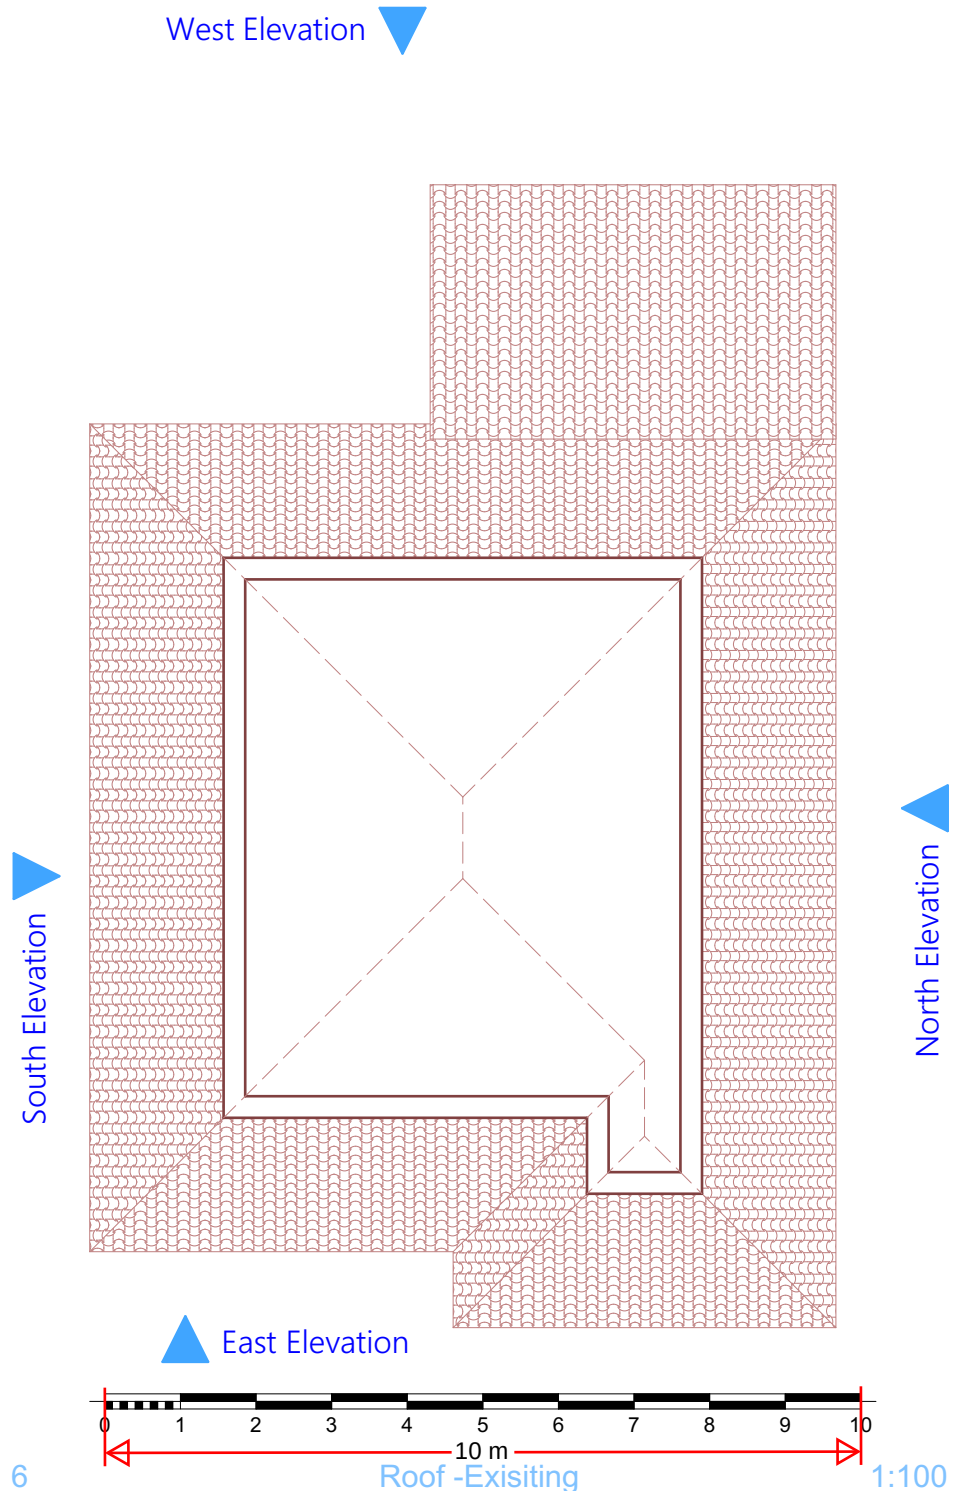


6 Roof-Existing 1:100

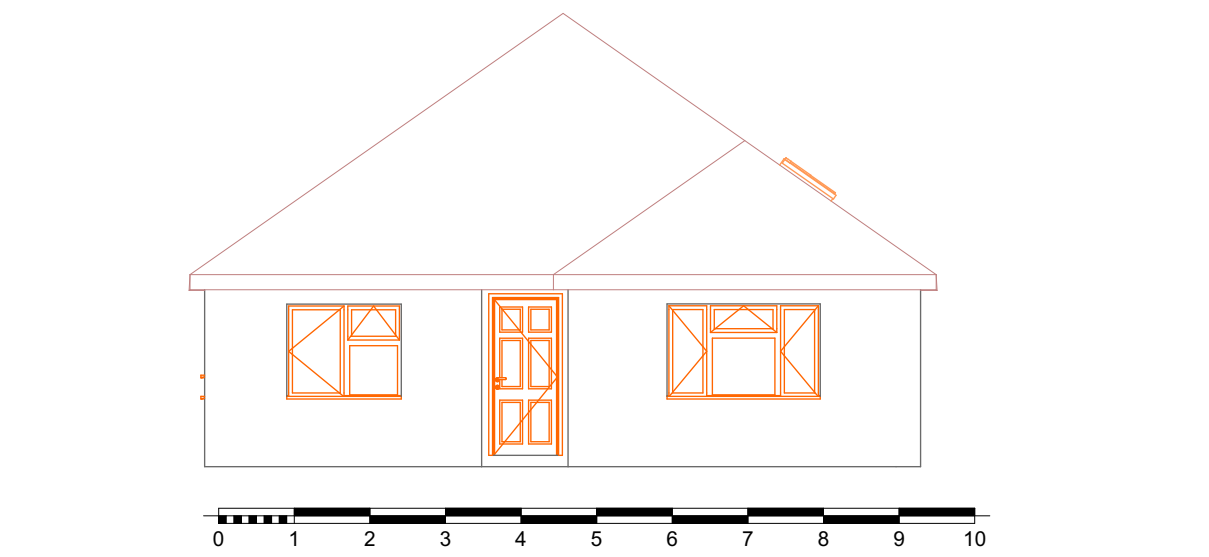


7 East Elevation Proposed 1:100

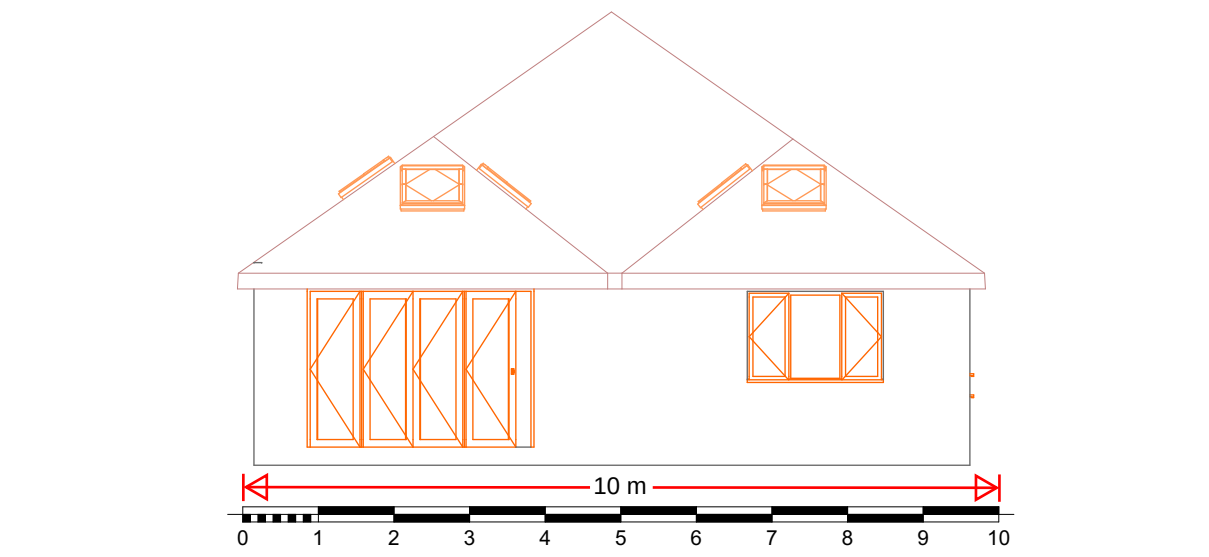


8 West Elevation Proposed 1:100

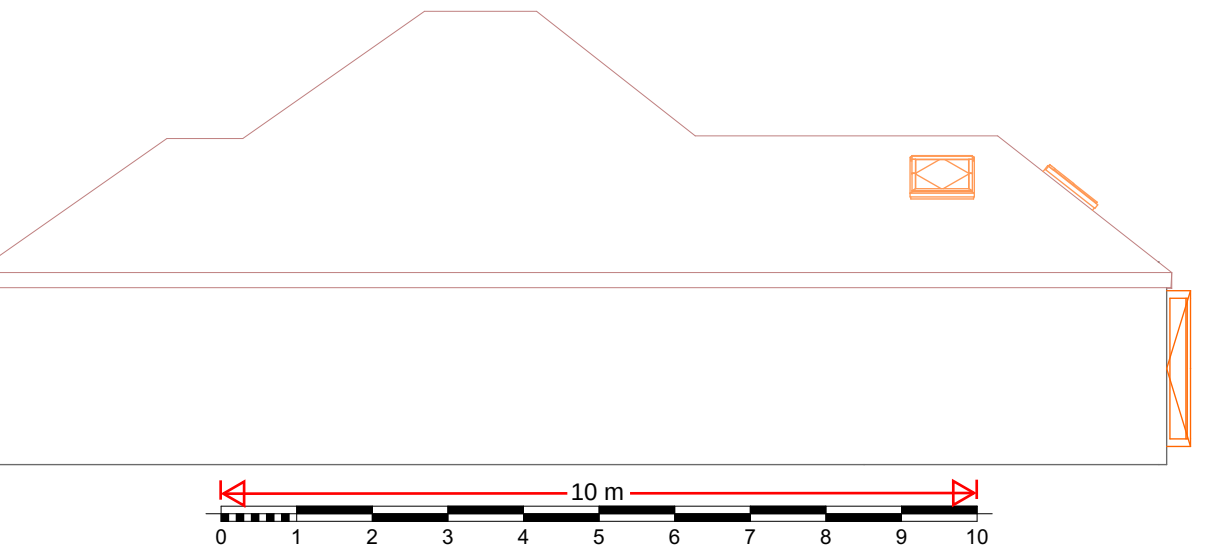


9 North Elevation Proposed 1:100

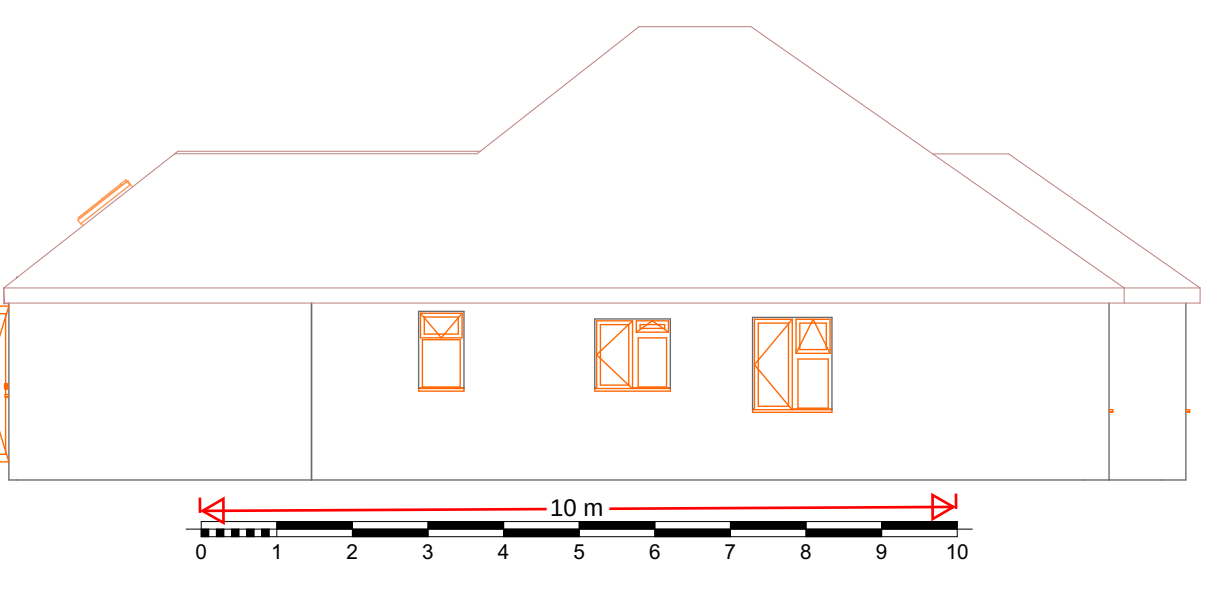

10 South Elevation Proposed 1:100

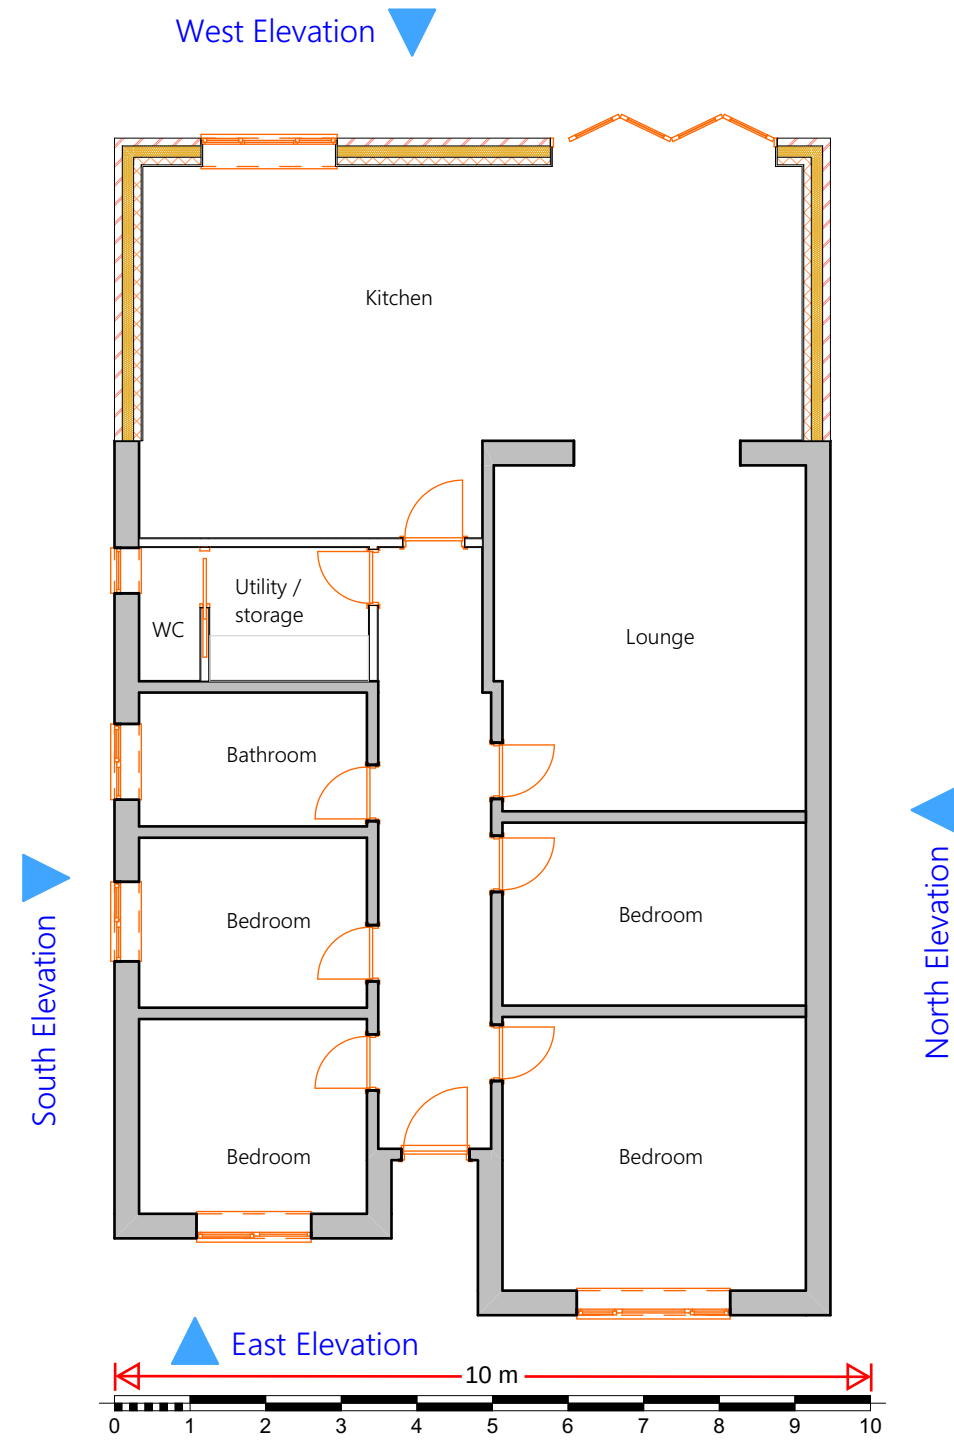

11 GF Ground Floor Proposed 1:100

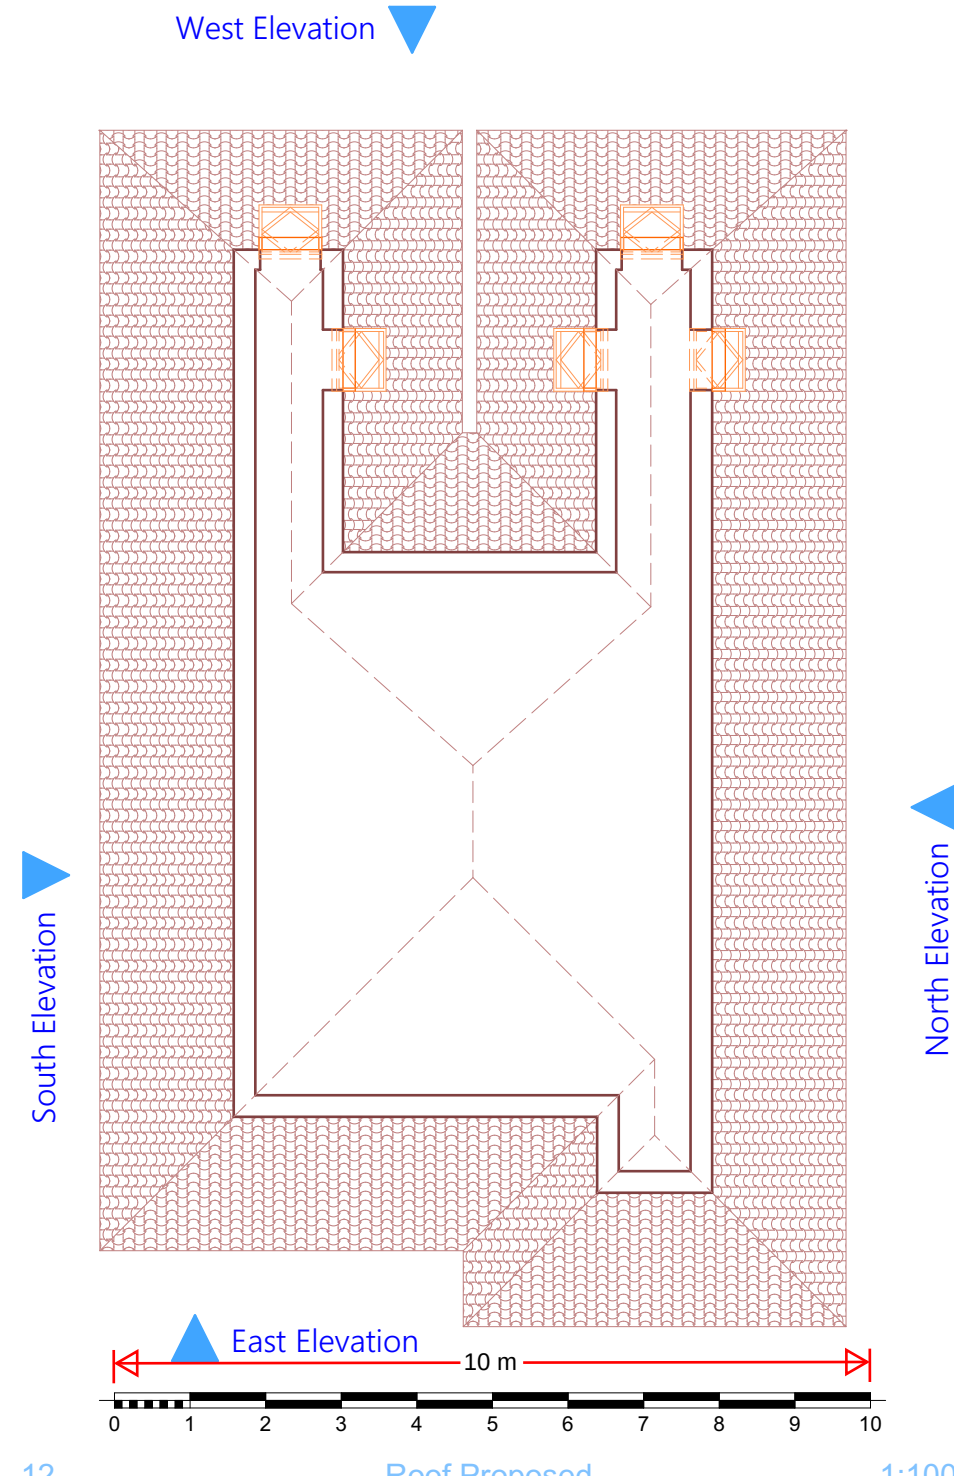

12 Roof Proposed 1:100

ARCHITECHNOLOGY.
DESIGN

This document and its design content is copyright ©. It shall be read in conjunction with all other associated project information including models, specifications, schedules and related consultants documents. Do not scale from documents. All dimensions to be checked on site. Immediately report any discrepancies, errors or omissions on this document to the Originator. If in doubt ASK.

Scales @ A1		Date
1:100		2025-02-22
Client Approval		
A - Approved		
B - Approved with Comments		
C - Do Not Use		
Layout Title		
Plans		
Architecttechnology.design		www.architecttechnology.design
179 Edwin Road Rainham, Kent ME8 0AH		Tel: 07957 350204
Project		info@architecttechnology.design
12 Chaucer Road - Carly Donovan - DA11 8EP - SSE		
status		
Planning Application		
Site Address		
12 Chaucer Road Gravesend Kent DA11 8EP		
Drawing Number		
project	originator	zone
level	type	role
number	rev	
Layout ID 02		