




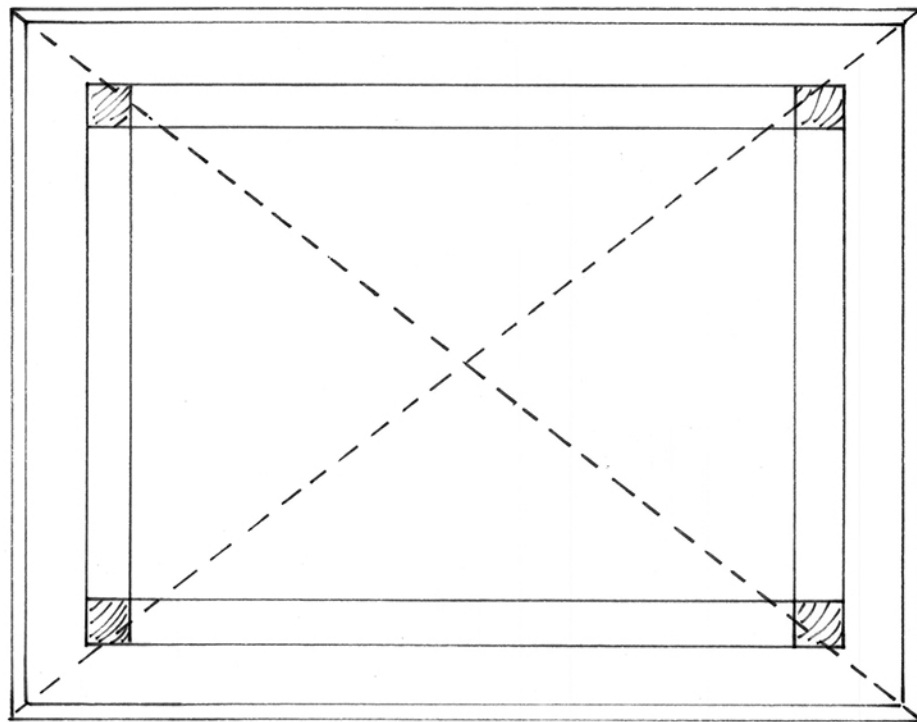

Plan of roof outline

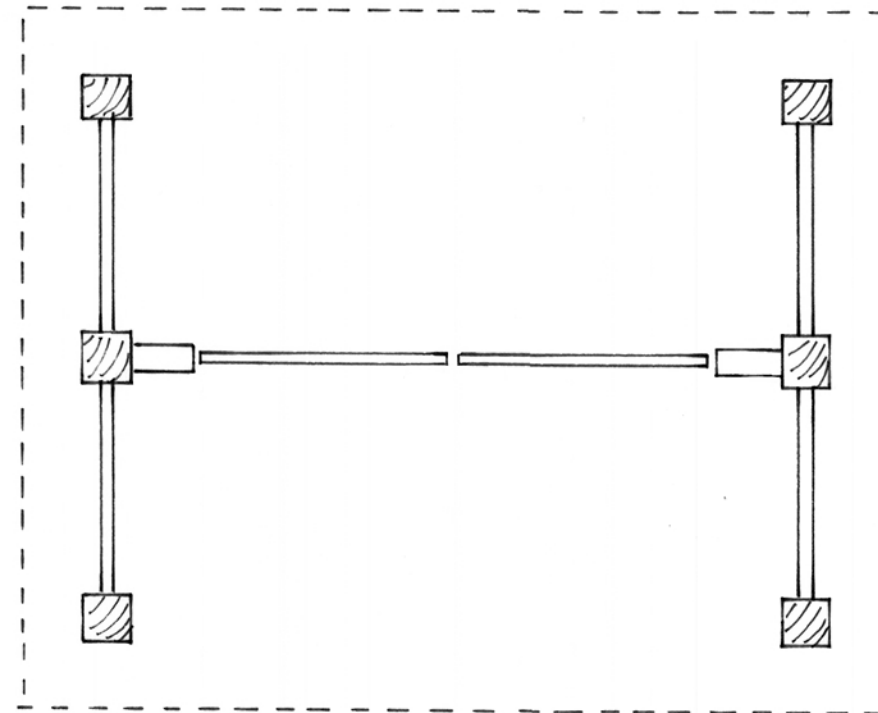


Plan of frame outline

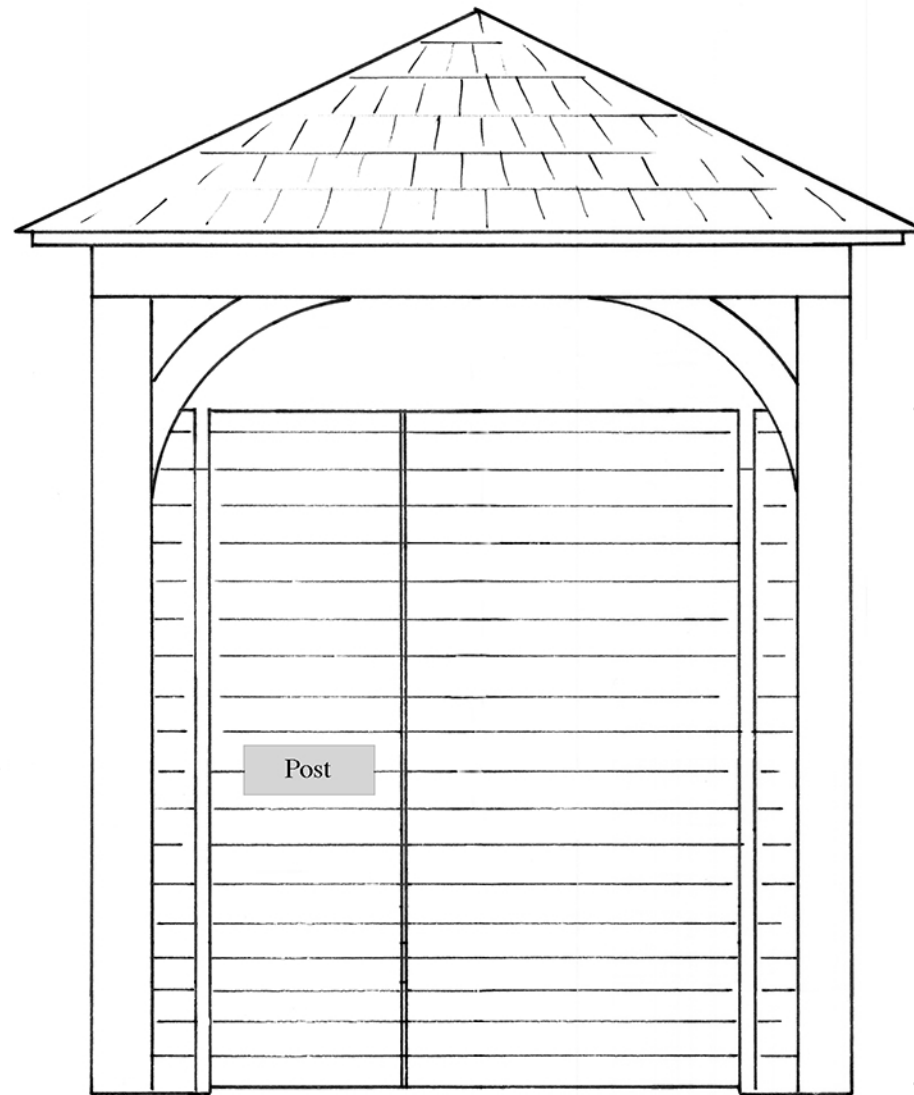

Front elevation
2m
Gate approx 900mm

Gate 1.8m

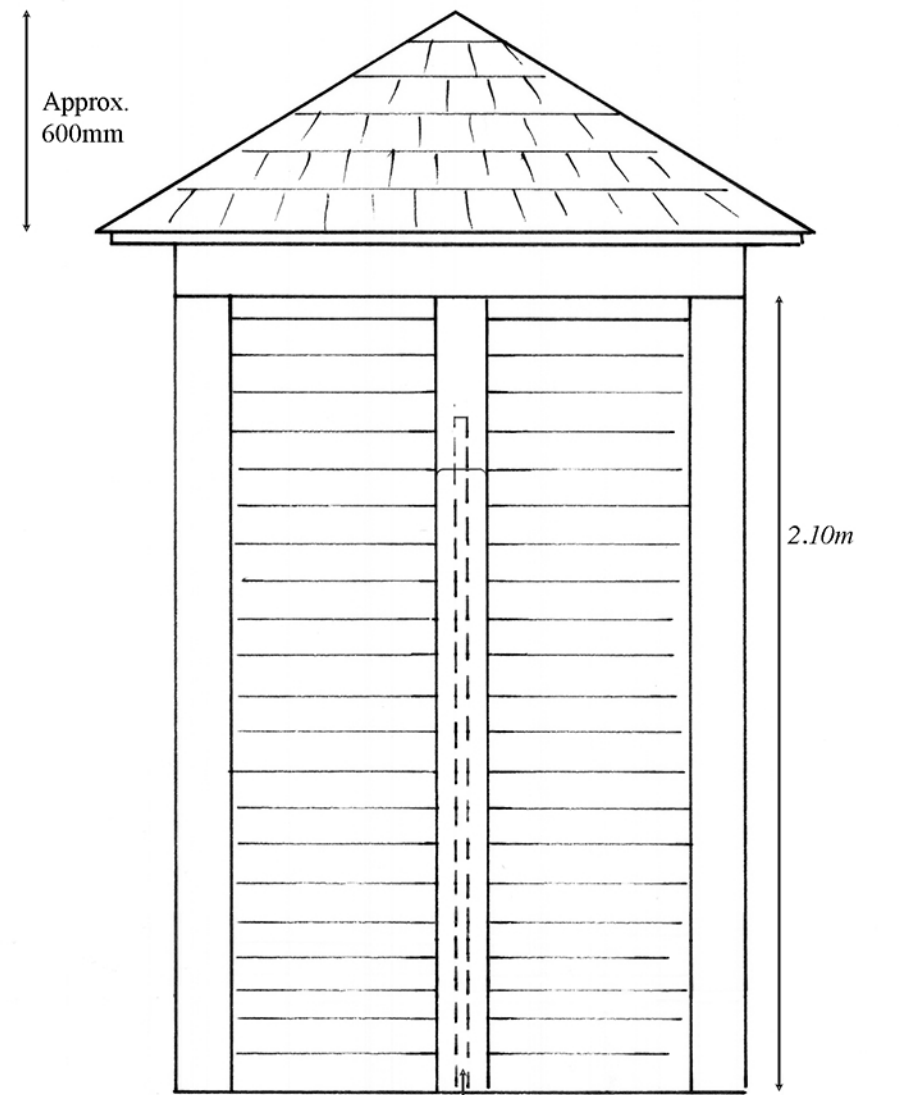


Side elevation
1.5m
Gate mid point.

2.10m

Approx. 2.83m

Slate tiled roof
Frame constructed of oak or similar.
Timber entrance gate located midway with intercom & light
and slatted gates and side panels.
Side panels and gate finished with planed larch (or similar)
slatted battens approx 45mm wide with approx. 7mm gap.

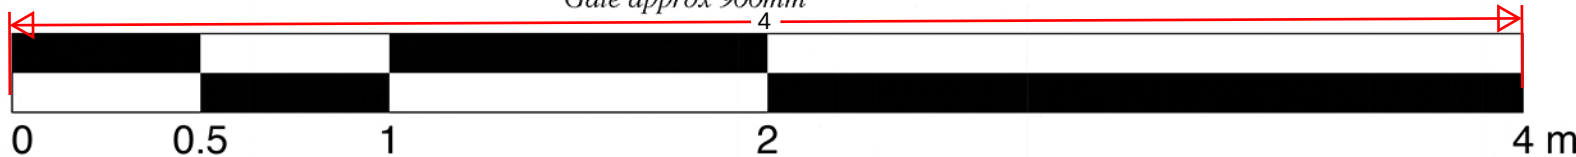

Roger Platts
Garden Design & Nurseries
Edenbridge, Kent

01732 863318
www.rogerplatts.com

DATE: 31st August 23
TITLE: Lychgate building proposal
DRAWING No: DR5
CLIENT: Olson
DRAWN BY: LG
SCALE: 1:20 on A3

NOTE: All measurements should be checked on site
and not scaled from this drawing

Copyright 2015