




1. All dimensions are in millimetres (mm) unless noted otherwise.
2. Responsibility is not accepted for errors made by others in scaling from this drawing.

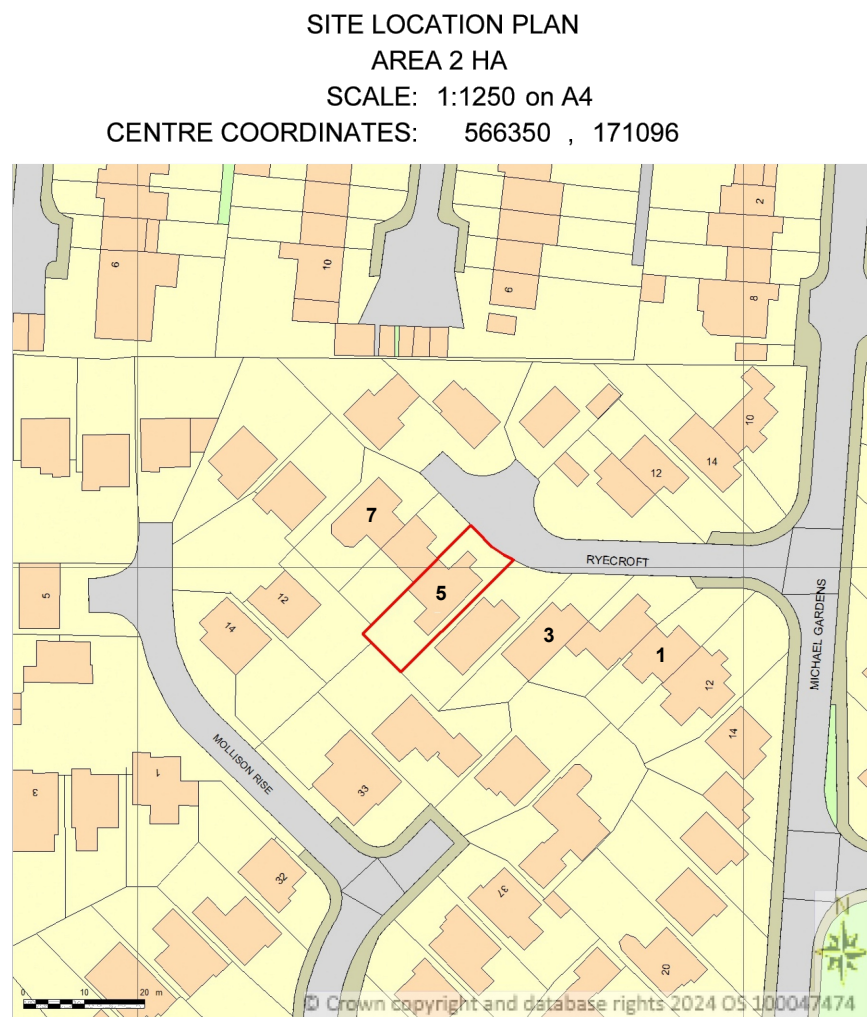


Site Plan
Scale 1:1250

 


SCALE 1:1250 @ A1

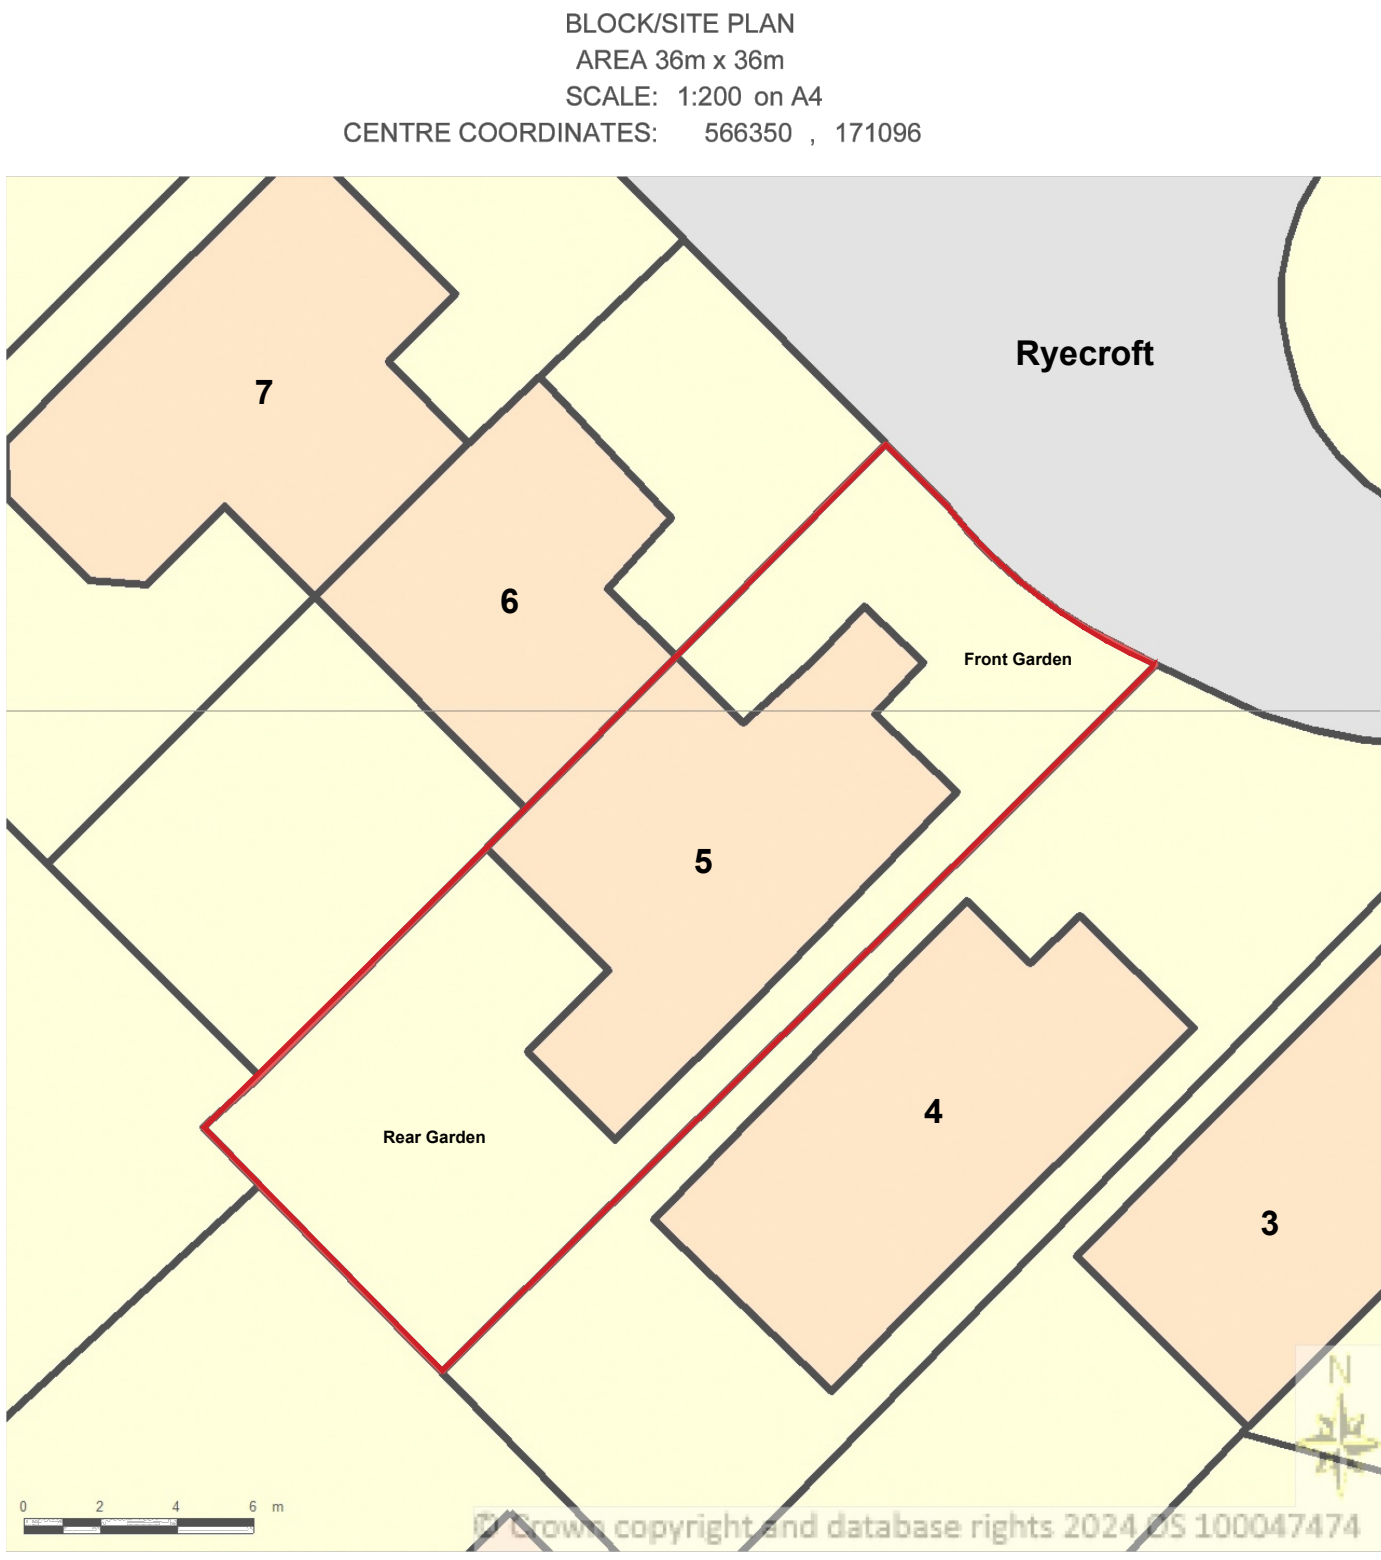


Existing Block Plan
Scale 1:200

 

SCALE 1:200 @ A1

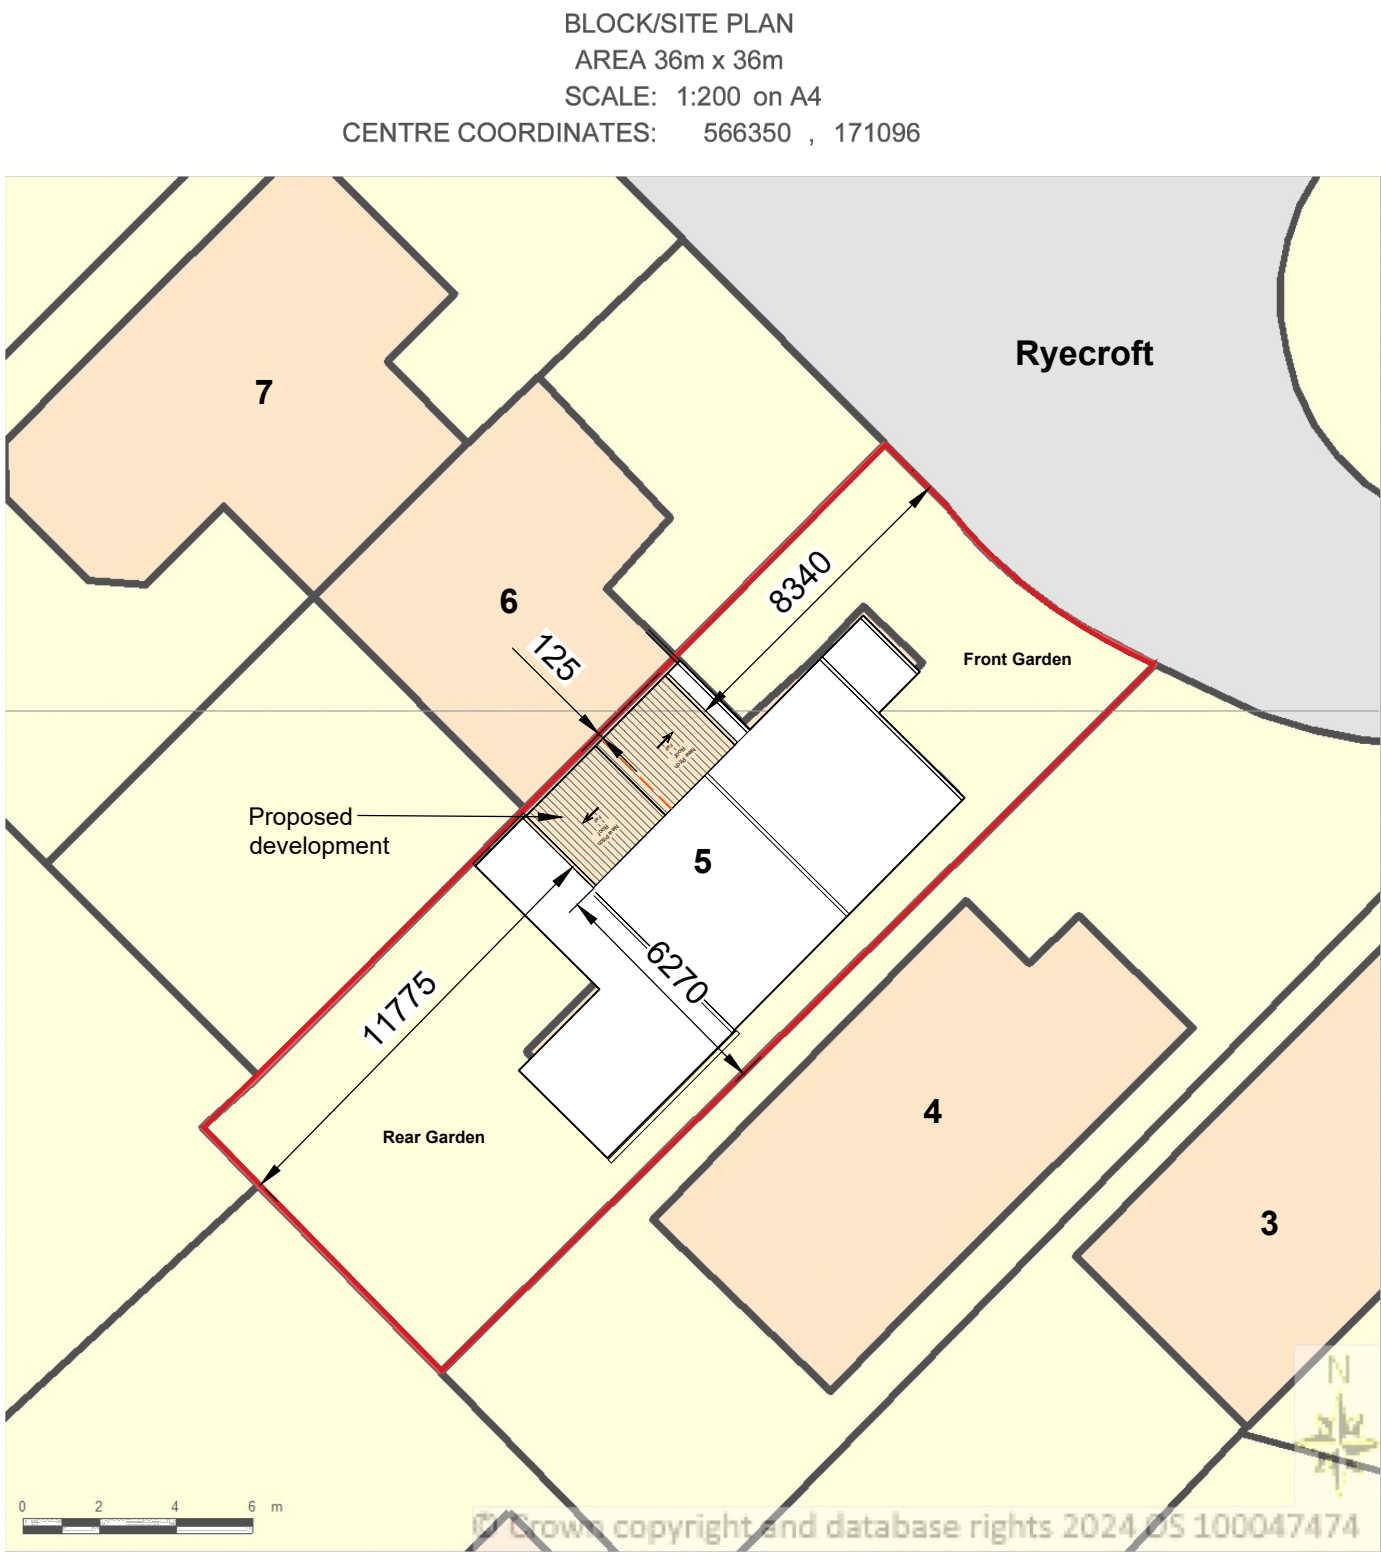

Proposed Block Plan
Scale 1:200

 

SCALE 1:200 @ A1

C	01.08.24	MC	RDS	Revised to suit previous planning comments
B	21.04.24	MC	RDS	Existing Block Plan Added
A	20.04.24	MC	RDS	Planning Notice Application

Rev.	Date	By	Chkd.	Revision Notes
------	------	----	-------	----------------

Client
Mr. Crabb

Job Title
**5 Ryecroft
Gravesend
Kent, DA12 4QQ**

Drawing Title
**Site Plan
&
Block Plan**

Drawn by: RDSL Approved by: M. Crabb Date: May 2024

Rivenview Drawing
Services Ltd.

M: 07771209556 E: info@rivenview.co.uk O: Gravesend DA12 4QQ

Job No. RDS-002	Drawing No. P-01	Rev. C
--------------------	---------------------	-----------