




1. All dimensions are in millimetres (mm) unless noted otherwise.
2. Responsibility is not accepted for errors made by others in scaling from this drawing.

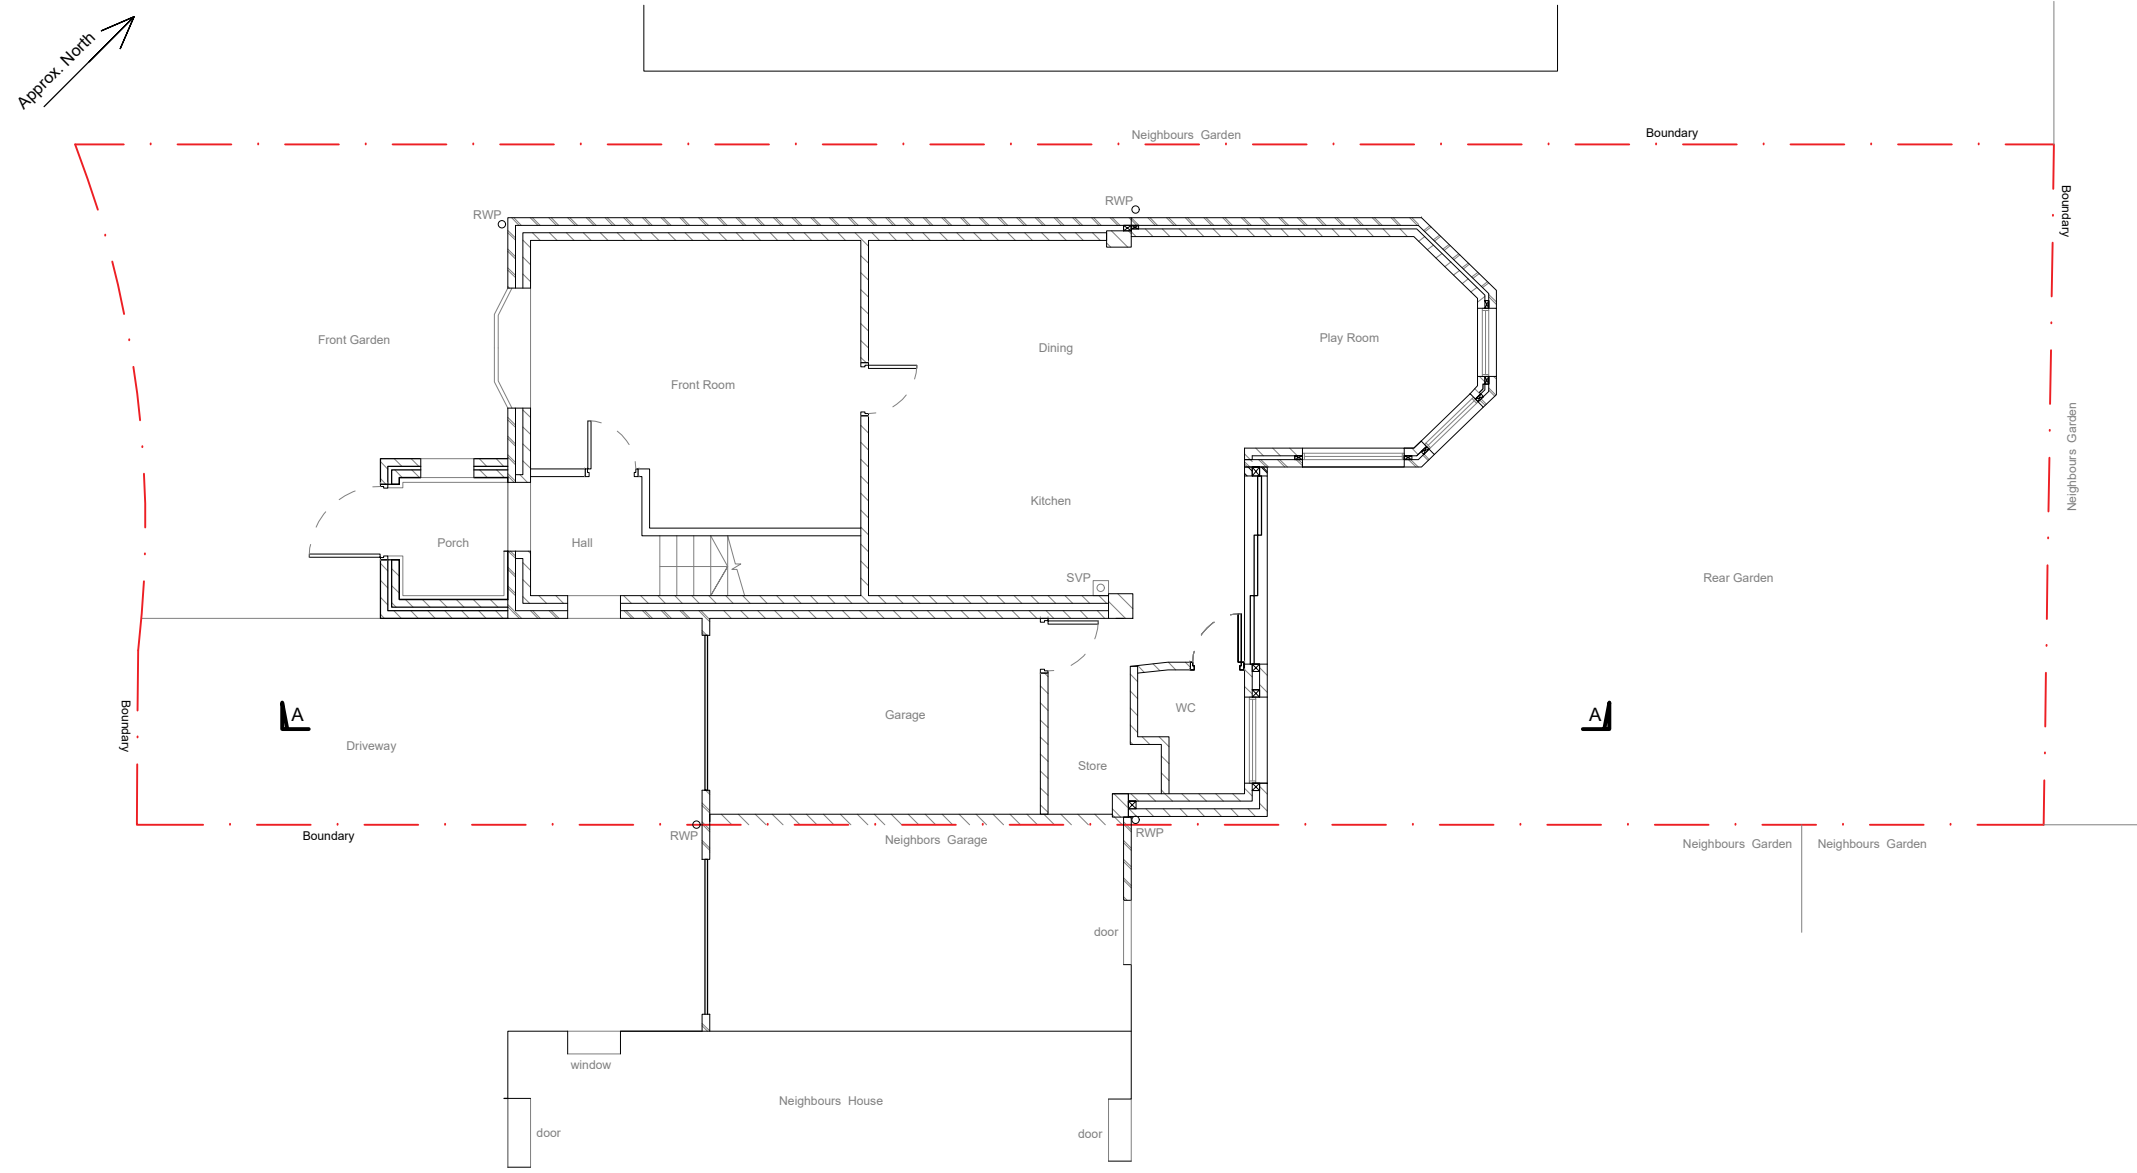


Existing Ground Floor Plan
Scale 1:100

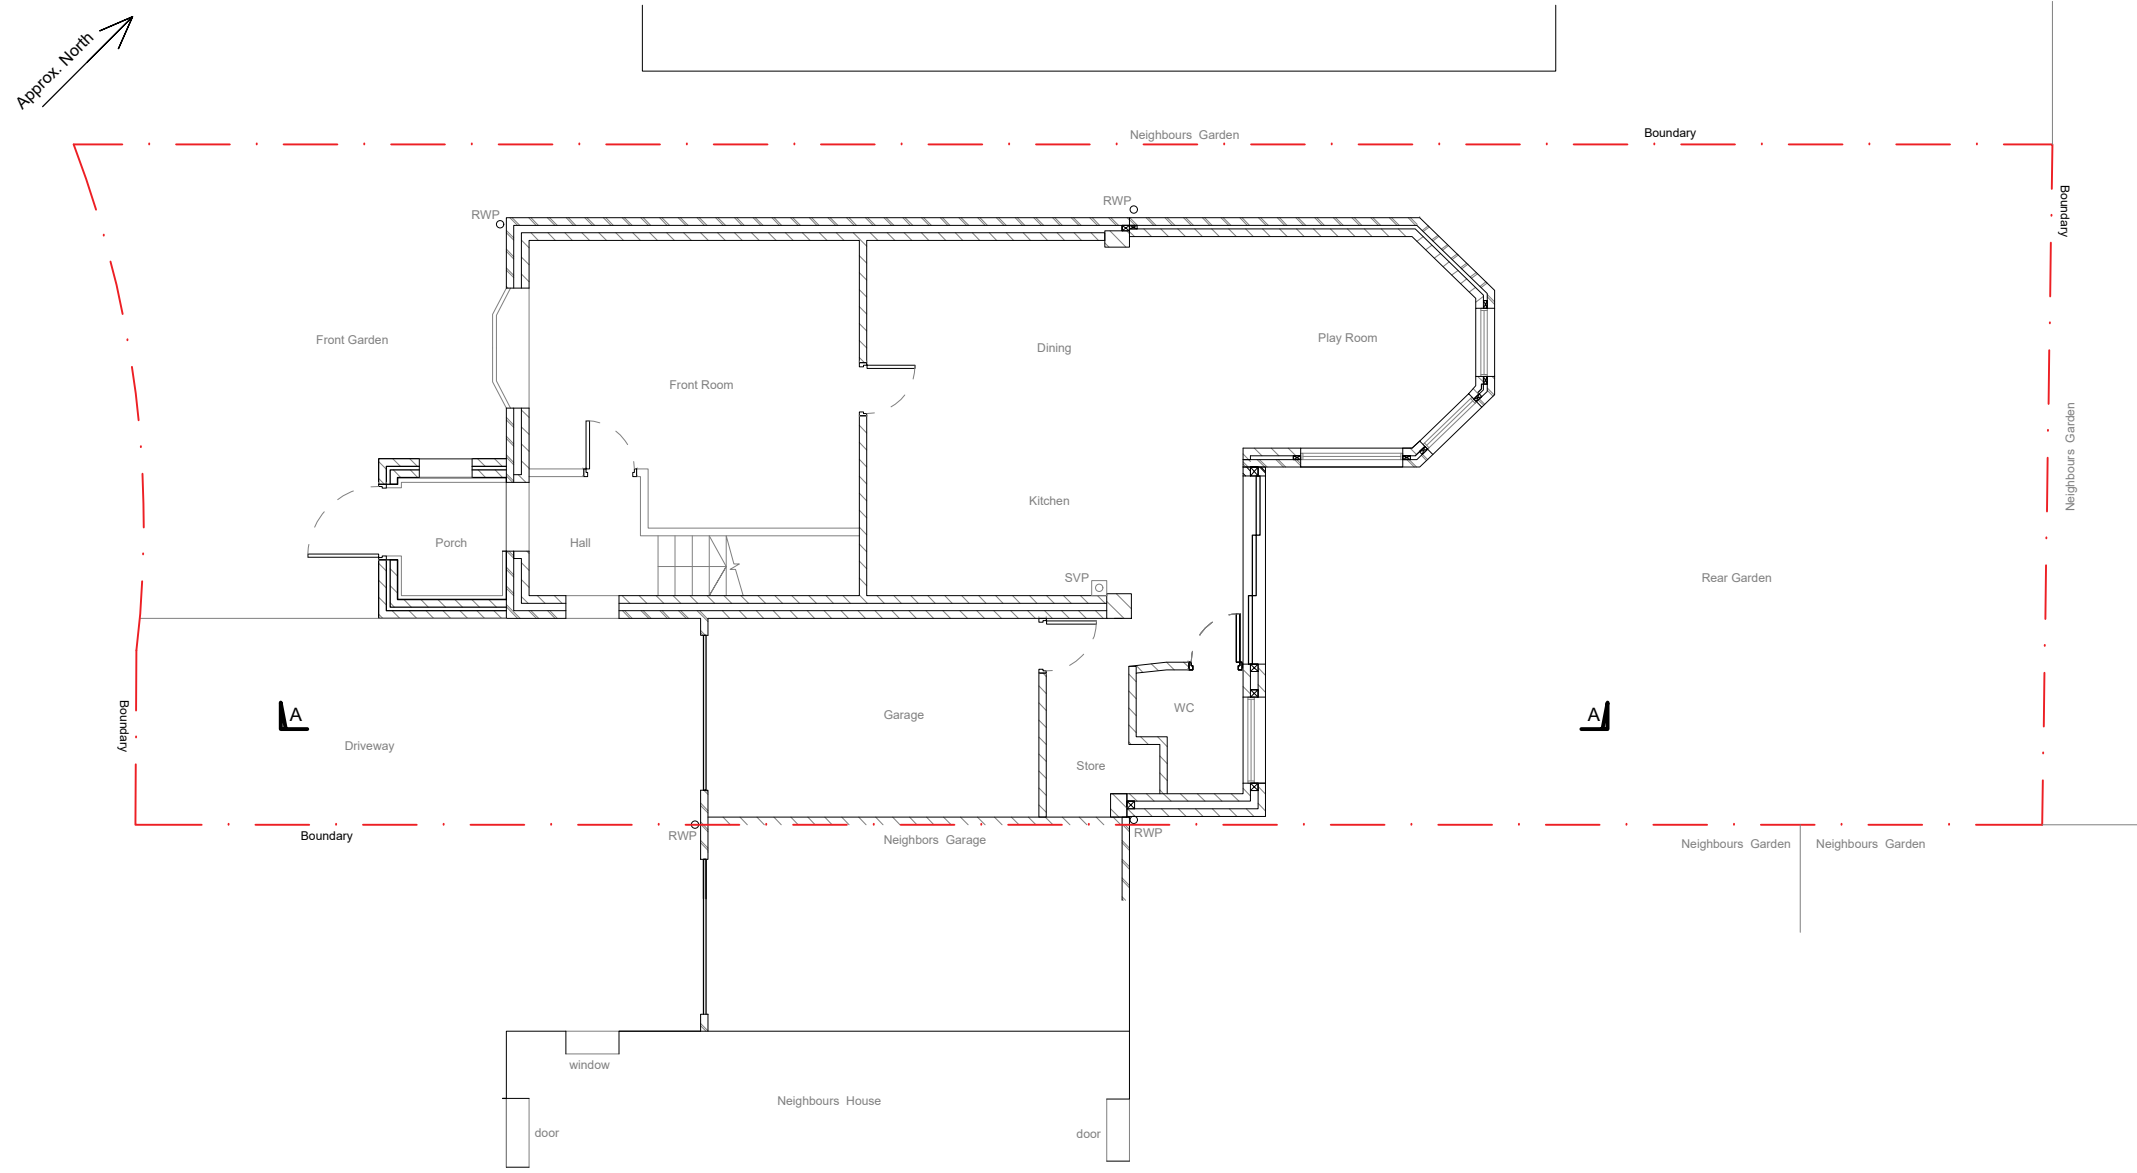


Proposed Ground Floor Plan
Scale 1:100

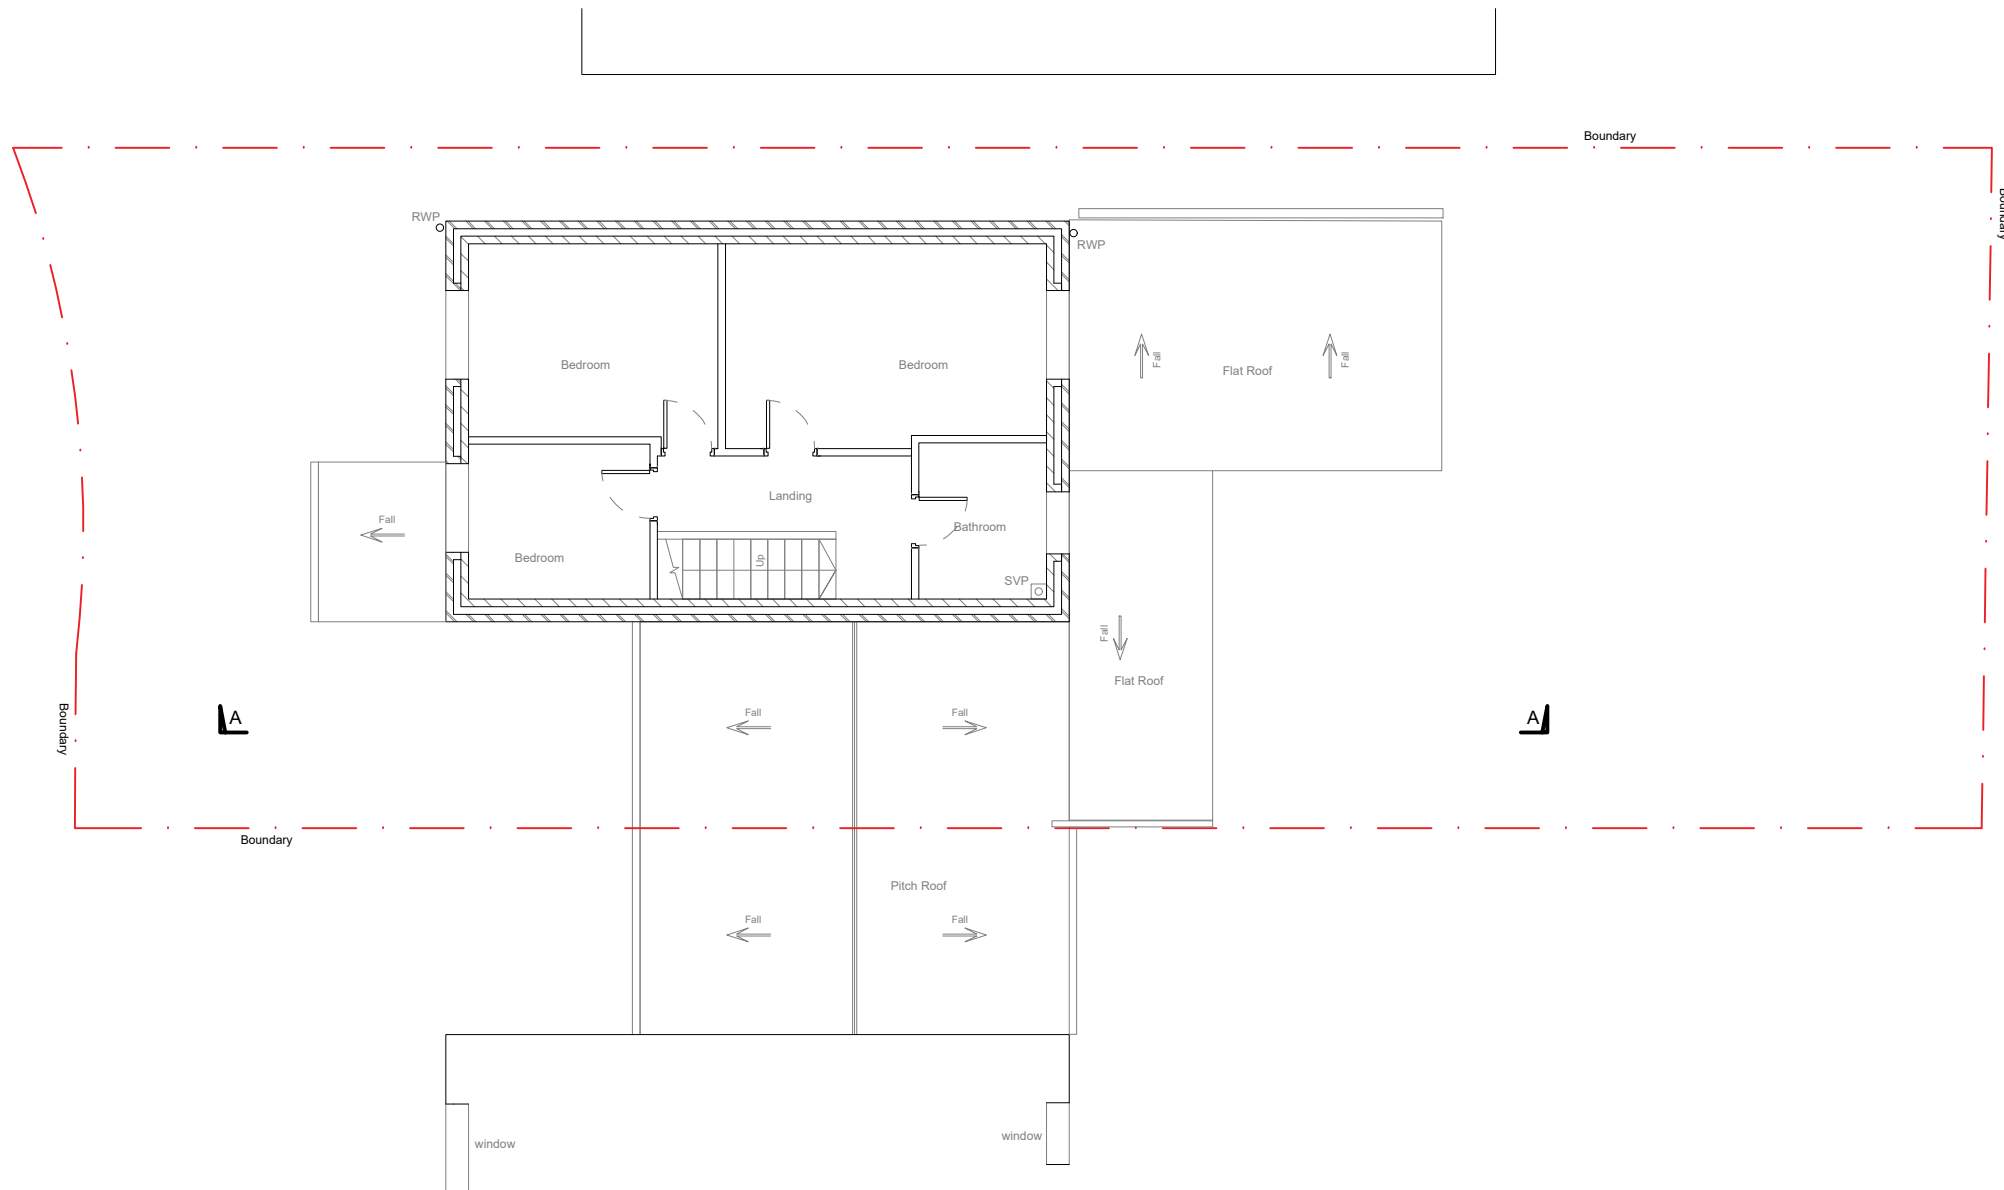


Existing First Floor Plan
Scale 1:100

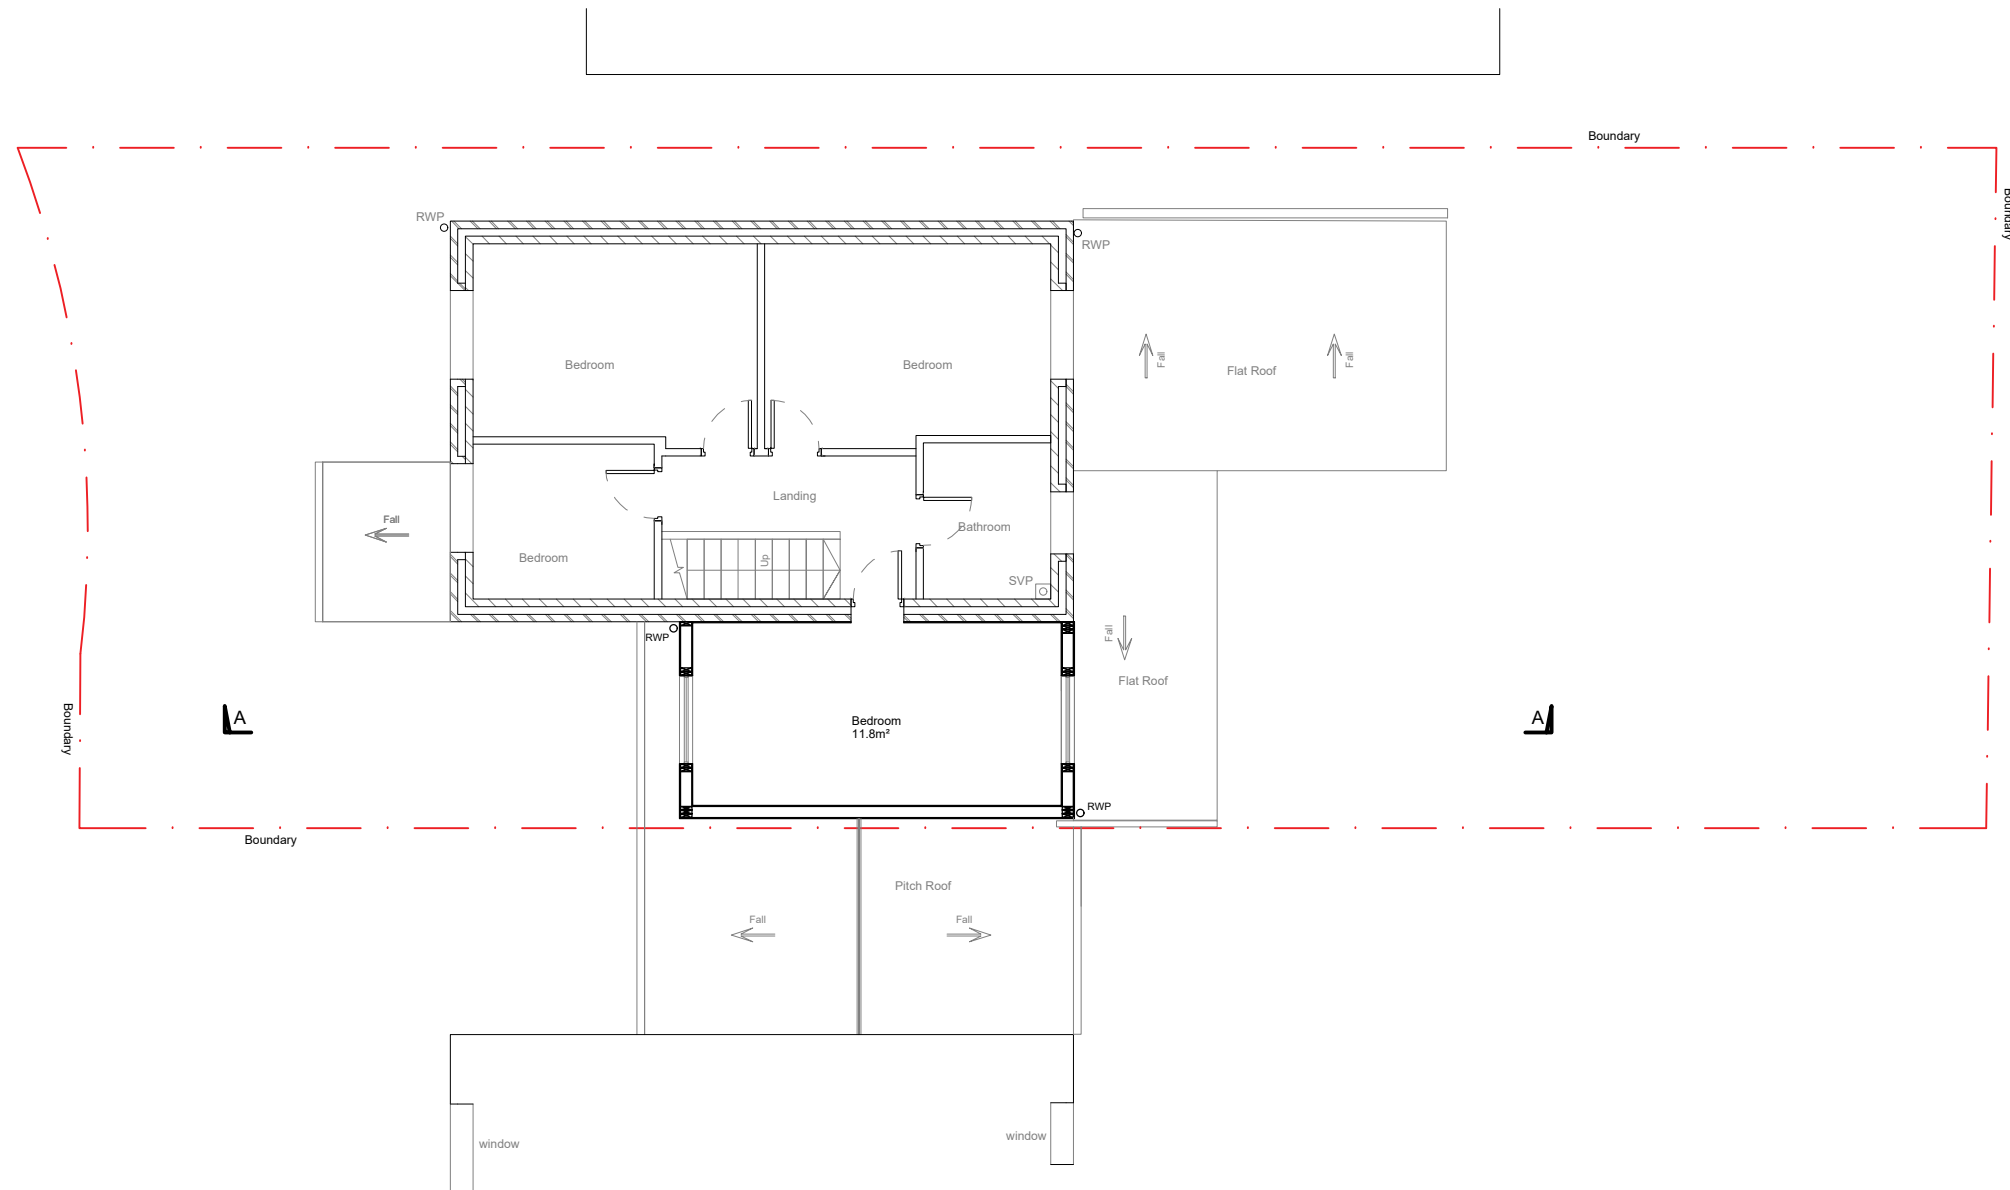


Proposed First Floor Plan
Scale 1:100

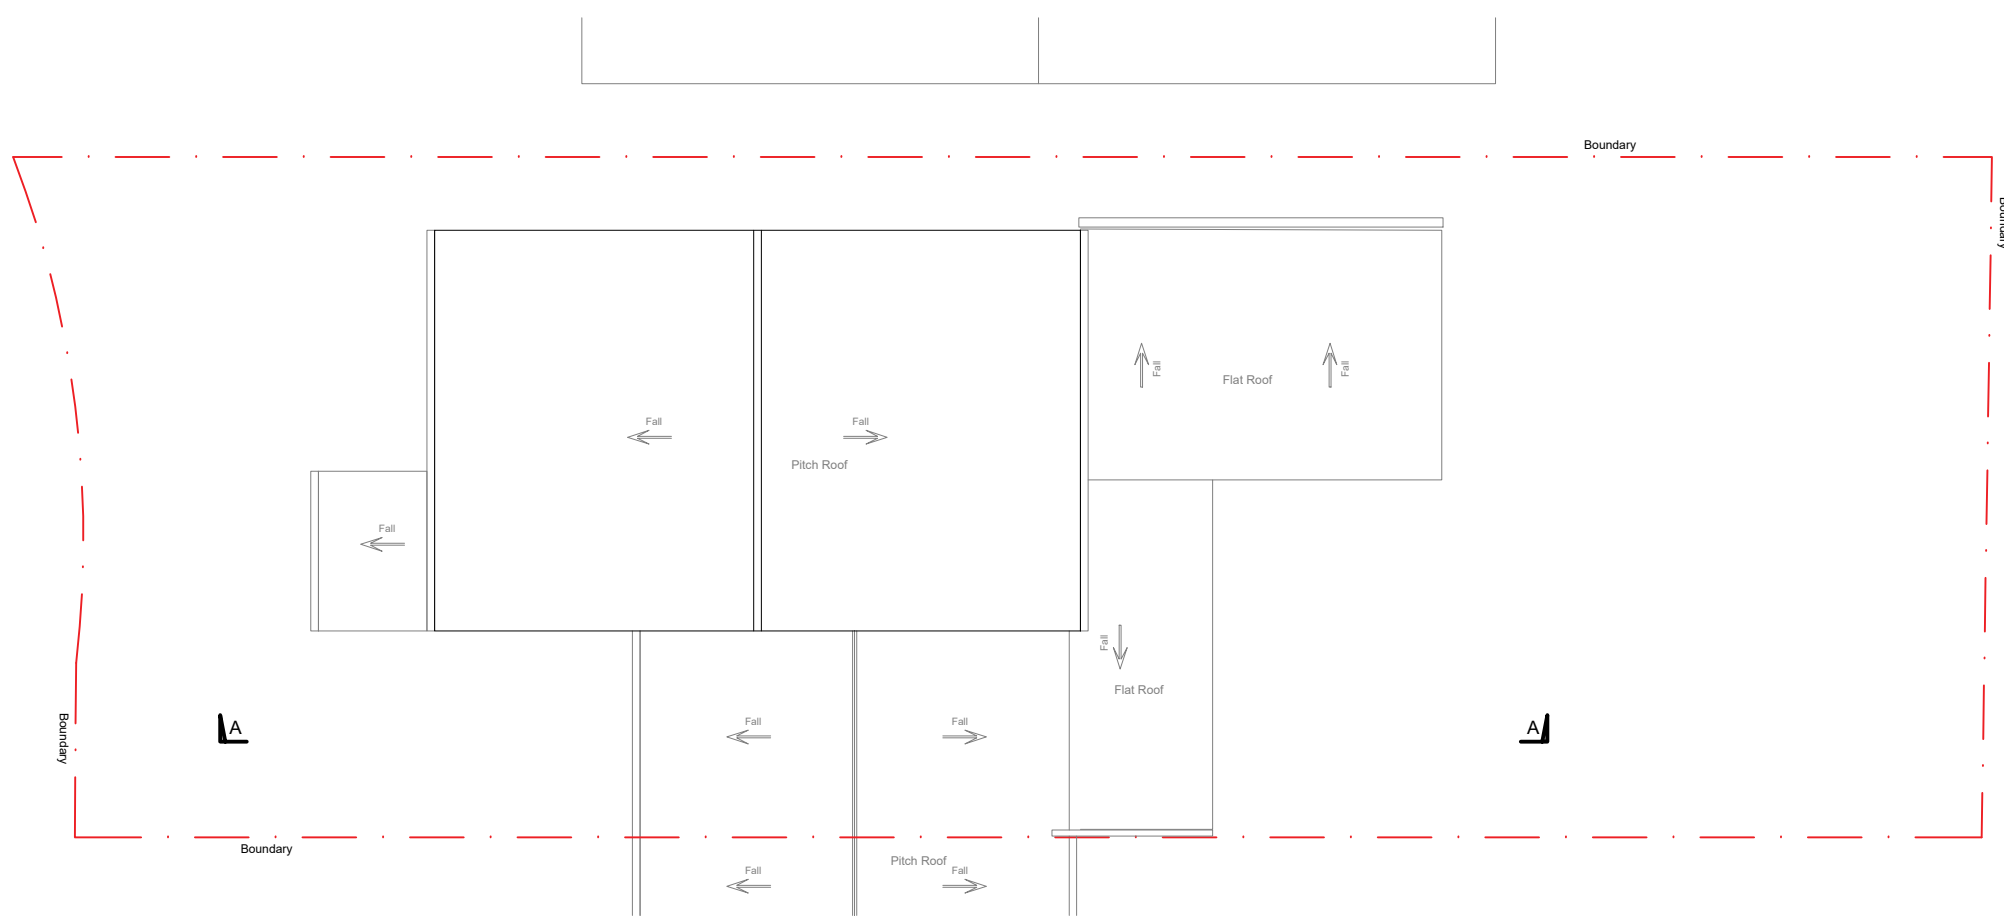

Existing Roof Plan
Scale 1:100

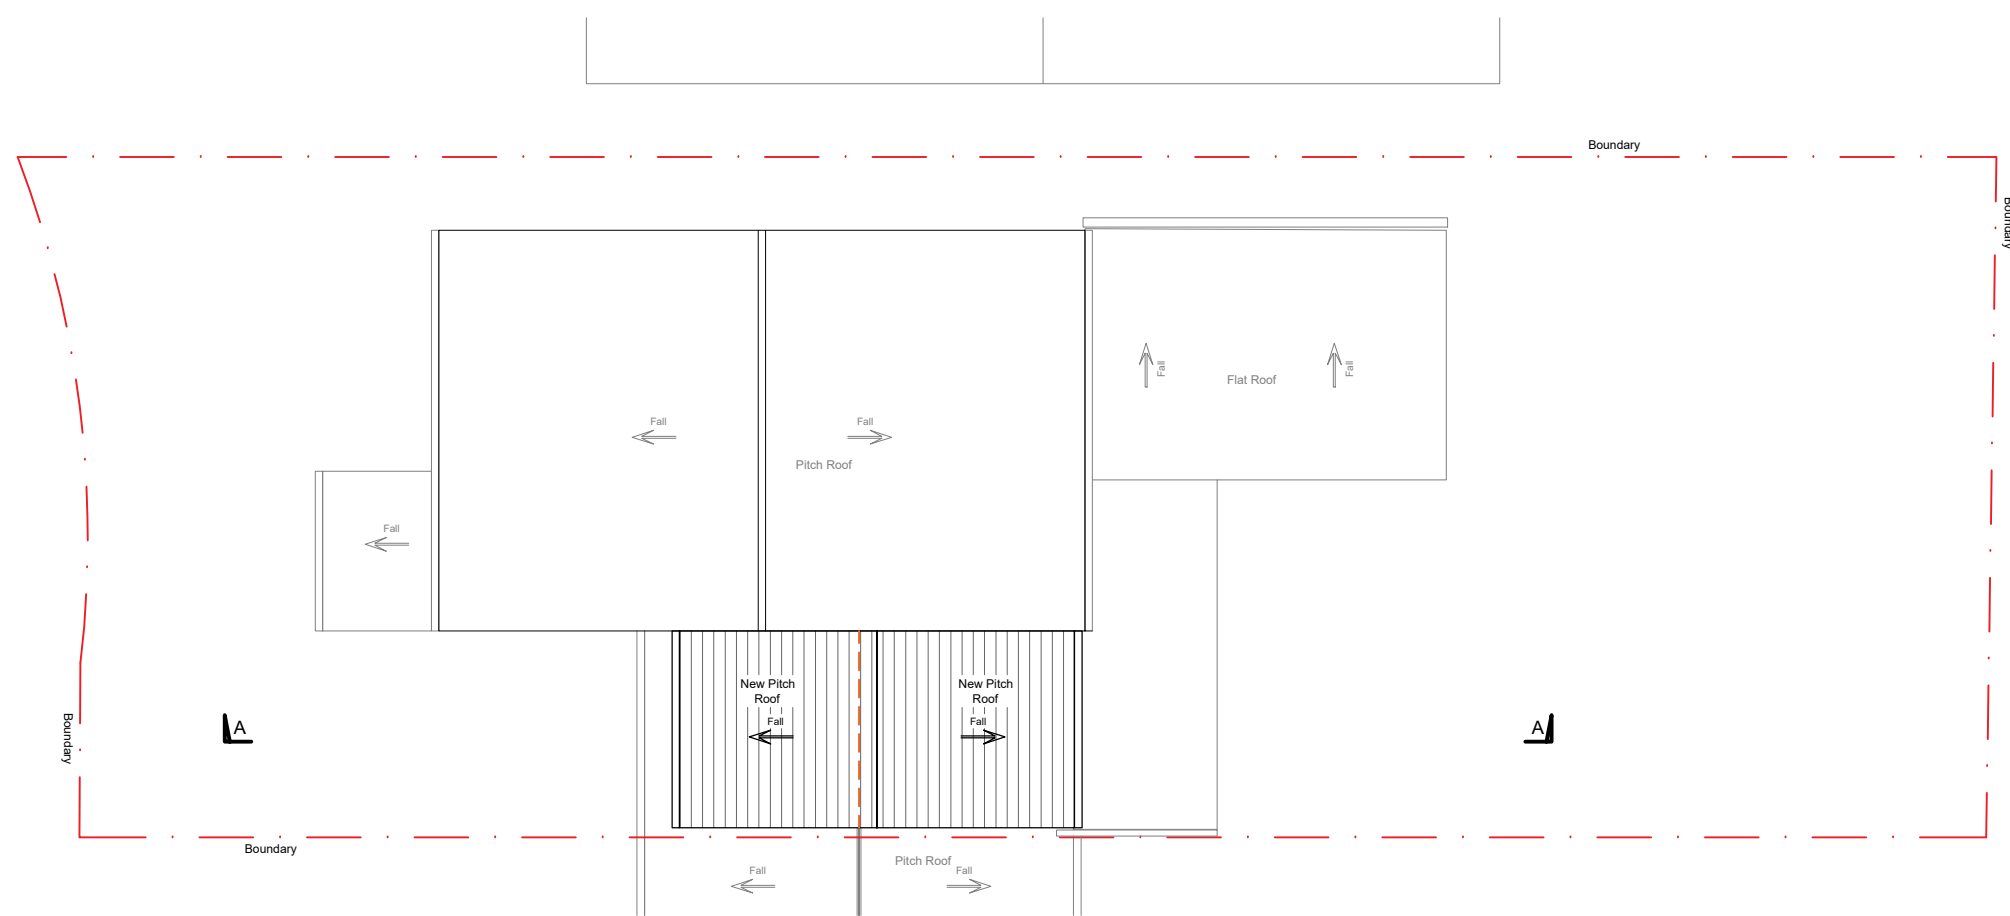

Proposed Roof Plan
Scale 1:100

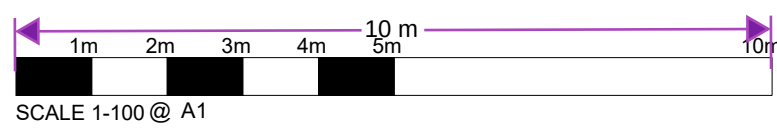

B	01.08.24	MC	RDS	Revised to suit previous planning comments
A	20.04.24	MC	RDS	Planning Notice Application
Rev	Date	By	Chkd.	Revision Notes
Client Mr. Crabb				
Job Title 5 Ryecroft Gravesend Kent, DA12 4QQ				
Drawing Title Existing & Proposed Plans For New Bedroom Over Existing Garage				
Drawn by: RDSL		Approved by: M. Crabb		Date: May 2024
Riverview Drawing Services Ltd.				
M: 07971209988		E: mjc_2c3@hotmail.com		O: Gravesend DA12 4QQ
Job No. RDS-002		Drawing No. P-02		Rev. B