




1. All dimensions are in millimetres (mm) unless noted otherwise.
2. Responsibility is not accepted for errors made by others in scaling from this drawing.

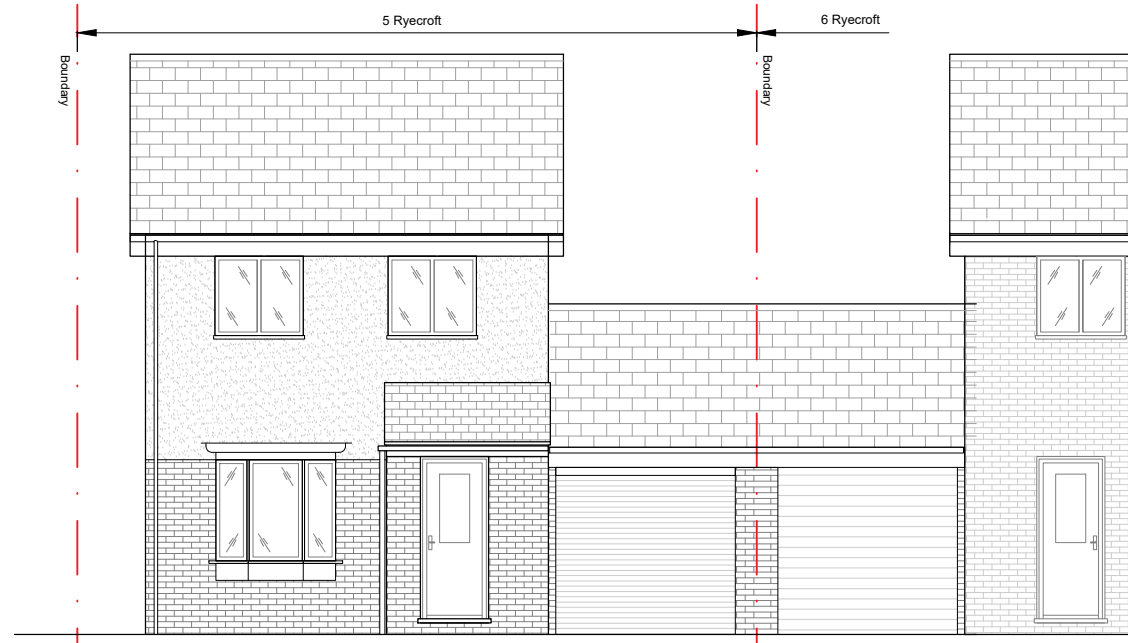


Existing Front Elevation
Scale 1:100

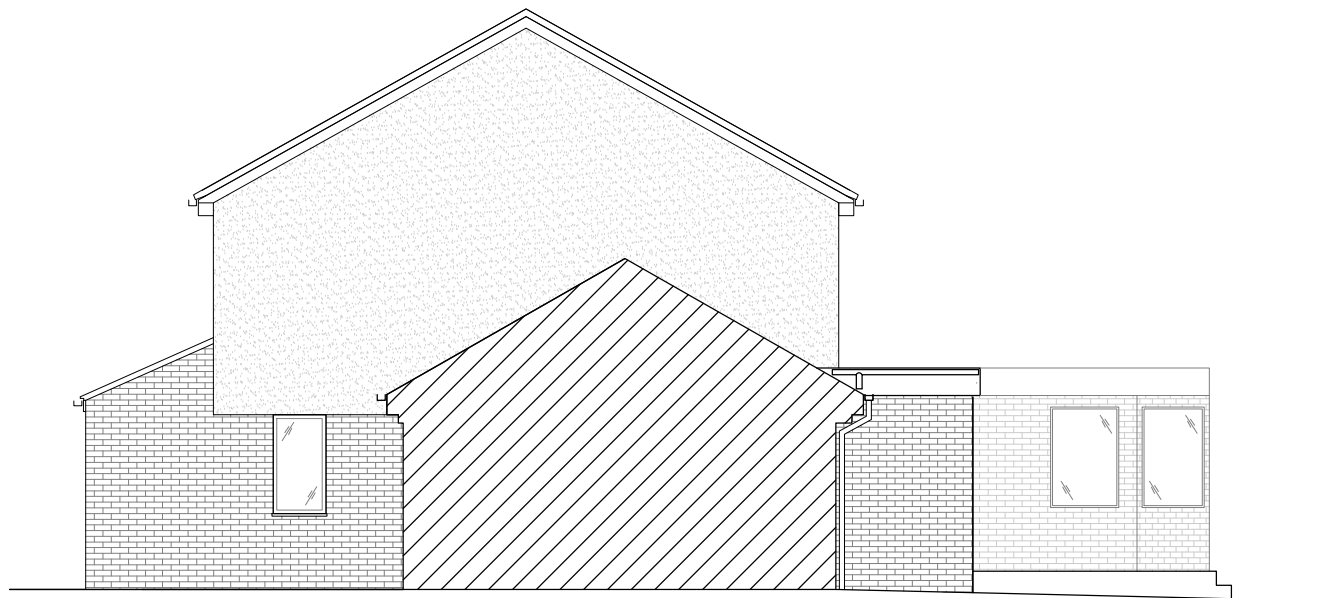


Existing Side Elevation
Scale 1:100

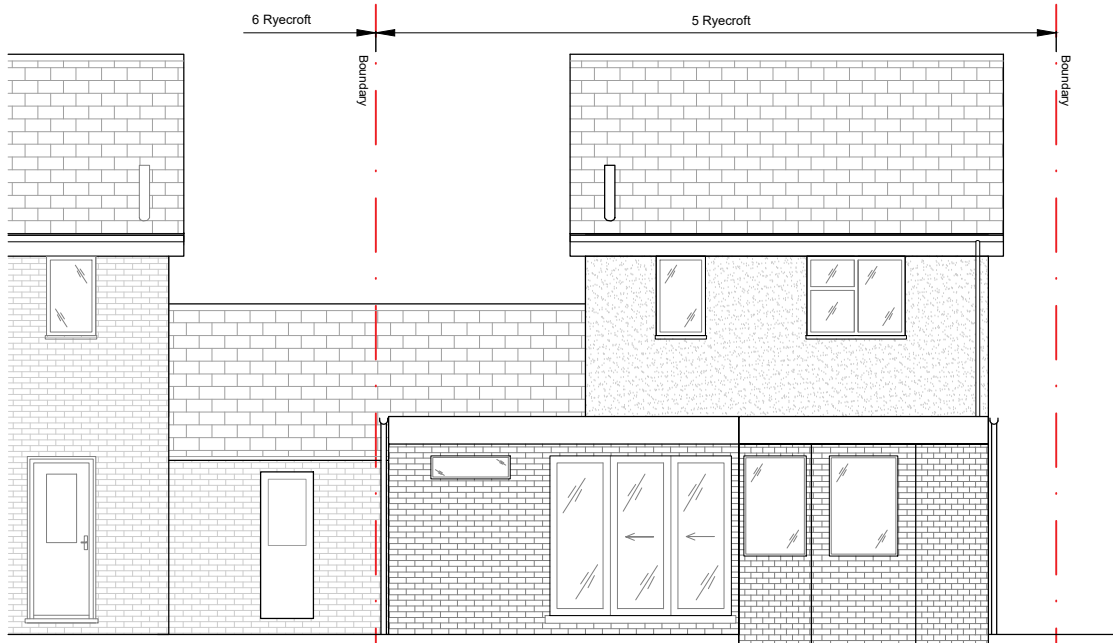


Existing Rear Elevation
Scale 1:100

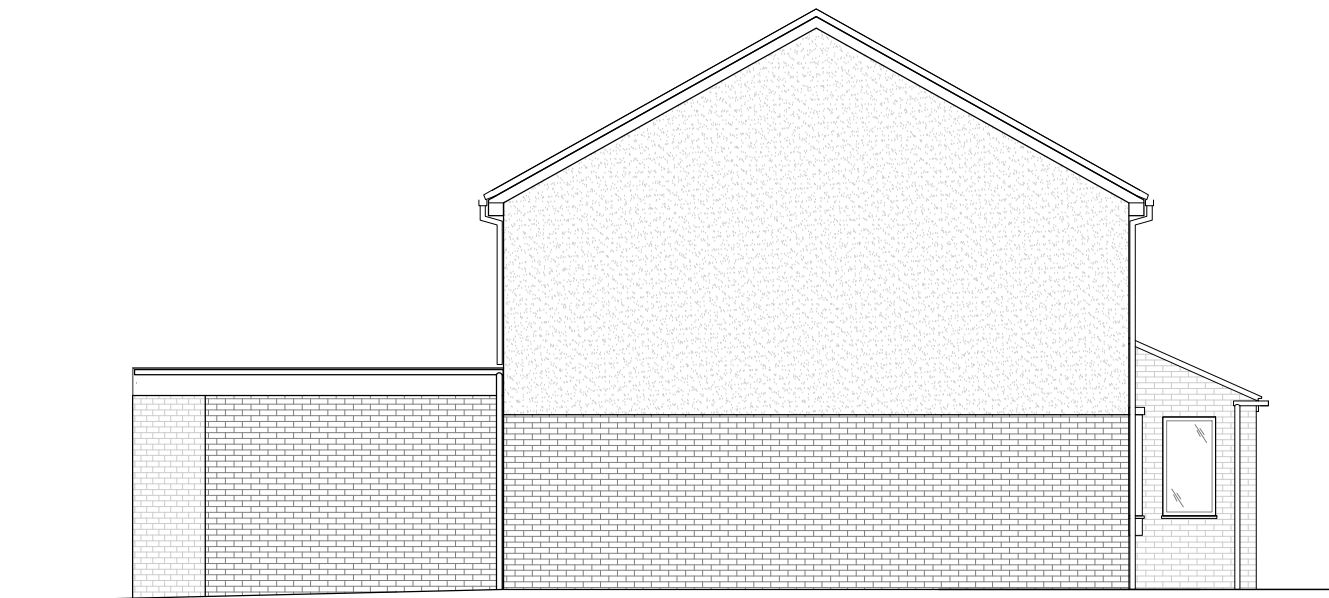


Existing Side Elevation
Scale 1:100

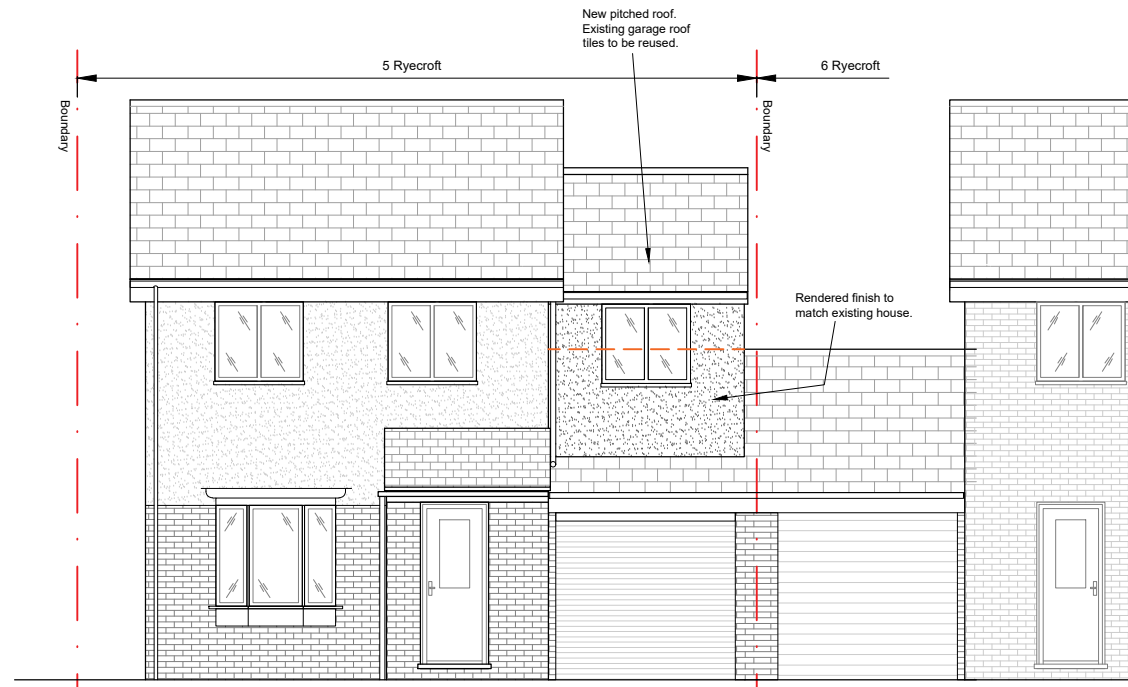


Proposed Front Elevation
Scale 1:100

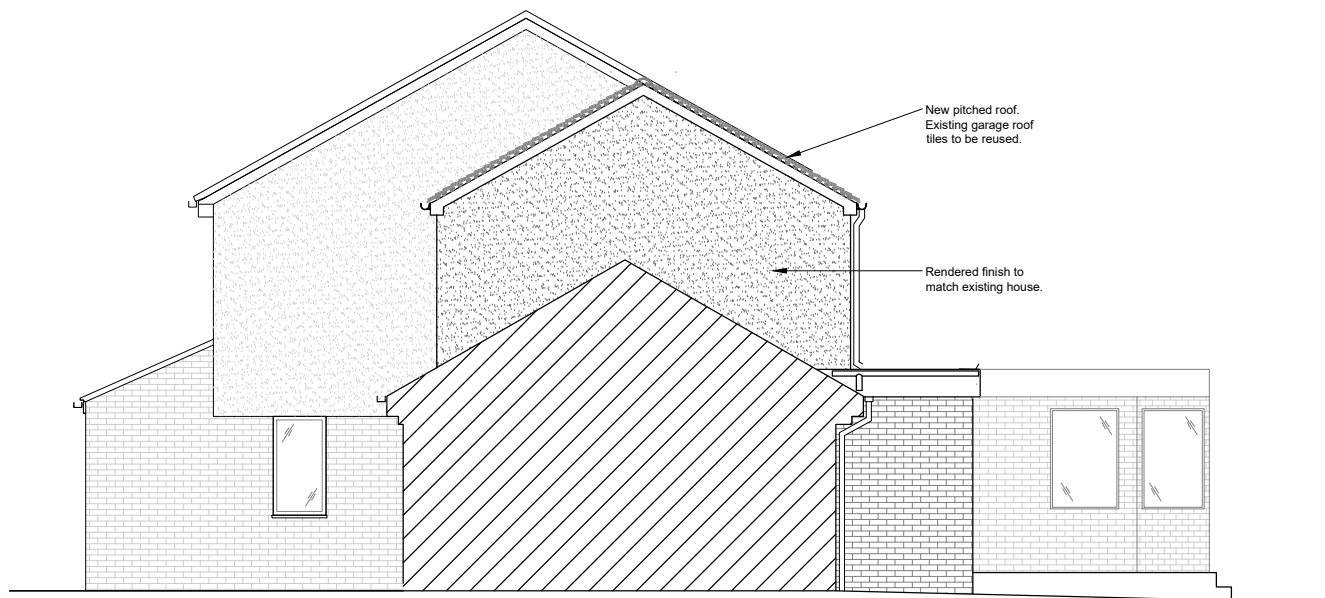


Proposed Side Elevation
Scale 1:100

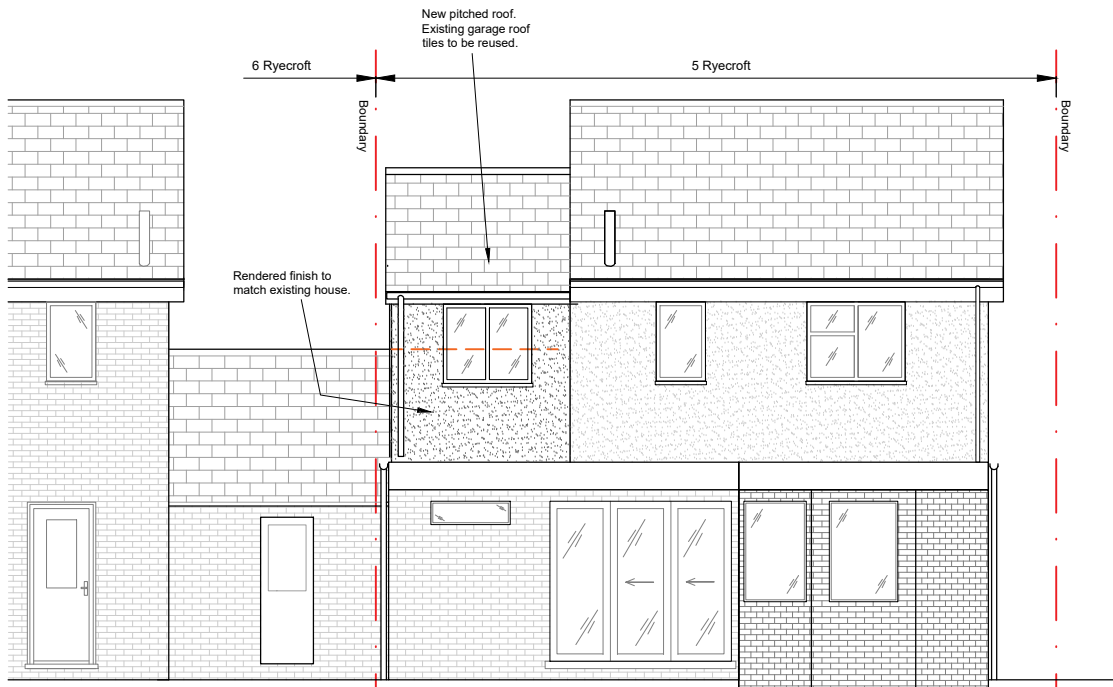


Proposed Rear Elevation
Scale 1:100

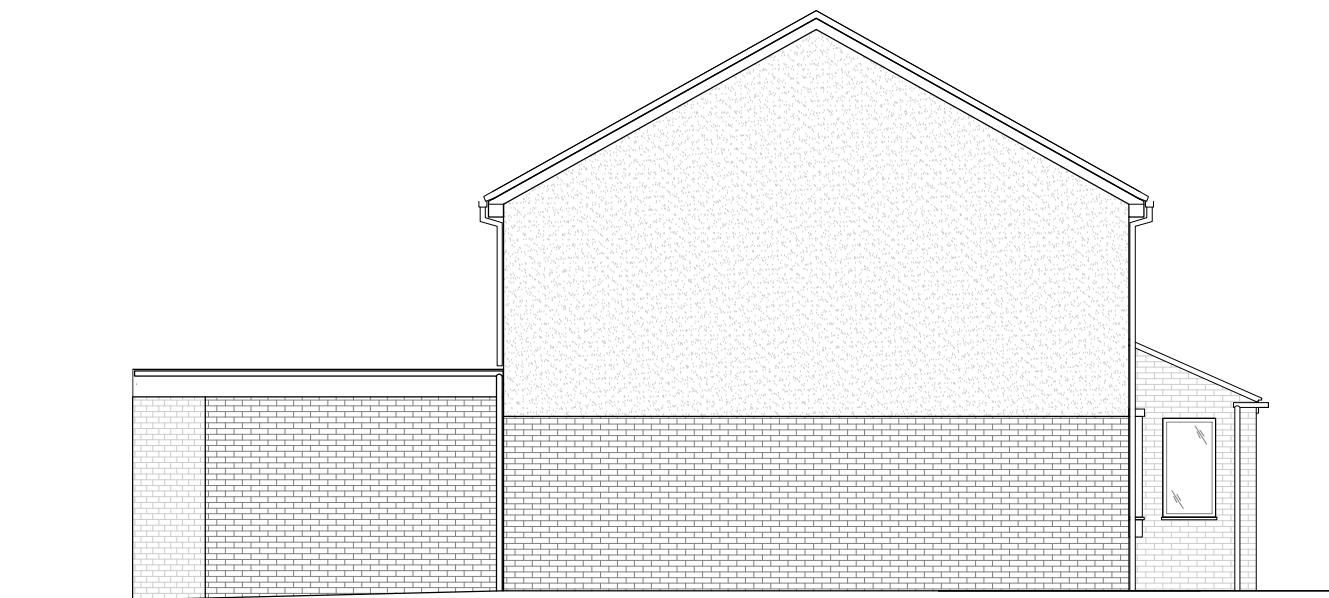


Proposed Side Elevation
Scale 1:100

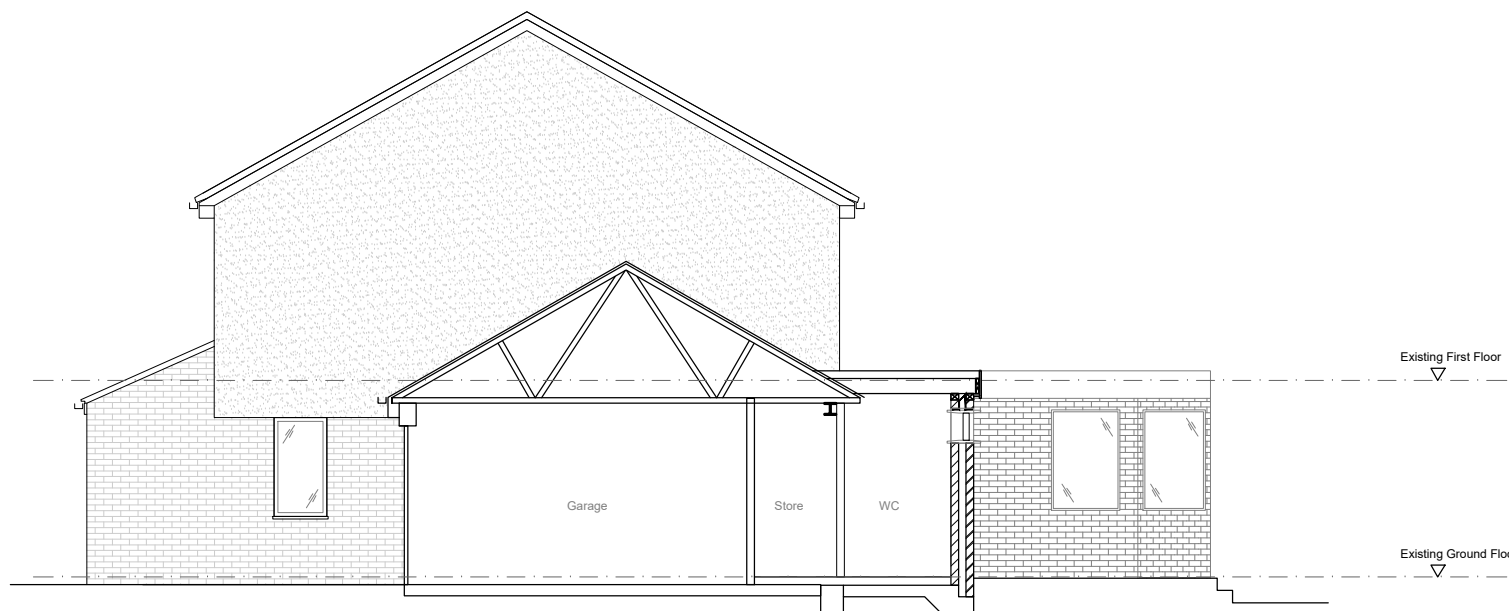

Existing Section A-A
Scale 1:100

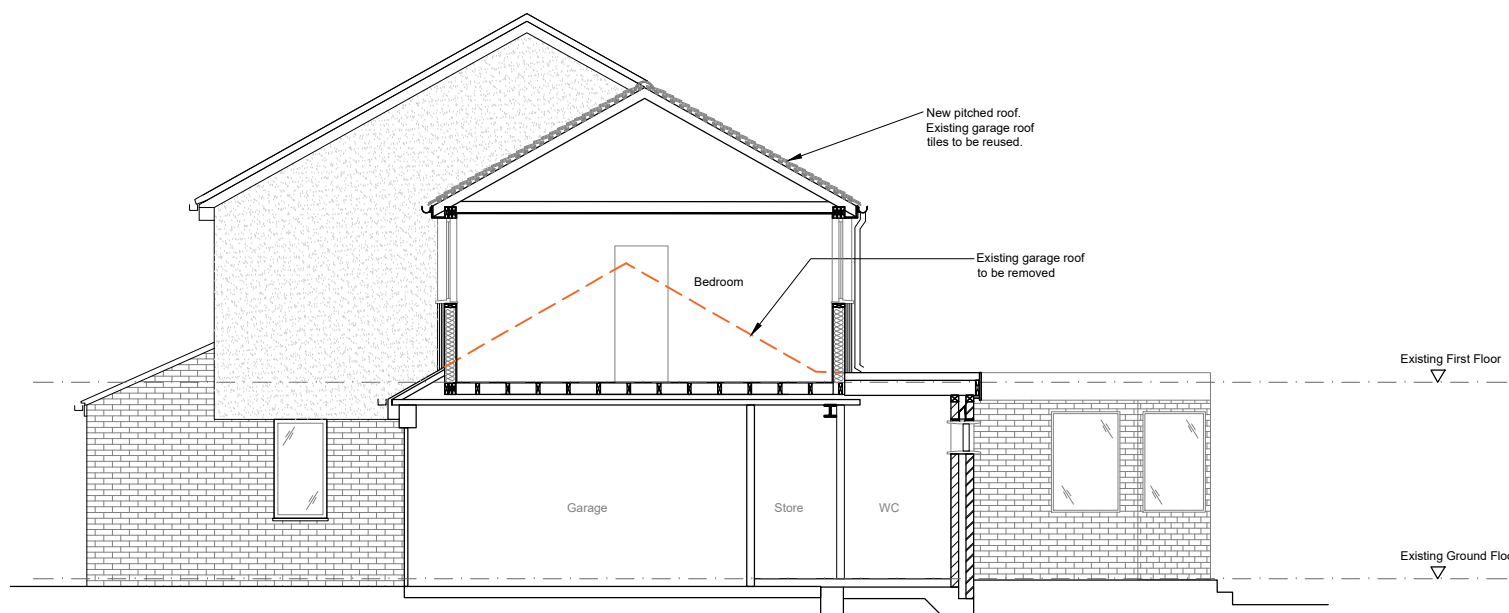

Proposed Section A-A
Scale 1:100

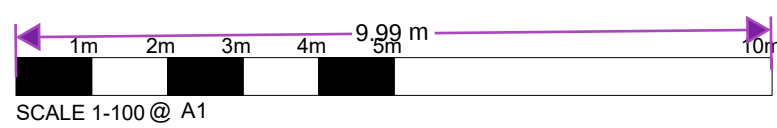

B	01.08.24	MC	RDS	Revised to suit previous planning comments
A	20.04.24	MC	RDS	Planning Notice Application
Rev.	Date	By	Chkd.	Revision Notes

Client
Mr. Crabb

Job Title
**5 Ryecroft
Gravesend
Kent, DA12 4QQ**

Drawing Title
**Existing & Proposed
Elevations & Sections**

Drawn by: RDSL Approved by: M. Crabb Date: May 2024

Rivenview Drawing
Services Ltd.

M: 07971209996 E: mjc_2c3@rivenview.co.uk O: Gravesend DA12 4QQ

Job No. RDS-002 Drawing No. P-03 Rev. B