




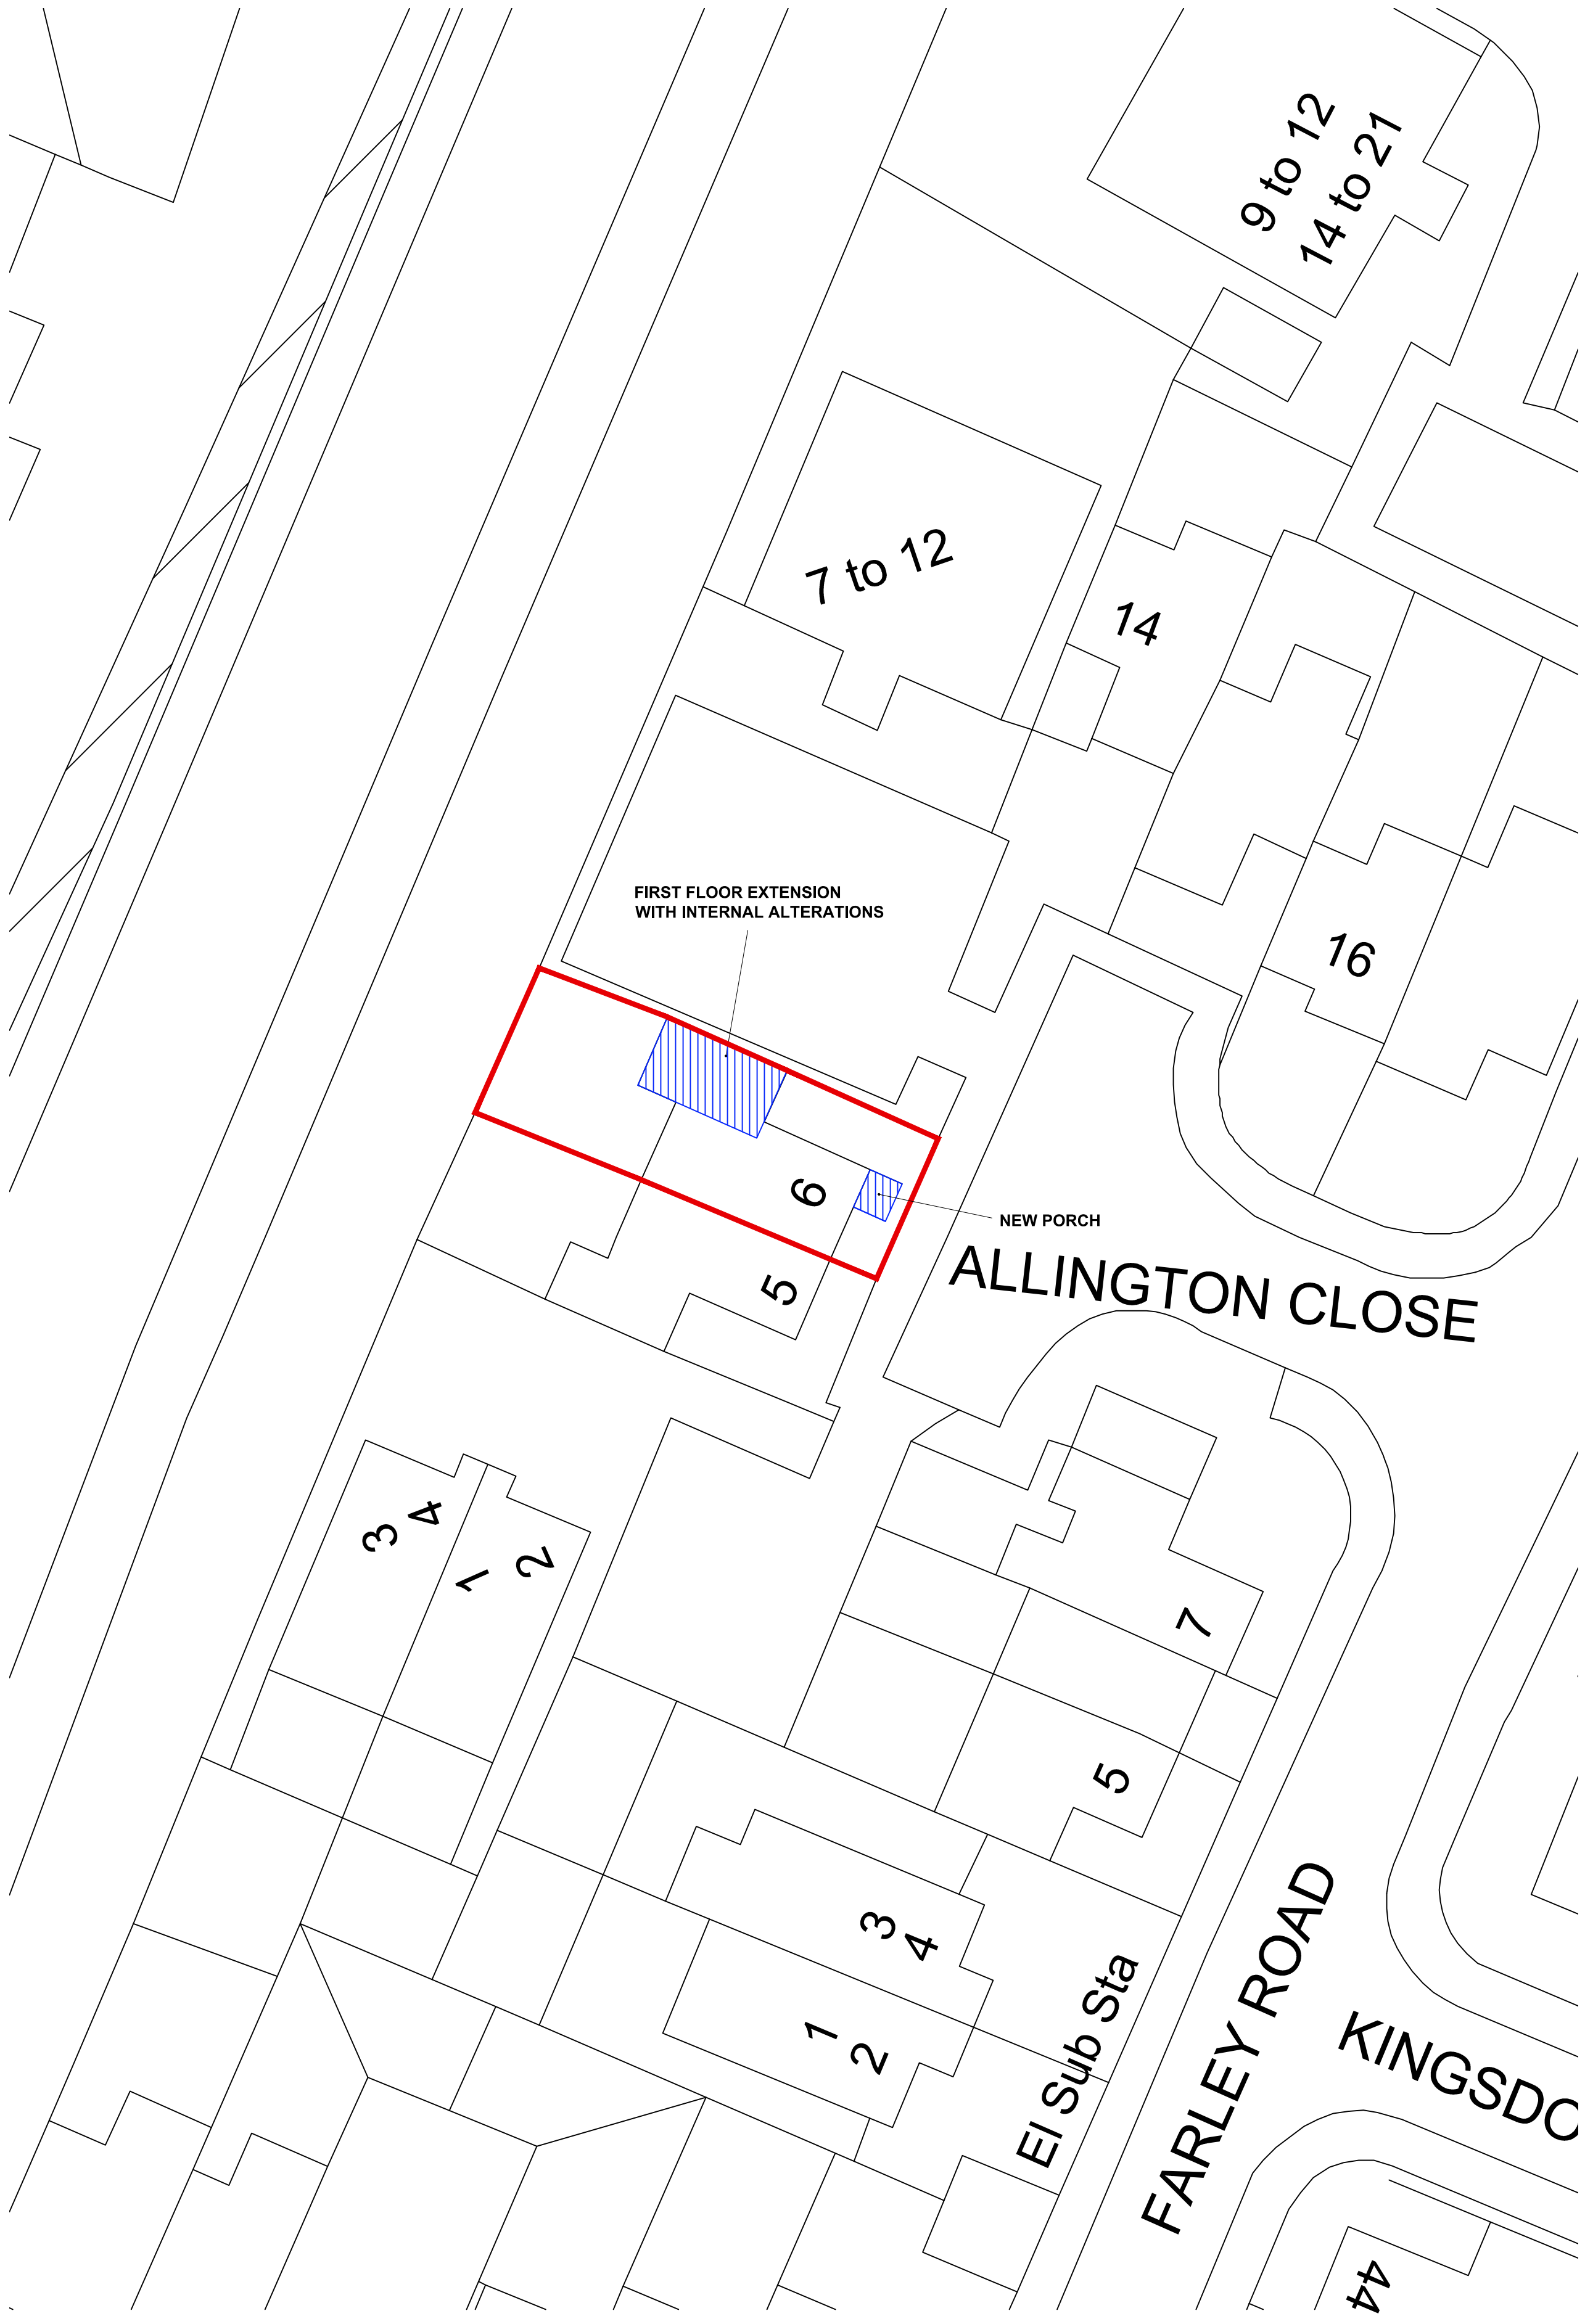

EXISTING SITE PLAN

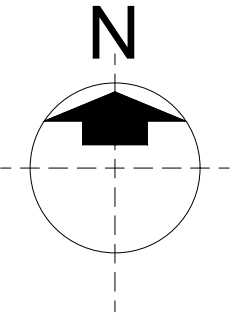

PROPOSED SITE PLAN

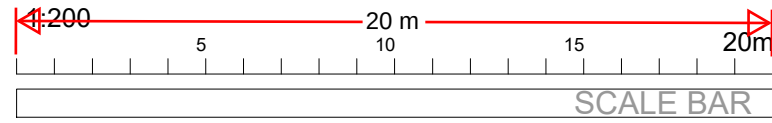

Dimensions:
No dimensions to be scaled from this drawing.
All dimensions to be checked on site.
Copyright reserved.

Specifications
All specifications referred to on this drawing
are subject to relevant legislation and
manufacturer's/supplier's installation/build
requirements.

CDM Regulations 2015
All clients and contractor developers to
familiarise themselves with the above
legislation to ensure that respective
responsibilities in relation to CDM legislation
are fulfilled.

P01 00.00.22 AR XXX --				
Rev	Date	By	Chk	Description
PLANNING				
PROJECT				
6 ALLINGTON CLOSE, GRAVESEND KENT DA12 2LS				
DRAWING TITLE				
Existing and Proposed Site Plans				
SCALE	SIZE	DATE	DRAWN	
1:200	A1	JULY 2024	AR	
PROJECT NO	DRAWING NO		REVISION	
2024-862	(P)005		P01	
Telephone: 01892 871 338			Linked In: levelarchitecturelimited	
Website: www.levelarchitecture.co.uk			Instagram: level_arch	
Email: info@levelarchitecture.co.uk				

