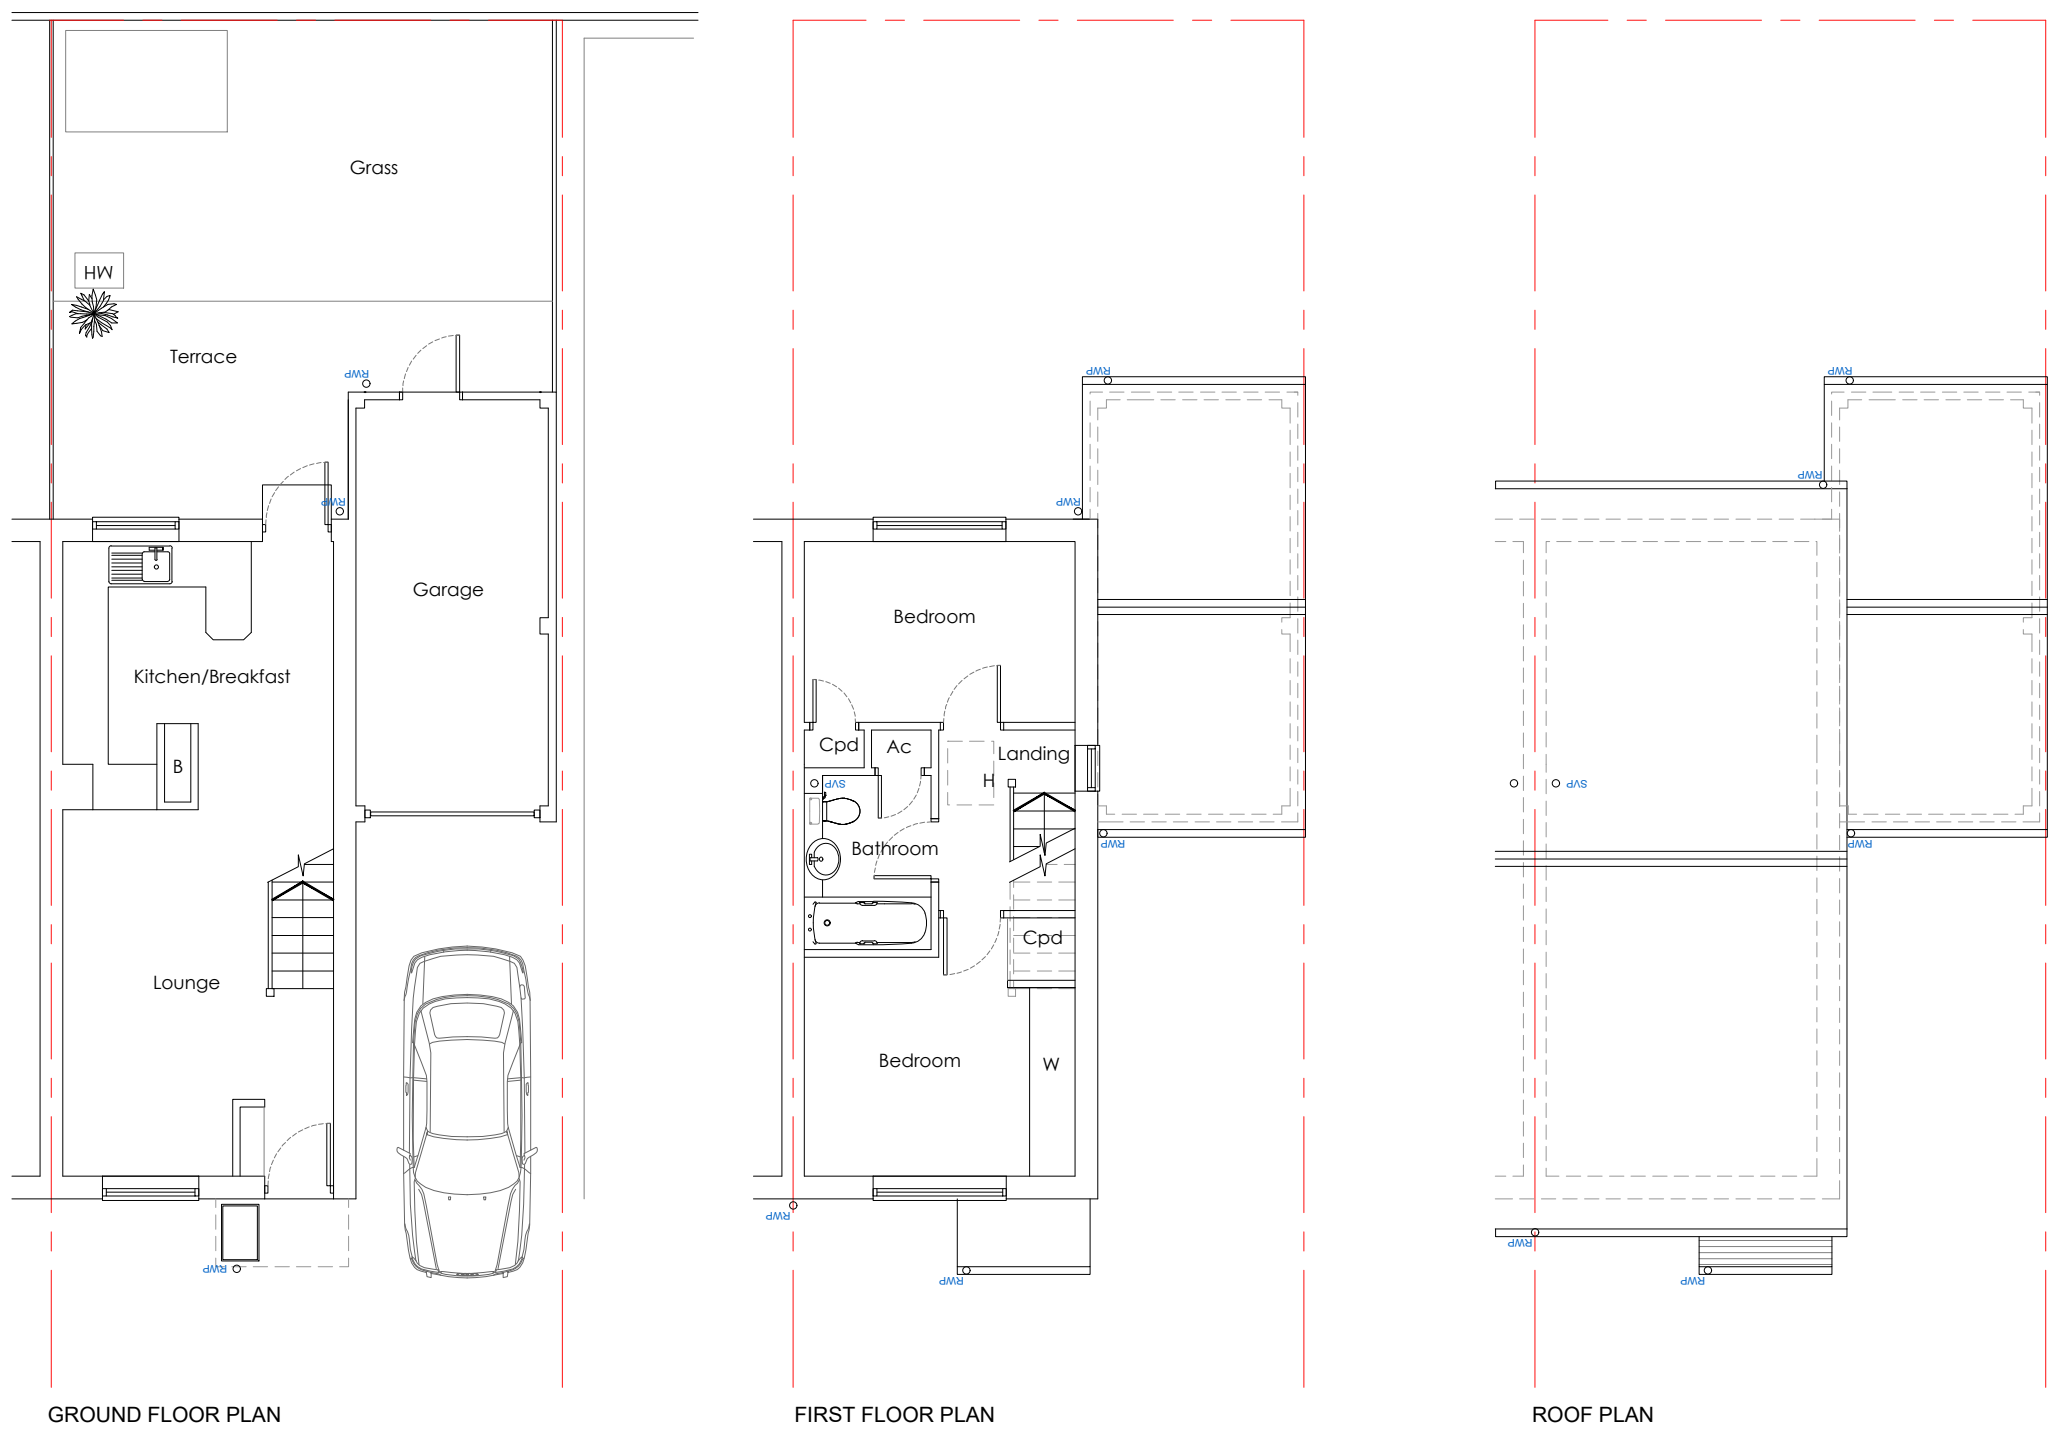
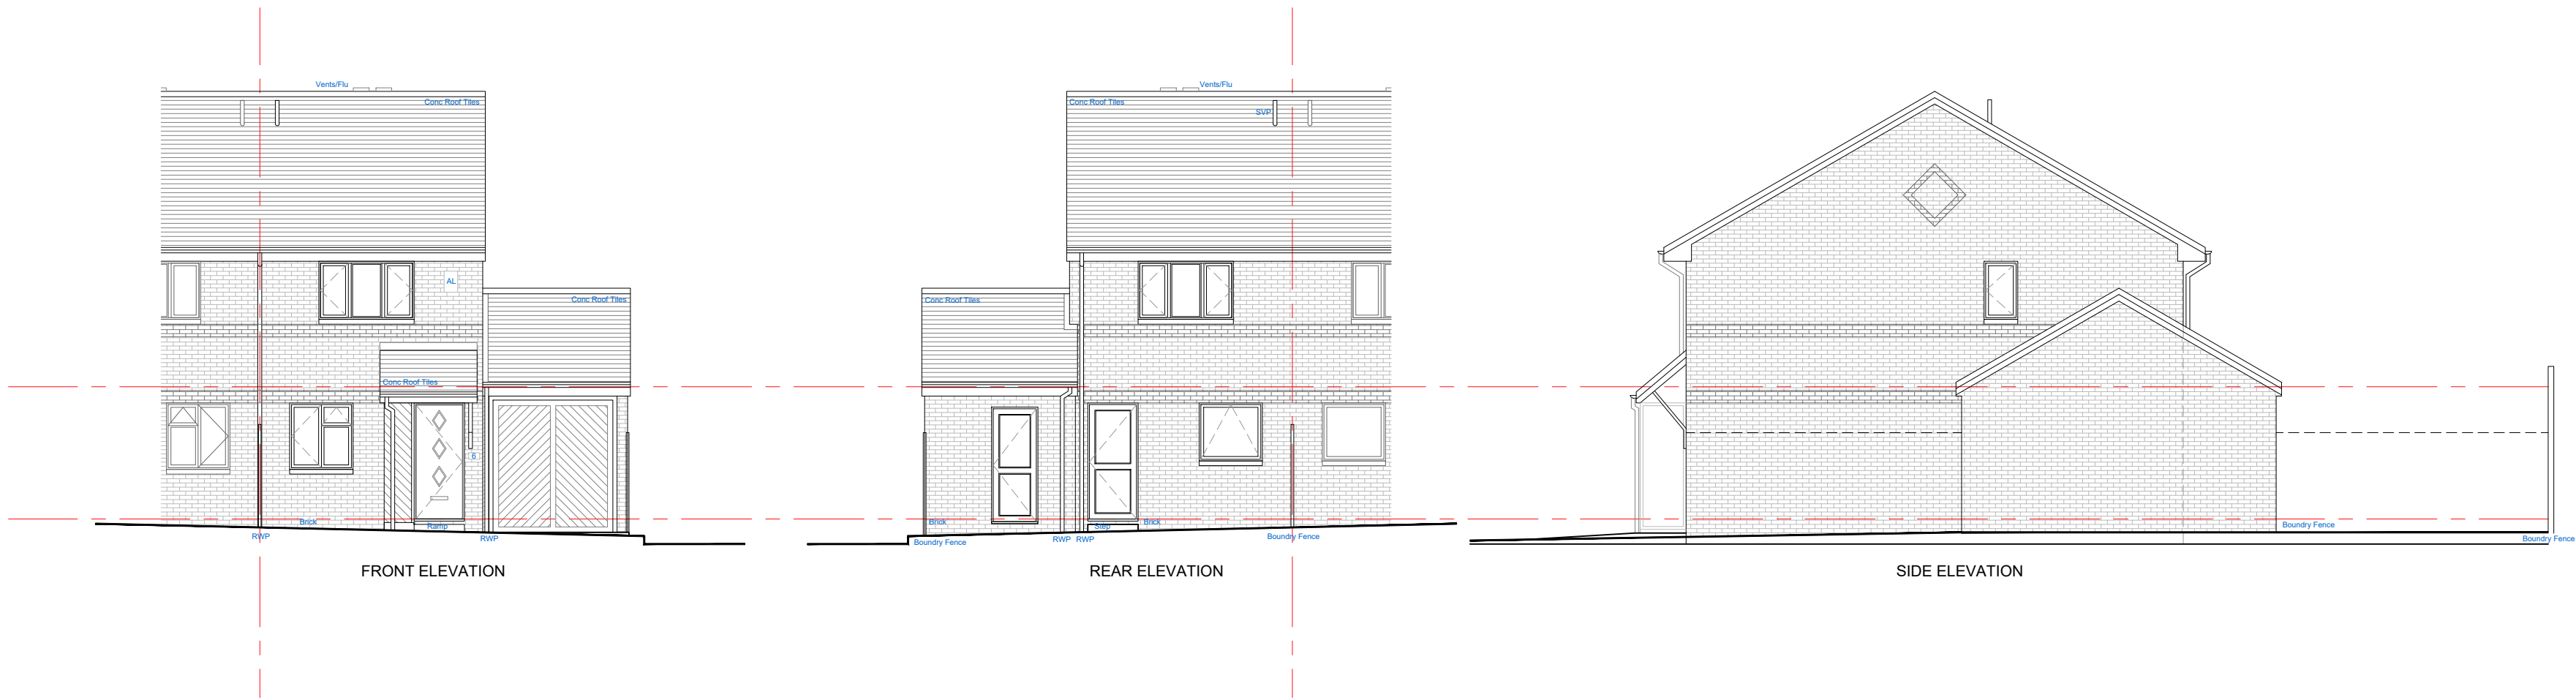


Dimensions:
No dimensions to be scaled from this drawing.
All dimensions to be checked on site.
Copyright reserved.

Specifications
All specifications referred to on this drawing
are subject to relevant legislation and
manufacturer's/supplier's installation/build
requirements.

CDM Regulations 2015
All clients and contractor developers to
familiarise themselves with the above
legislation to ensure that respective
responsibilities in relation to CDM legislation
are fulfilled.

PLANNING

PROJECT 6 ALLINGTON CLOSE, GRAVESEND KENT DA12 2LS		
DRAWING TITLE Existing Floor Plans and Elevations.		
SCALE 1:100	SIZE A1	DATE 07.07.2024
PROJECT NO 2024-862	DRAWING NO 100	DRAWN JC
REVISION		
Telephone: 01892 871 338 Website: www.levelarchitecture.co.uk Email:		Linked In: levelarchitecturelimited Instagram: level_arch

