

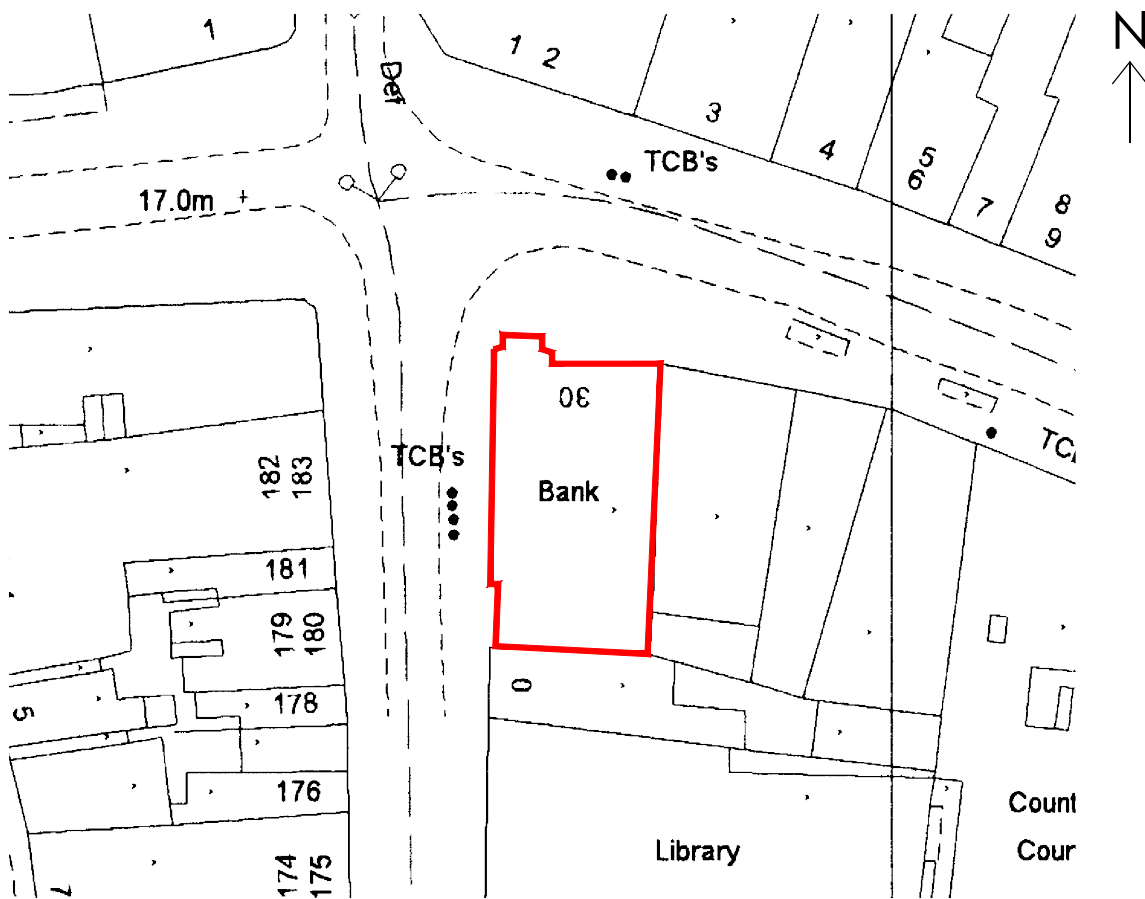


NatWest Gravesend Closure

TENURE: / TBC
LISTED BUILDING: / GRADE II LISTED & CONSERVATION AREA
ADVERTISEMENT CONSENT: / NO
PLANNING CONSENT: / FULL PLANNING
BUILDING CONTROL: / NO

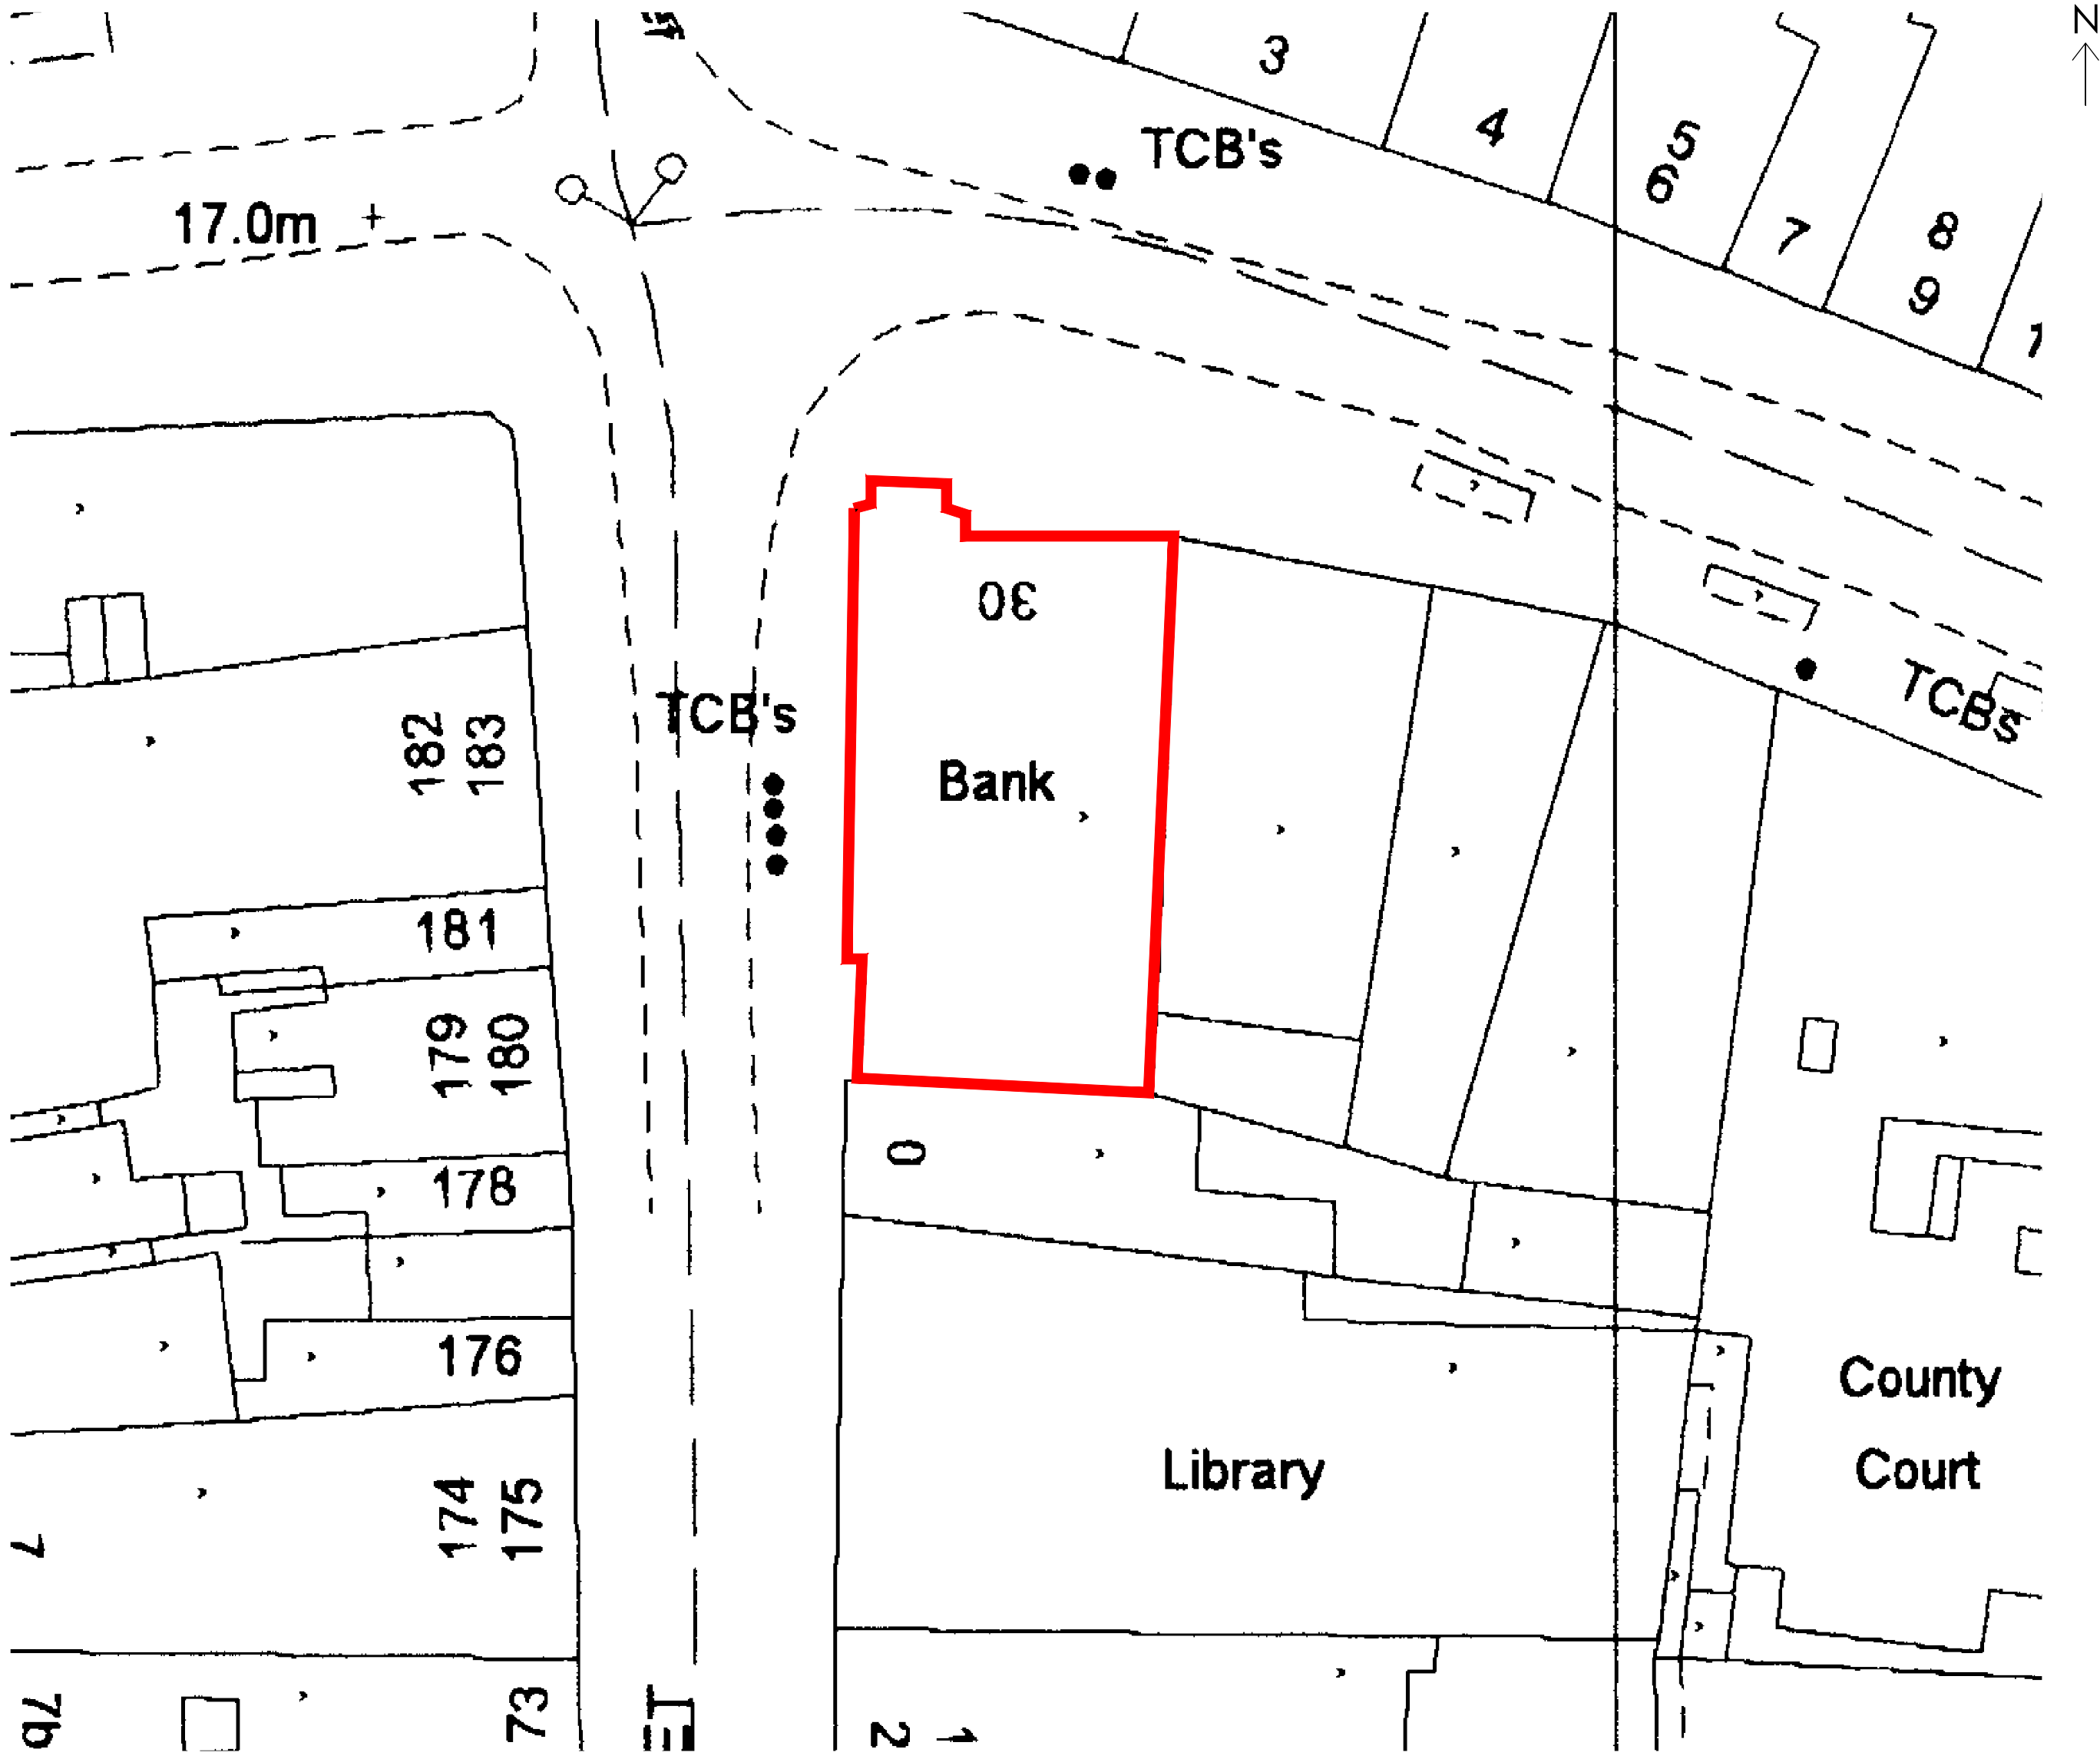

01 LOCATION PLAN
scale 1:1250

 

02 SITE PLAN
scale 1:500



Property Services

This drawing is the copyright and property of NatWest Group plc.
It must not be copied or published without written consent.

Do not scale from this drawing.

spaceinvader



address
NATWEST GRAVESEND,
30 KING STREET,
GRAVESEND,
DA12 2XX

ref no. sortcode

description
LOCATION & SITE PLANS

status
PLANNING

IPMS1		sqm	
IPMS2		sqm	
IPMS3		sqm	
scale SEEDRAWING@A1		brand 	
dm CJS	date 08.04.24		
rhs drawing number SID24019-006-101		rev. /	