




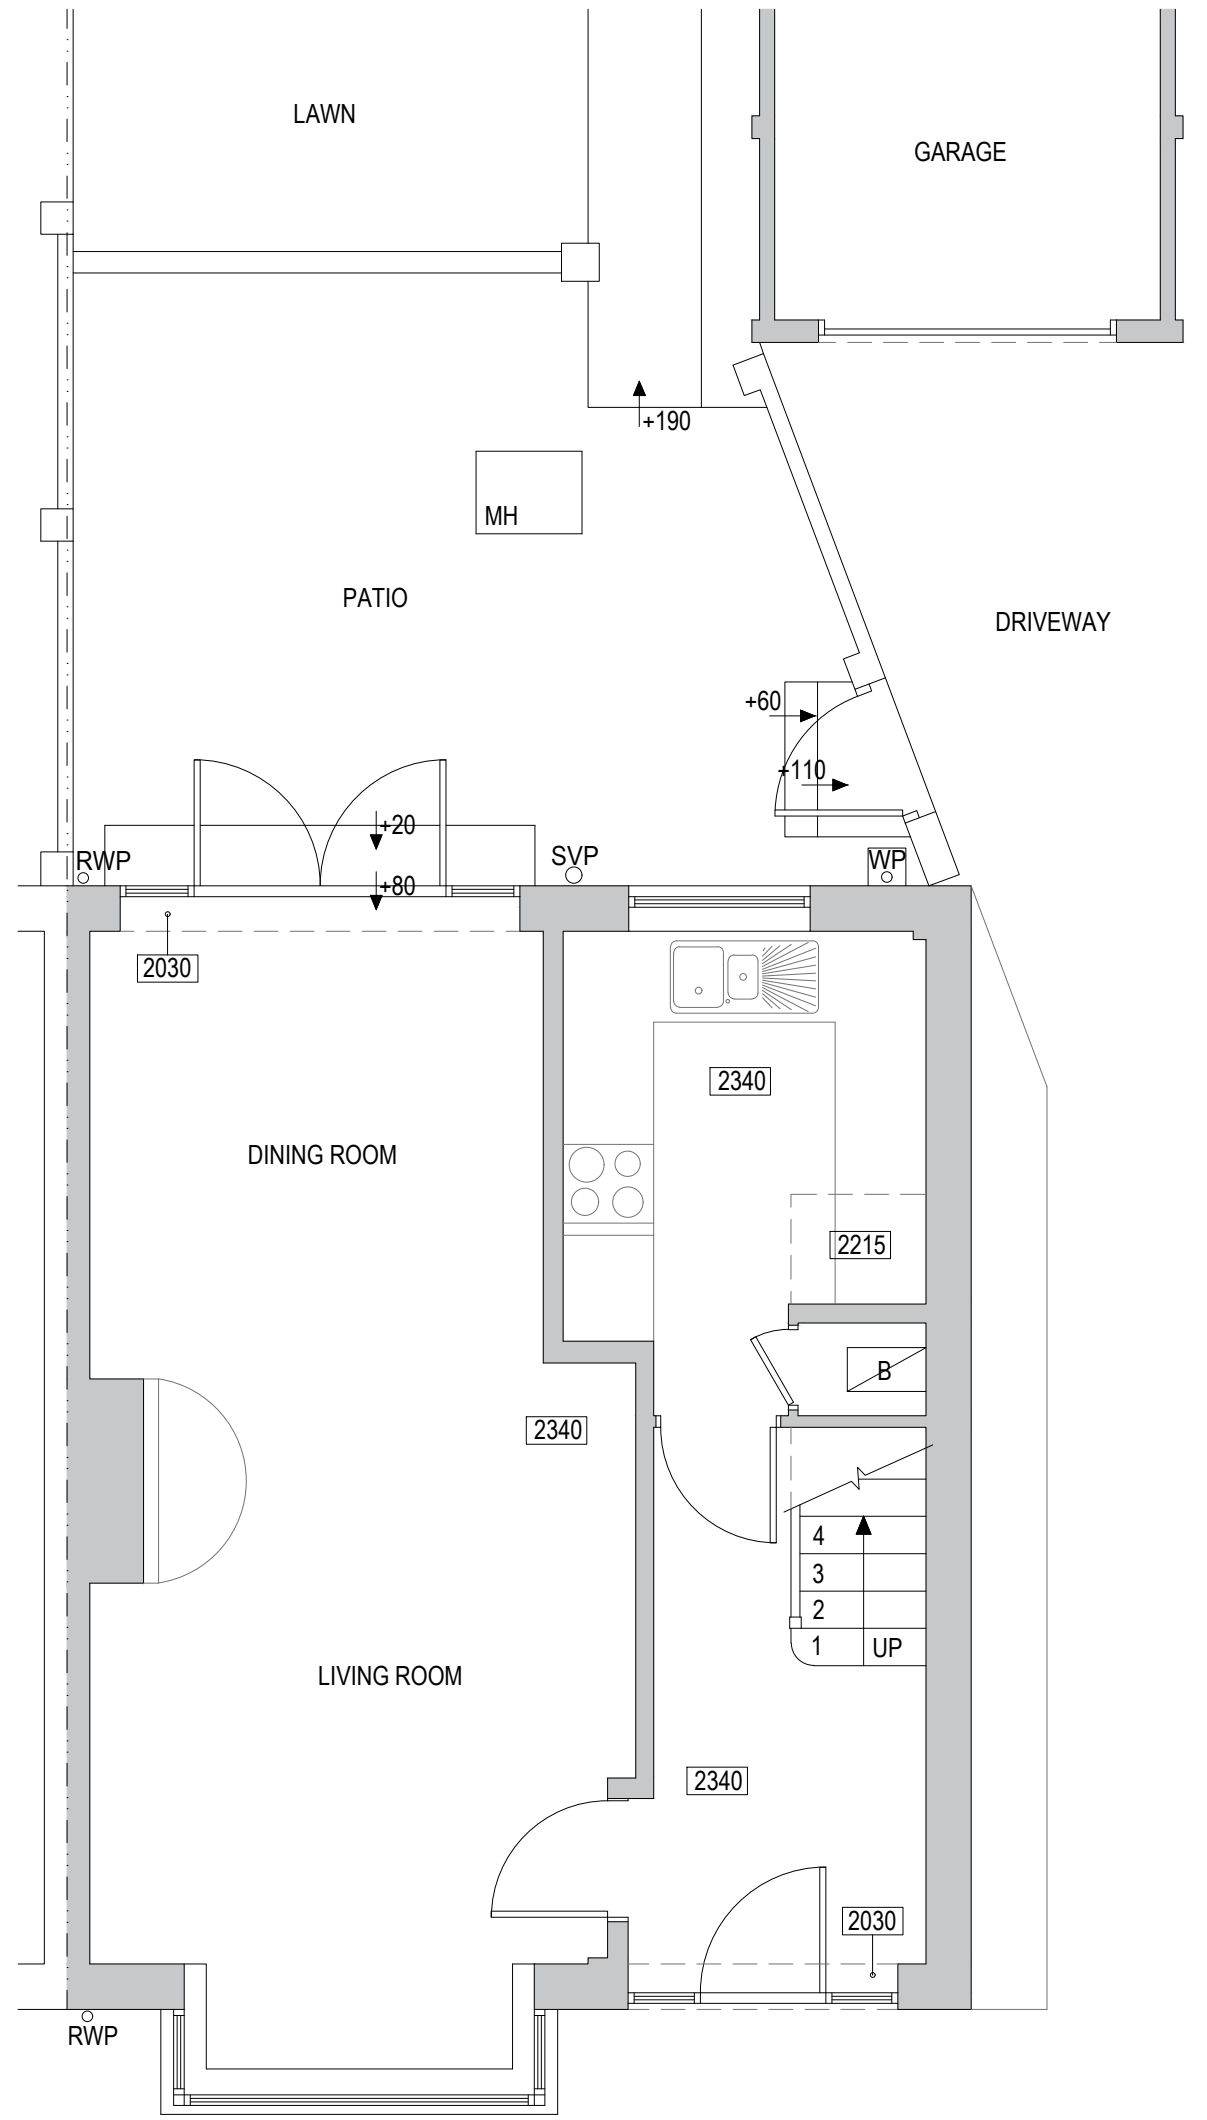


EXISTING GROUND FLOOR PLAN 1:50

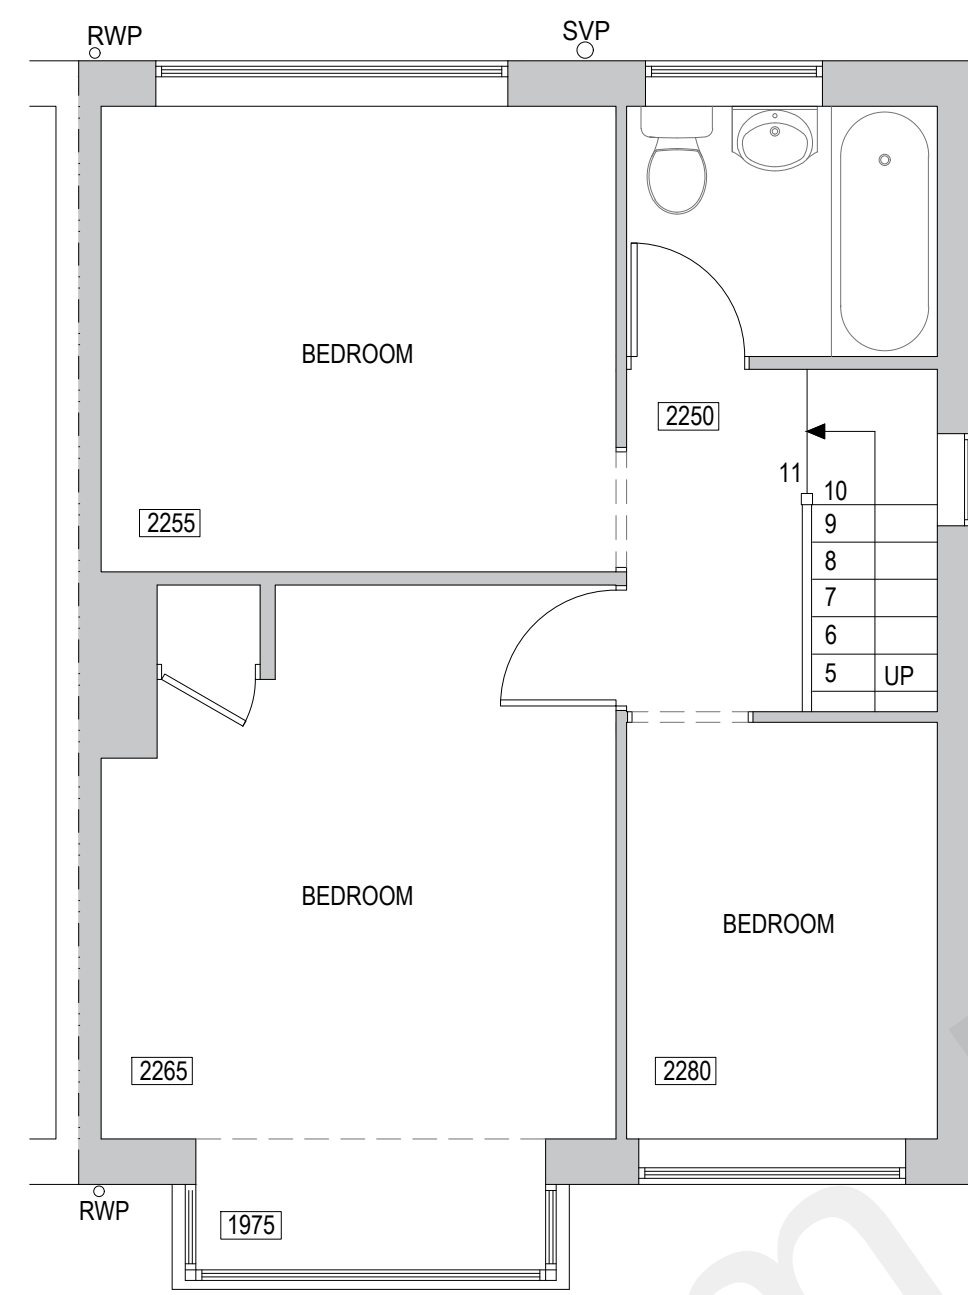


EXISTING FIRST FLOOR PLAN 1:50

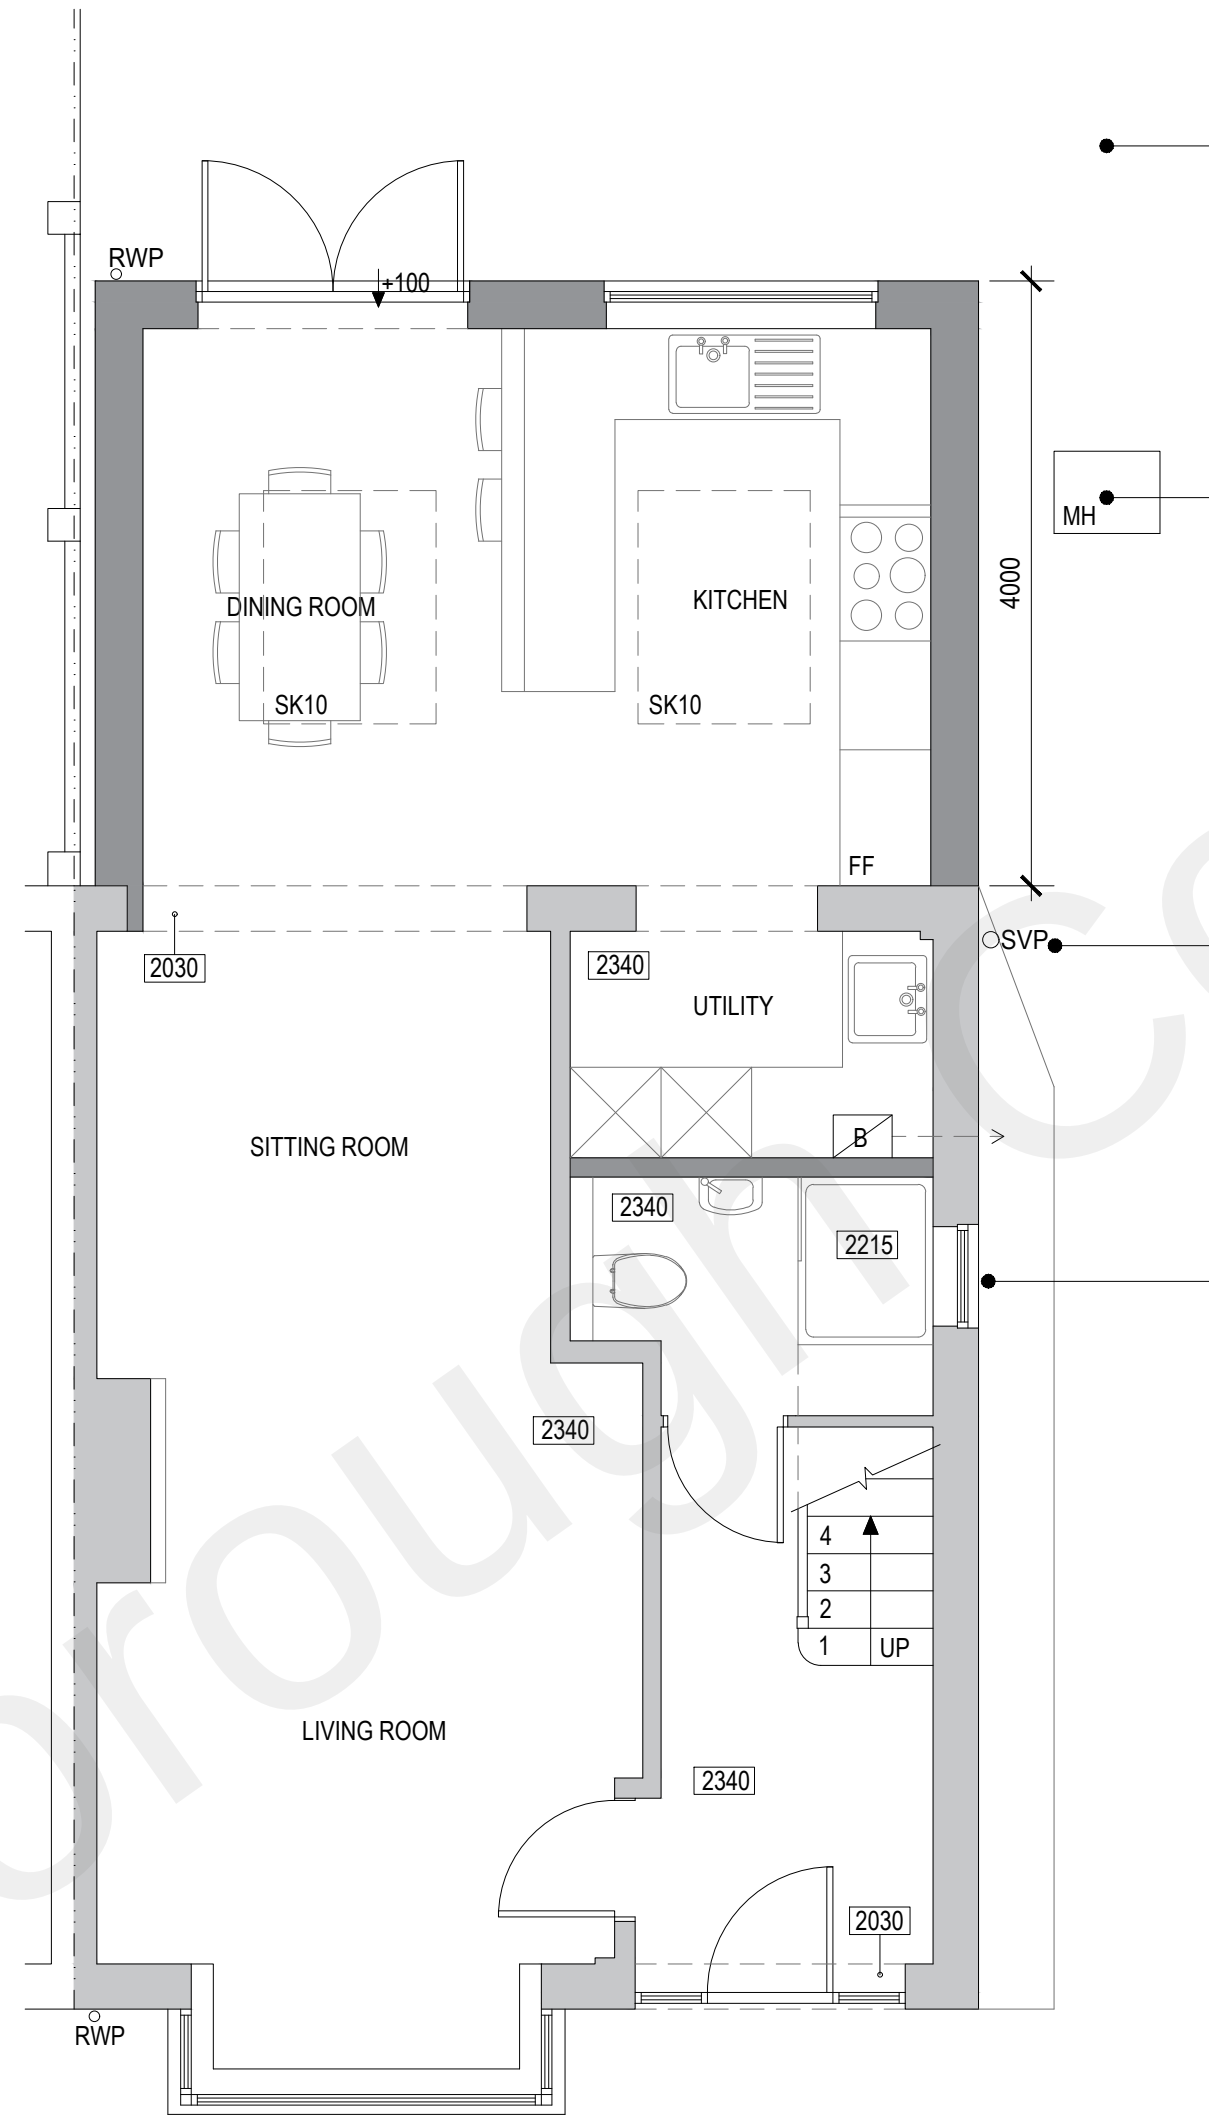


PROPOSED GROUND FLOOR PLAN 1:50

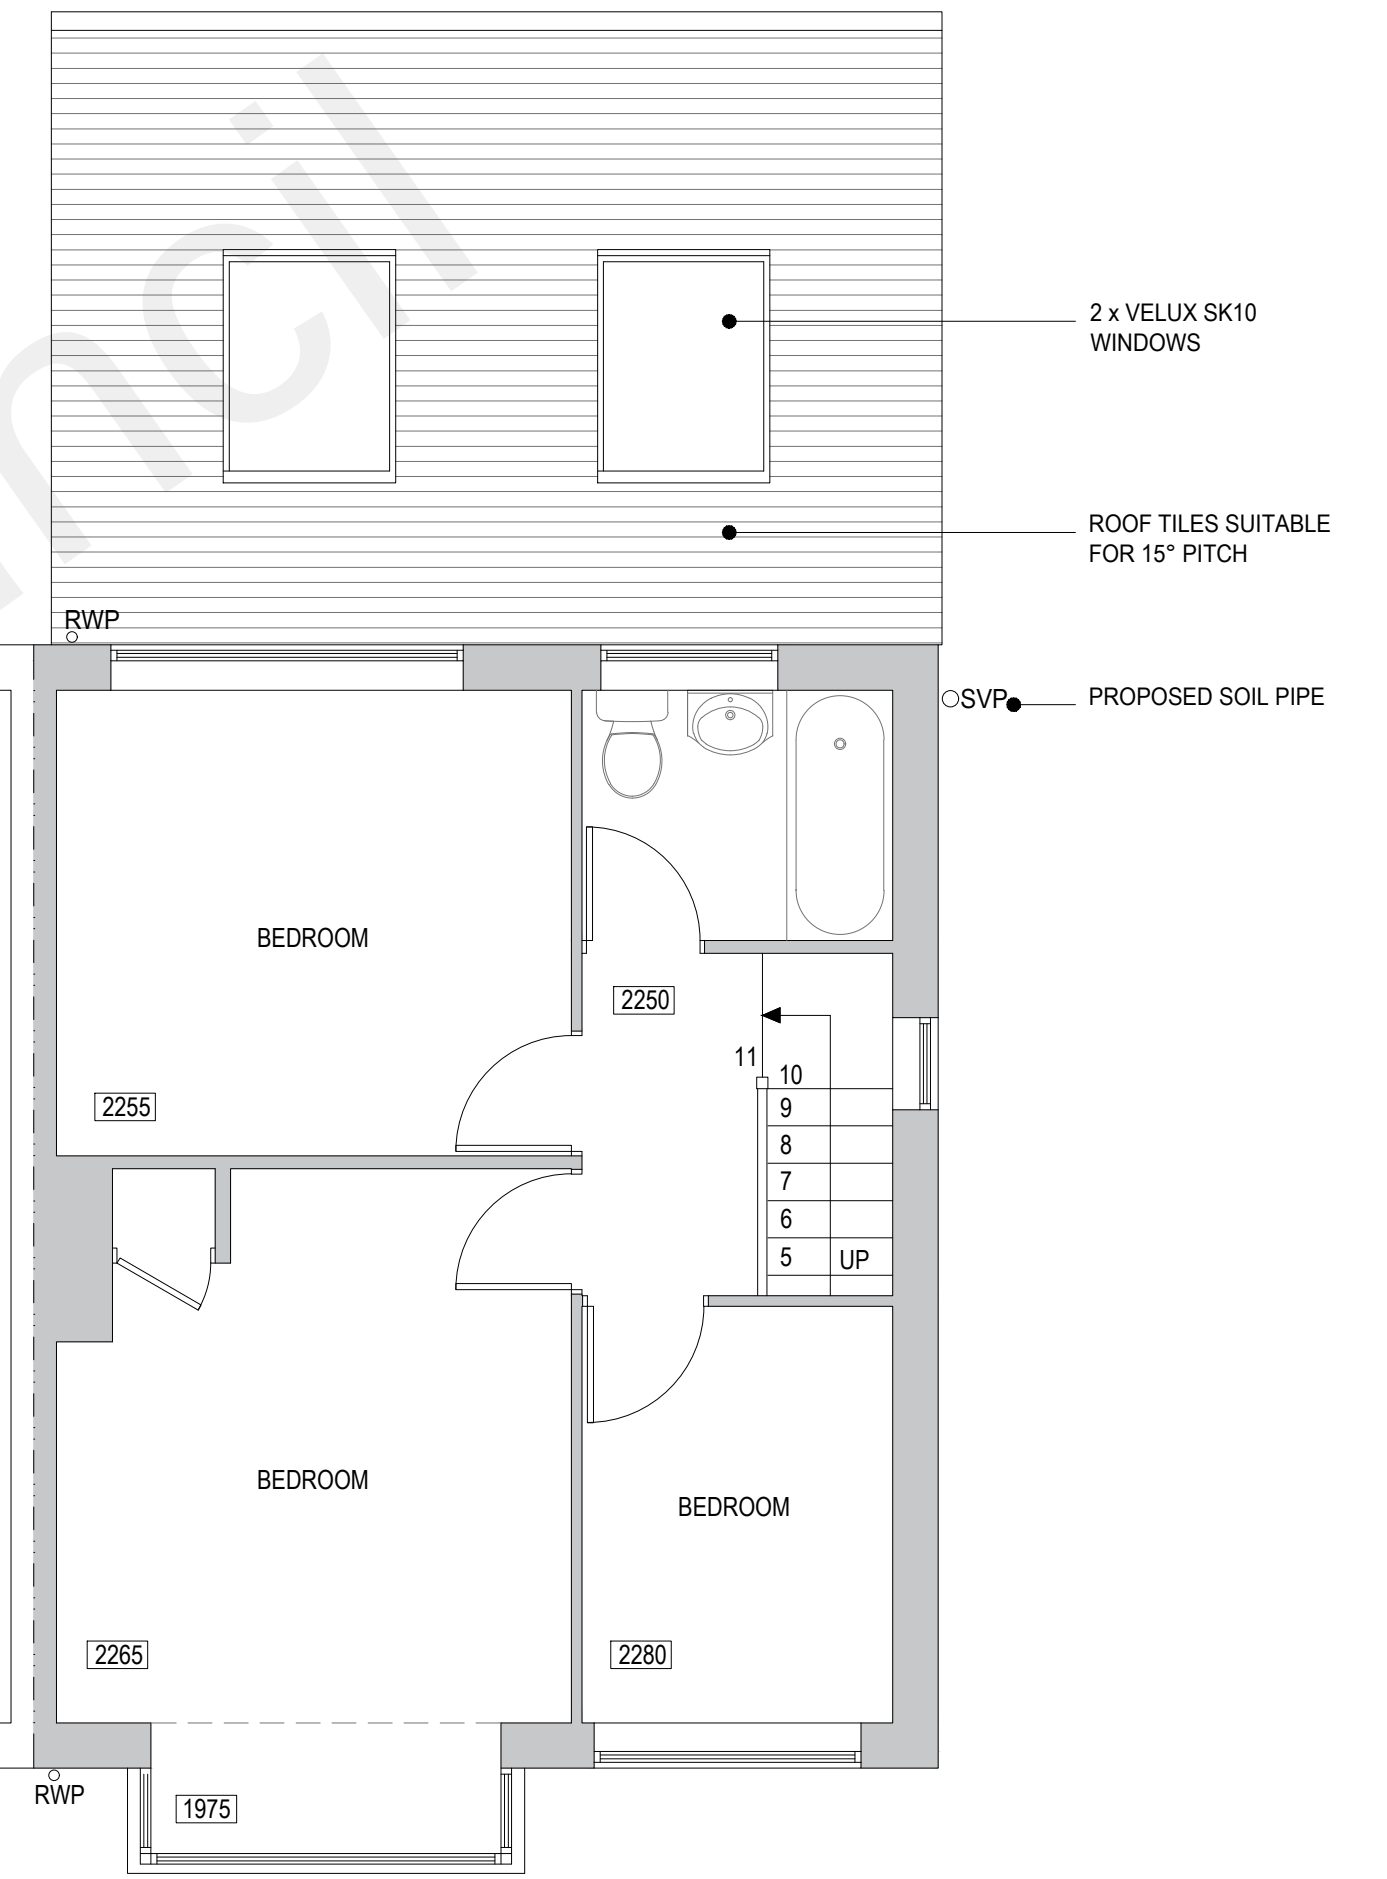


PROPOSED FIRST FLOOR PLAN 1:50

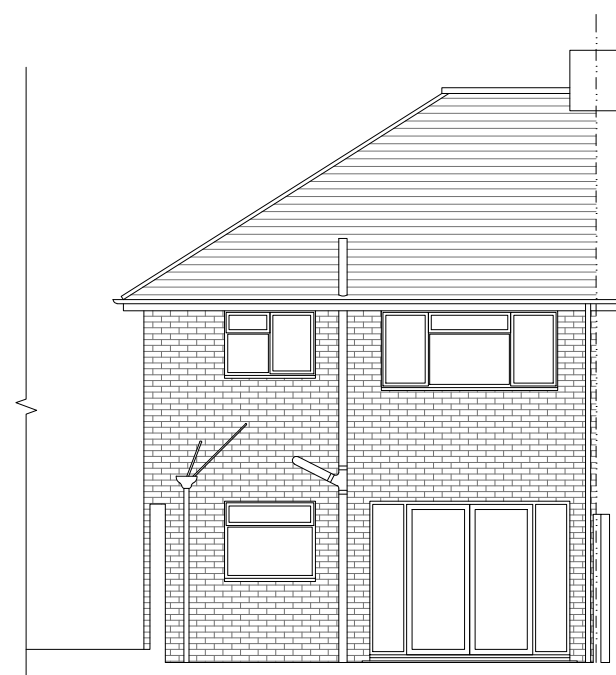


EXISTING REAR ELEVATION 1:100

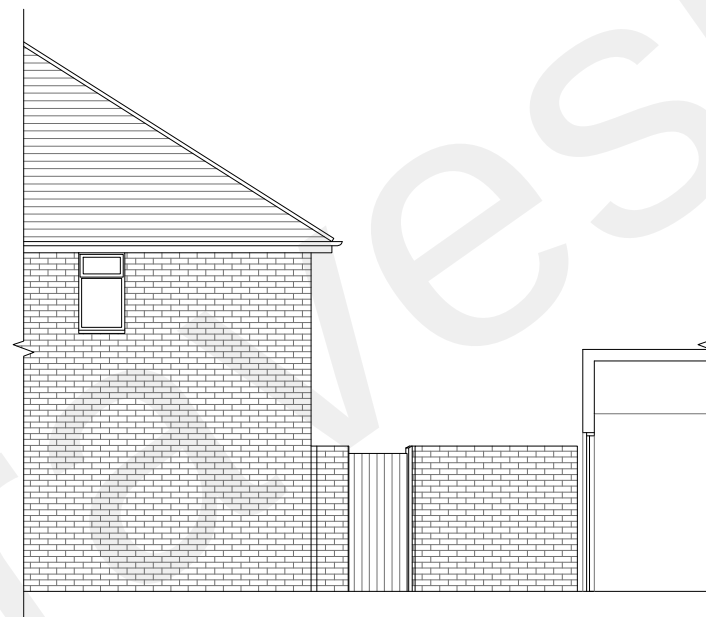


EXISTING SIDE ELEVATION (SOUTH) 1:100

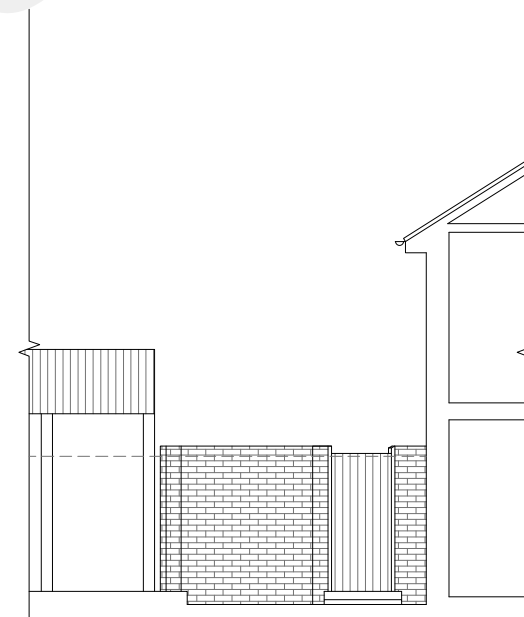


EXISTING SIDE ELEVATION (NORTH) 1:100

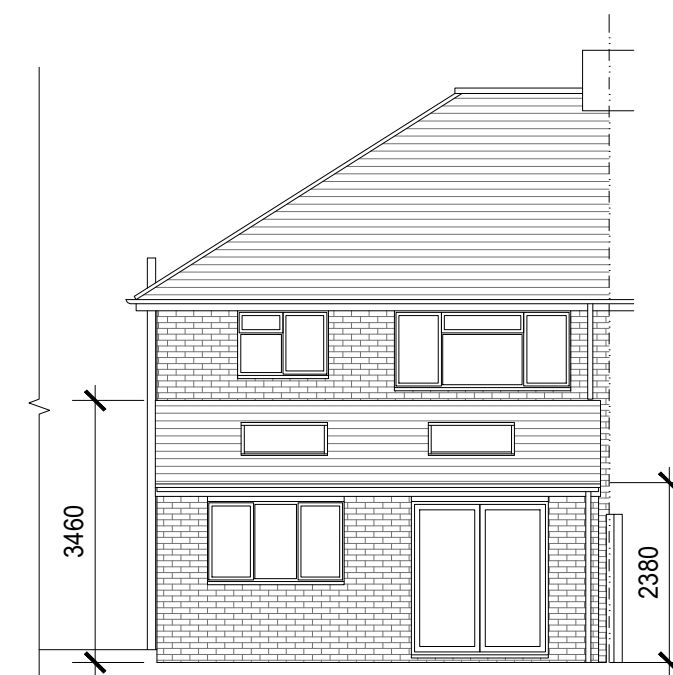


PROPOSED REAR ELEVATION 1:100

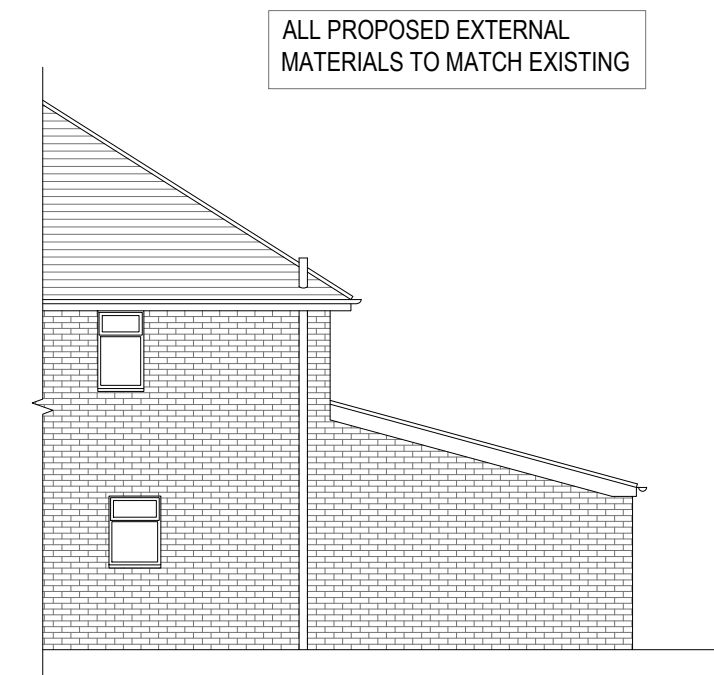


PROPOSED SIDE ELEVATION (SOUTH) 1:100

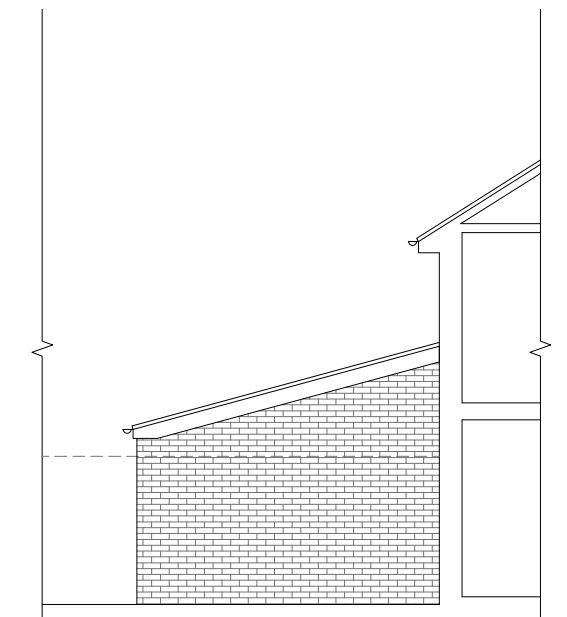


PROPOSED SIDE ELEVATION (NORTH) 1:100

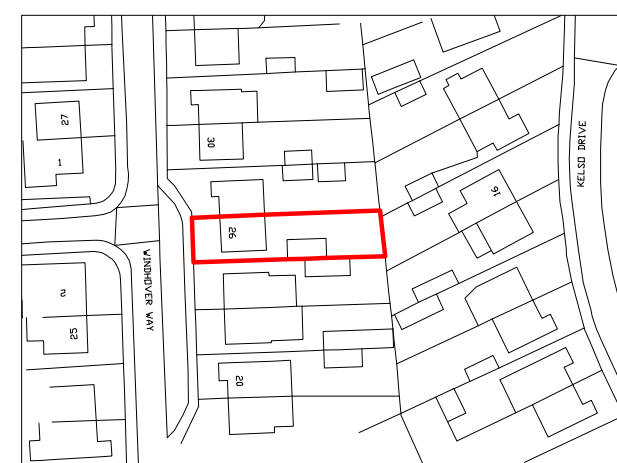


LOCATION PLAN 1:1250

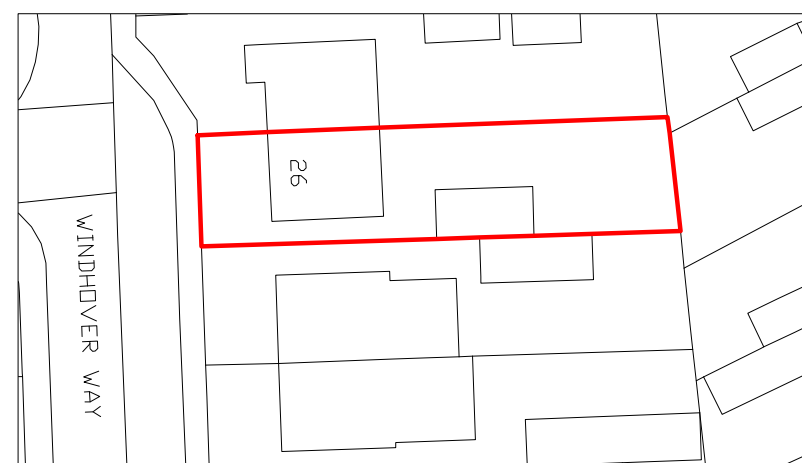

EXISTING BLOCK PLAN 1:500

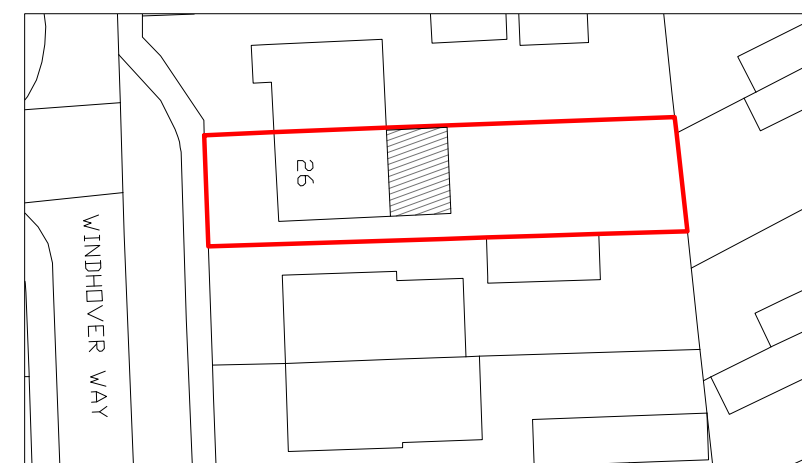

PROPOSED BLOCK PLAN 1:500

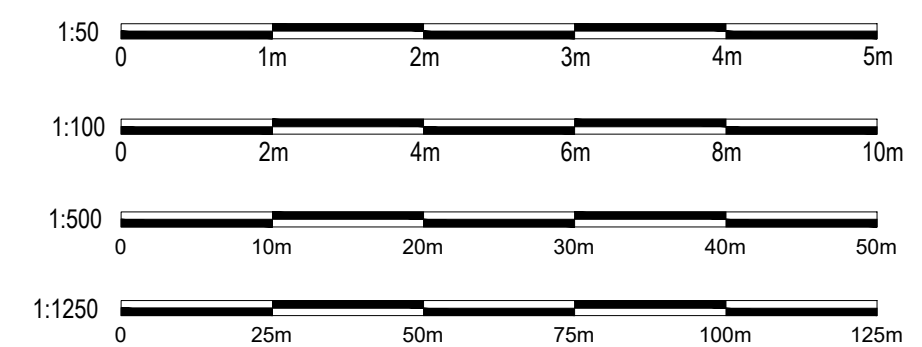

CLIENT	JACK NASH
ADDRESS	26 WINDHOVER WAY, GRAVESEND, DA12 4NS
DRAWING NO.	01
TITLE	EXISTING AND PROPOSED
DRAWN BY	ALEX WALTON
DATE	JULY 22
SCALE	1:50/100@ A1
alexjameswalton@icloud.com	
Check all dimensions on site before all work is commenced	