
 


General Notes:

Do not scale from this drawing: refer only to stated dimensions. If in doubt request clarification from this office. This drawing, and associated copyright, is the property of Convery Prently Shields Architects Ltd.

Revision Initials Date

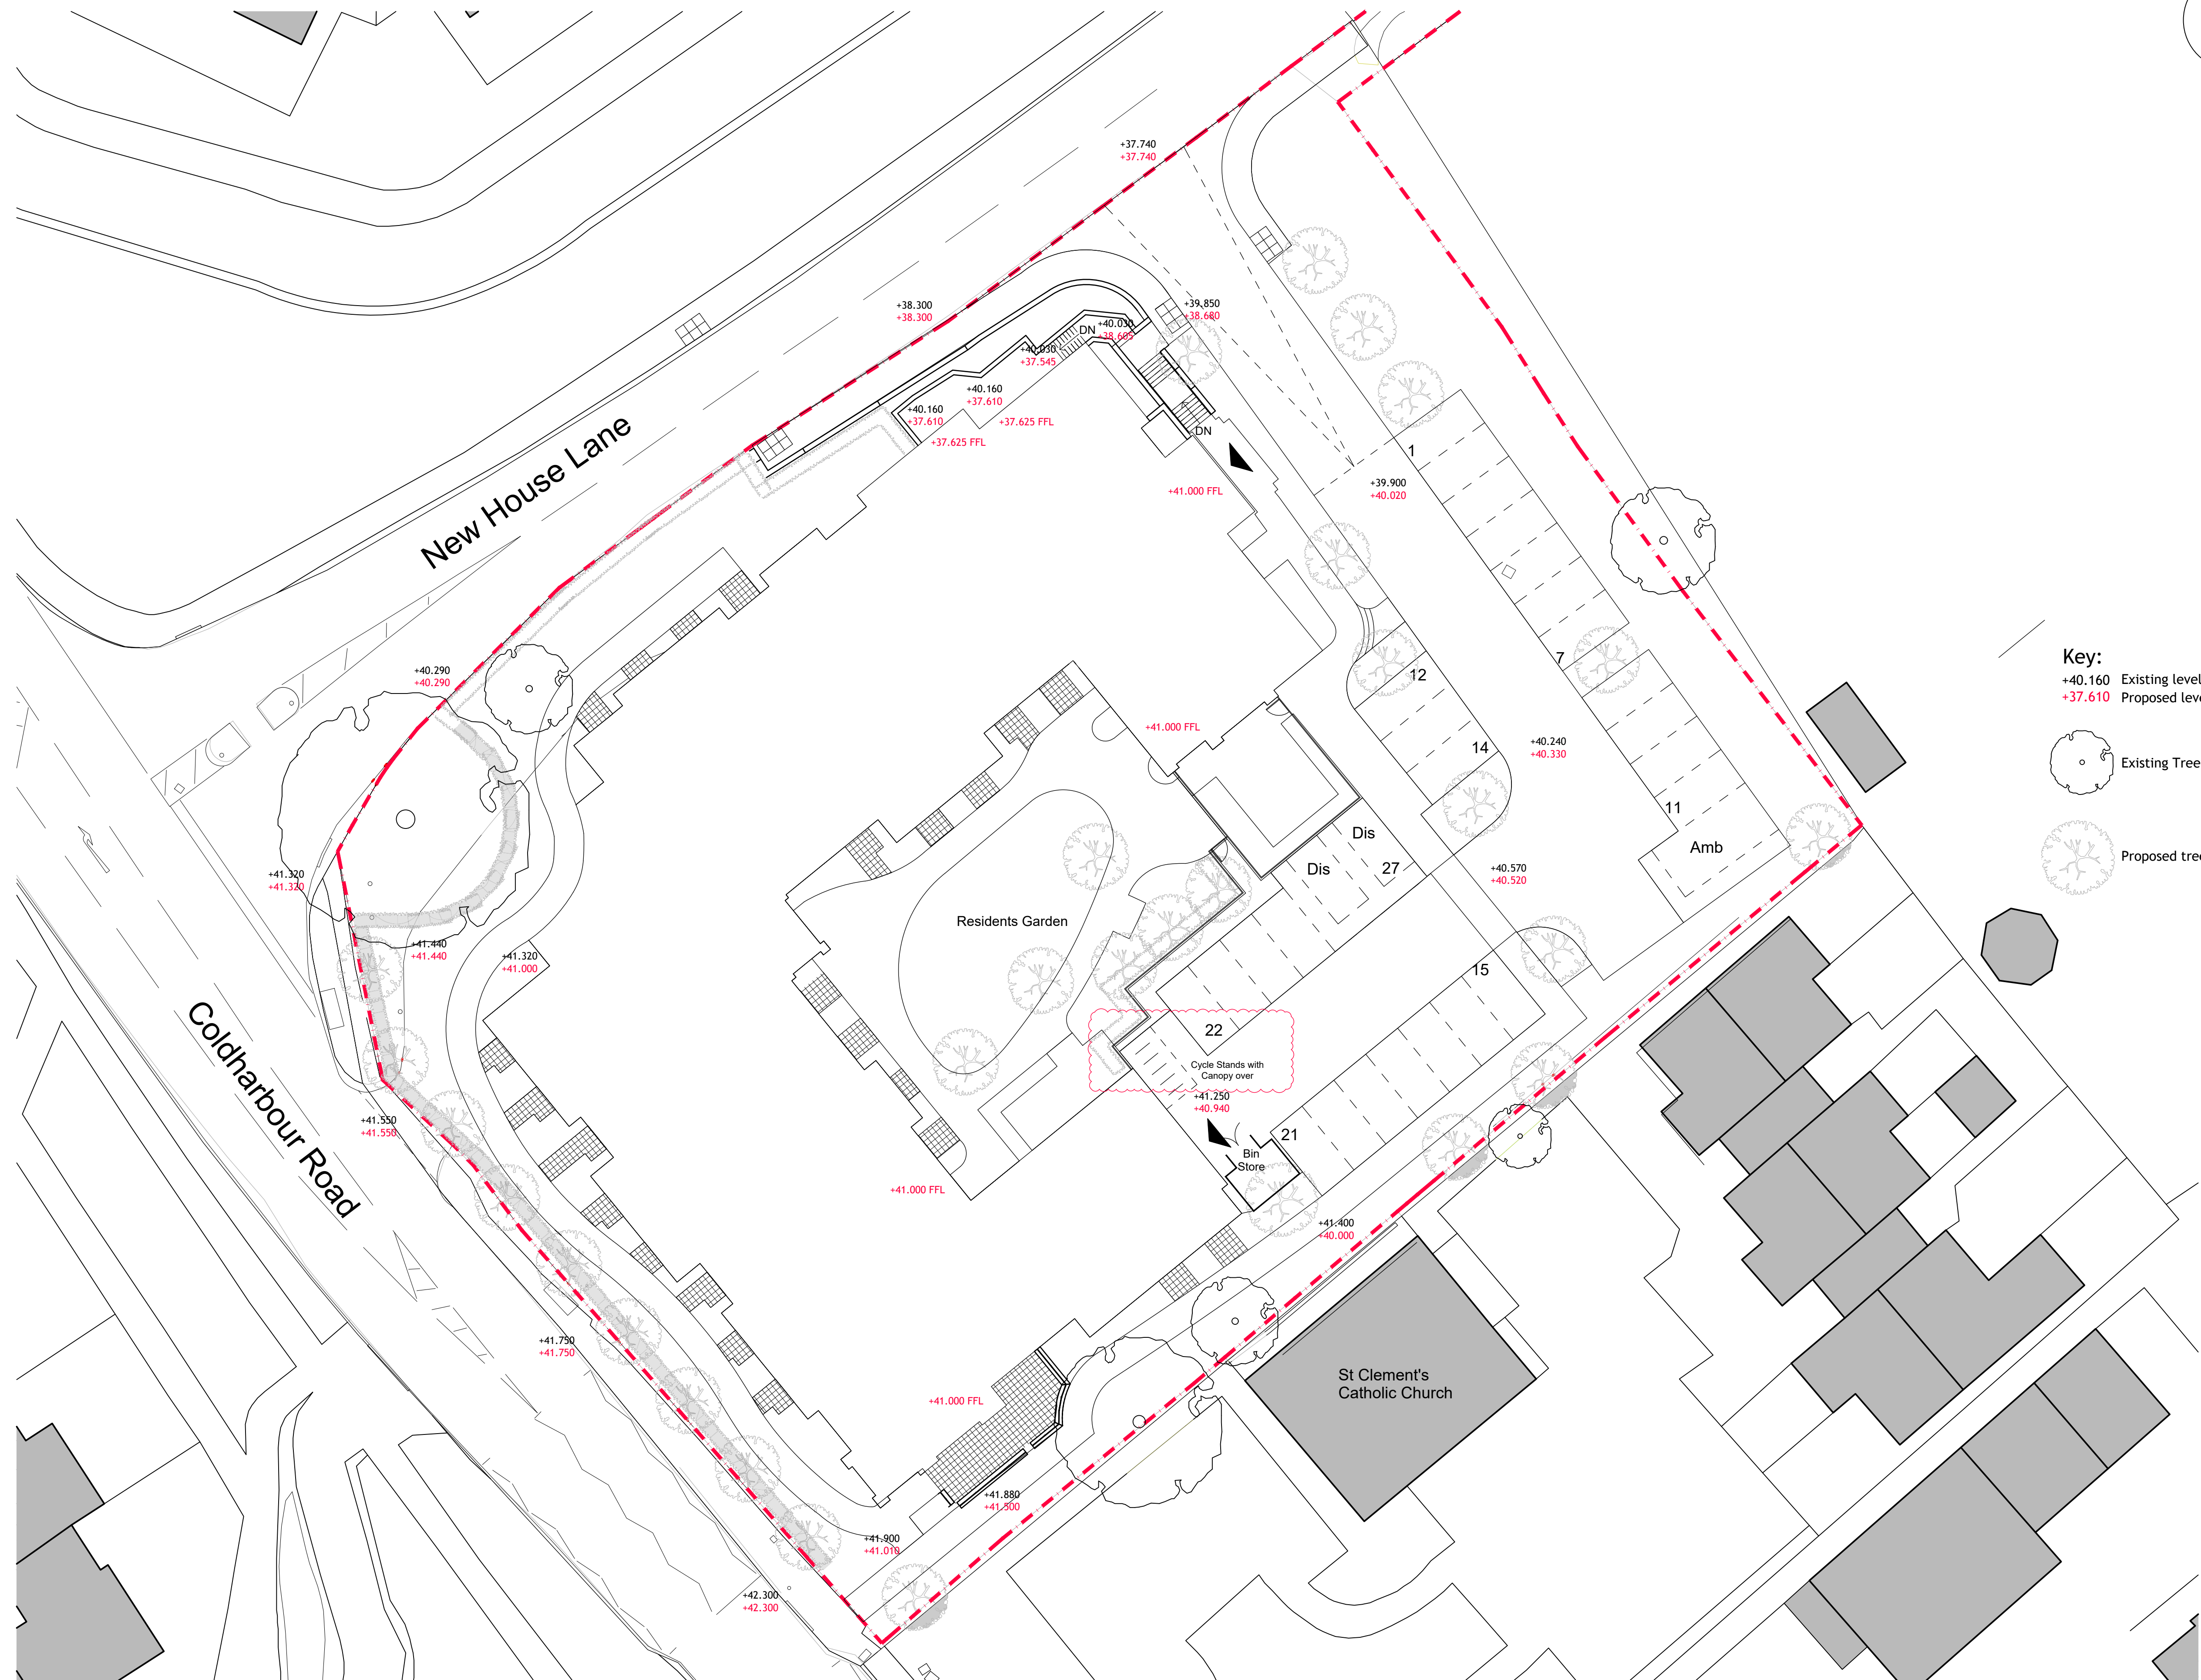

SCALE 1:200 @ A1

PLANNING

ConveryPrentlyShields
ARCHITECTS

141 West George Street, Glasgow, G2 2HG www.cpsarchitects.co.uk 0141 258 3100

CLIENT Simply Construct Ltd
PROJECT Proposed Care Home
Former Battle of Britain Site,
Coldharbour Road,
Northfleet, Gravesend,
DA11 8NT
DRAWING Site Plan as proposed

PAPER SIZE	SCALE	DATE
A1	1:200	26.10.23
DRAWING NUMBER	REVISION	
2271_00_004	-	