


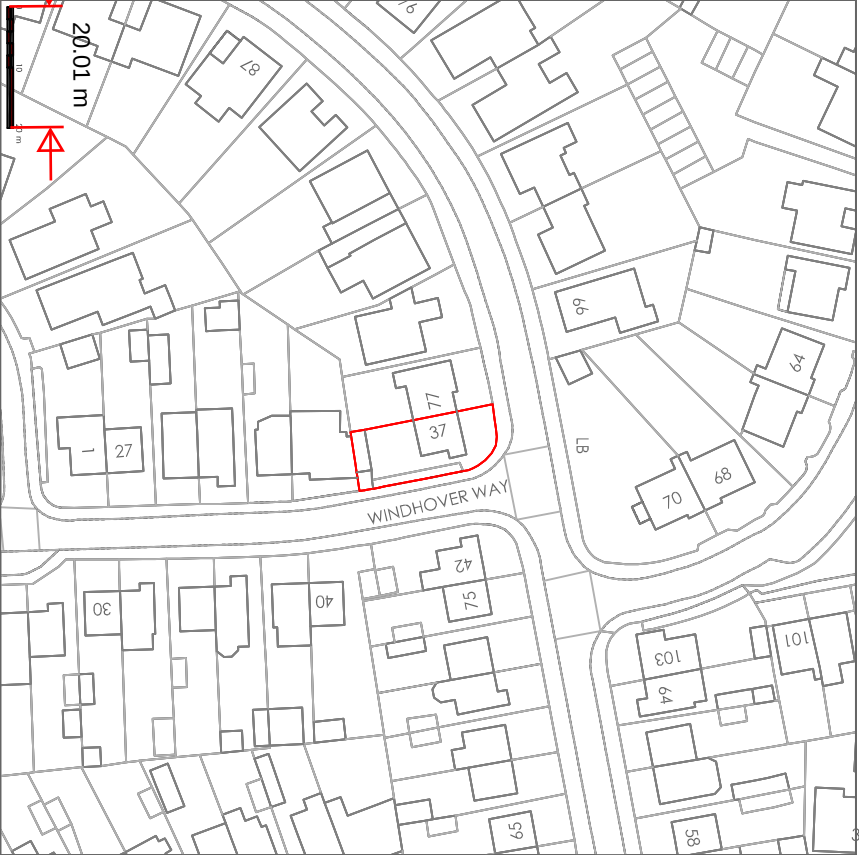


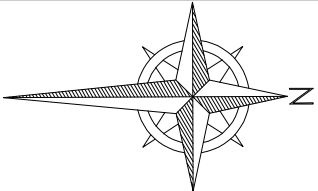


SITE MAP Scale 1:1250

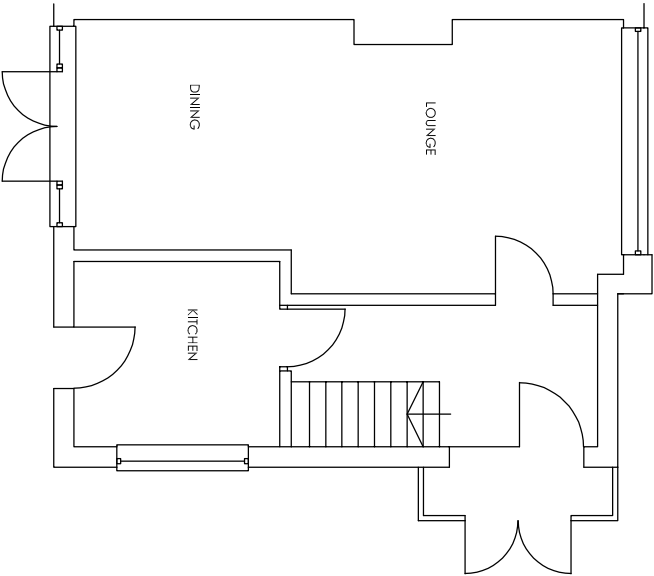


GROUND FLOOR PLAN
Scale 1:100

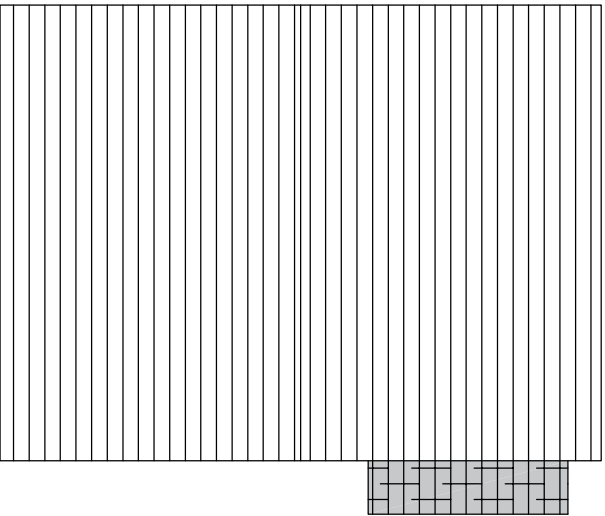


ROOF PLAN
Scale 1:100

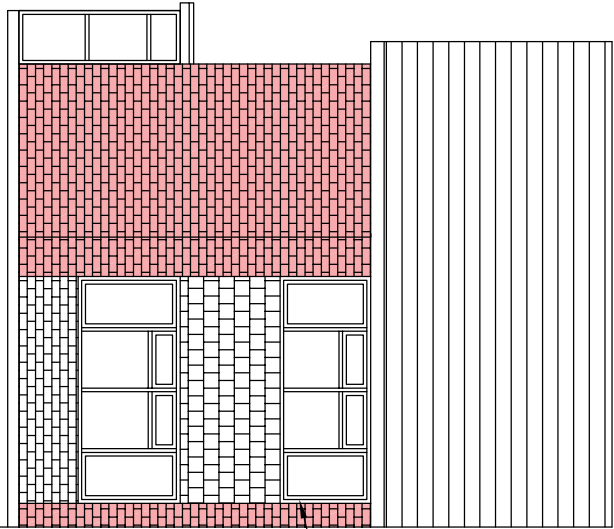

FRONT ELEVATION
Scale 1:100

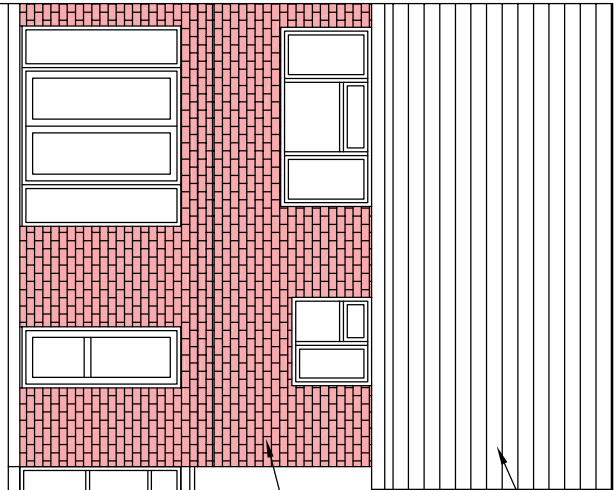

REAR ELEVATION
Scale 1:100

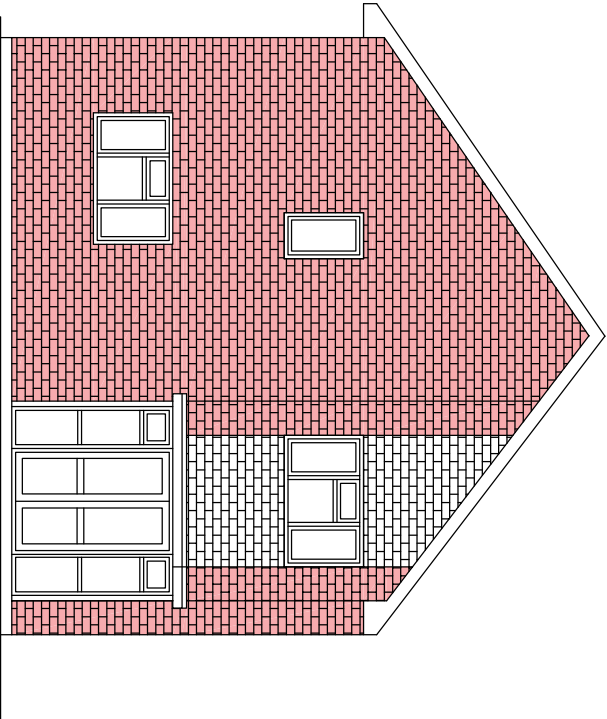

SIDE ELEVATION
Scale 1:100

Project		37 Windhover Way Gravesend Kent DA12 4NS		PD Rear Extension	
Drawing Title		Site Map and Existing Floor Plan and Elevations		Rev	
				Description	
				Date	
				Drawn	Date
				HC	May 25
				Scale	Drawing No.
				1:1250 1:100	37WW/A3/O1

H Channa
Picarroons Maidstone Road Platt Kent TN15 8LB
Tel: 07828277909 E-mail: hbechanna@tiscali.co.uk