

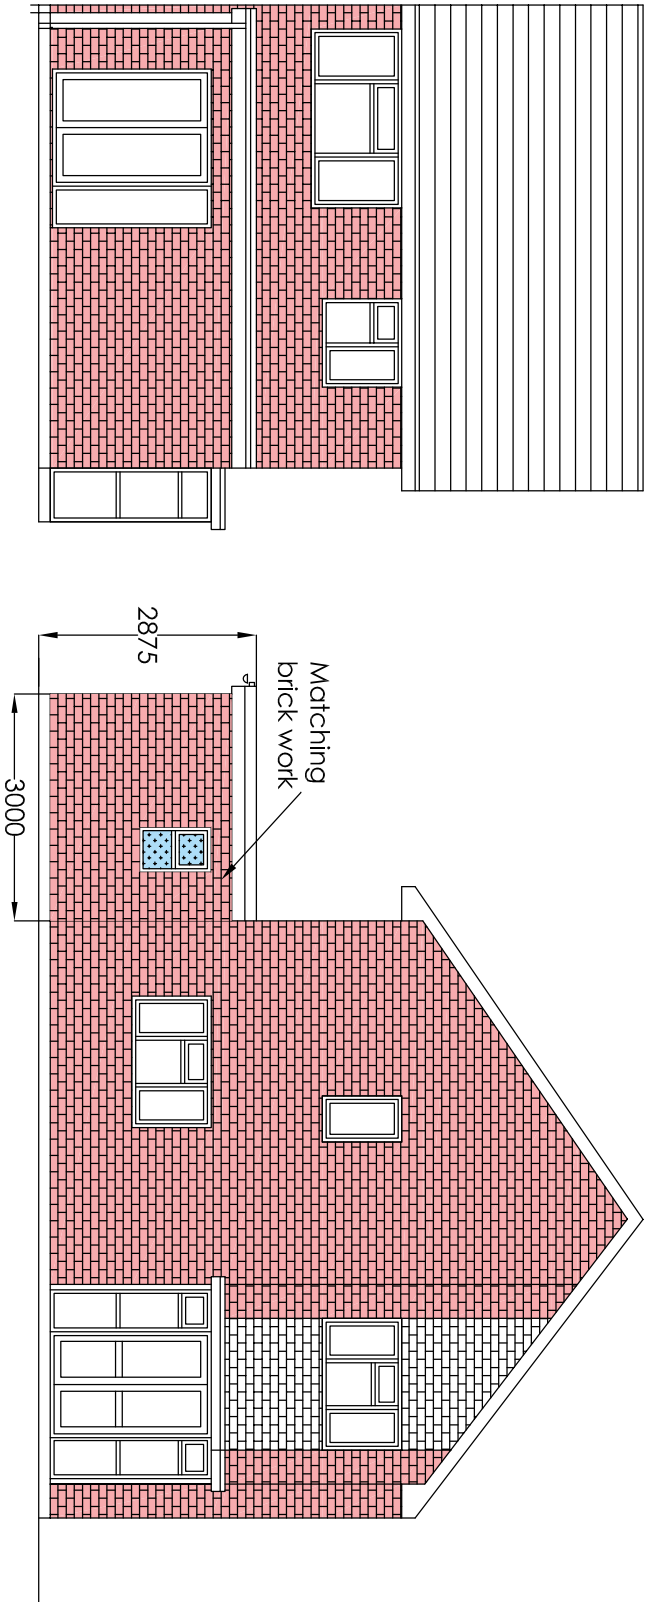


 


PROPOSED REAR ELEVATION

PROPOSED SIDE ELEVATION

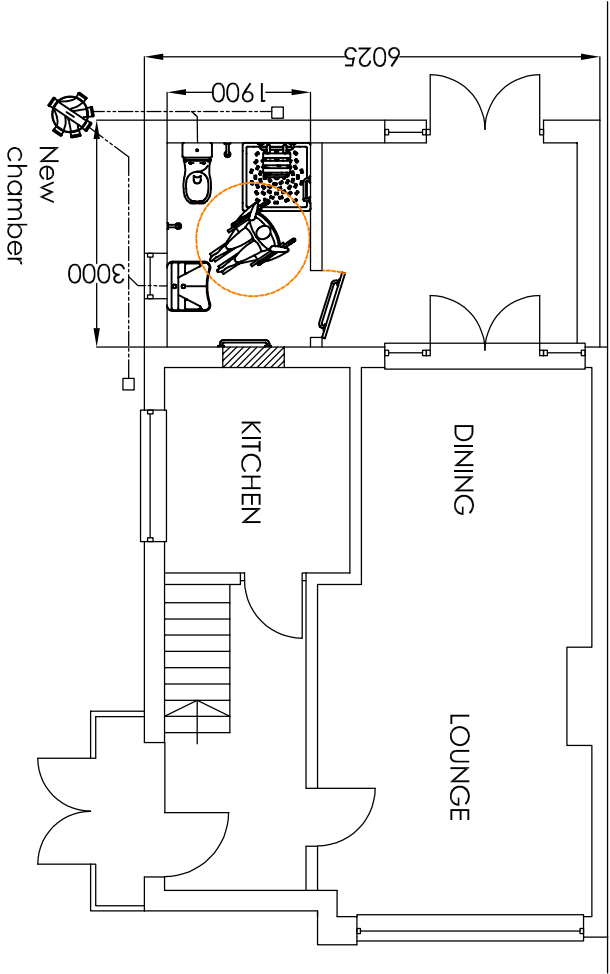

PROPOSED GF PLAN

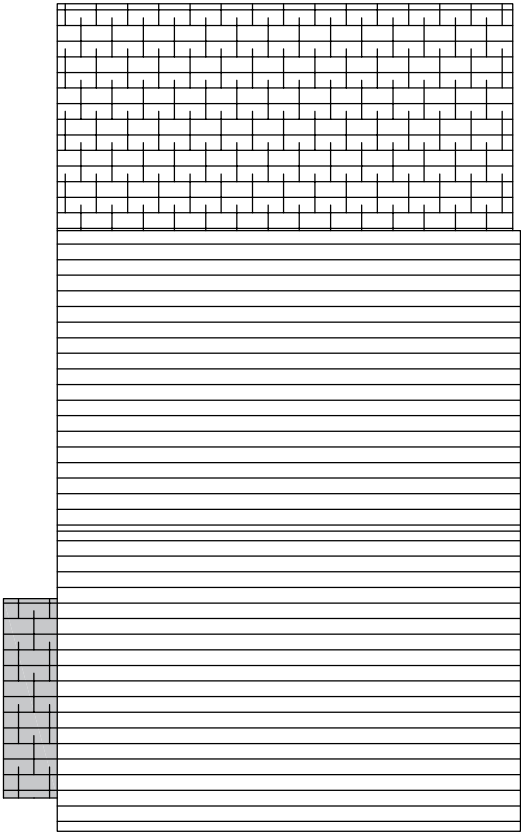

PROPOSED ROOF PLAN

Project		37 Windhover Way Gravesend Kent DA12 4NS		PD Rear Extension	
Drawing Title		Proposed Plan and Elevations		Rev	
Description		Date		Drawn	
Date		May 25		Scale	
Date		1:100		Drawing No.	
Date		37WW/A3/O3			
H Channa		Picaroons Maidstone Road Platt Kent TN15 8LB		Tel: 07828277909 E-mail: hbechanna@tiscali.co.uk	