
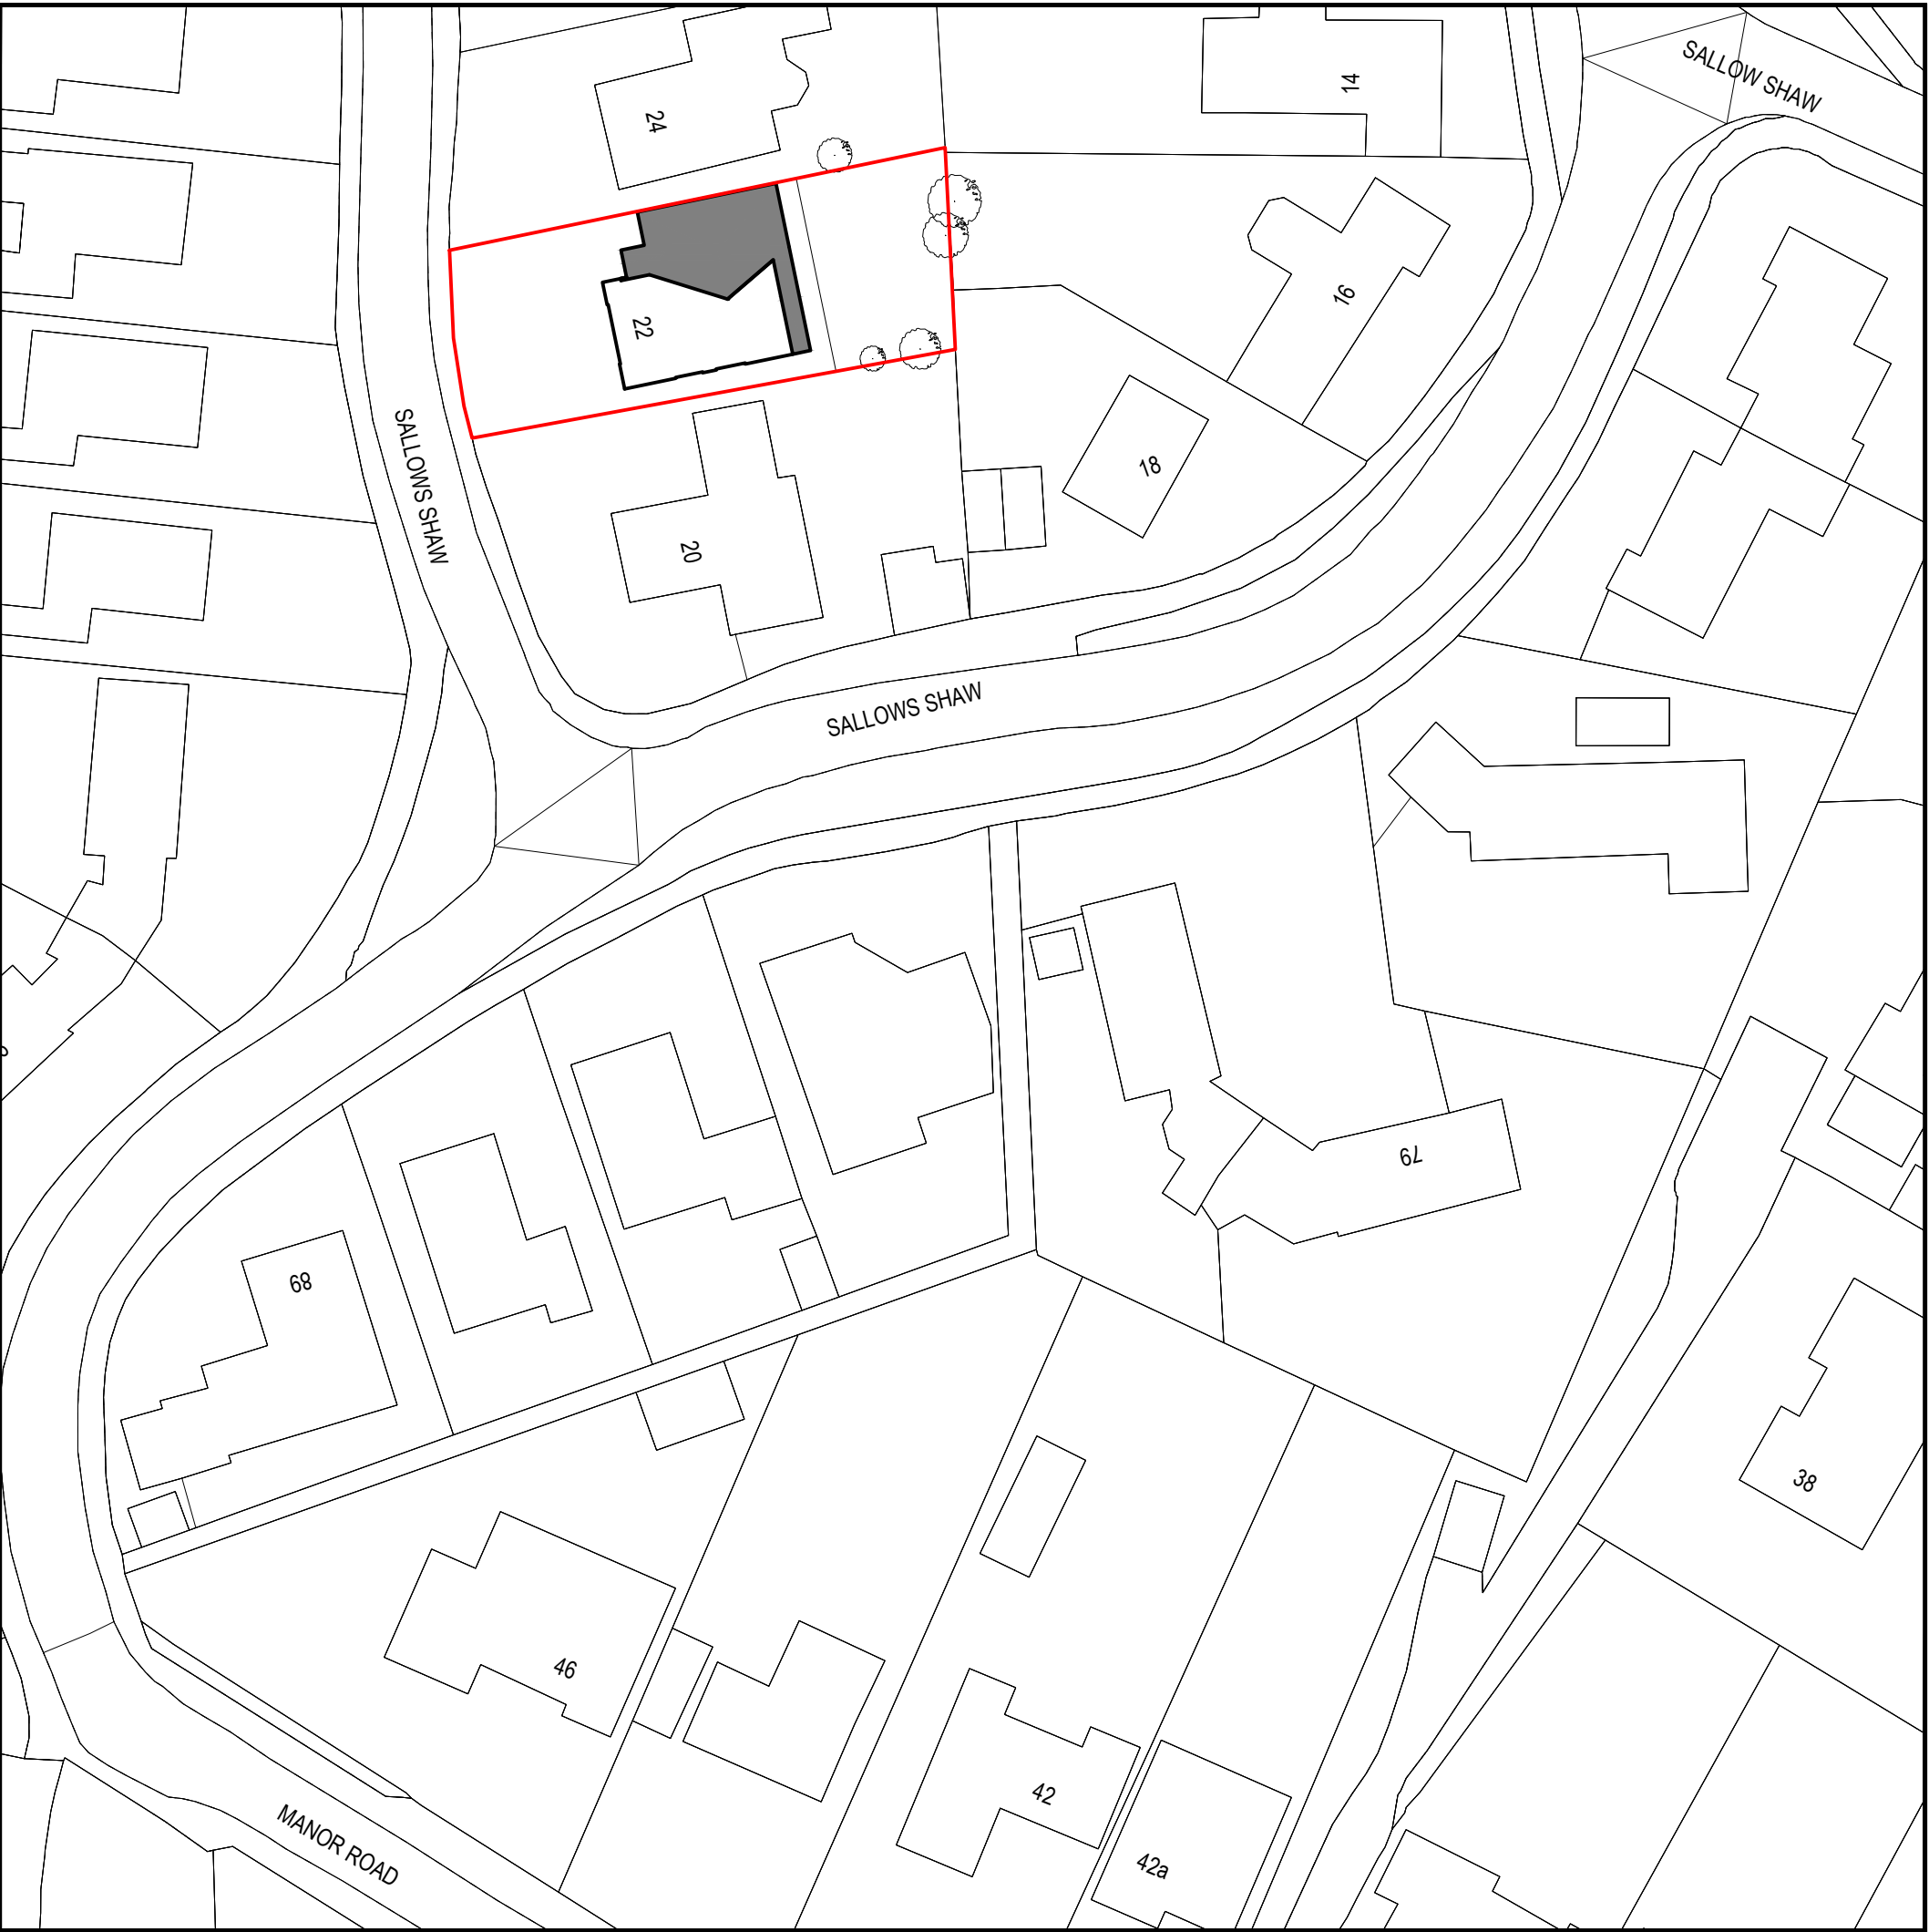
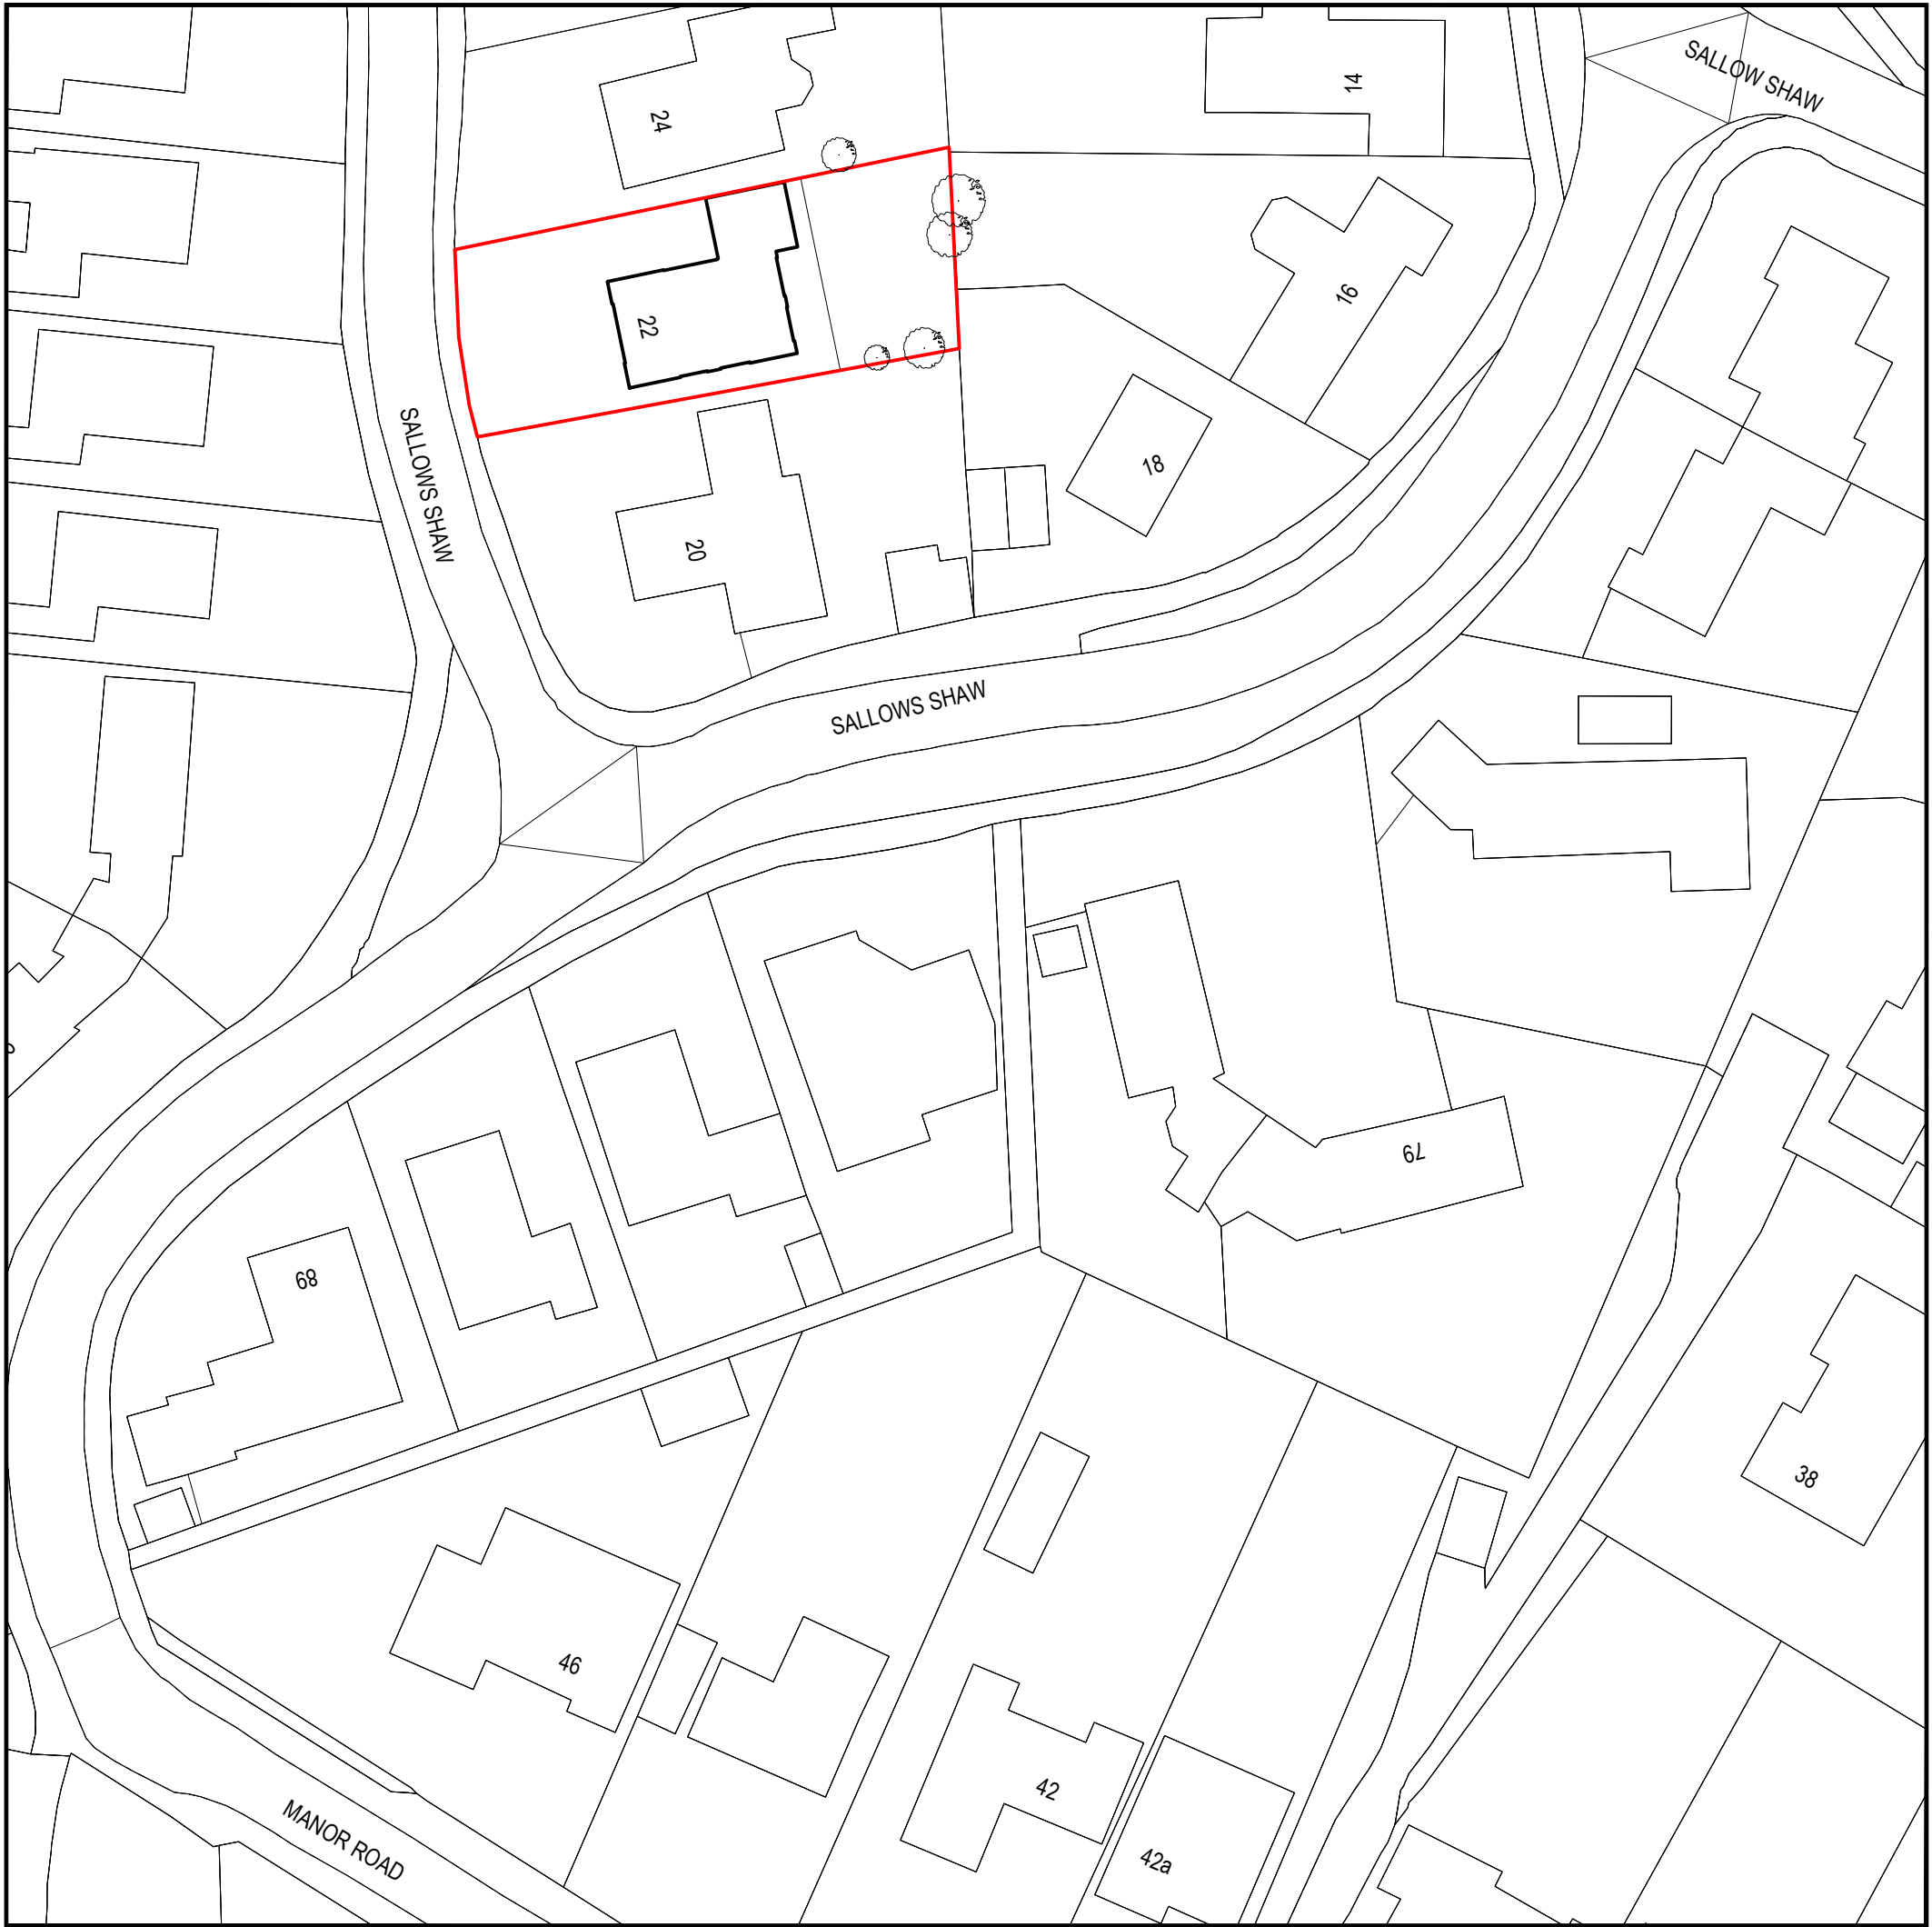


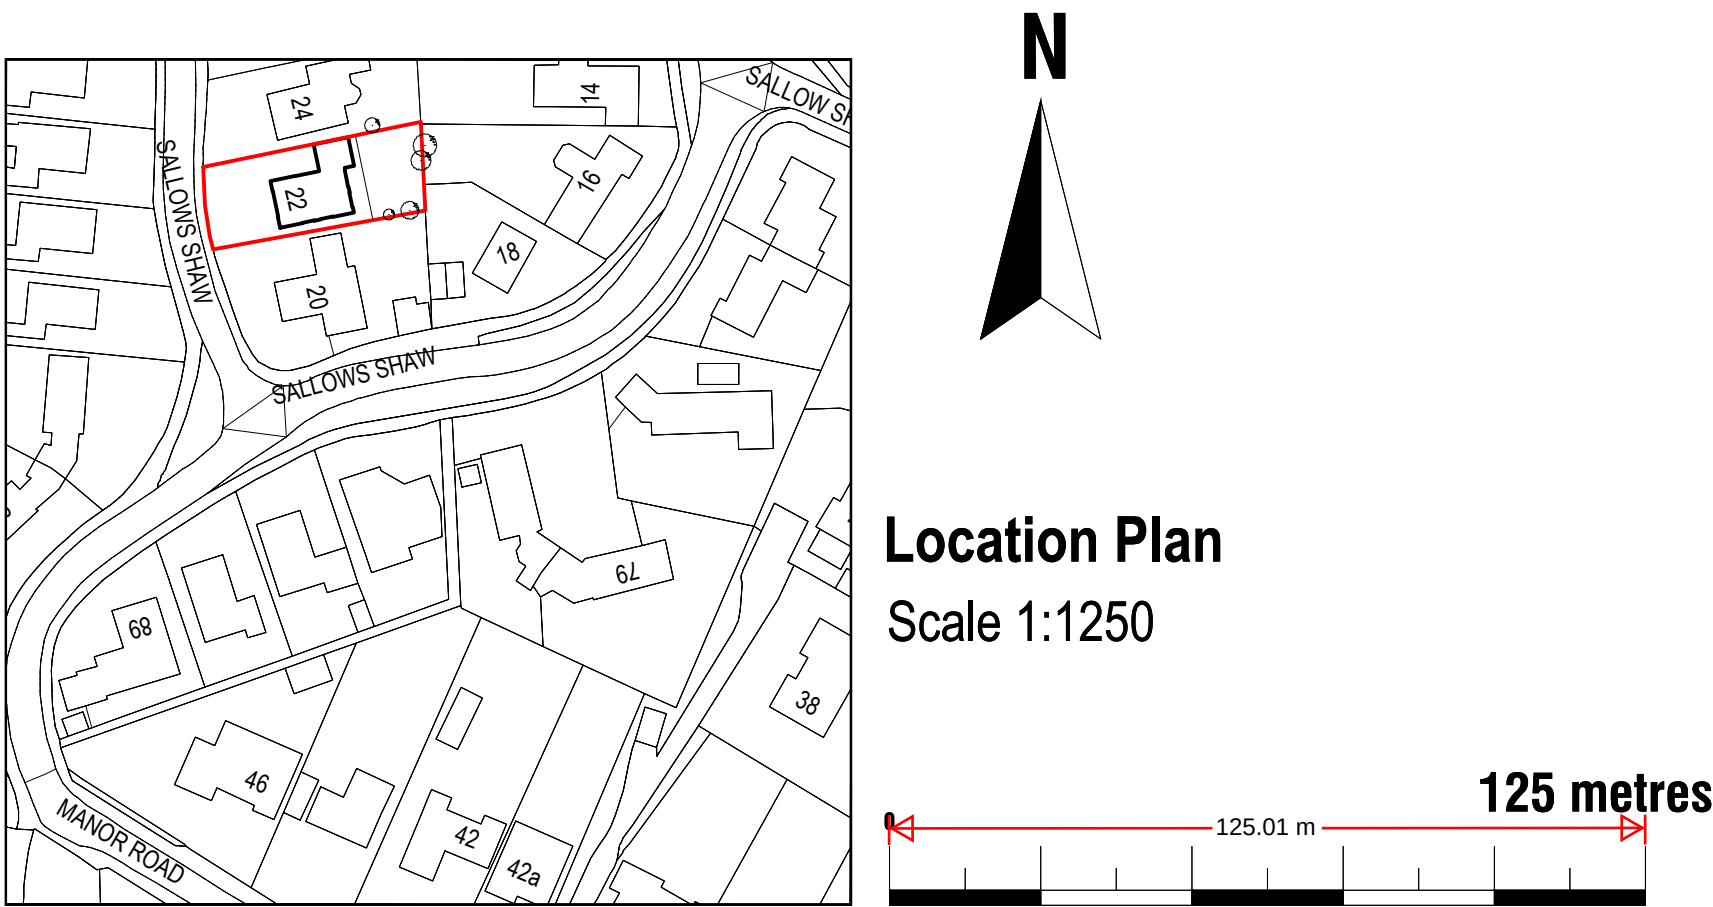

Note to Contractor: Contractor is recommended to carry out an intrusive site investigation prior to commencing works on site to ensure all details designed for this project are appropriate. Contractor to cross reference with Structural Calculations package for suitability, to assess site levels and confirm any design assumptions within the calculations package prior to works commencing on site. If the Contractor requires any additional information, please send a Request For Information to hello@planituk.co.uk before ordering materials and starting the works - requests will be acknowledged and responded to as soon as possible. Please ensure that the drawings have been submitted to Building Control for a Full Plans submission and the compliance report has been discharged before starting works on site.

All dimensions must be checked and verified on site by the contractor prior to the commencement of any works. Any discrepancies or variations must be reported to Plan It UK immediately. Do not scale from this drawing. Drain location is an estimated location, contractor to investigate on site and allow a time and cost contingency for adjustments to drainage if required.

Drawn by:
FD

Title Number
K320377

Project:
22 Sallows Shaw, Sole Street, Gravesend DA13 9BS

Date:
30.10.2025

No.:
25-1950

Rev:
05


Page:
D01

Client:
Peter Ryan


Drawing Title:
EXISTING BLOCK PLAN
PROPOSED BLOCK PLAN, LOCATION PLAN

Scale:
1:500, 1:1250 @A1, 1:1000,
1:2500 @A3



EXISTING

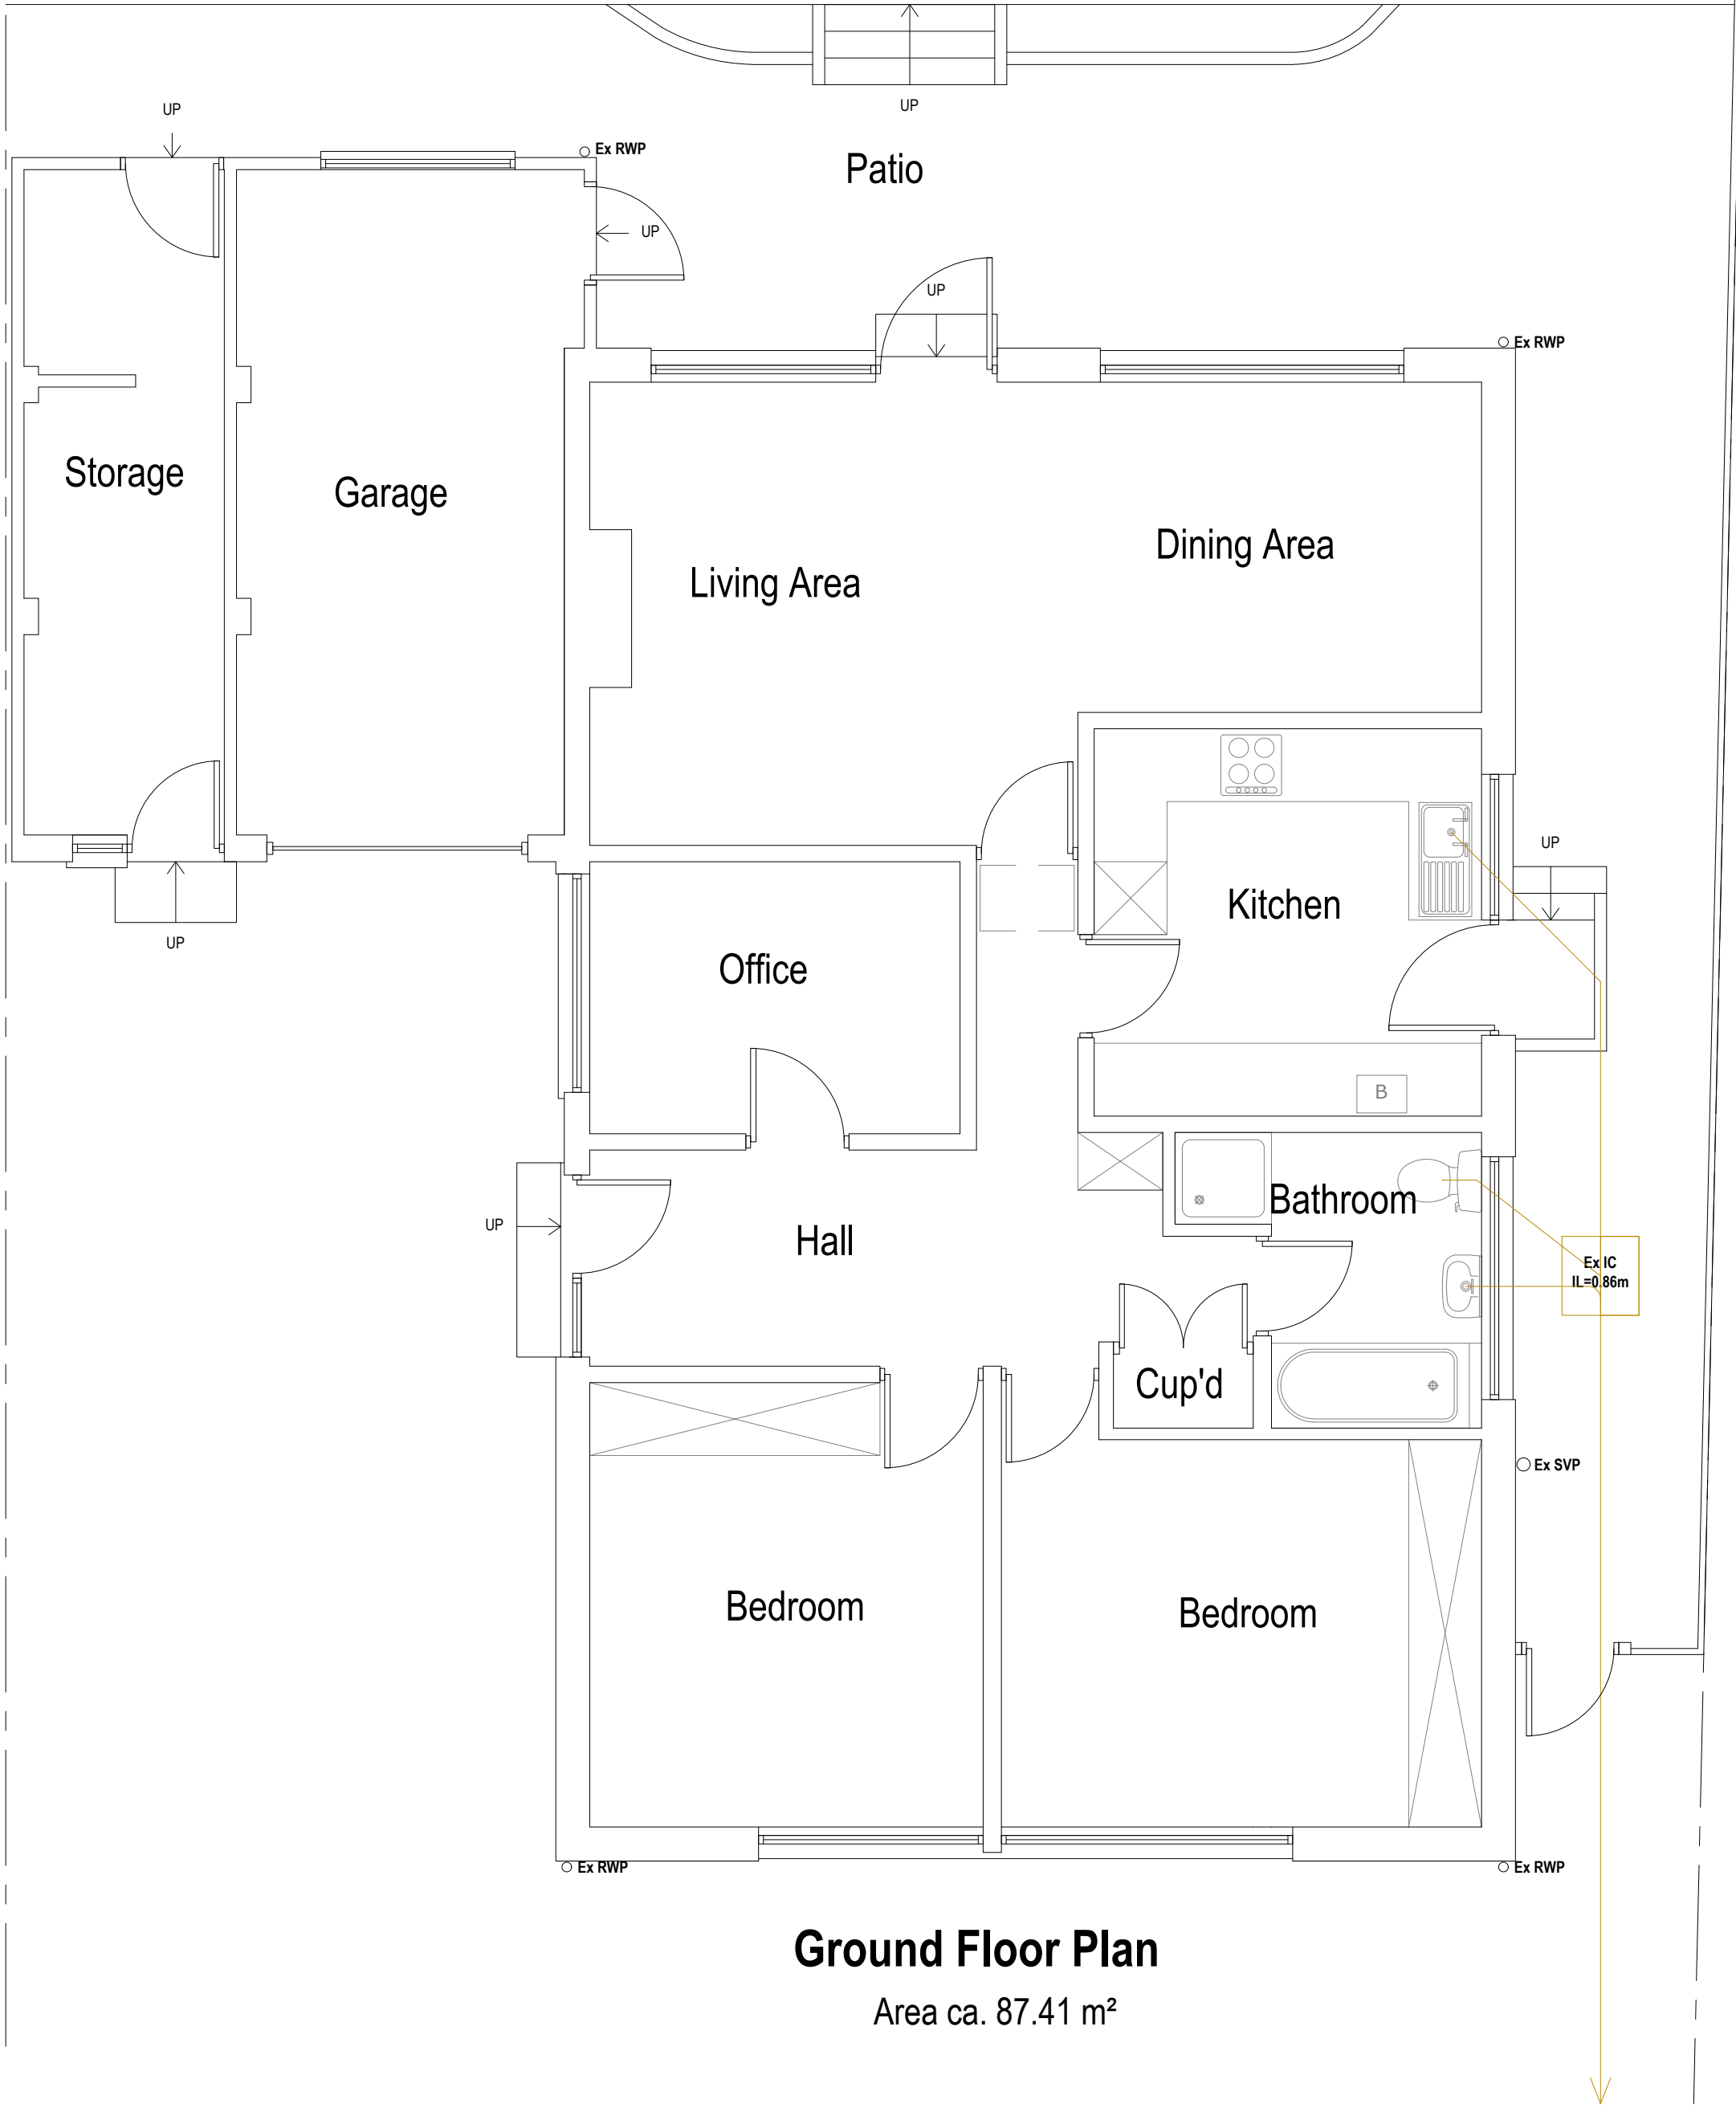

Ground Floor Plan
Area ca. 87.41 m²

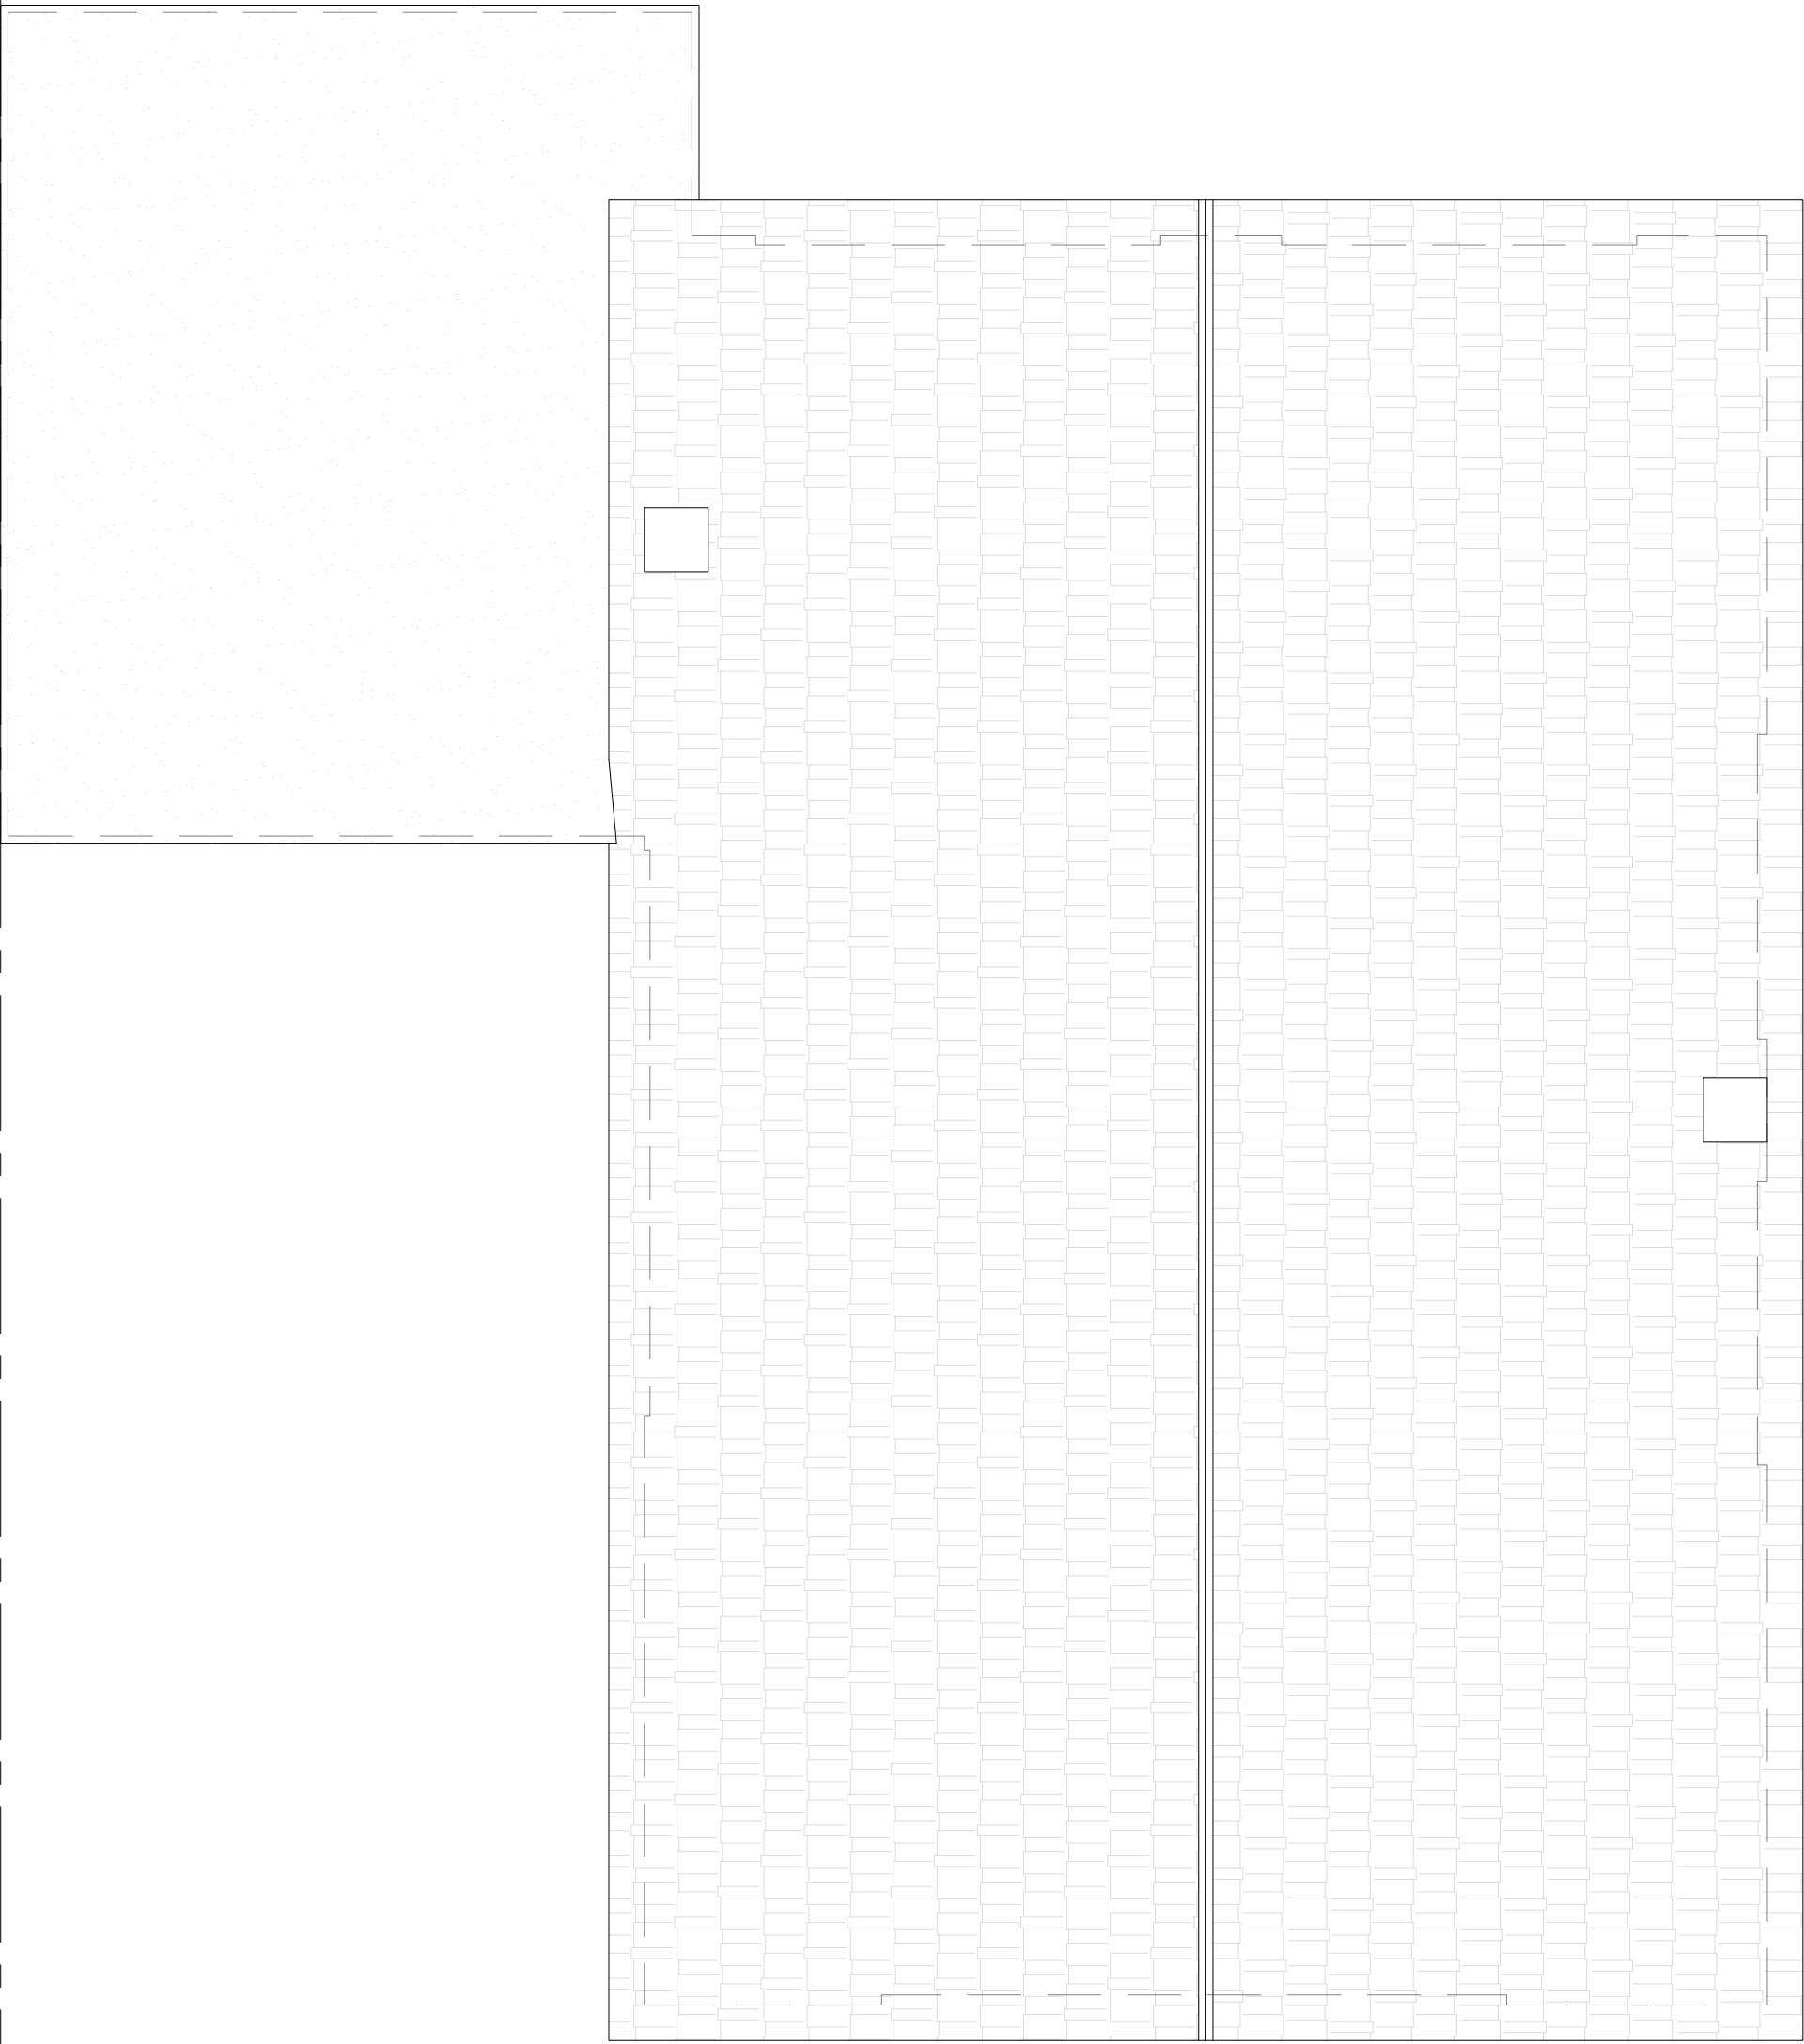

Roof Plan

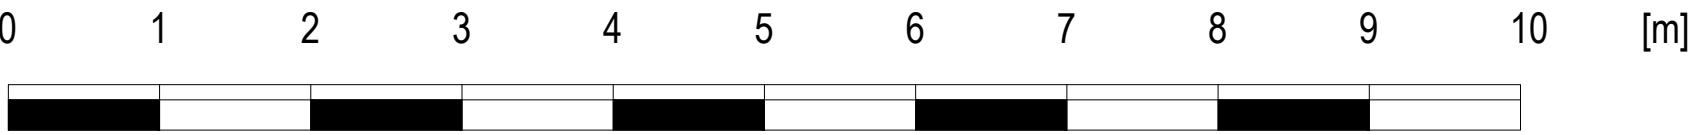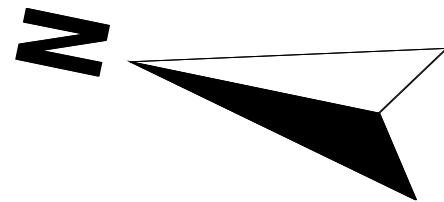

Note to Contractor: Contractor is recommended to carry out an intrusive site investigation prior to commencing works on site to ensure all details designed for this project are appropriate. Contractor to cross reference with Structural Calculations package for suitability, to assess site levels and confirm any design assumptions within the calculations package prior to works commencing on site. If the Contractor requires any additional information, please send a Request For Information to hello@planituk.co.uk before ordering materials and starting the works - requests will be acknowledged and responded to as soon as possible. Please ensure that the drawings have been submitted to Building Control for a Full Plans submission and the compliance report has been discharged before starting works on site. All dimensions must be checked and verified on site by the contractor prior to the commencement of any works. Any discrepancies or variations must be reported to Plan It UK immediately. Do not scale from this drawing. Drain location is an estimated location, contractor to investigate on site and allow a time and cost contingency for adjustments to drainage if required.

Drawn by:
FD

Client:
Peter Ryan

Title Number
K320377

Project:
22 Sallows Shaw, Sole Street, Gravesend DA13 9BS

Drawing Title:
EXISTING PLANS

Date:
30.10.2025

Scale:
1:50 @A1, 1:100 @A3


No.:
25-1950

Rev:
05




Page:
D02




PROPOSED

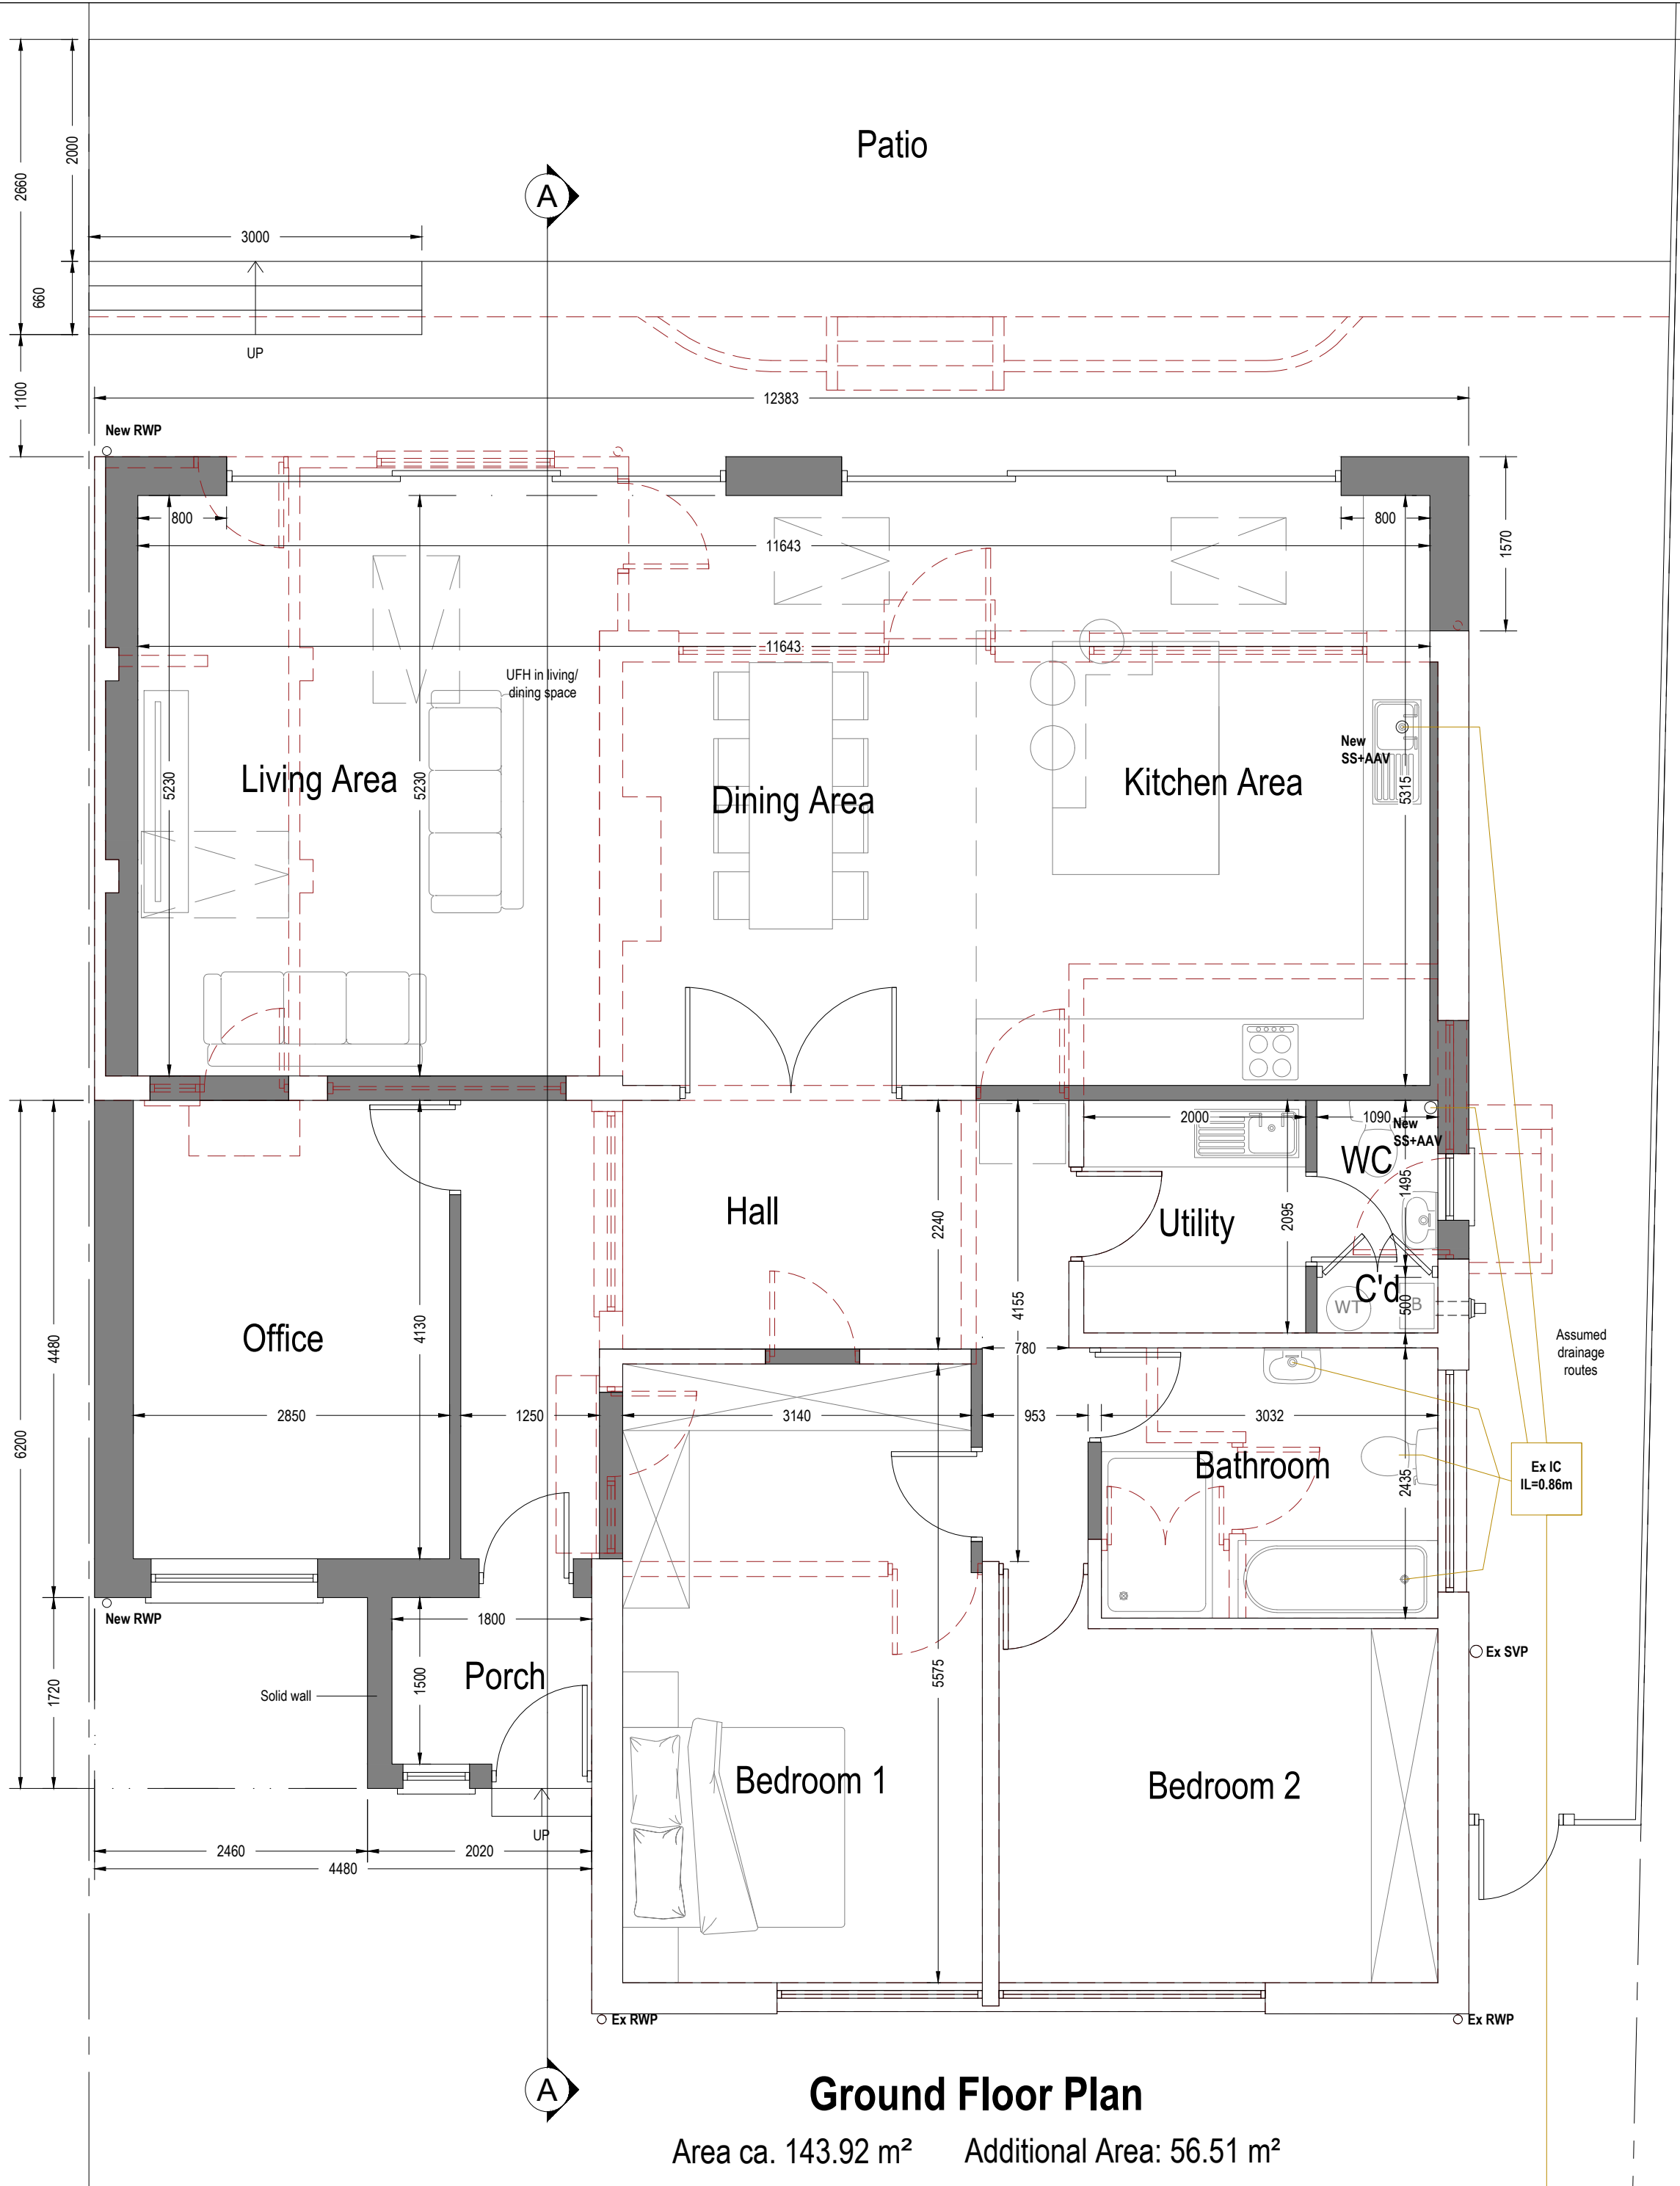


- Symbol Key:**
- Proposed wall
 - Boundary line
 - Details above
 - Waste drainage layout
 - Demolished
 - Rainwater layout

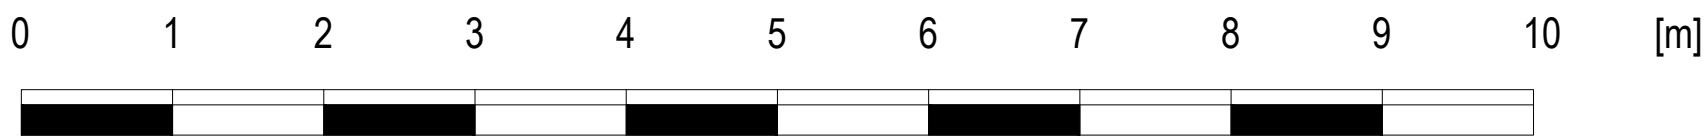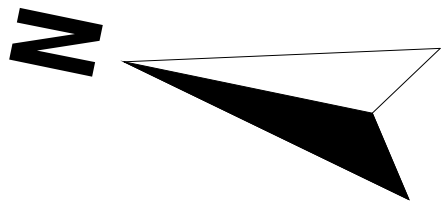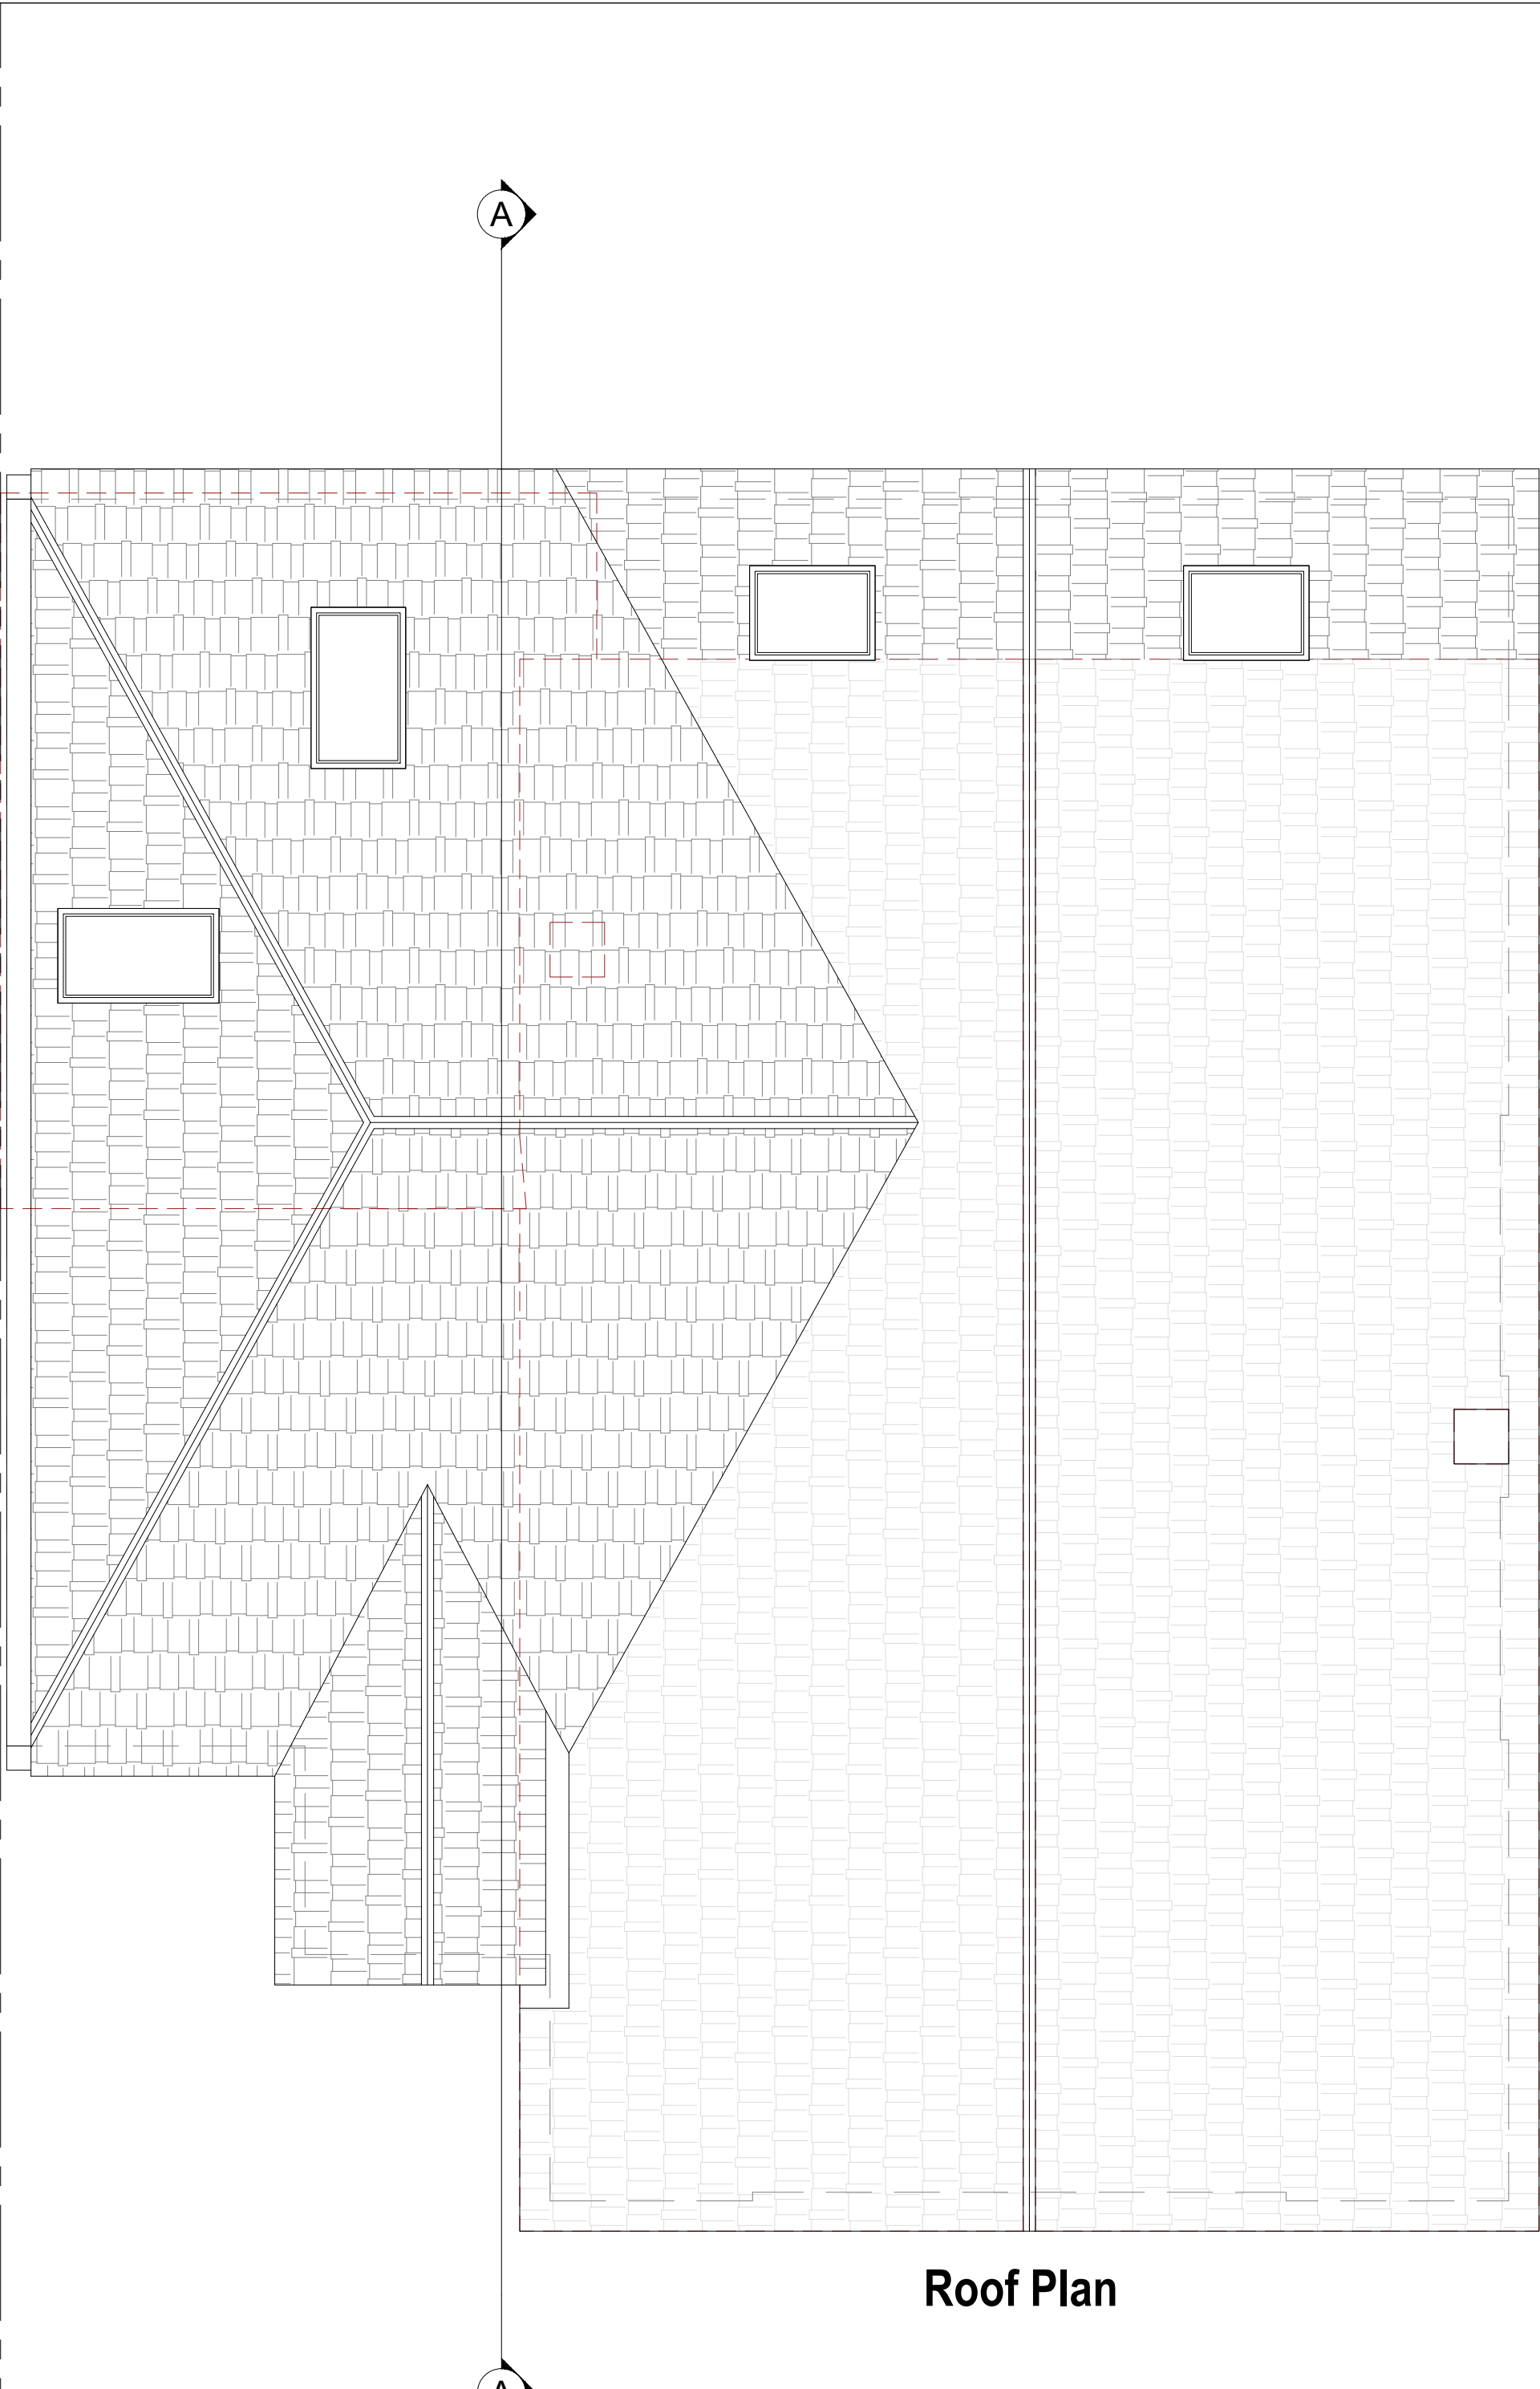

Note to Contractor: Contractor is recommended to carry out an intrusive site investigation prior to commencing works on site to ensure all details designed for this project are appropriate. Contractor to cross reference with Structural Calculations package for suitability, to assess site levels and confirm any design assumptions within the calculations package prior to works commencing on site. If the Contractor requires any additional information, please send a Request For Information to hello@planituk.co.uk before ordering materials and starting the works - requests will be acknowledged and responded to as soon as possible. Please ensure that the drawings have been submitted to Building Control for a Full Plans submission and the compliance report has been discharged before starting works on site. All dimensions must be checked and verified on site by the contractor prior to the commencement of any works. Any discrepancies or variations must be reported to Plan It UK immediately. Do not scale from this drawing. Drain location is an estimated location, contractor to investigate on site and allow a time and cost contingency for adjustments to drainage if required.

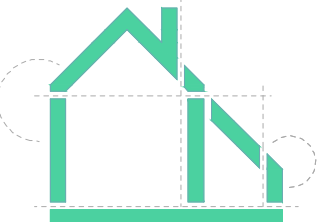Drawn by: FD	Title Number K320377	Project: 22 Sallows Shaw, Sole Street, Gravesend DA13 9BS	Date: 30.10.2025	No.: 25-1950
Client: Peter Ryan	Drawing Title: PROPOSED PLANS	Scale: 1:50 @A1, 1:100 @A3	Rev: 05	Page: D03
 Plan It Architectural Services www.planituk.co.uk				


EXISTING

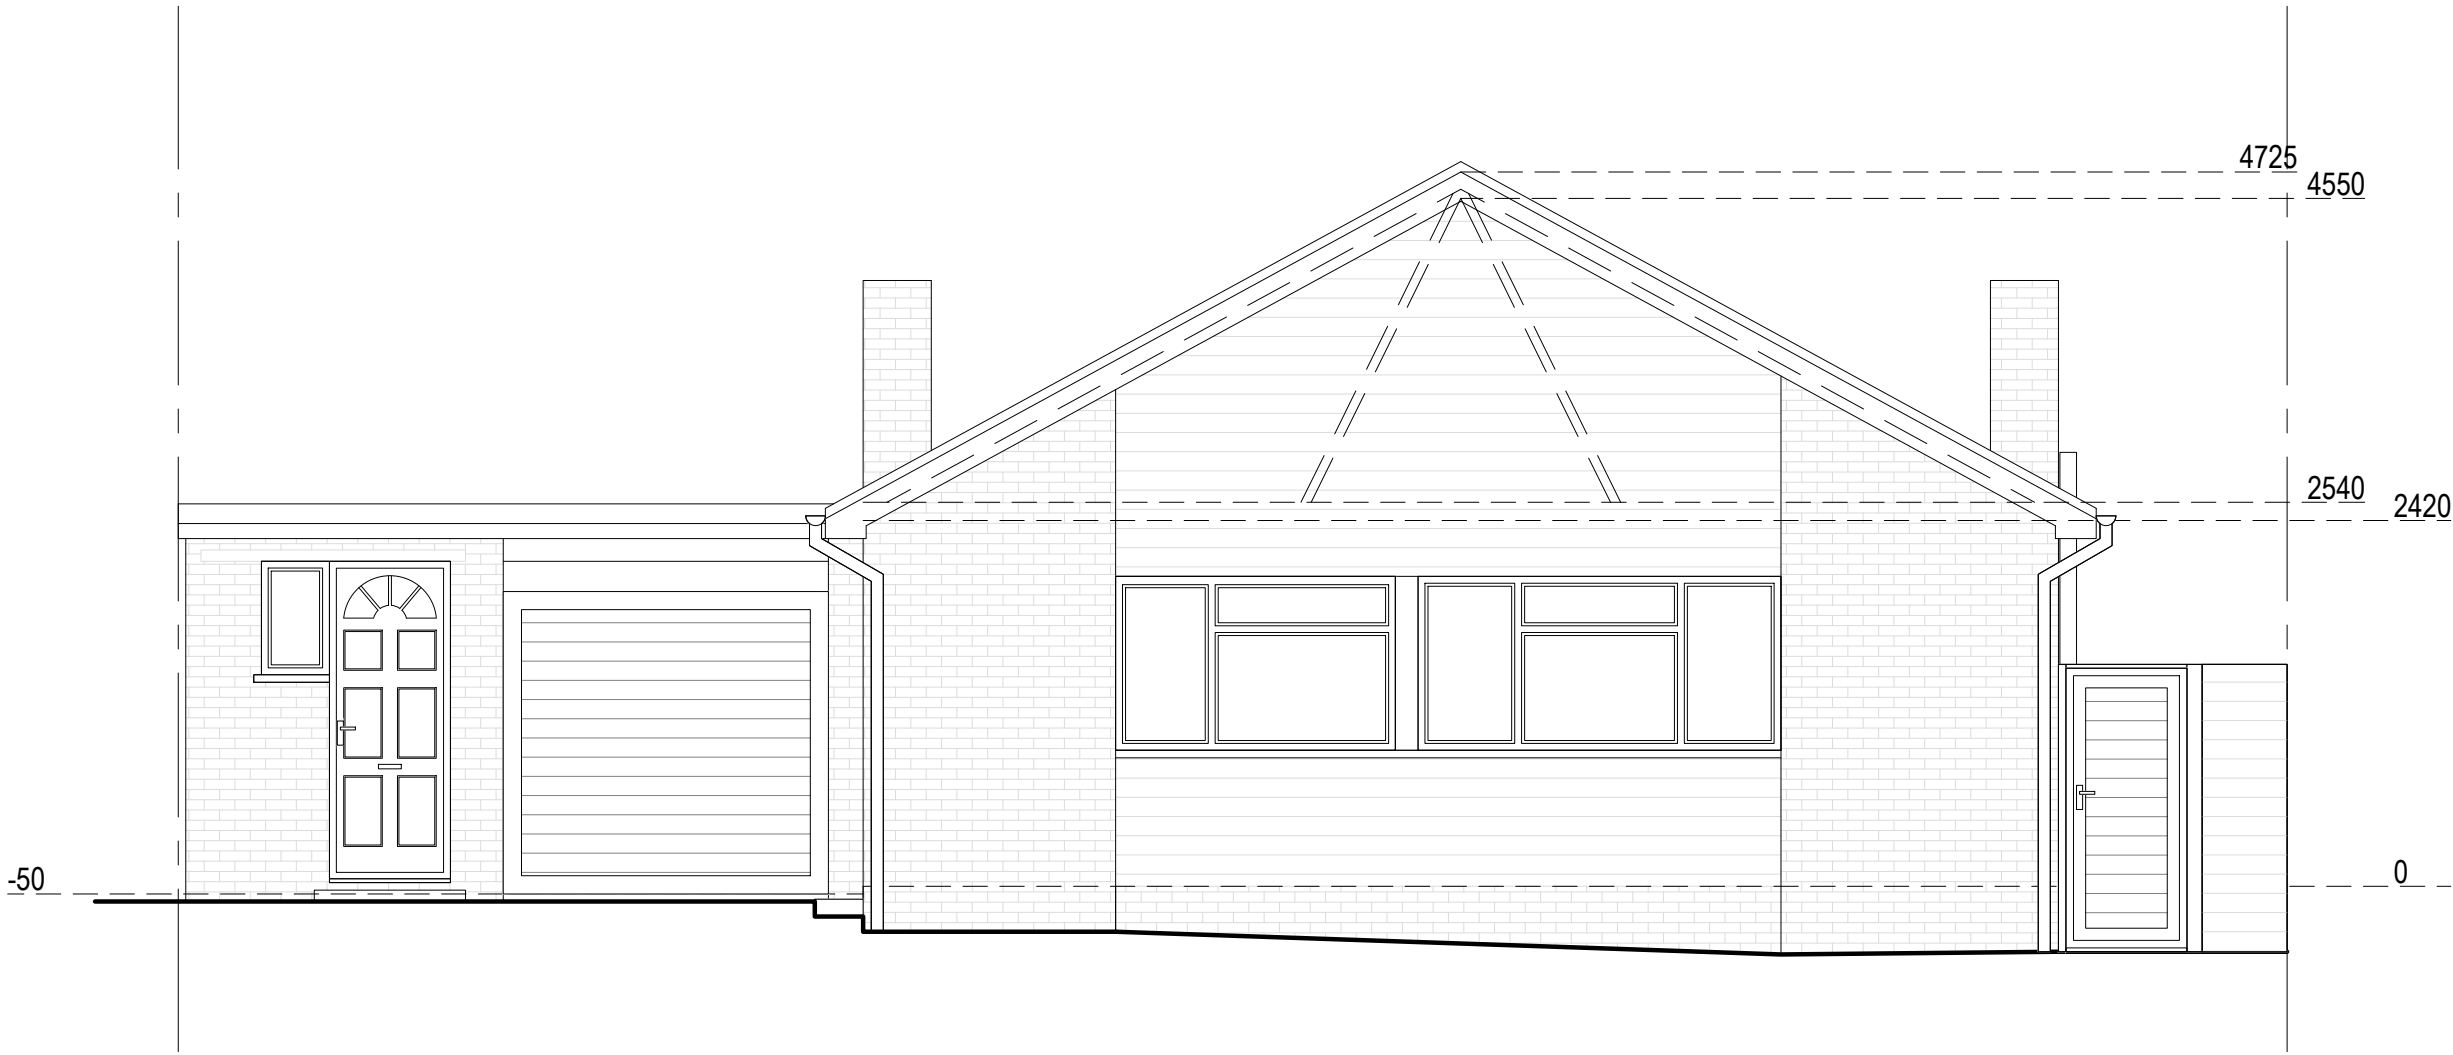


Front Elevation




Left Side Elevation

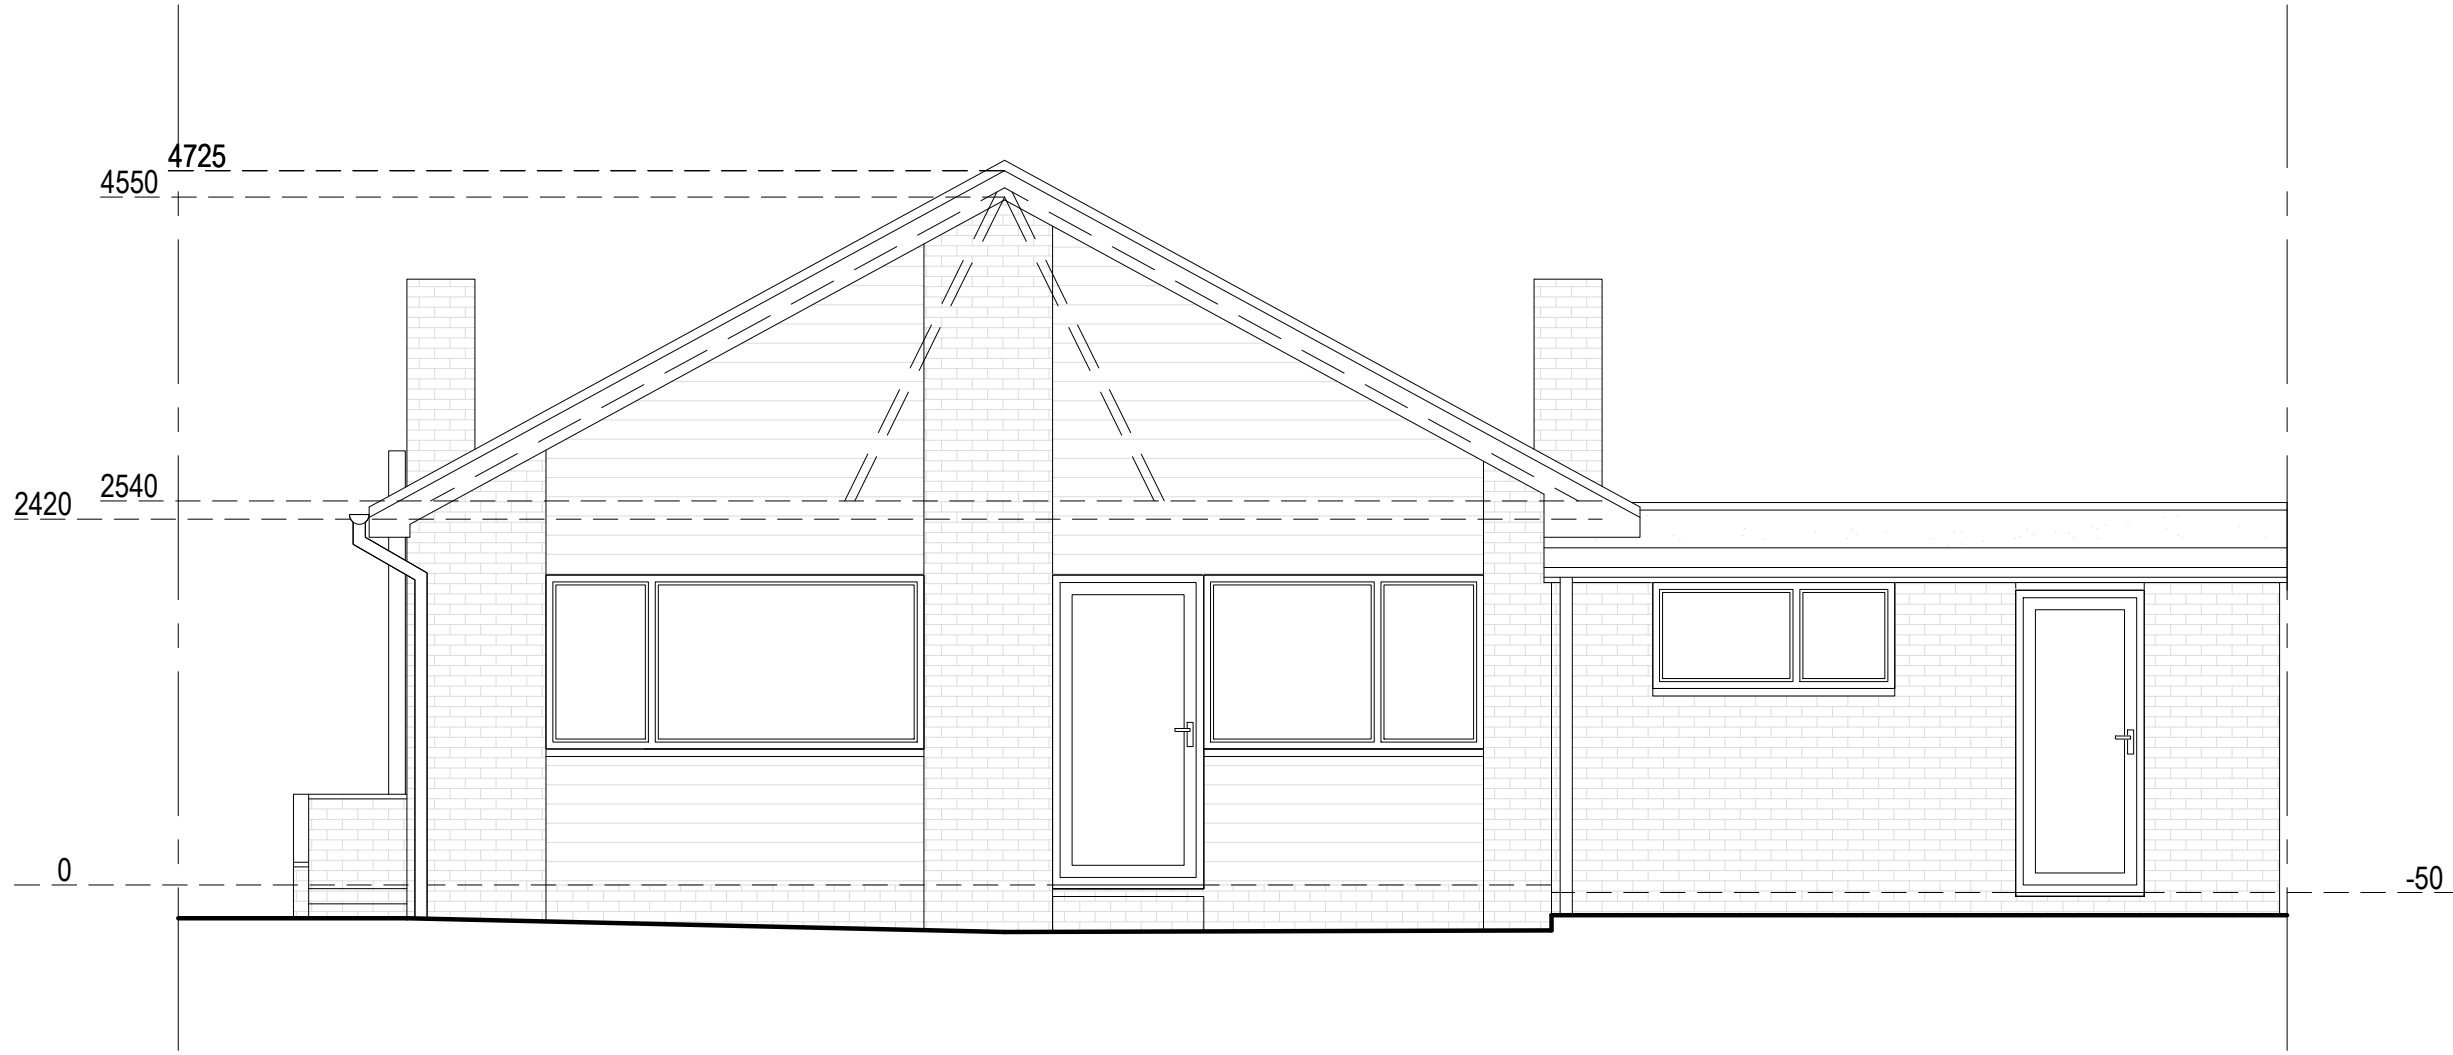

Rear Elevation

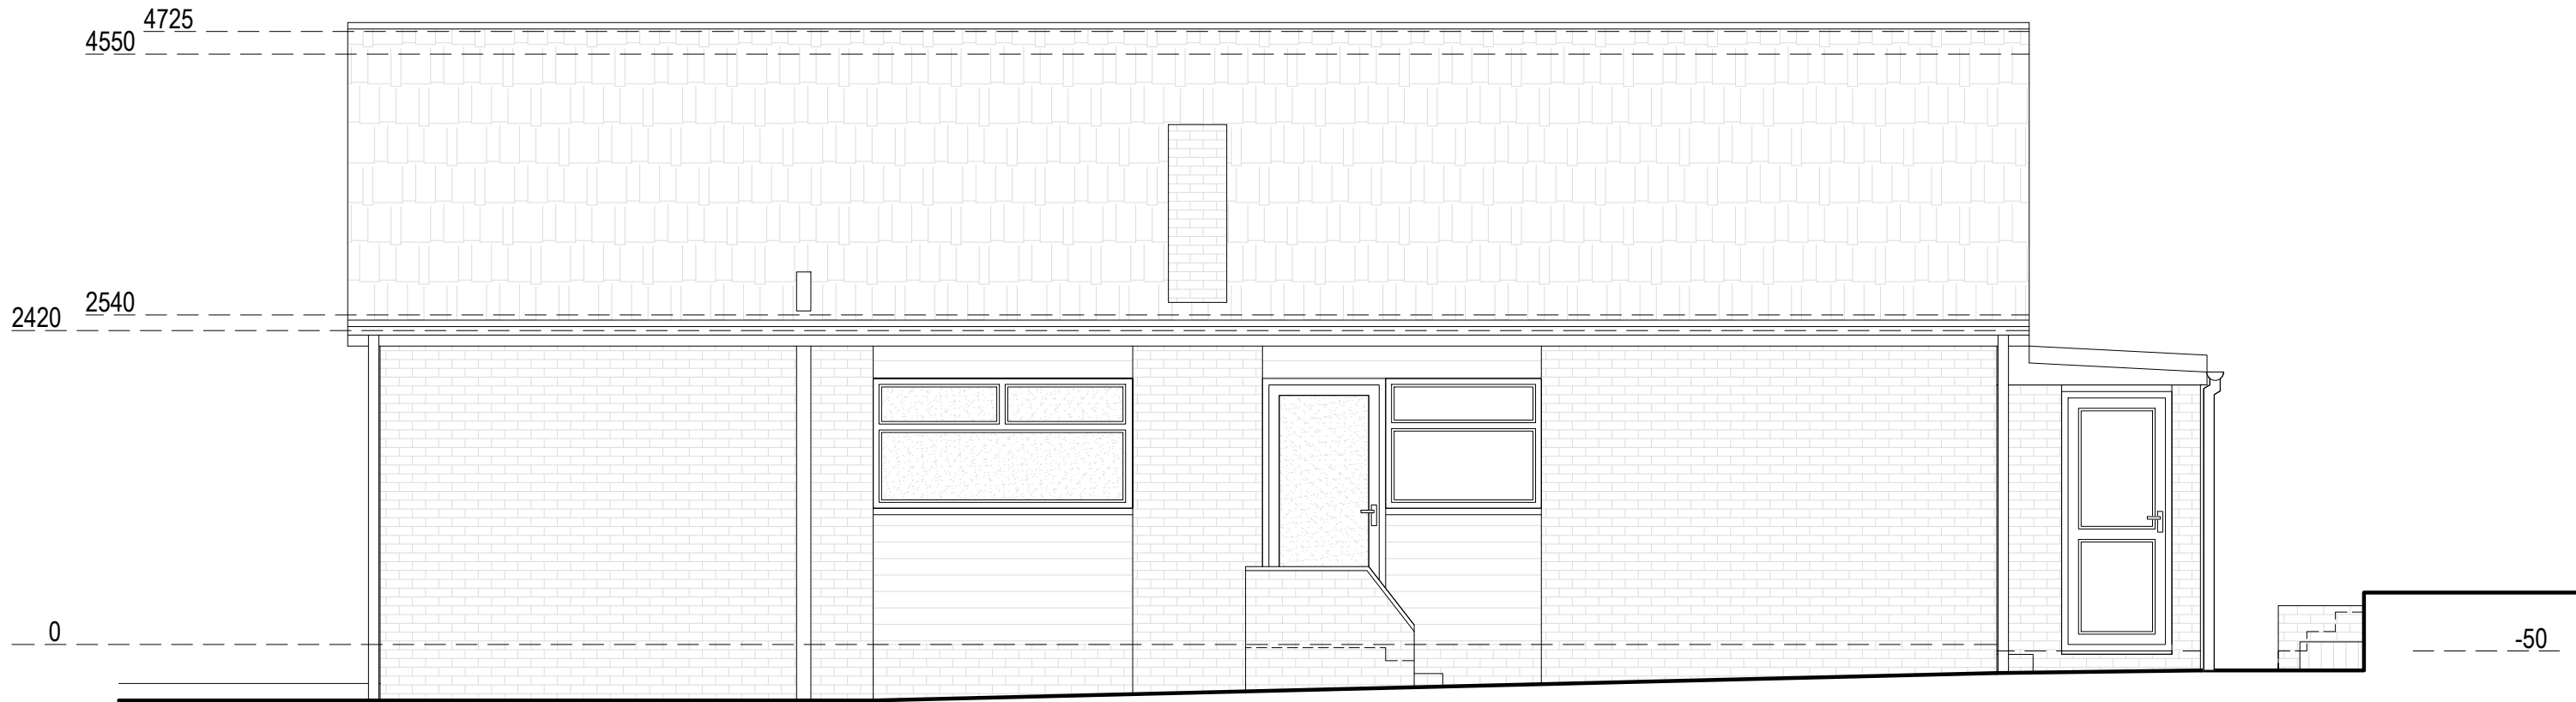

Right Side Elevation

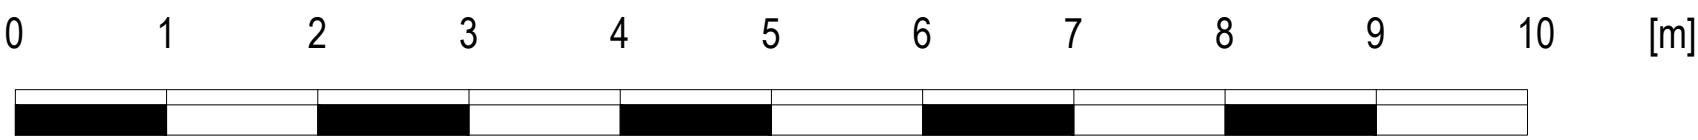

Note to Contractor: Contractor is recommended to carry out an intrusive site investigation prior to commencing works on site to ensure all details designed for this project are appropriate. Contractor to cross reference with Structural Calculations package for suitability, to assess site levels and confirm any design assumptions within the calculations package prior to works commencing on site. If the Contractor requires any additional information, please send a Request For Information to hello@planituk.co.uk before ordering materials and starting the works - requests will be acknowledged and responded to as soon as possible. Please ensure that the drawings have been submitted to Building Control for a Full Plans submission and the compliance report has been discharged before starting works on site. All dimensions must be checked and verified on site by the contractor prior to the commencement of any works. Any discrepancies or variations must be reported to Plan It UK immediately. Do not scale from this drawing. Drain location is an estimated location, contractor to investigate on site and allow a time and cost contingency for adjustments to drainage if required.

Drawn by:
FD

Title Number
K320377

Project:
22 Sallows Shaw, Sole Street, Gravesend DA13 9BS

Date:
30.10.2025

No.:
25-1950

Rev:
05

Page:
D04

Client:
Peter Ryan


Drawing Title:
EXISTING ELEVATIONS

Scale:
1:50 @A1, 1:100 @A3




PROPOSED


Proposed Materials:
Walls: Brick to match existing
Pitched roof: Tile to match existing
All new drainage to match material of existing drainage
Windows: Black Framed aluminium / upvc

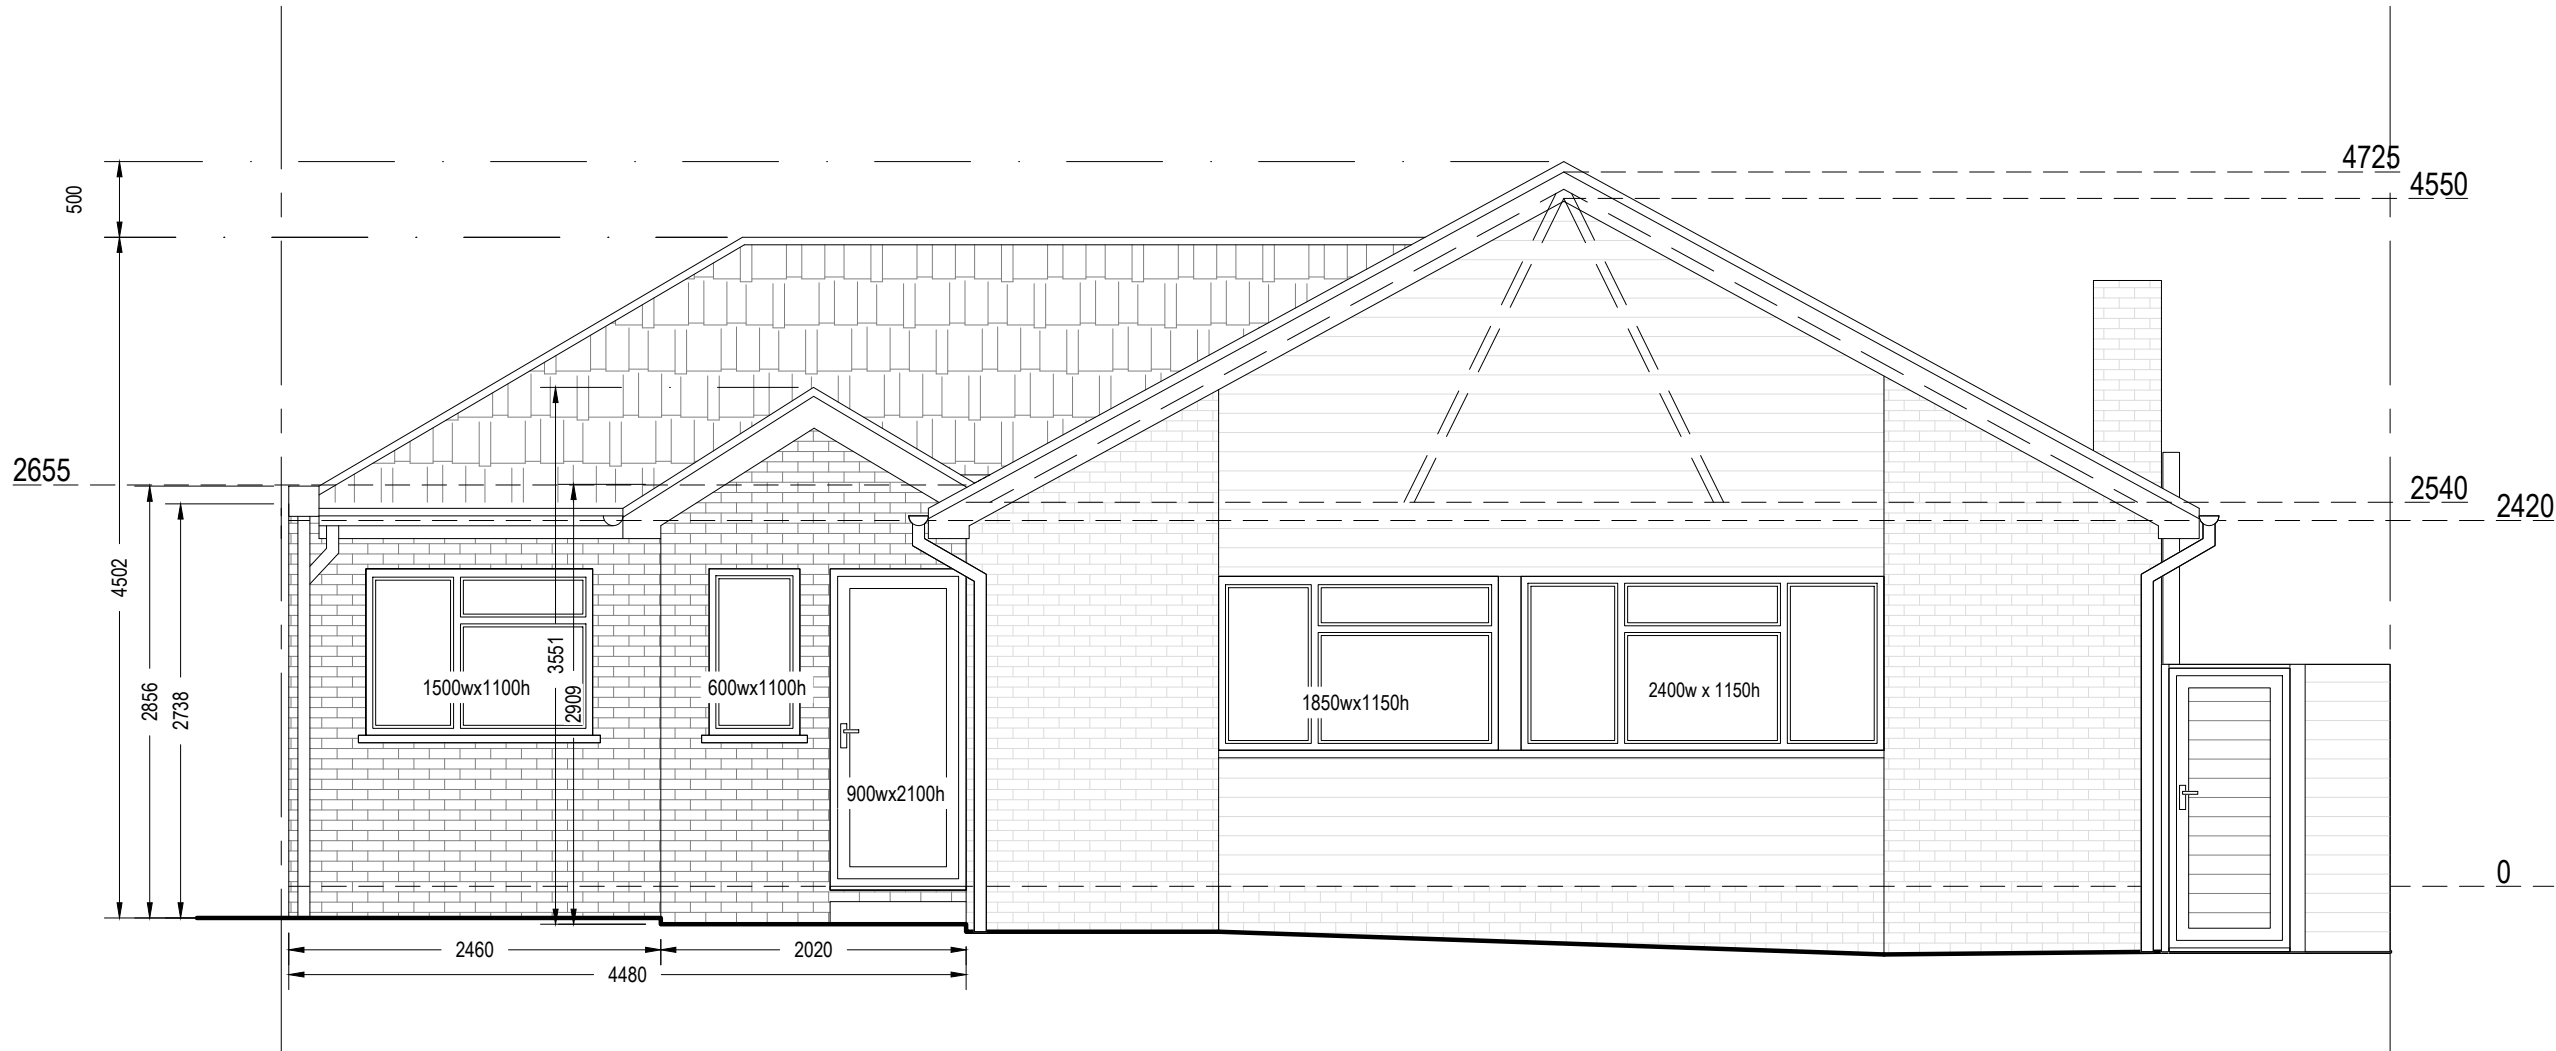


Front Elevation

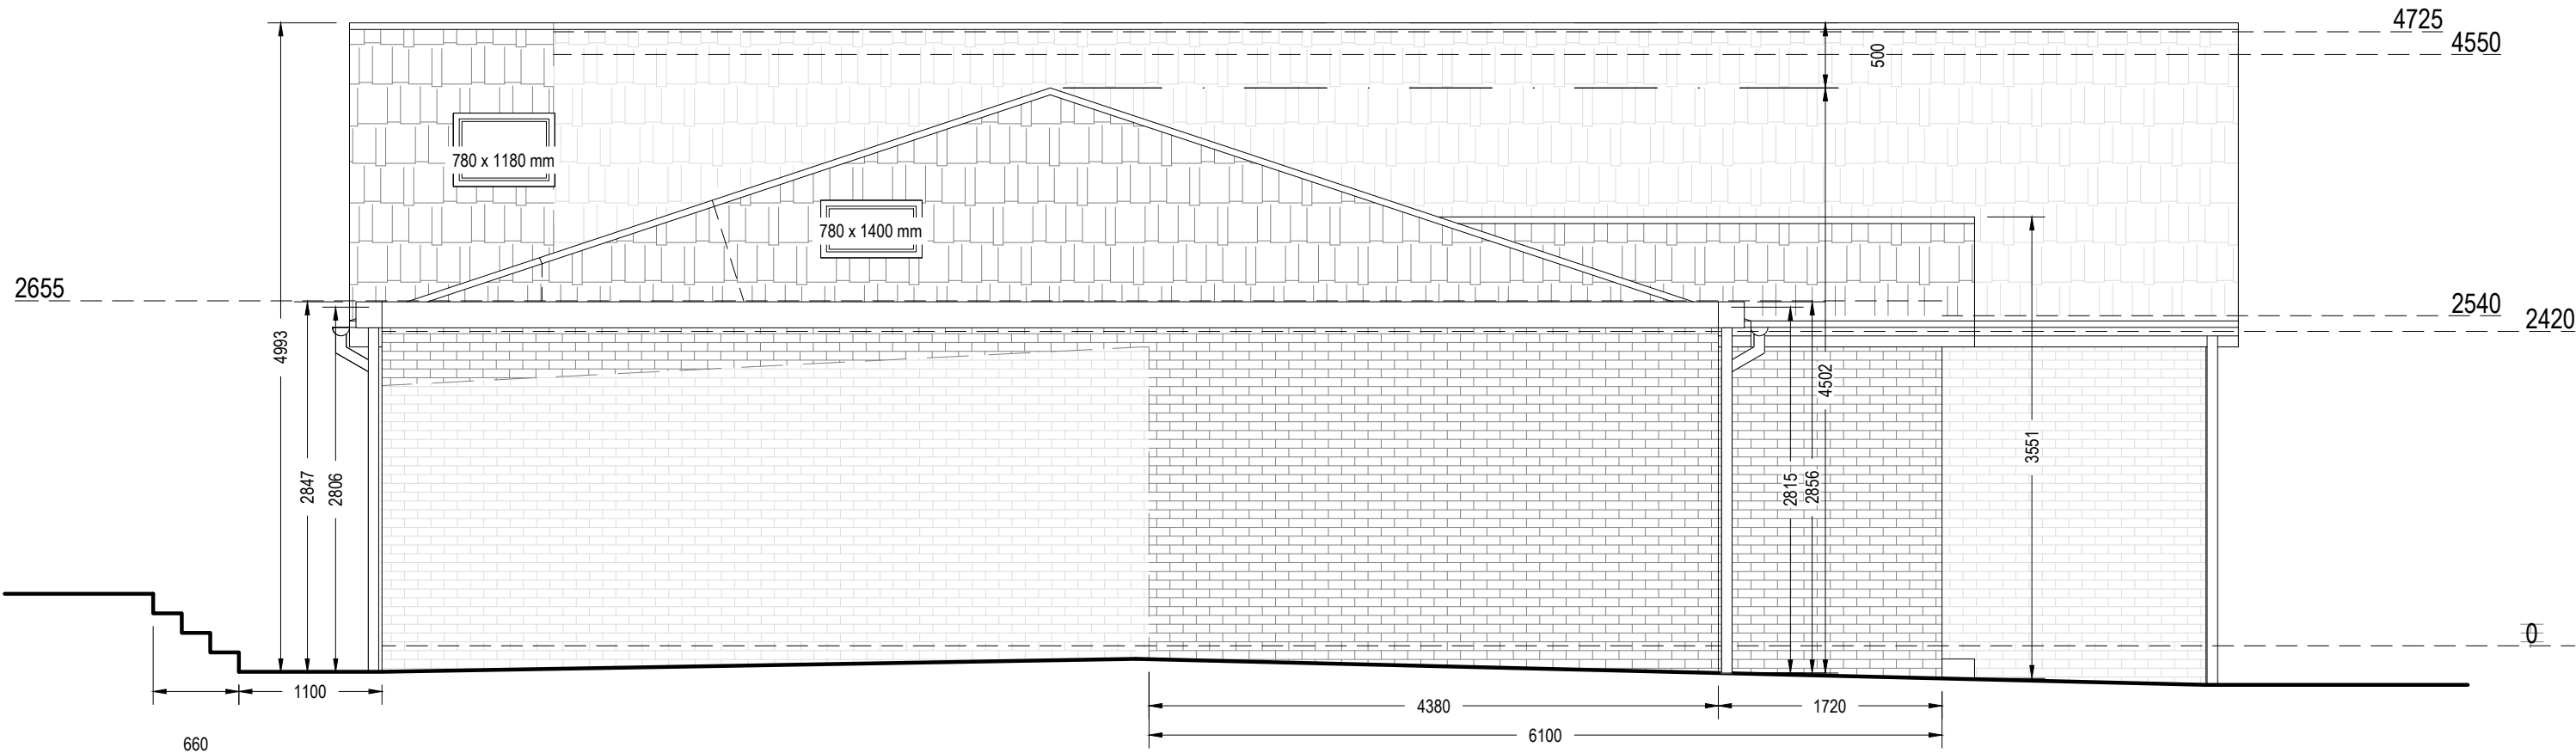


Left Side Elevation

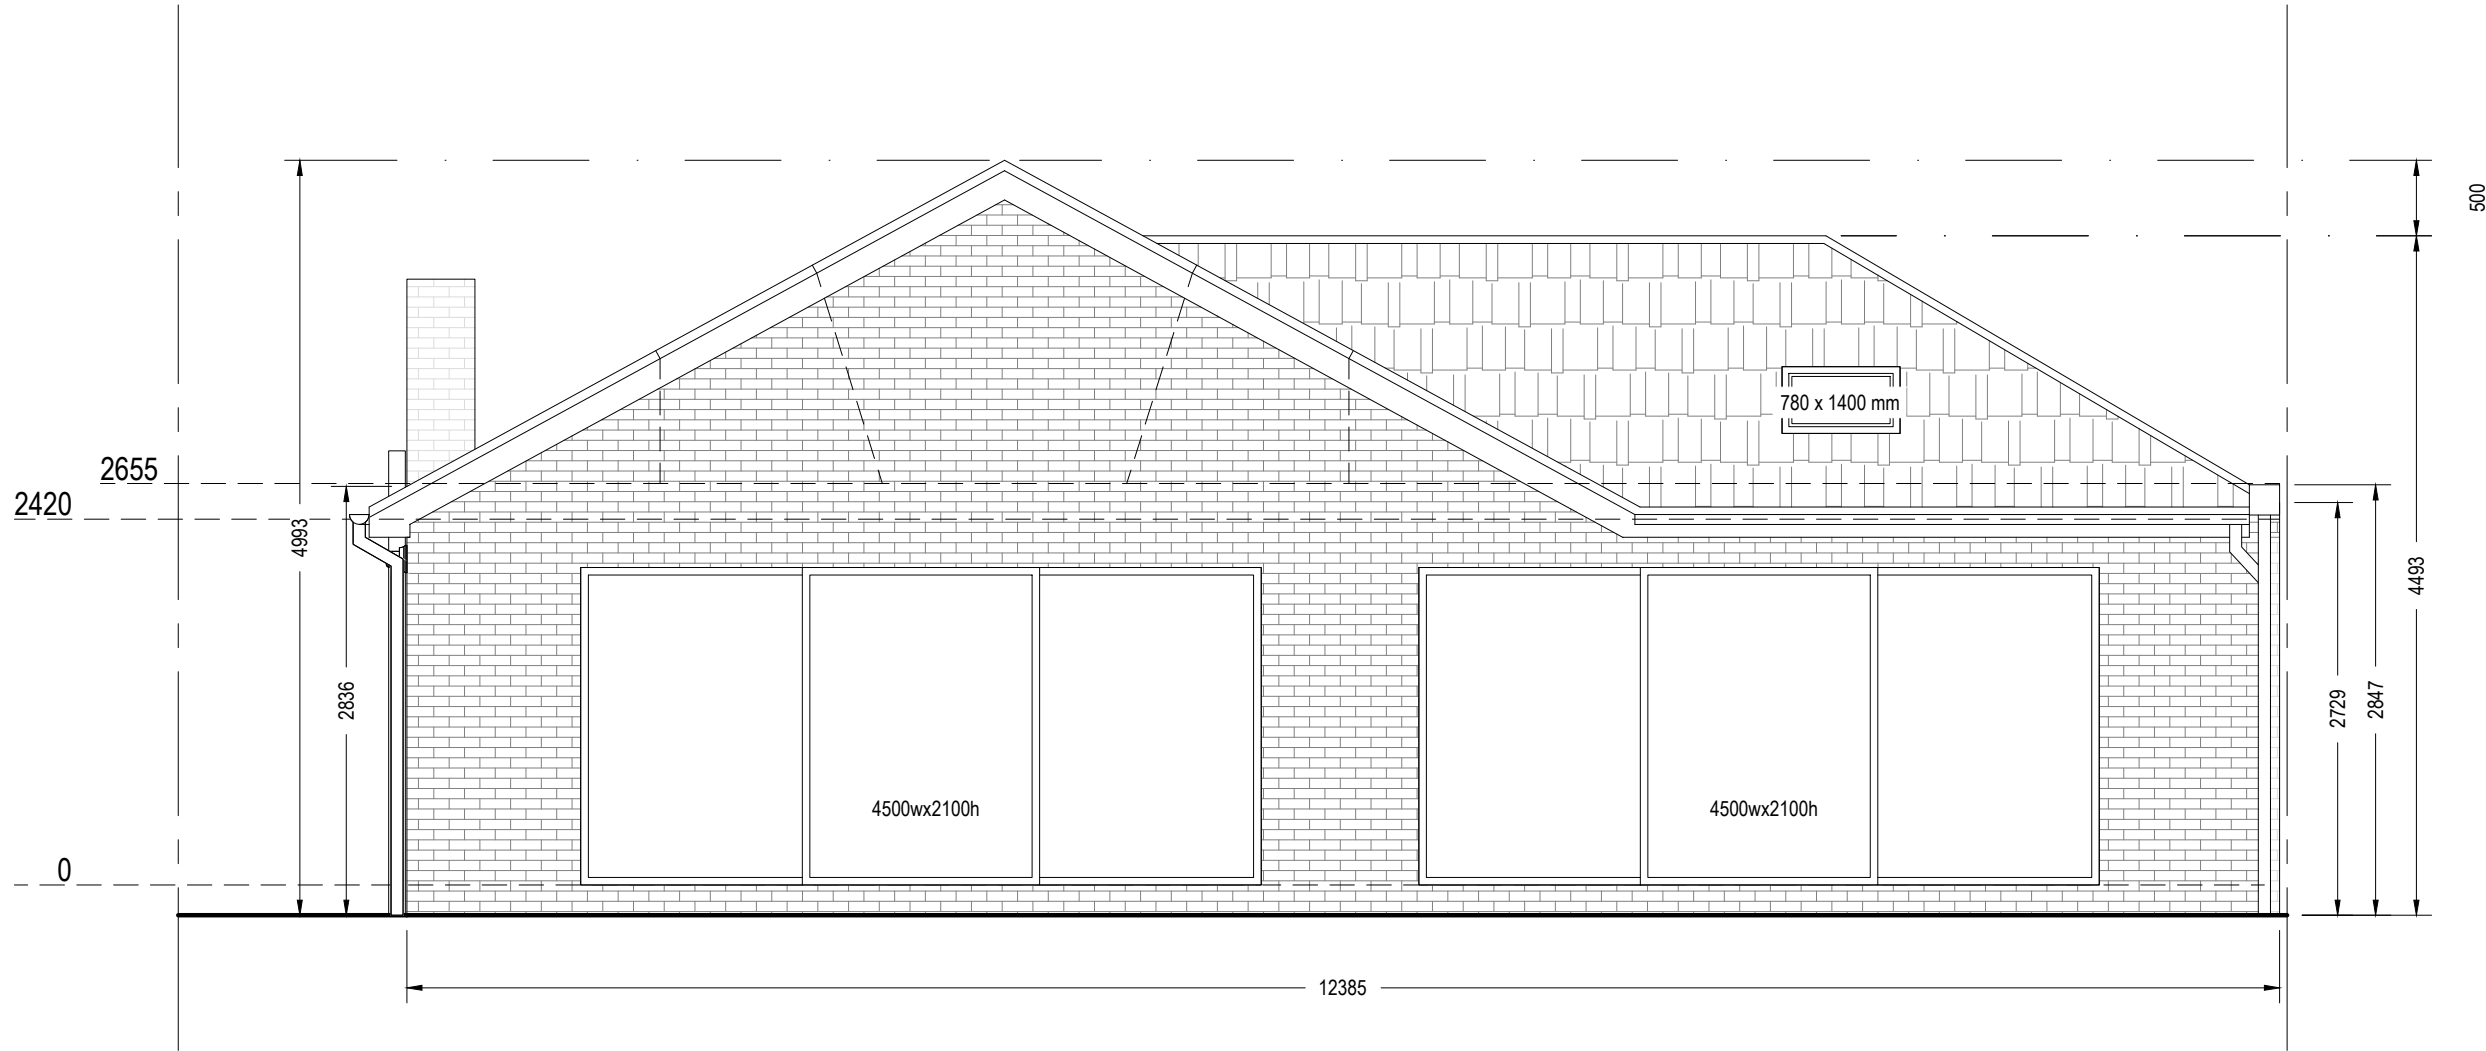

Rear Elevation

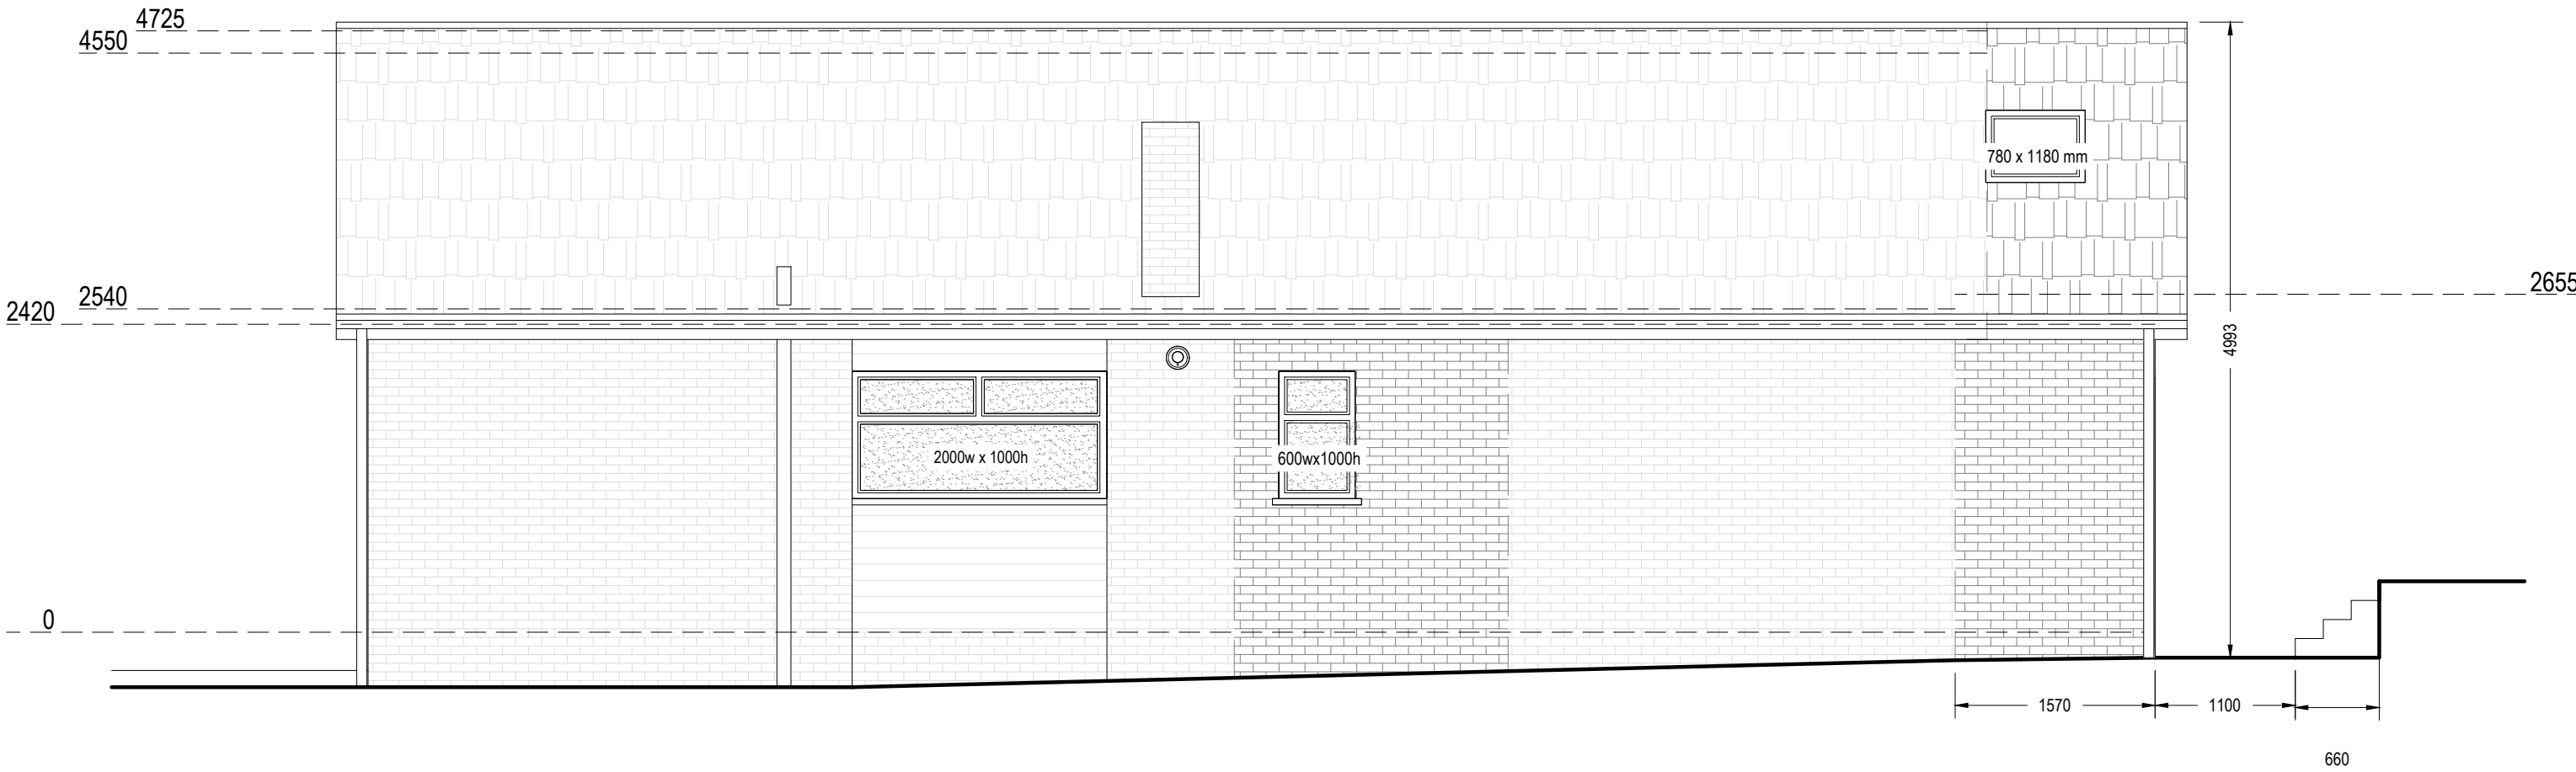


Right Side Elevation

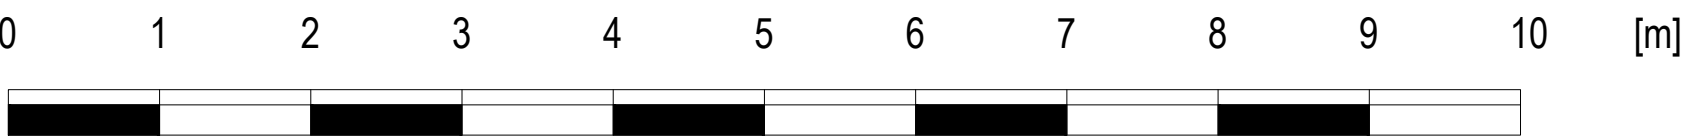


Note to Contractor: Contractor is recommended to carry out an intrusive site investigation prior to commencing works on site to ensure all details designed for this project are appropriate. Contractor to cross reference with Structural Calculations package for suitability, to assess site levels and confirm any design assumptions within the calculations package prior to works commencing on site. If the Contractor requires any additional information, please send a Request For Information to hello@planituk.co.uk before ordering materials and starting the works - requests will be acknowledged and responded to as soon as possible. Please ensure that the drawings have been submitted to Building Control for a Full Plans submission and the compliance report has been discharged before starting works on site. All dimensions must be checked and verified on site by the contractor prior to the commencement of any works. Any discrepancies or variations must be reported to Plan It UK immediately. Do not scale from this drawing. Drain location is an estimated location, contractor to investigate on site and allow a time and cost contingency for adjustments to drainage if required.

Drawn by: FD	Title Number K320377	Project: 22 Sallows Shaw, Sole Street, Gravesend DA13 9BS	Date: 30.10.2025	No.: 25-1950
Client: Peter Ryan	Drawing Title: PROPOSED ELEVATIONS	Scale: 1:50 @A1, 1:100 @A3	Rev: 05	Page: D05

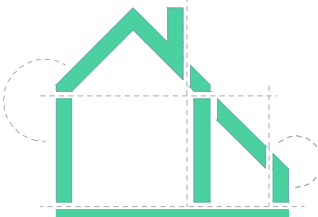

Plan It
Architectural Services
www.planituk.co.uk

PROPOSED

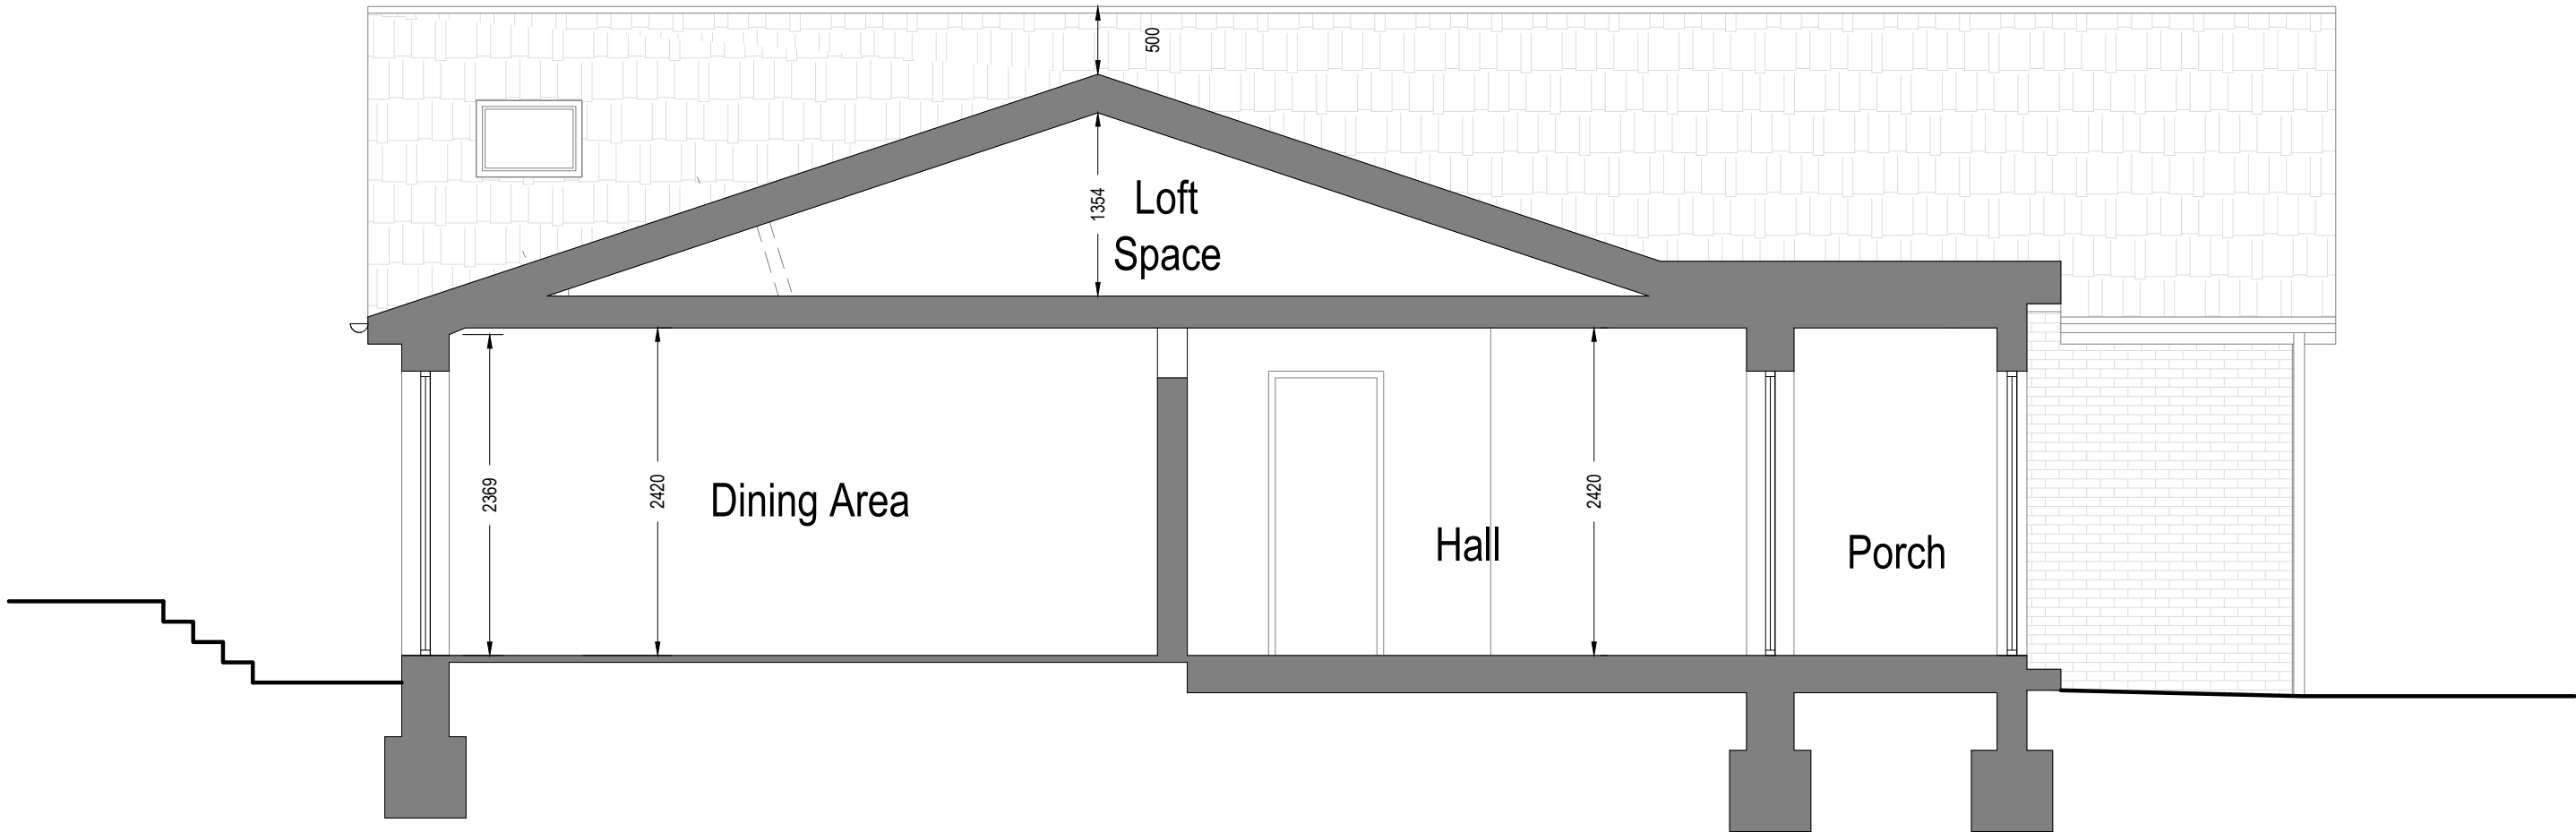

Section A-A



Note to Contractor: Contractor is recommended to carry out an intrusive site investigation prior to commencing works on site to ensure all details designed for this project are appropriate. Contractor to cross reference with Structural Calculations package for suitability, to assess site levels and confirm any design assumptions within the calculations package prior to works commencing on site. If the Contractor requires any additional information, please send a Request For Information to hello@planituk.co.uk before ordering materials and starting the works - requests will be acknowledged and responded to as soon as possible. Please ensure that the drawings have been submitted to Building Control for a Full Plans submission and the compliance report has been discharged before starting works on site. All dimensions must be checked and verified on site by the contractor prior to the commencement of any works. Any discrepancies or variations must be reported to Plan It UK immediately. Do not scale from this drawing. Drain location is an estimated location, contractor to investigate on site and allow a time and cost contingency for adjustments to drainage if required.

Drawn by:
FD

Title Number
K320377

Project:
22 Sallows Shaw, Sole Street, Gravesend DA13 9BS

Date:
30.10.2025

No.:
25-1950

Rev:
05

Page:
D06

Client:
Peter Ryan

Drawing Title:
SECTION A-A

Scale:
1:50 @A1, 1:100 @A3

