




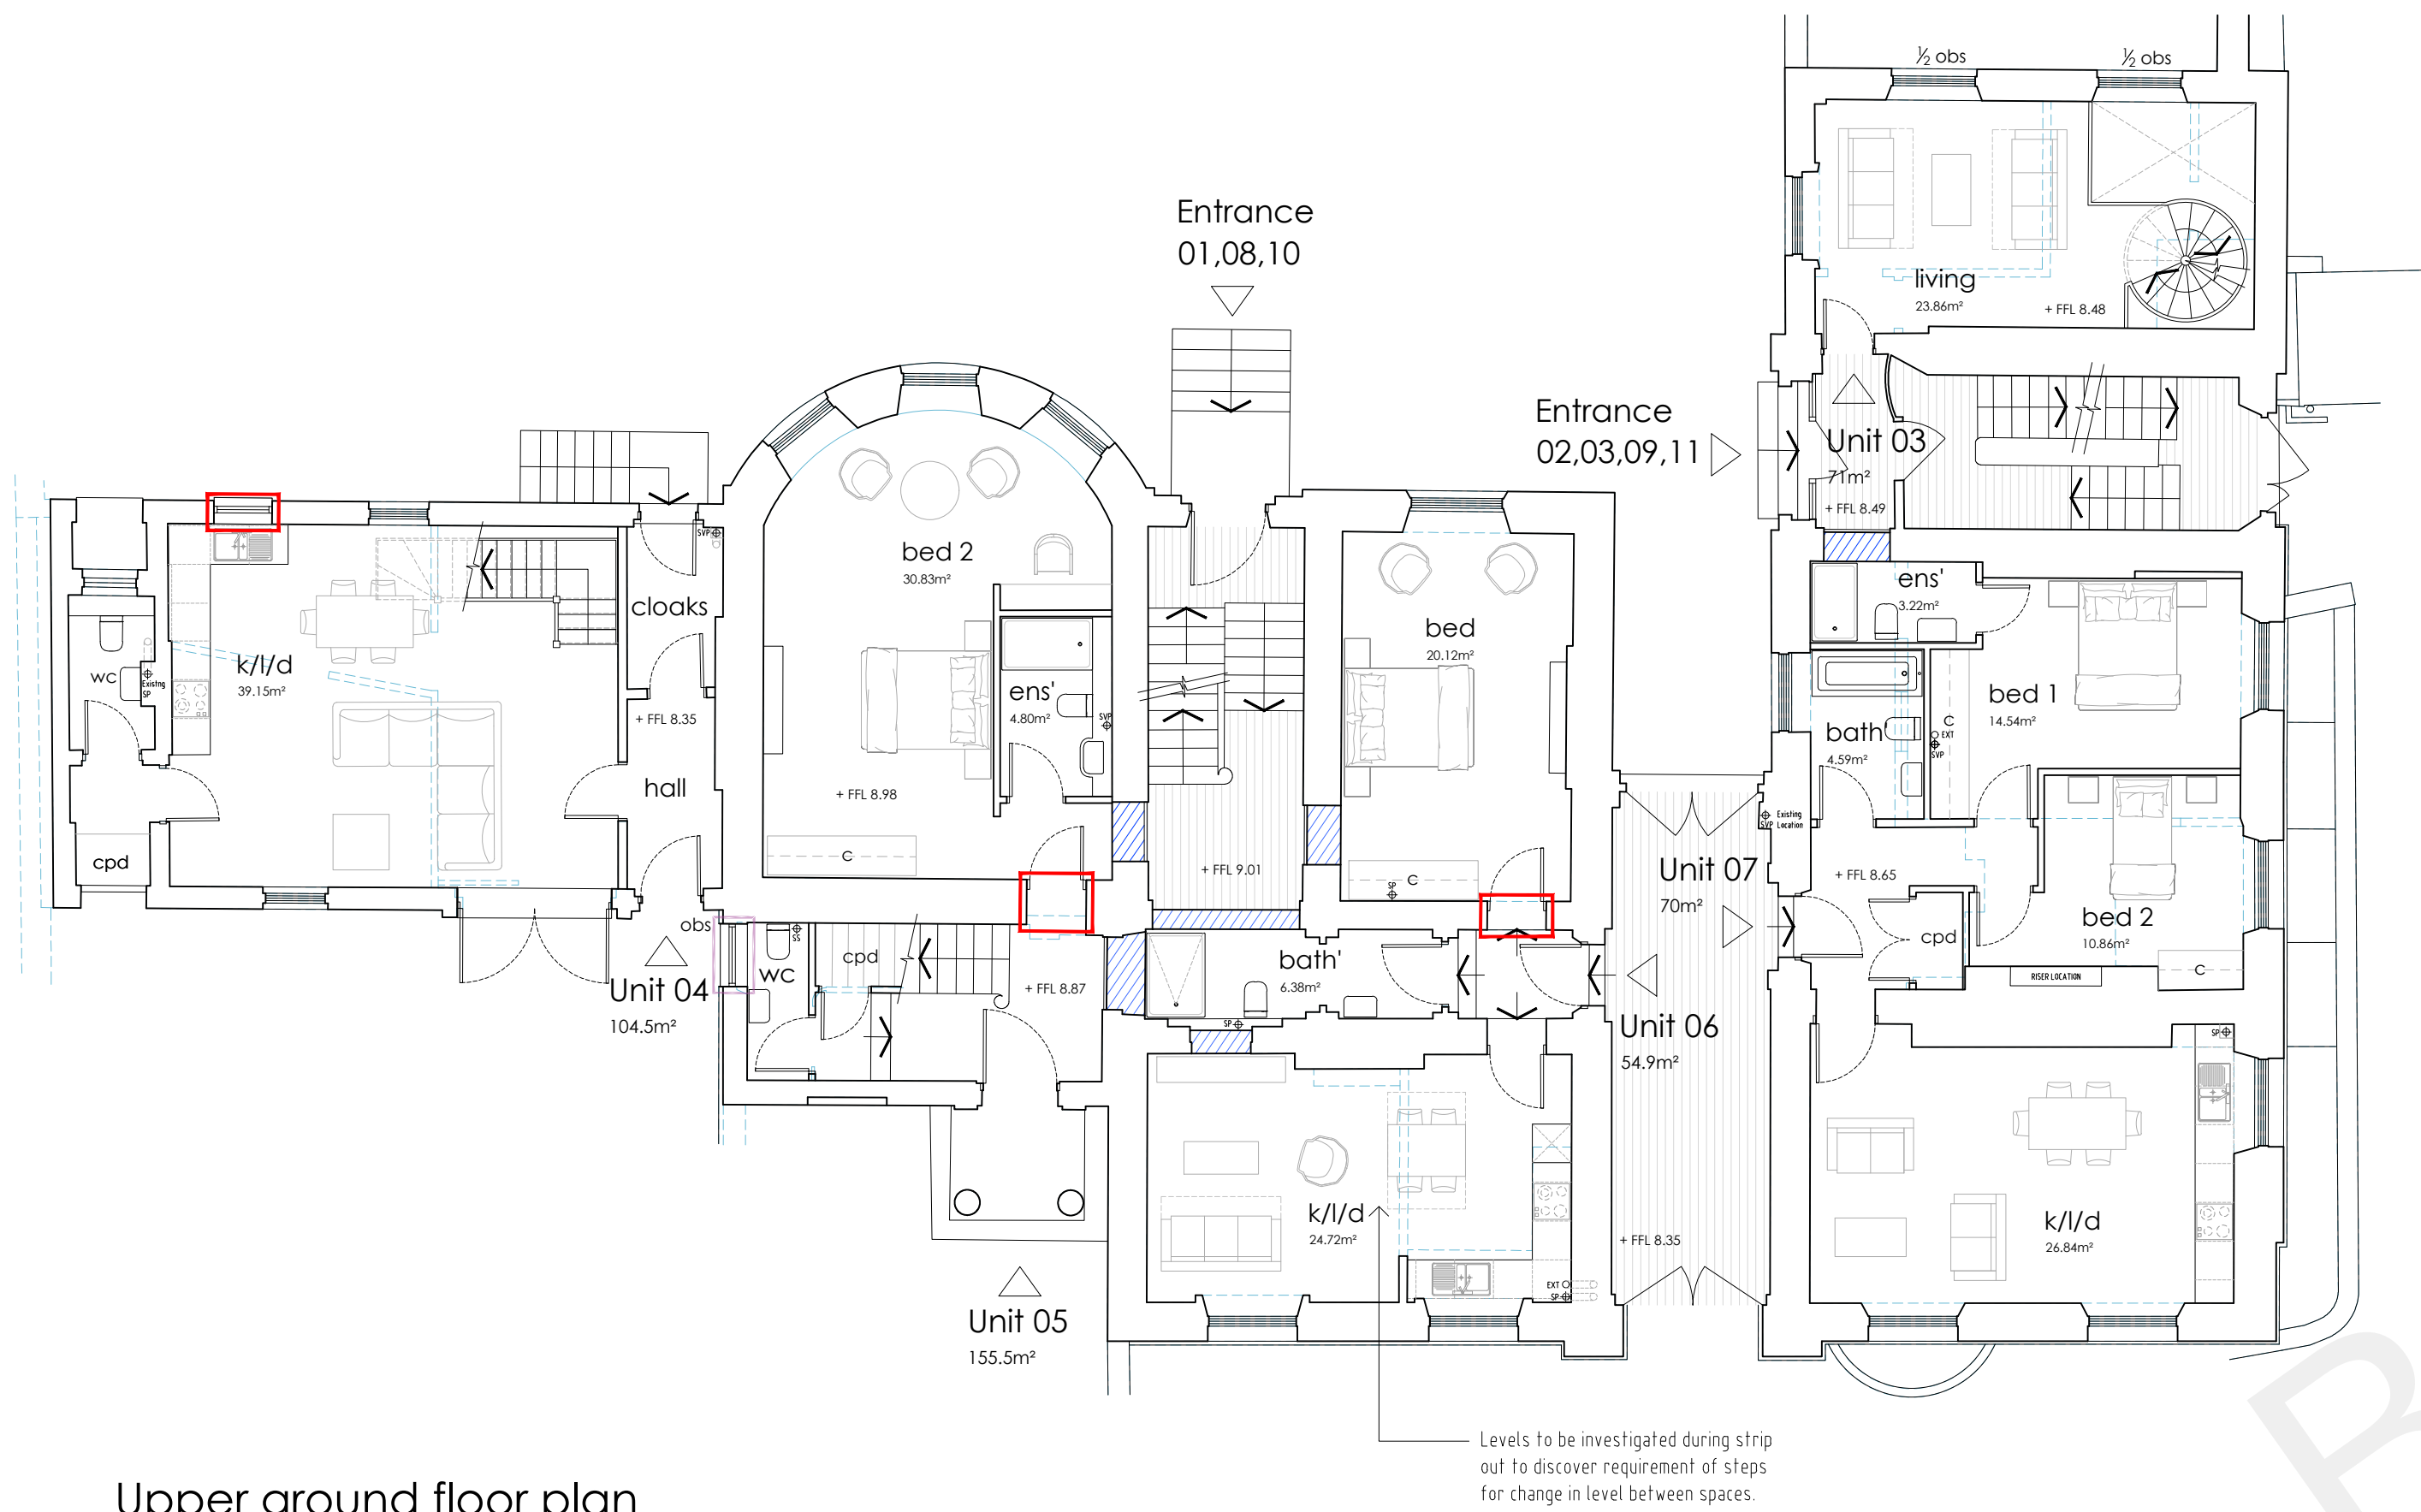

Upper ground floor plan

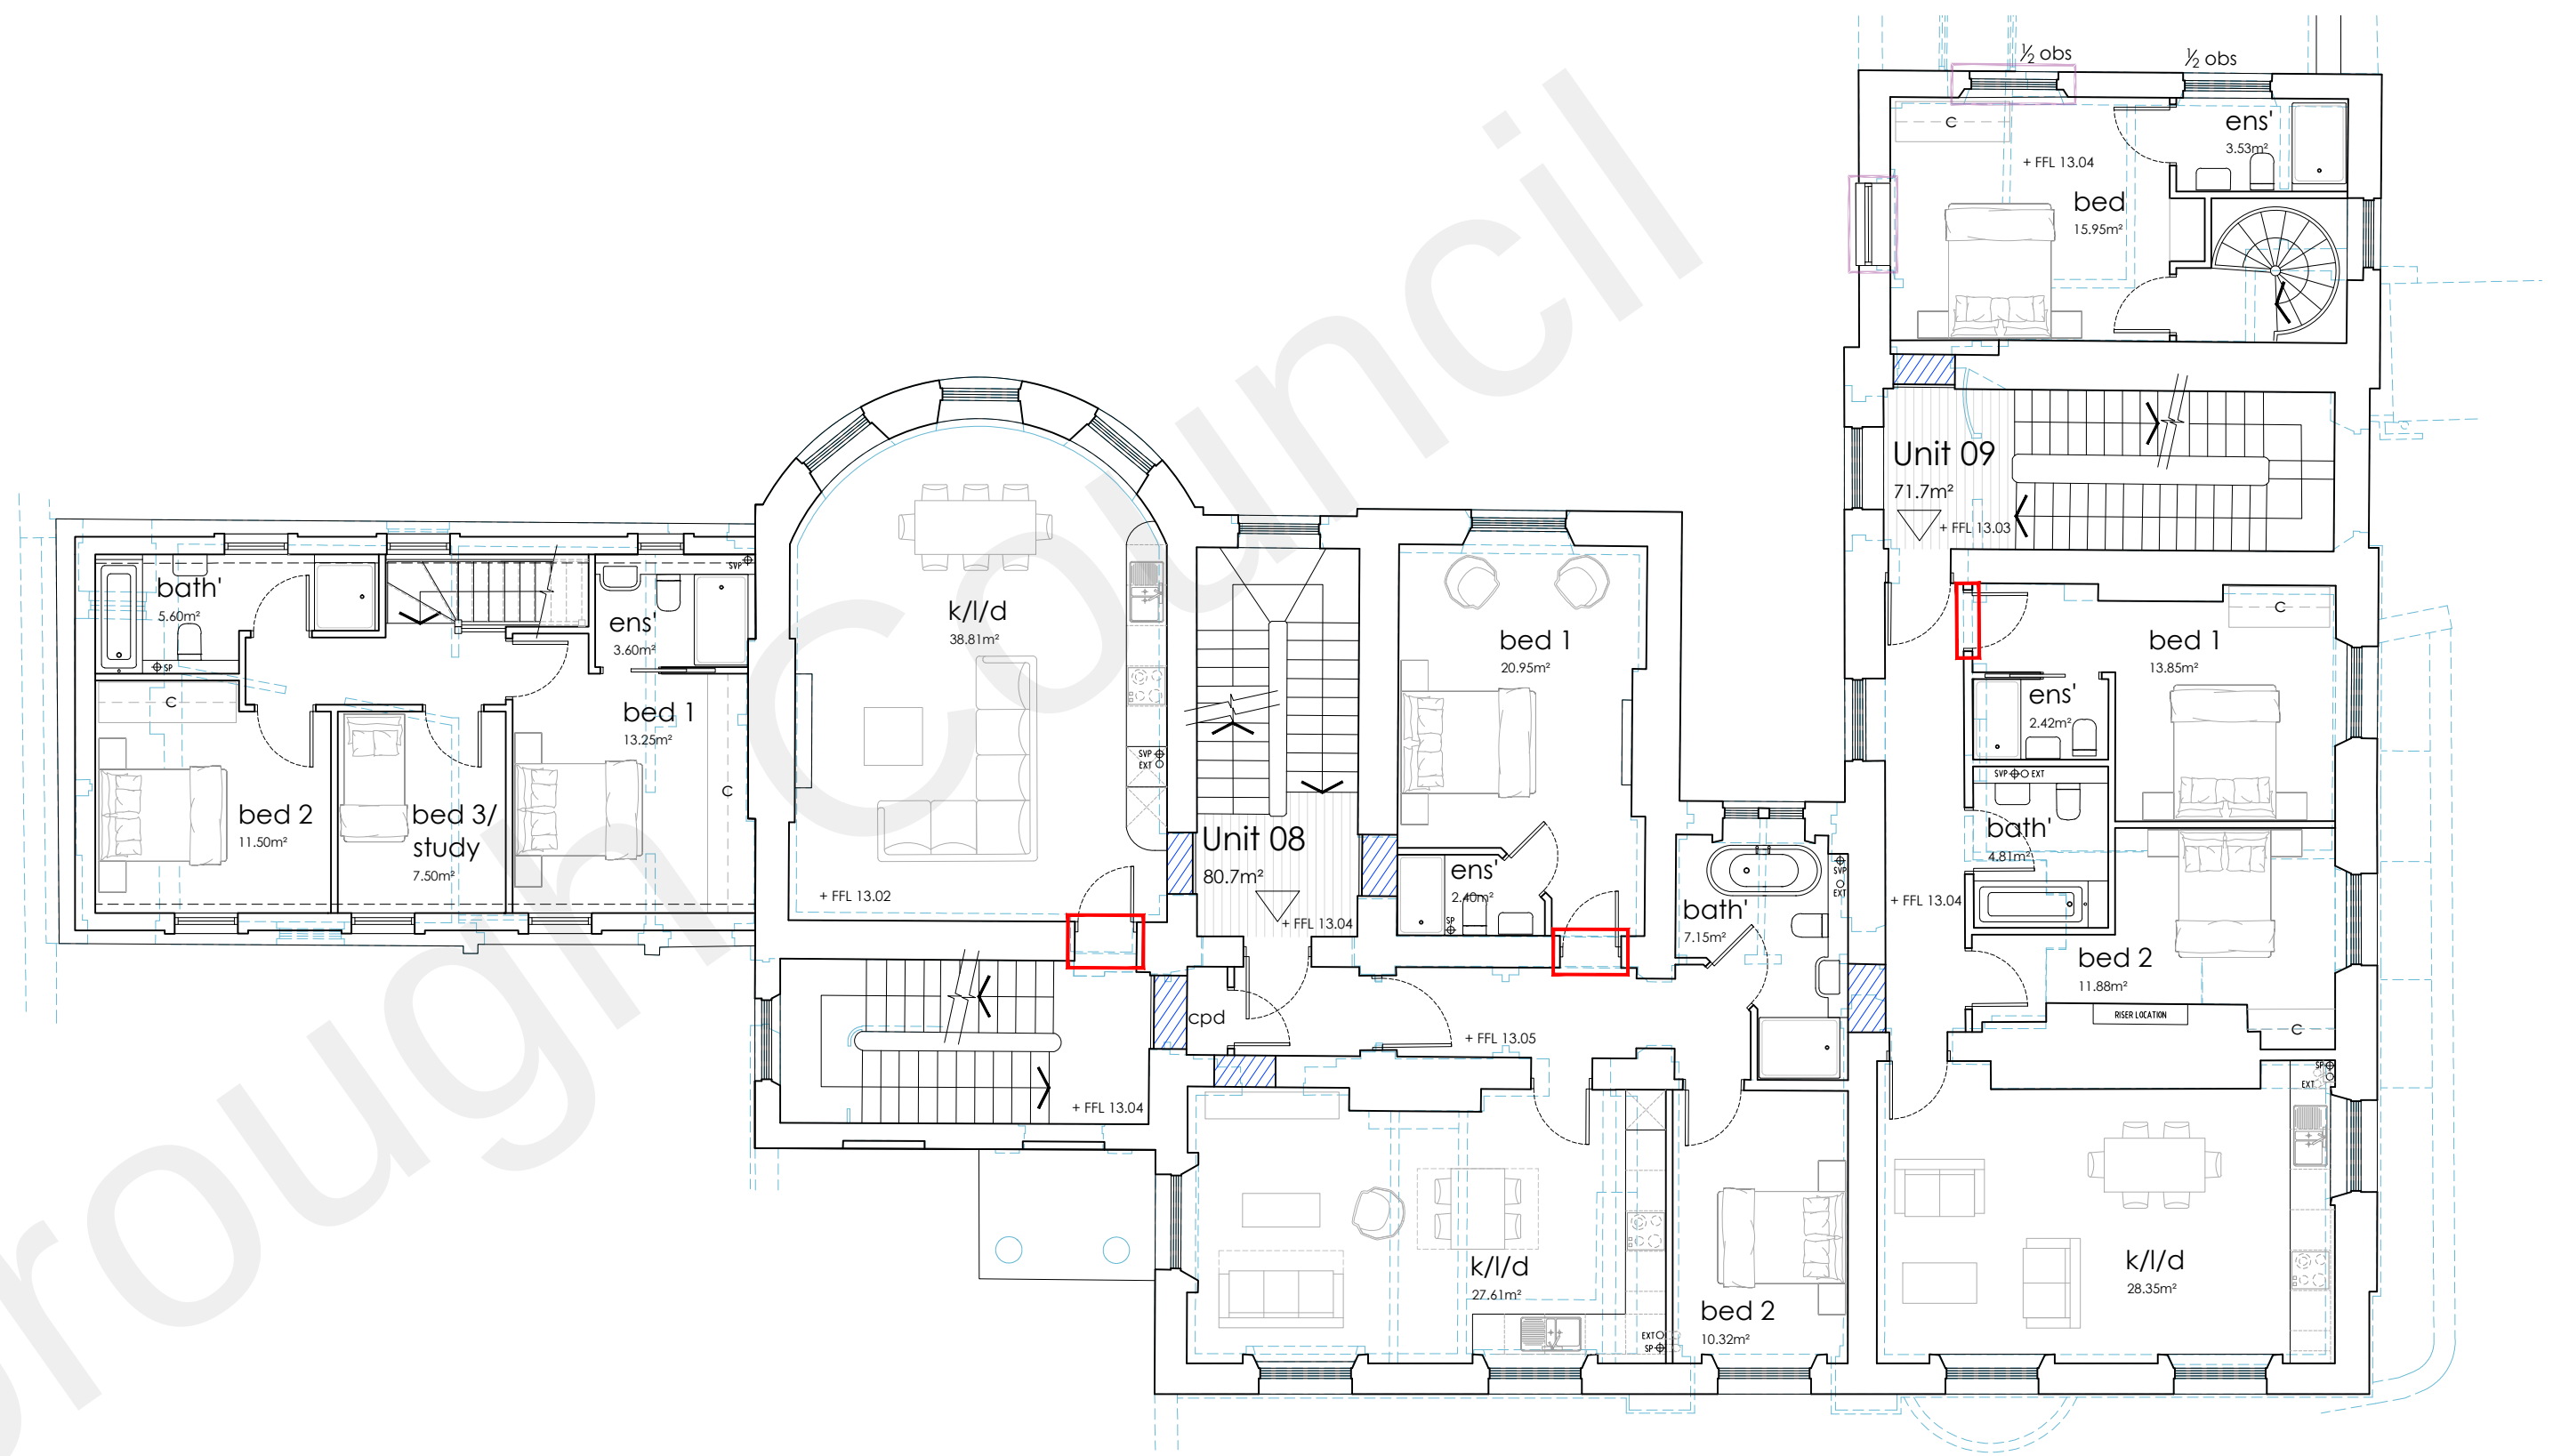


First floor plan

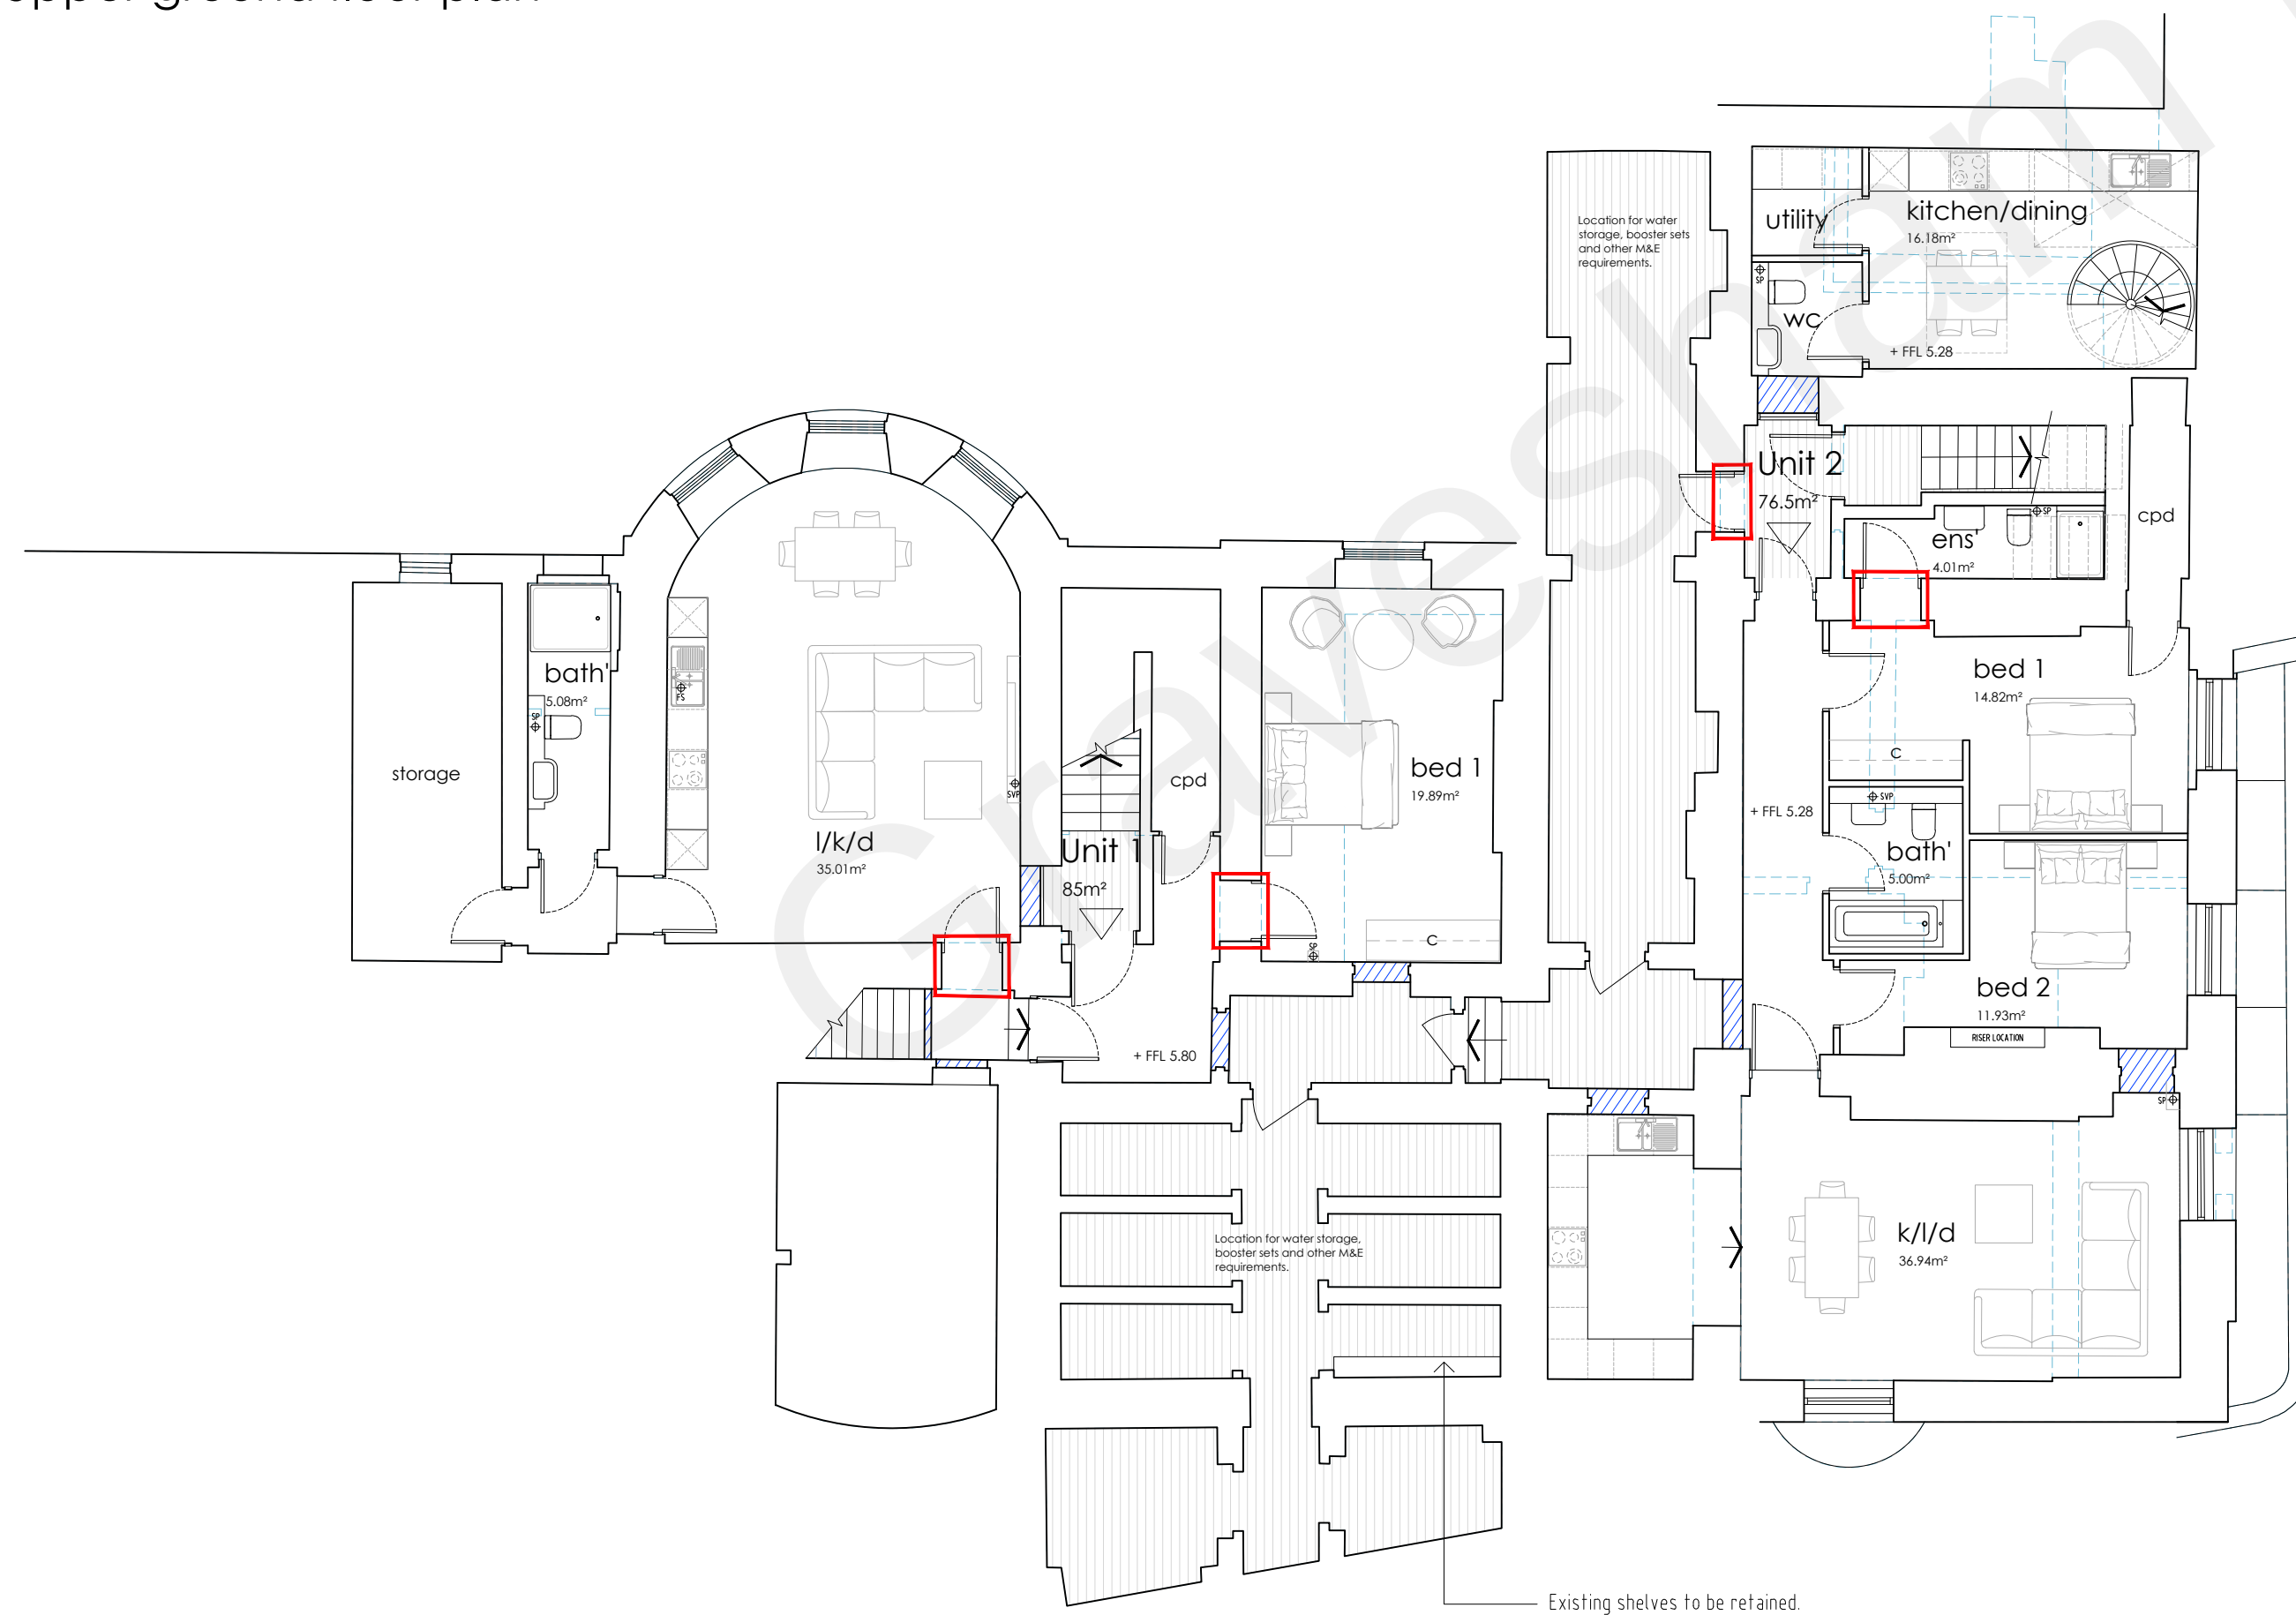

Lower ground floor plan

- KEY
- Blocking up of existing openings in wall. To be detailed accordingly.
 - New door / window opening in existing wall.
 - Reinstating or enlarging door / window opening in existing wall.
 - Existing building linings to be enhanced if required.
 - To be demolished.

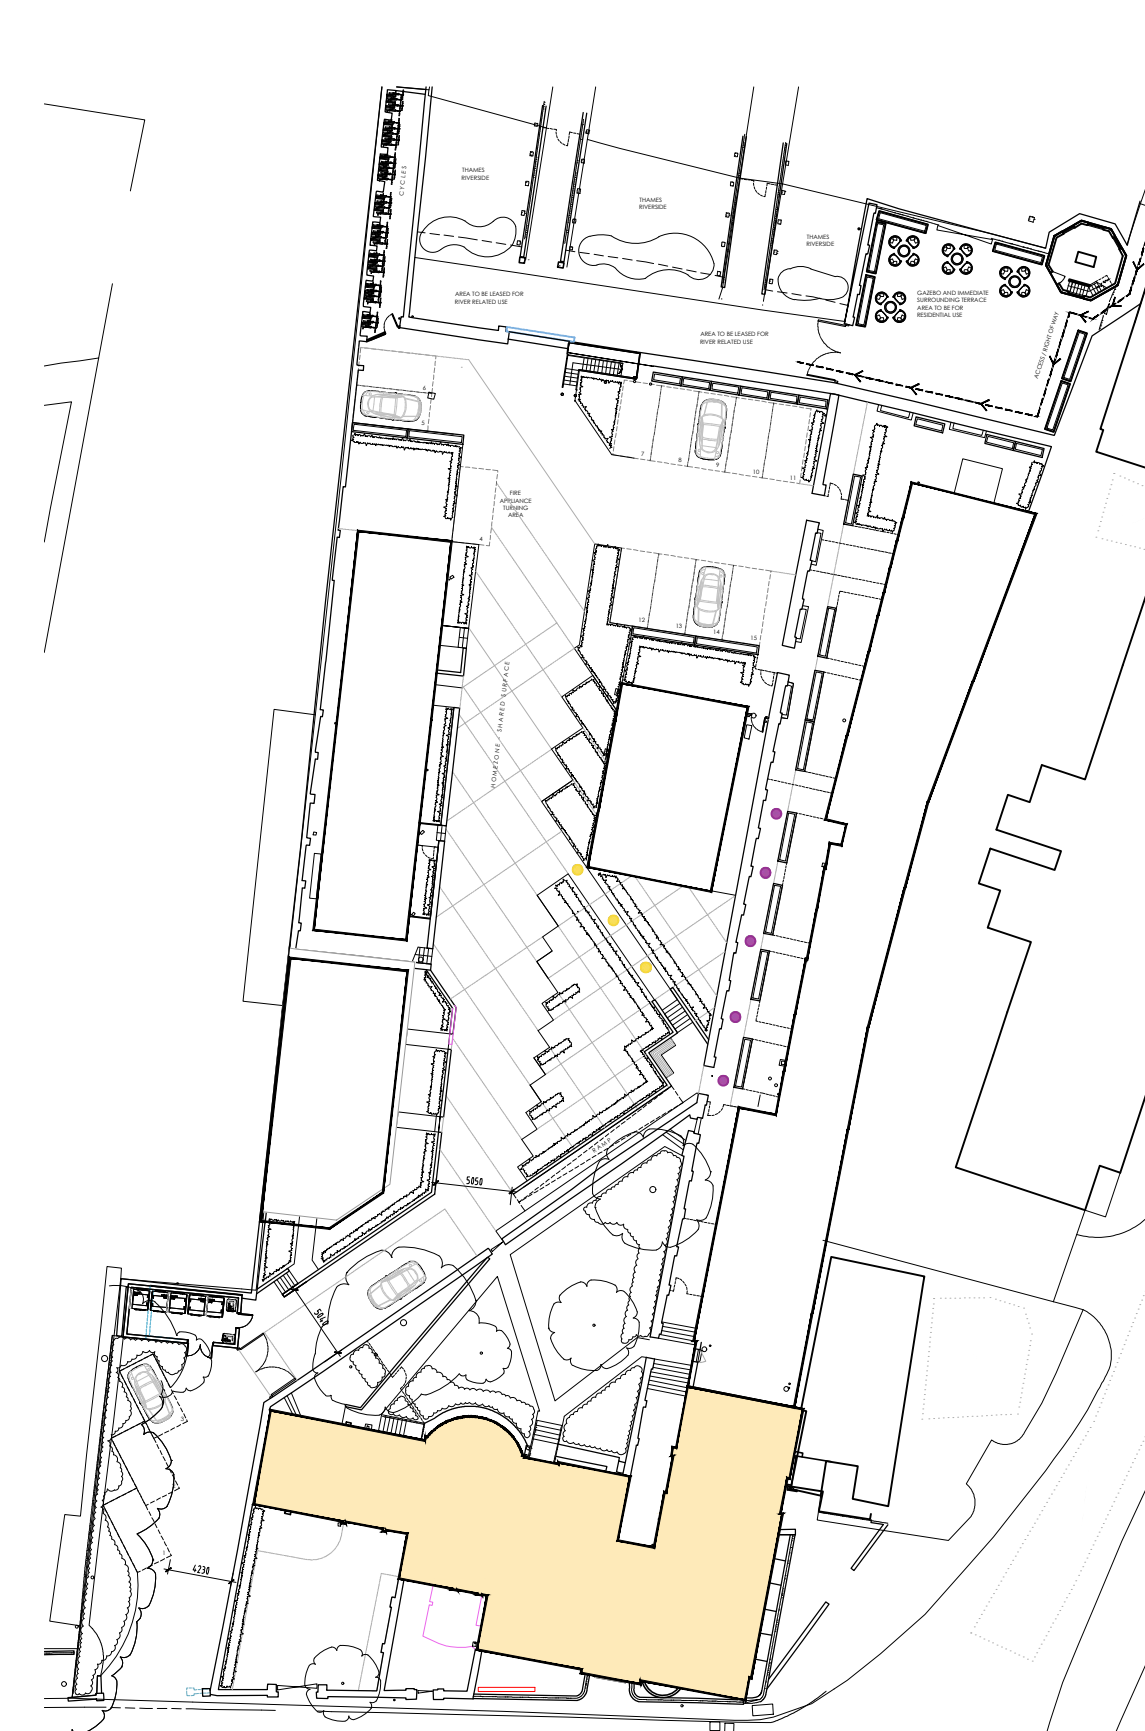

Key plan

A	Coach House revised to respond to planning and conservation officer's comments.	Apr 22	AR
REV	DESCRIPTION	DATE	BY

TURNER JACKSON+DAY ASSOCIATES

Radio House
Thanet Way, Whitstable
Kent CT5 3QX

client details
Mile Property Group Ltd

project details
Custom House
The Terrace, Gravesend, DA12 2DE

drawing title
Custom House Main Building 1 of 2
Proposed Plans

date Feb'21 scale 1:100@A1 NS

project no.	drawing no.	revision
1735	025	A