


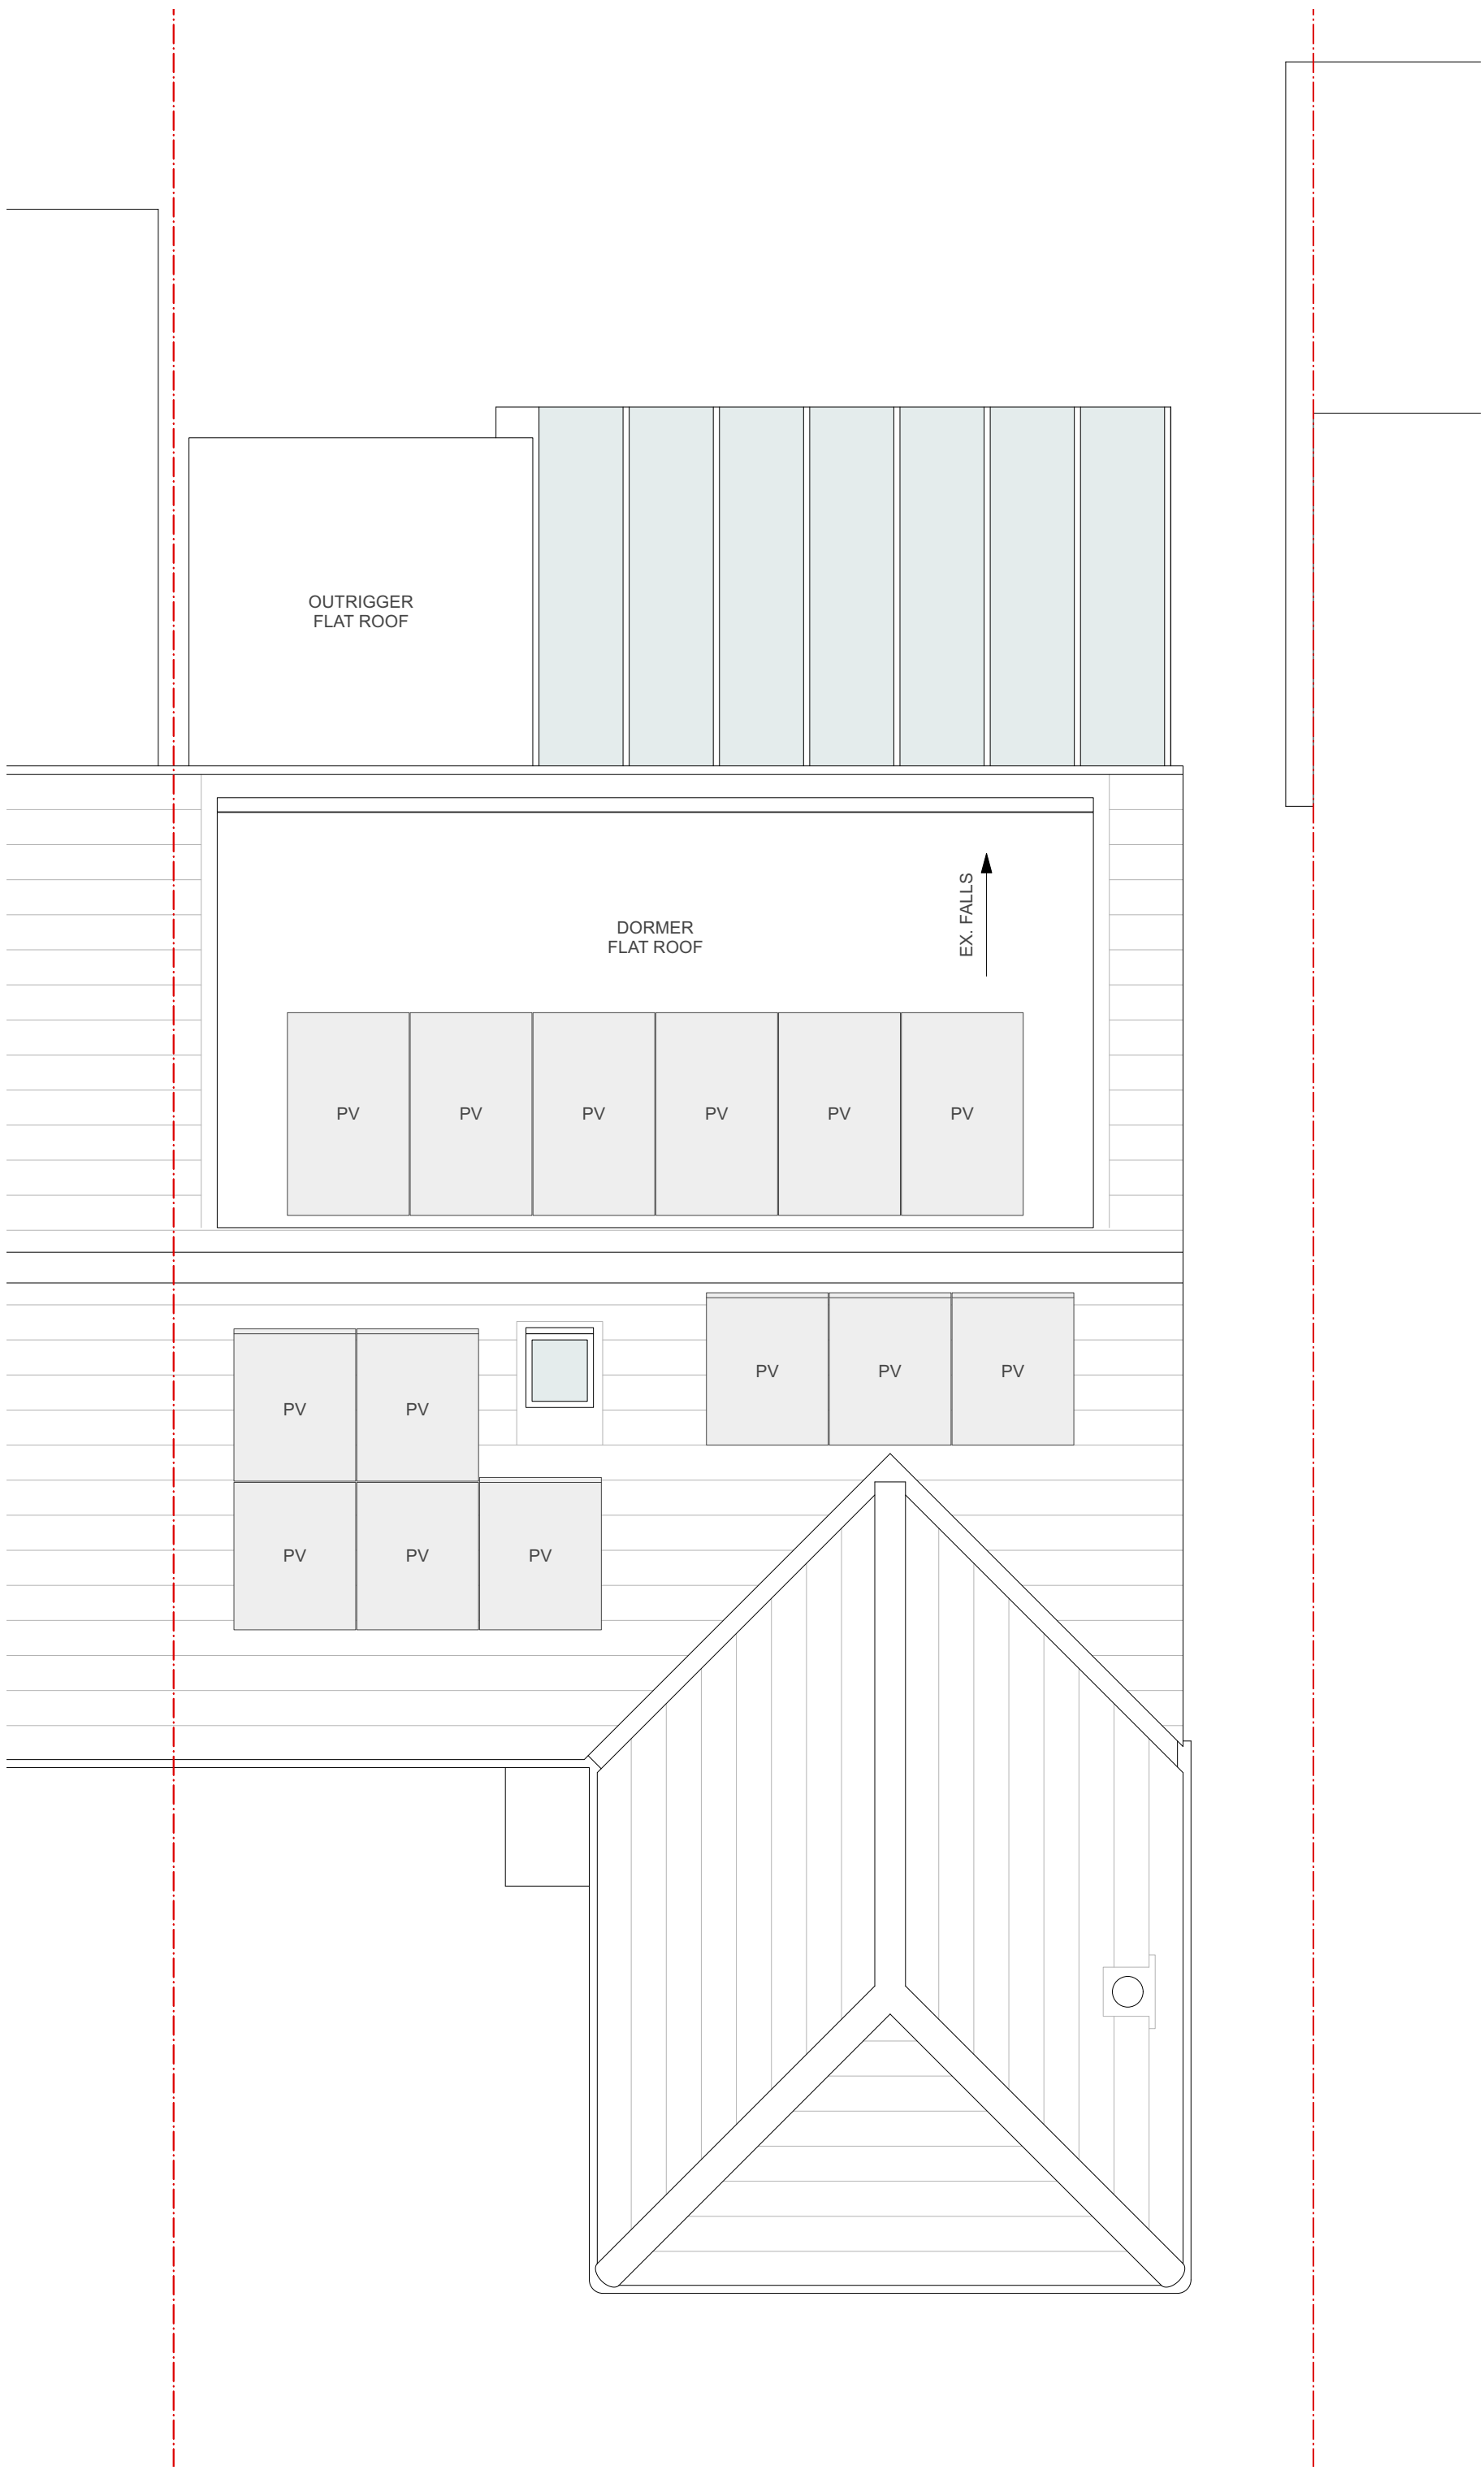


01 | EXISTING ROOF PLAN

Notes

Do not scale, except for planning purposes.
All dimensions to be checked on site and verified with the architect prior to construction.
Any discrepancies or uncertainties regarding this drawing to be discussed with the architect prior to construction.

Key

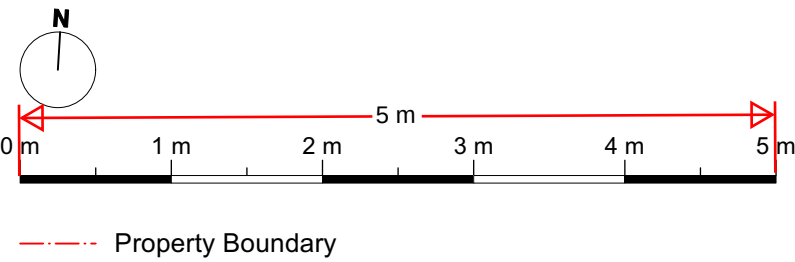

Revision notes

Planning

revision	date	comment
P1	05/11/23	Issued for Planning

project		
15 Coutts Avenue, Lower Shorne Kent DA12 3HJ		
drawing		
Roof Plan Existing		
scale		
1:50@A1 / 1:100@A3		
job number	drawing number	revision
15CA	015	P1