




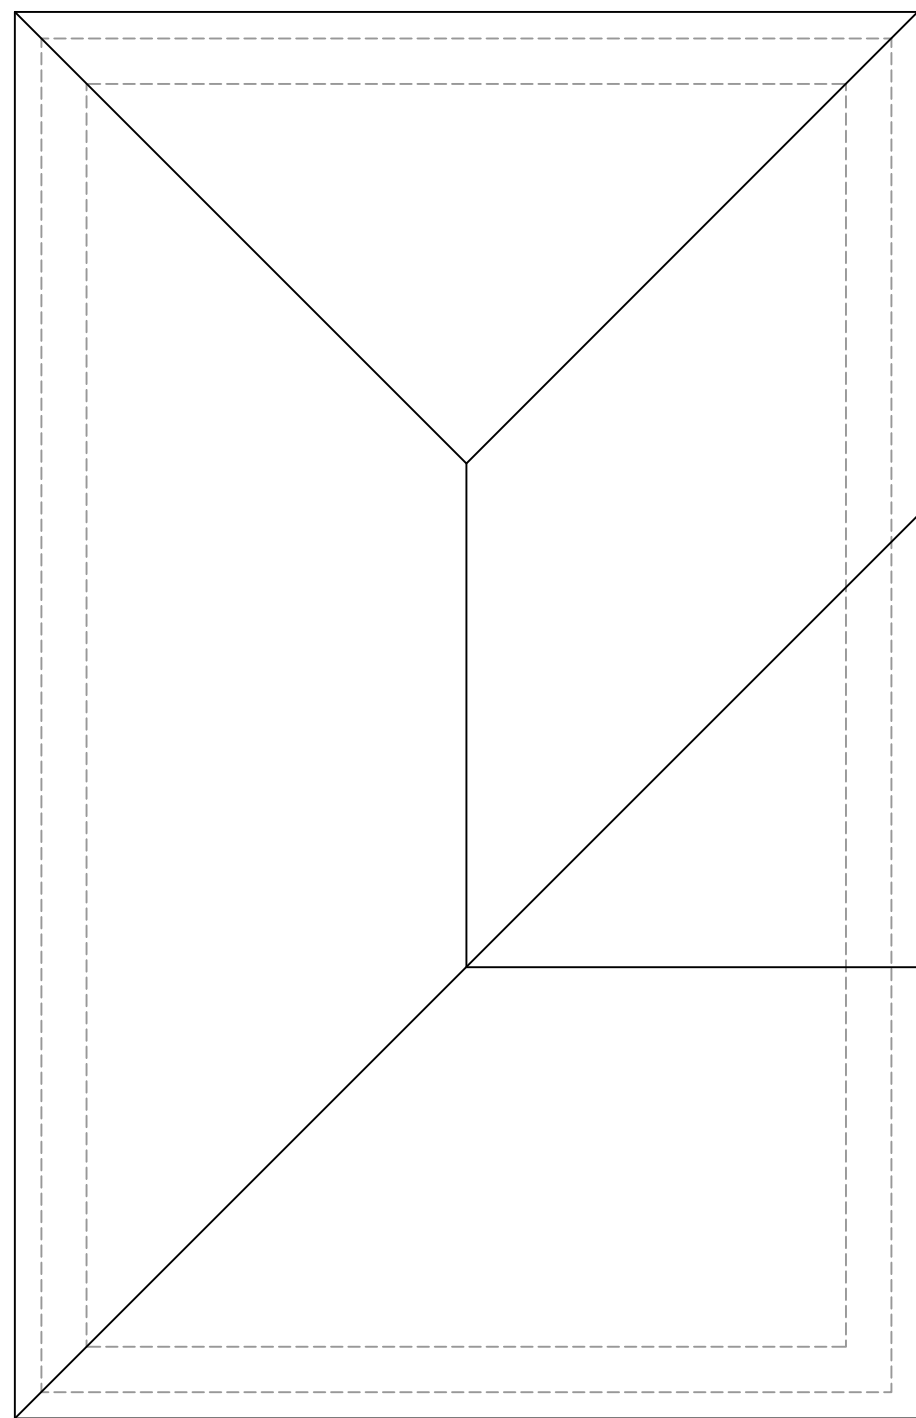

01 Existing Roof Plan
Scale 1:50

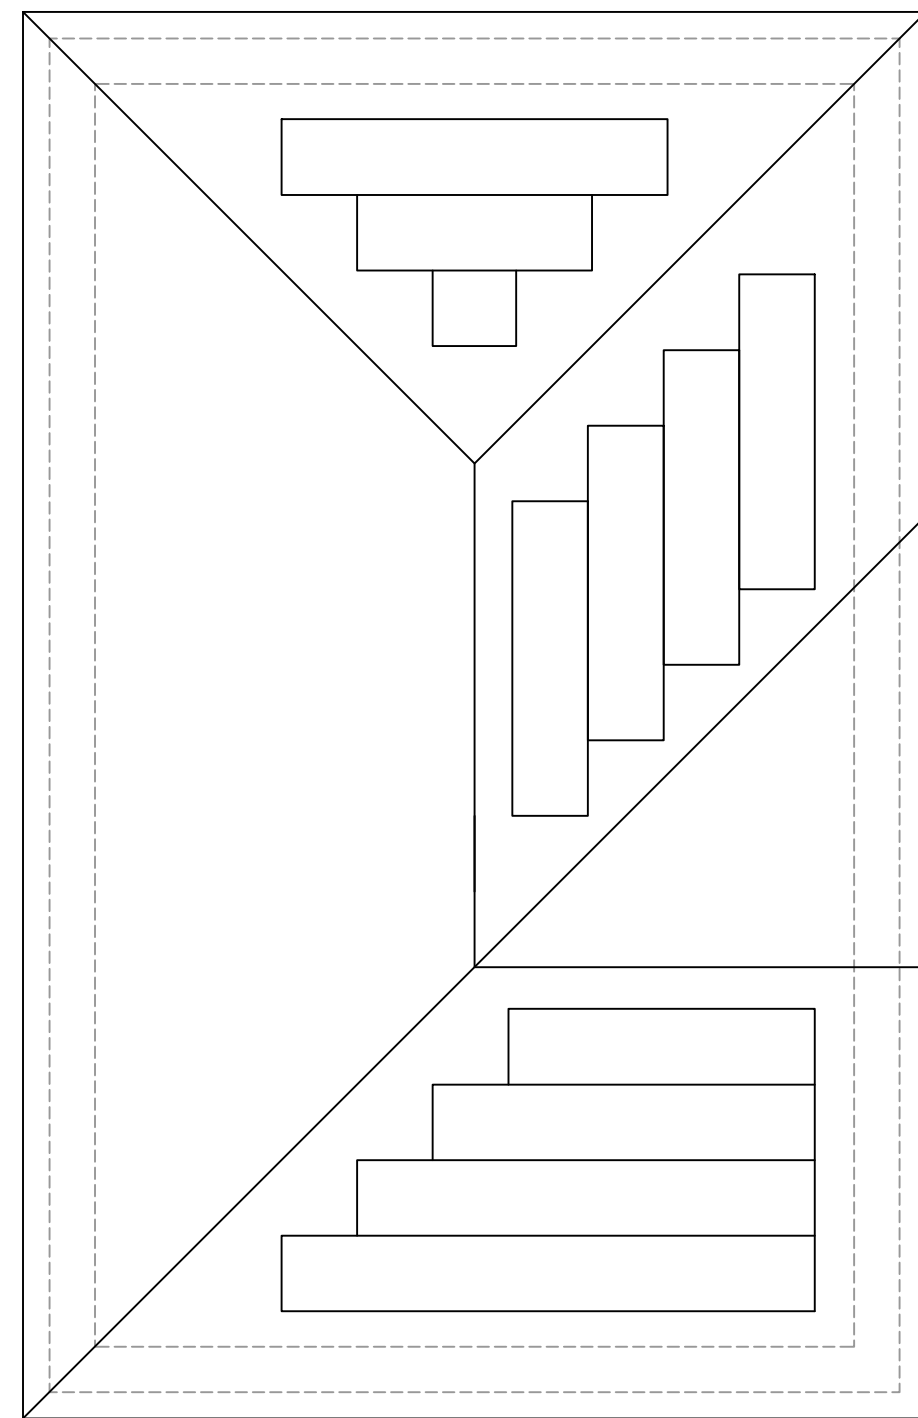

02 Proposed Roof Plan
Scale 1:50


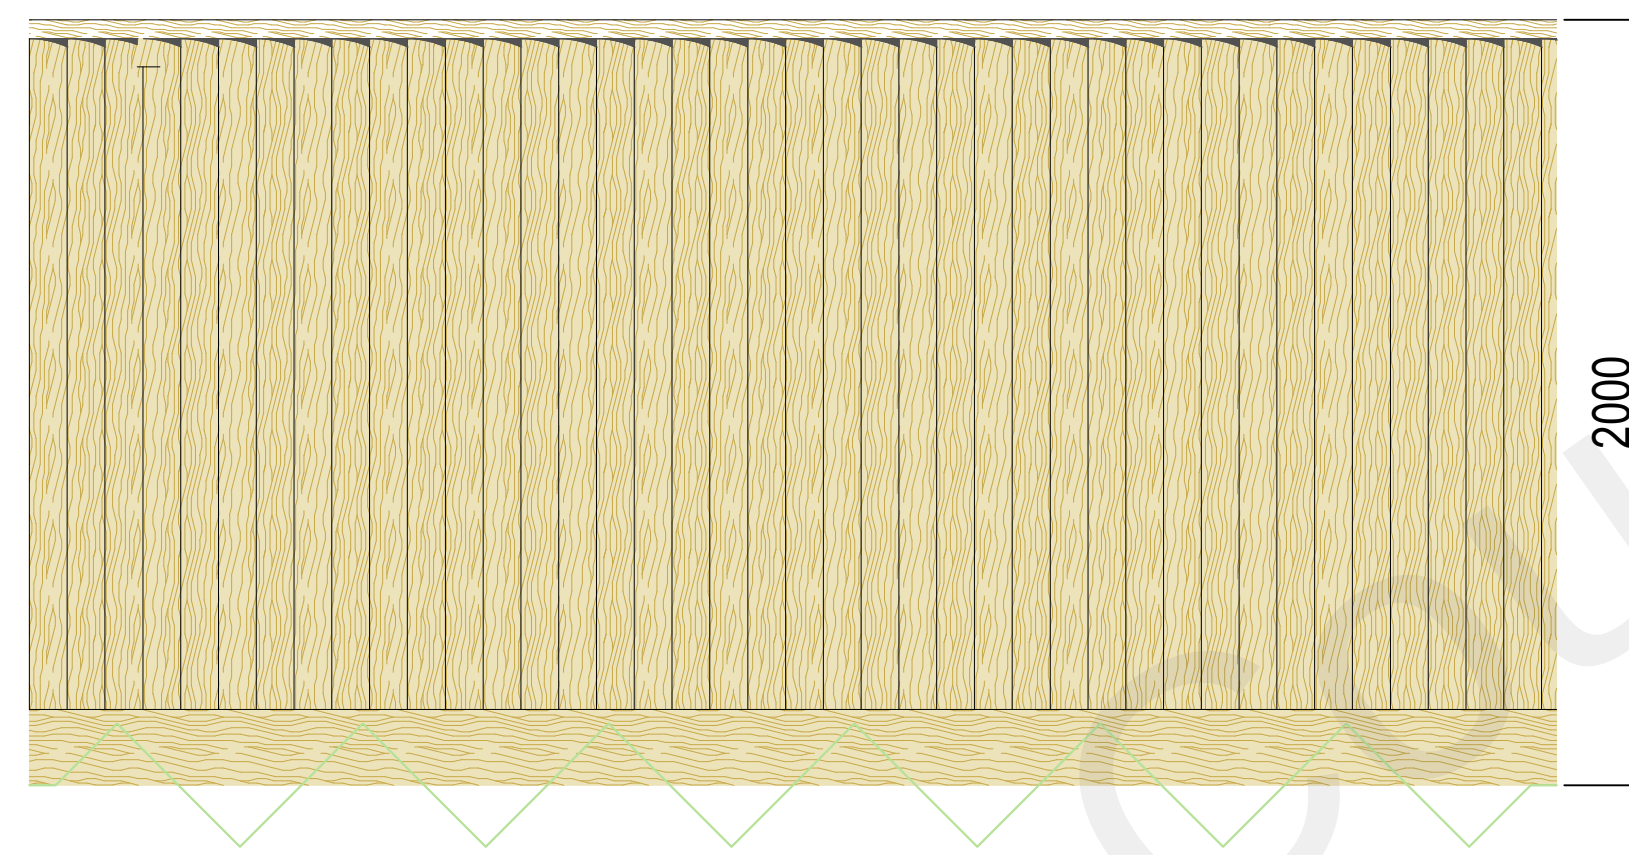


03 Proposed Fence Elevation
Scale 1:20


2m high timber feather
edge boundary fencing



09 Location Map
Scale 1:1250

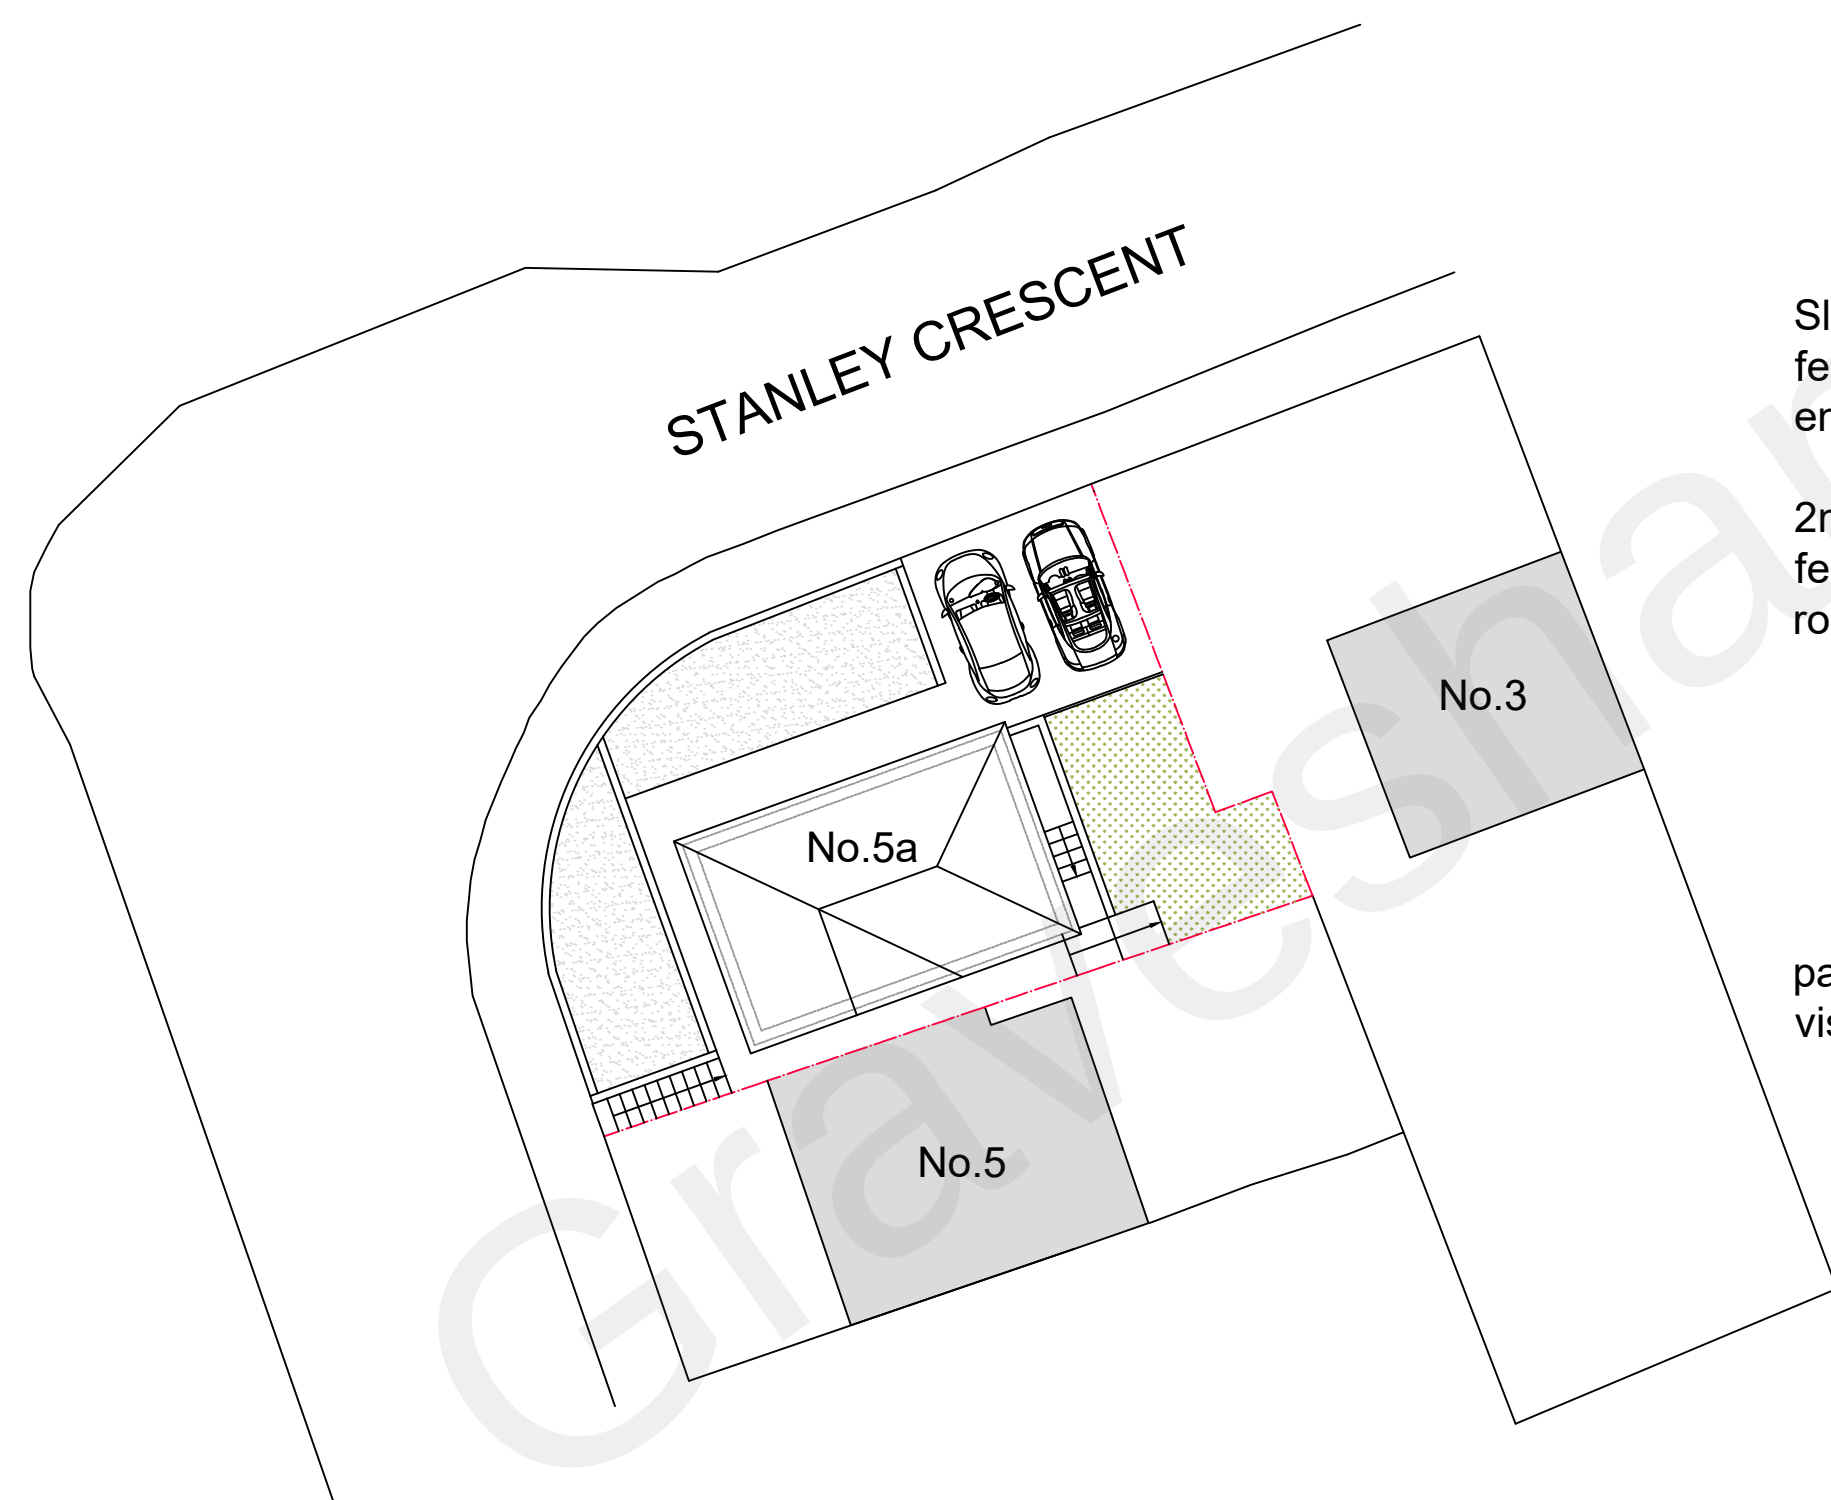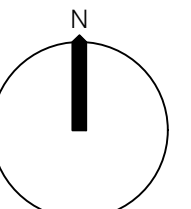


04 Existing Block Plan
Scale 1:200

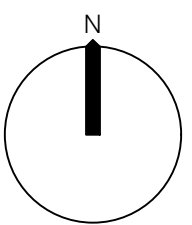


Sliding 2m high section of
fence to form gated
entrance

2m high close boarded
fencing to N, NW and W
road facing elevations


pavement, maintaining
visibility

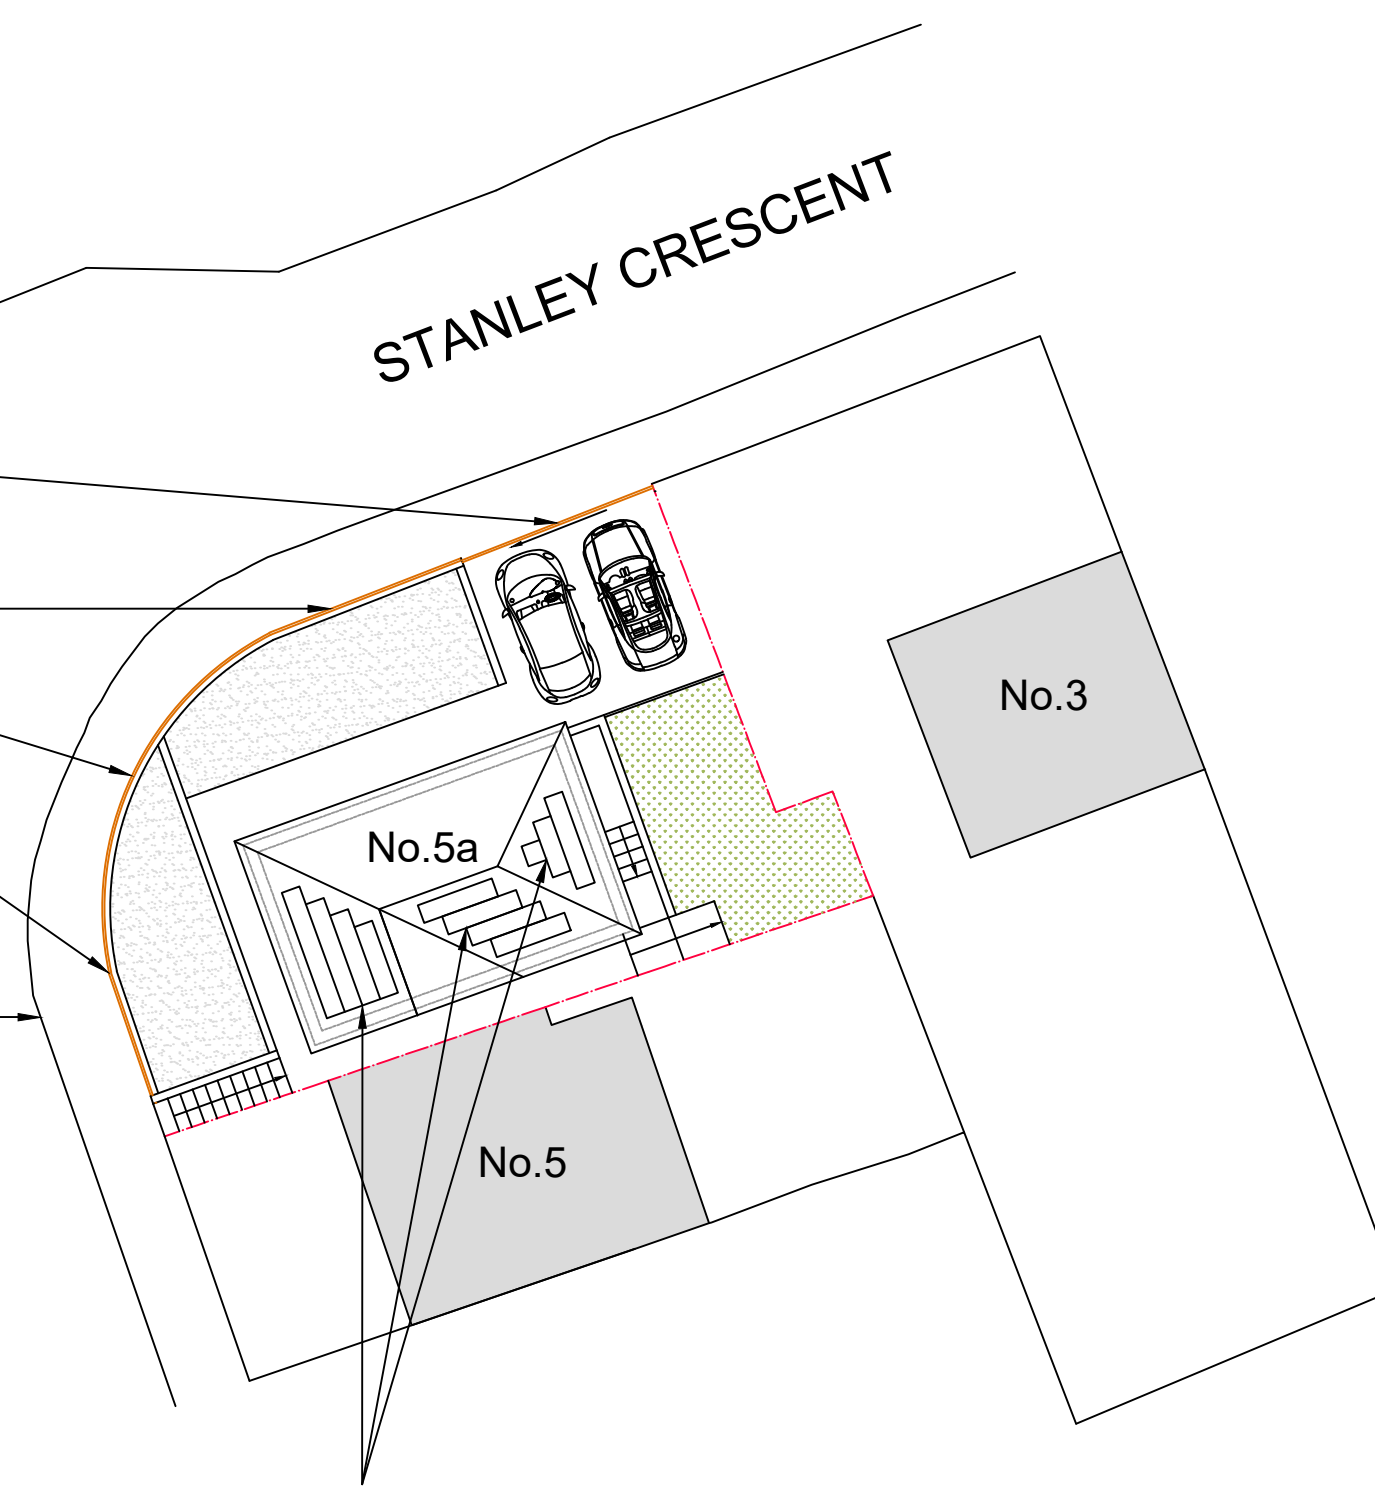

05 Proposed Block Plan
Scale 1:200

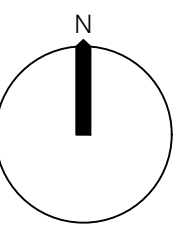

Solar panel coverage
6m² SW elevation
6m² SE elevation
2.5m² NE

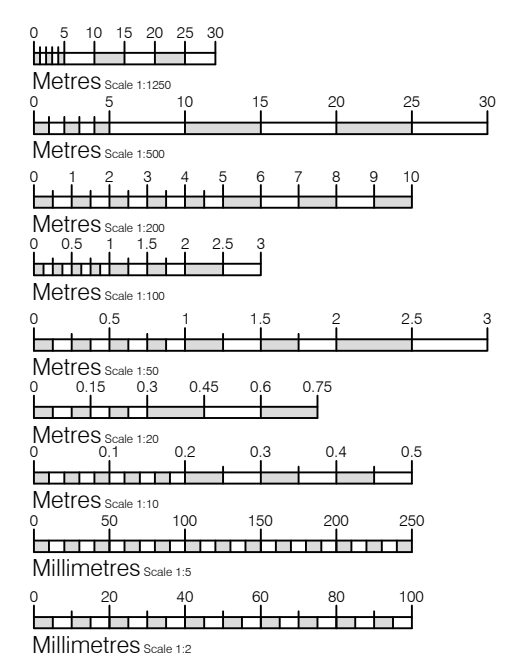

Notice
The responsibility for setting-out of site and buildings rest solely with the contractors
Drawings to be read in conjunction with Structural Engineers drawings
Report immediately to JAT-Surv Ltd any apparent discrepancies

Rev	Date	Initial	Notes
-----	------	---------	-------

Client
Yanev
Project
5a Stanley Crescent, Gravesend, Kent, DA12 5SZ

Drawing Title
Roof Plans, Block Plans, Fence Elevation and Location Plan

Drawn	Paper Size	Scale	Date
RT	A1	1:20, 1:50, 1:200, 1:1250	Feb 23
Project No.	Drawing No.	Rev	
22/0082	PL01	A	



Kent - London - South East
(e) info@JAT-Surv.com
(w) www.JAT-Surv.com
(m) 07540 651867
(t) 01795 536840