




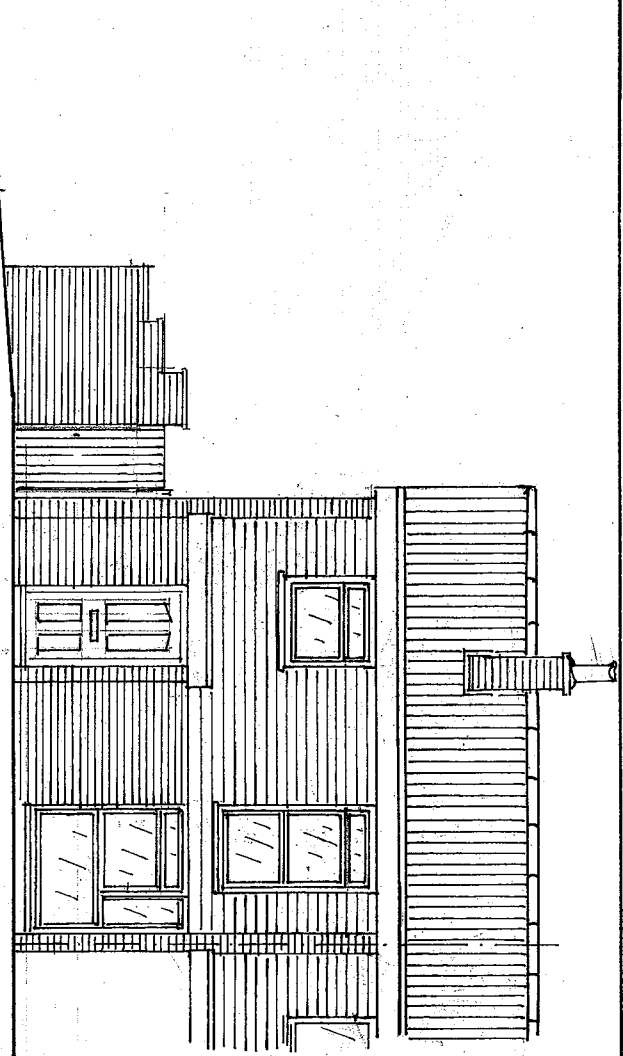


FRONT ELEVATION

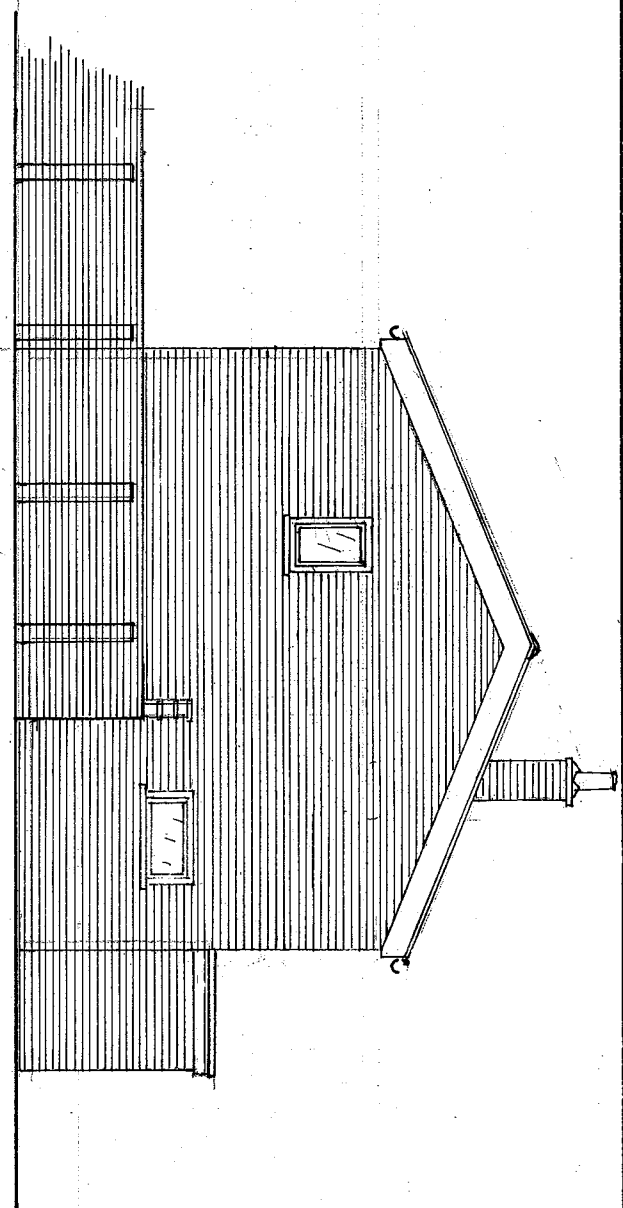


SIDE ELEVATION

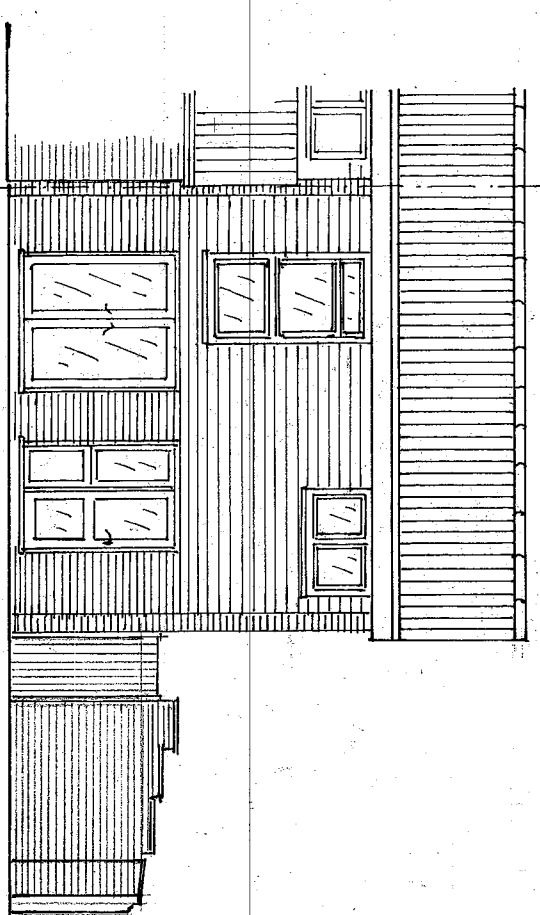


REAR ELEVATION

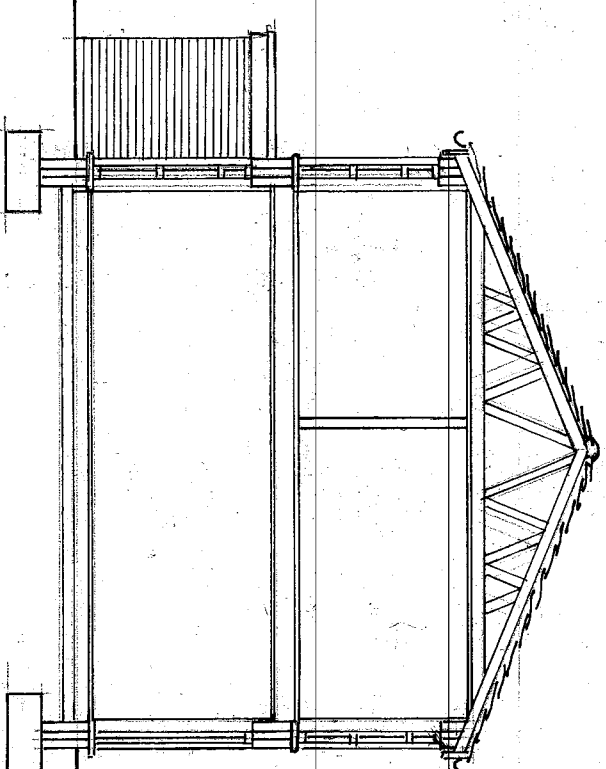


SIDE ELEVATION/ SECTION

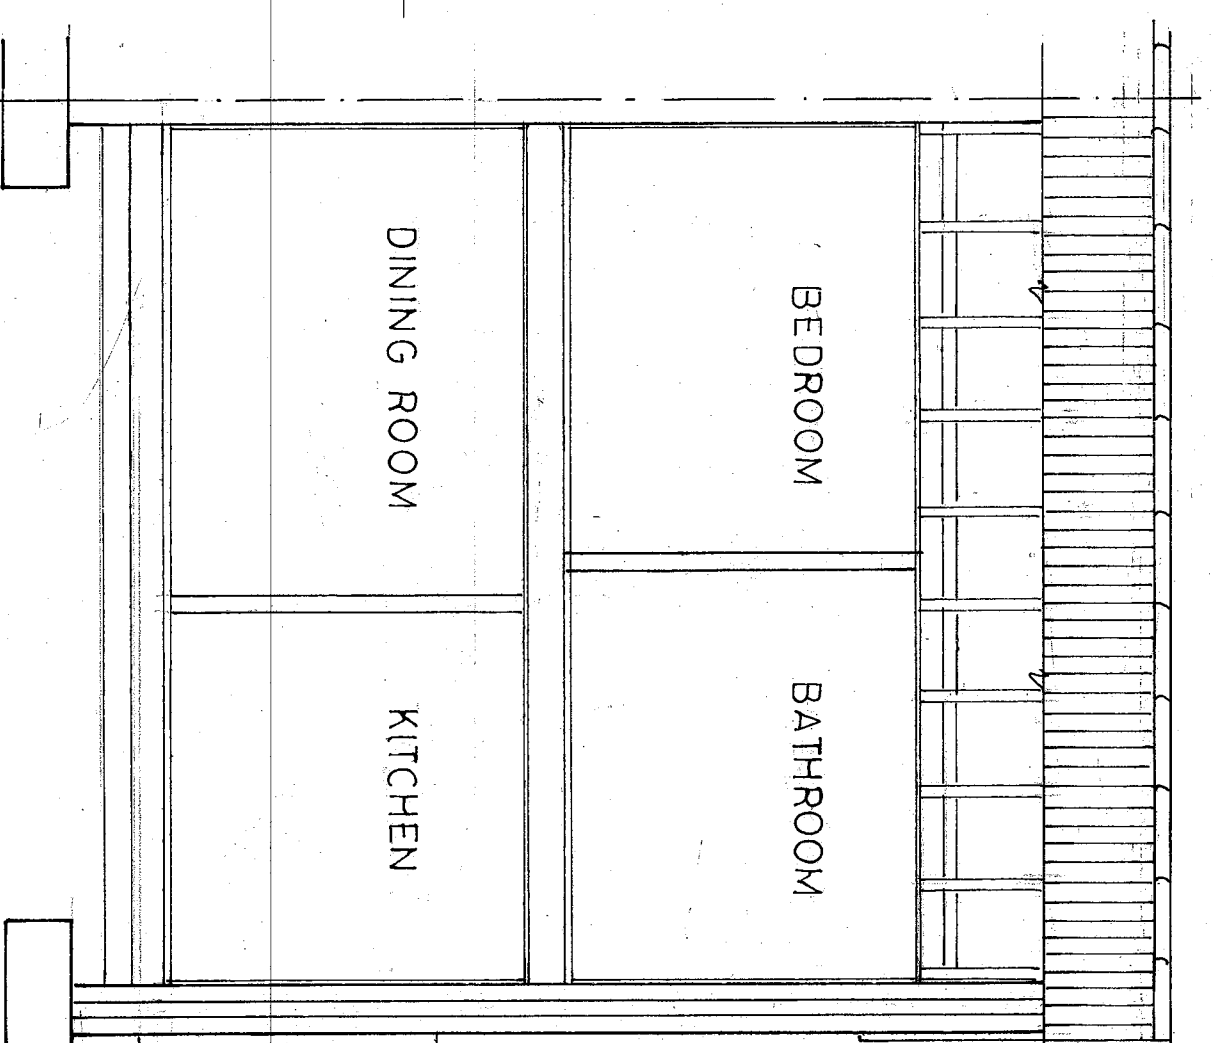



SECTION A - A

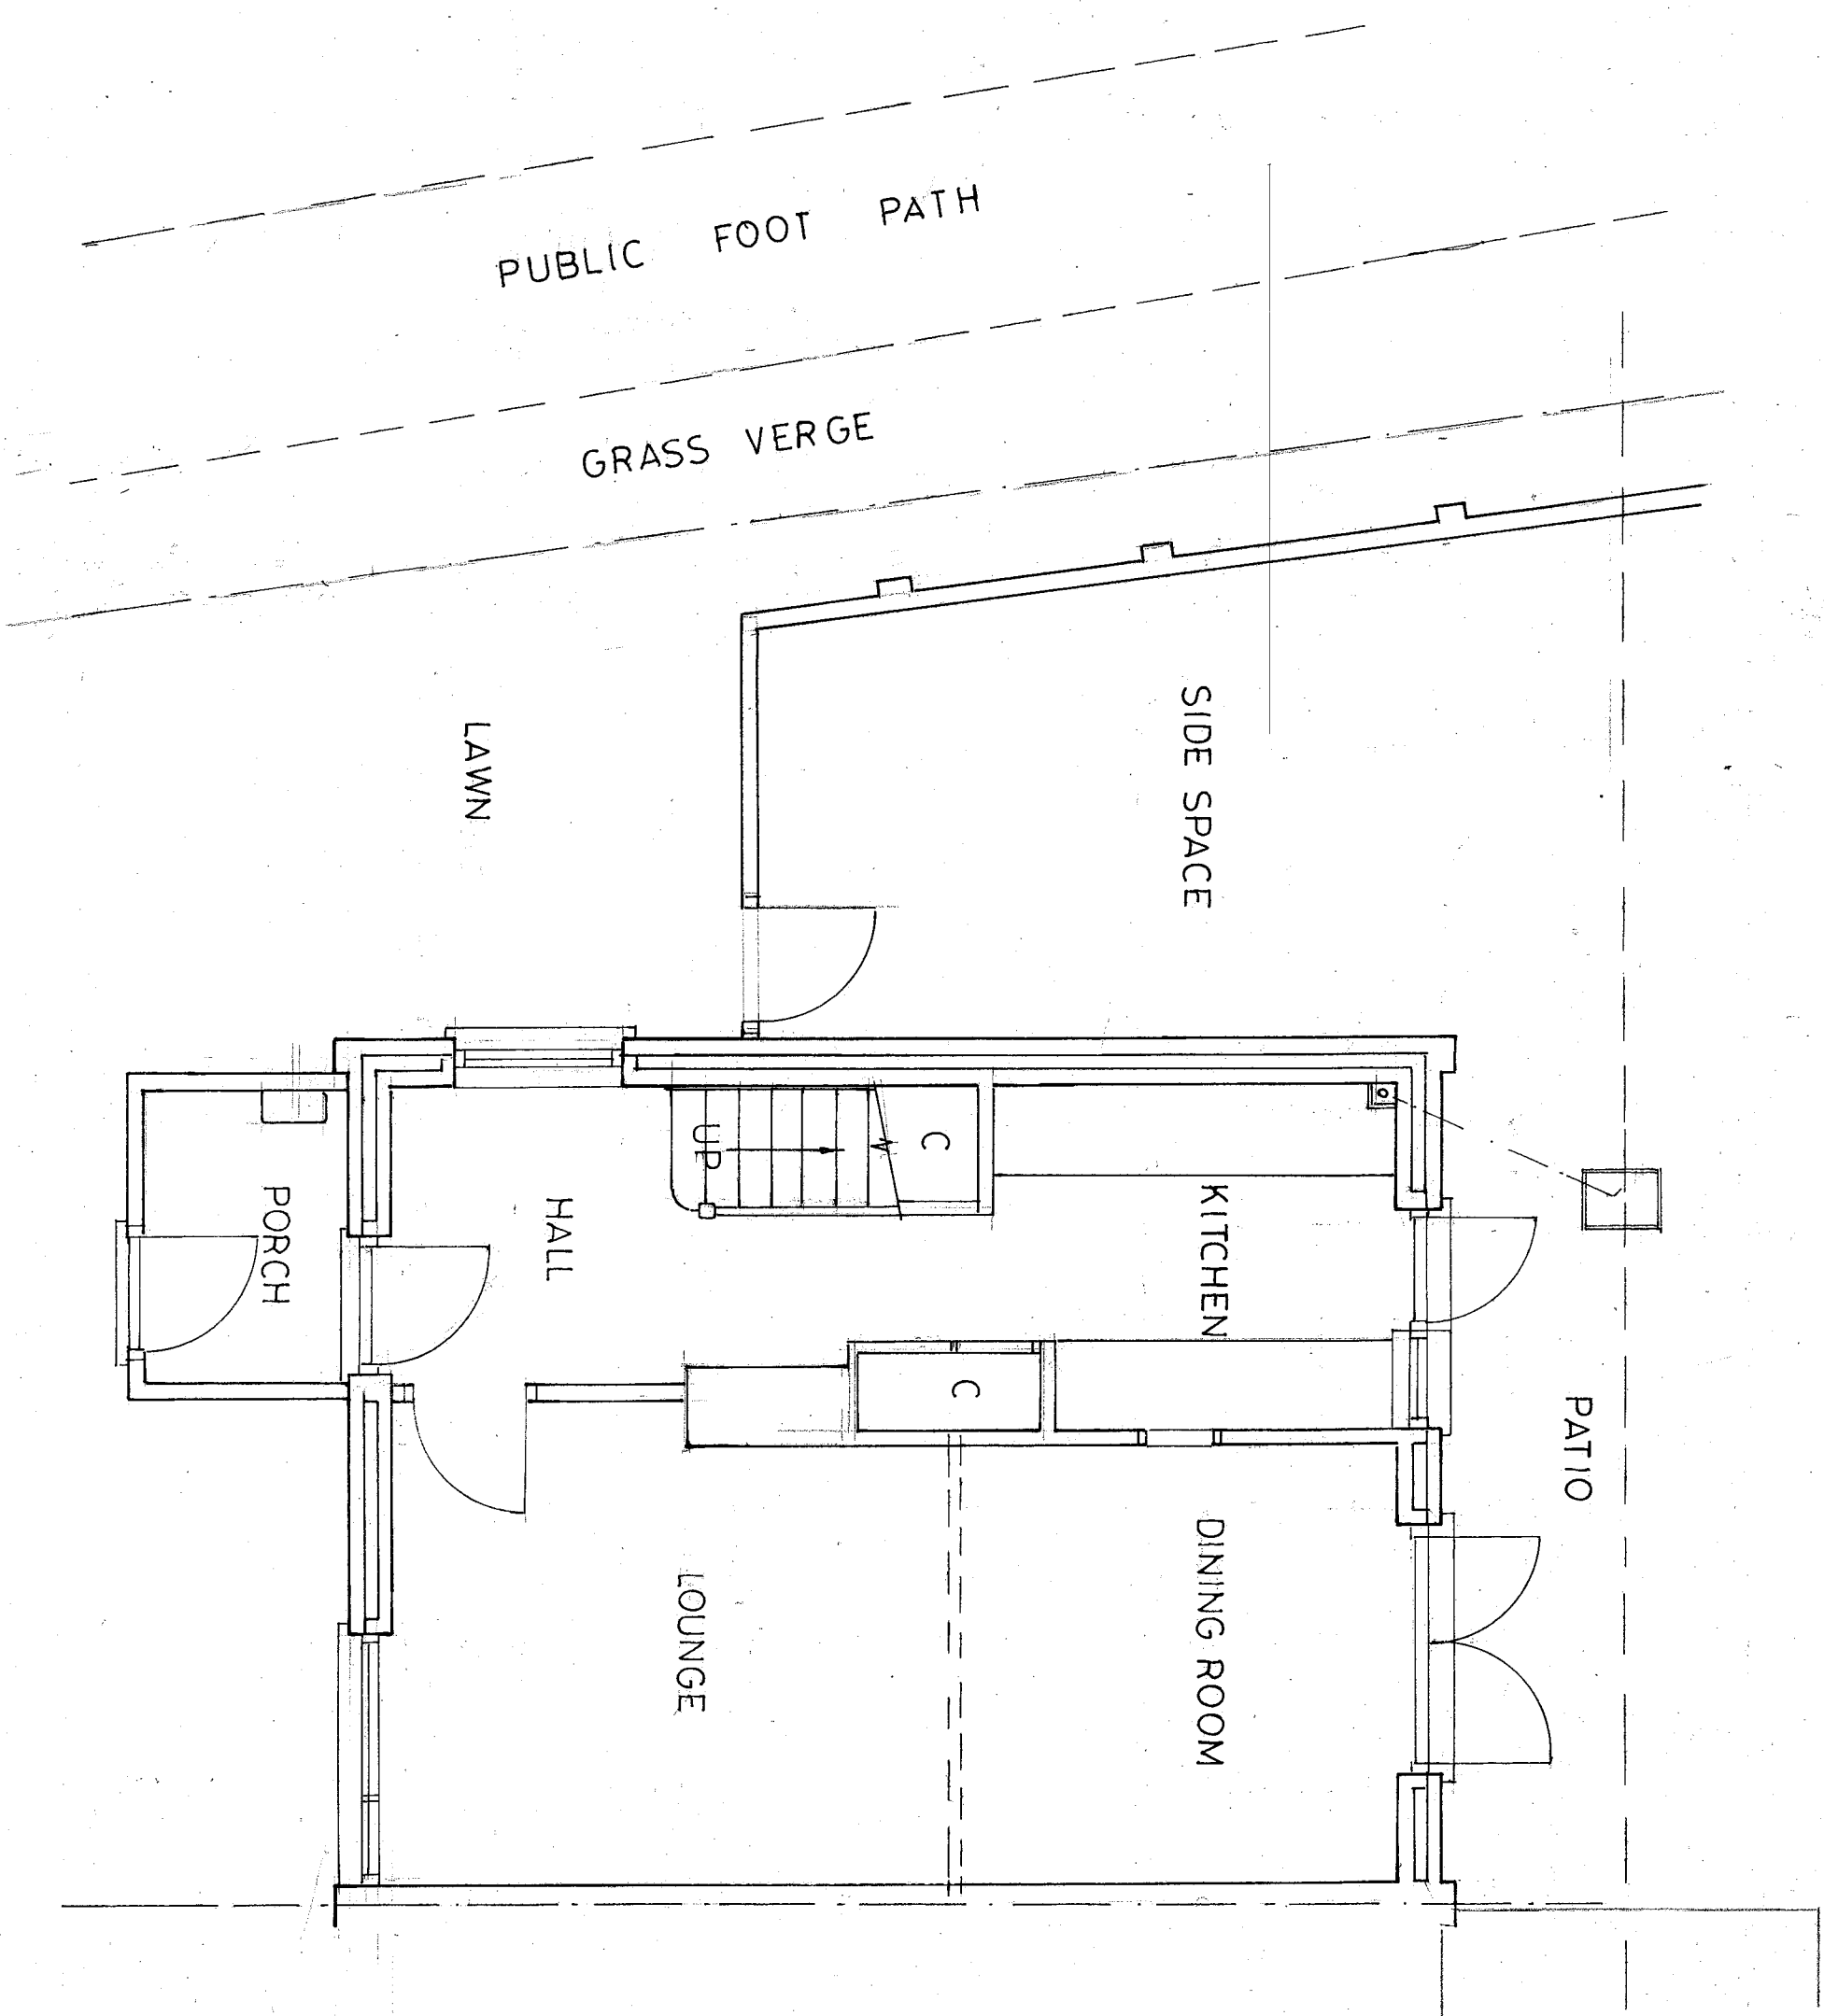

GROUND FLOOR PLAN

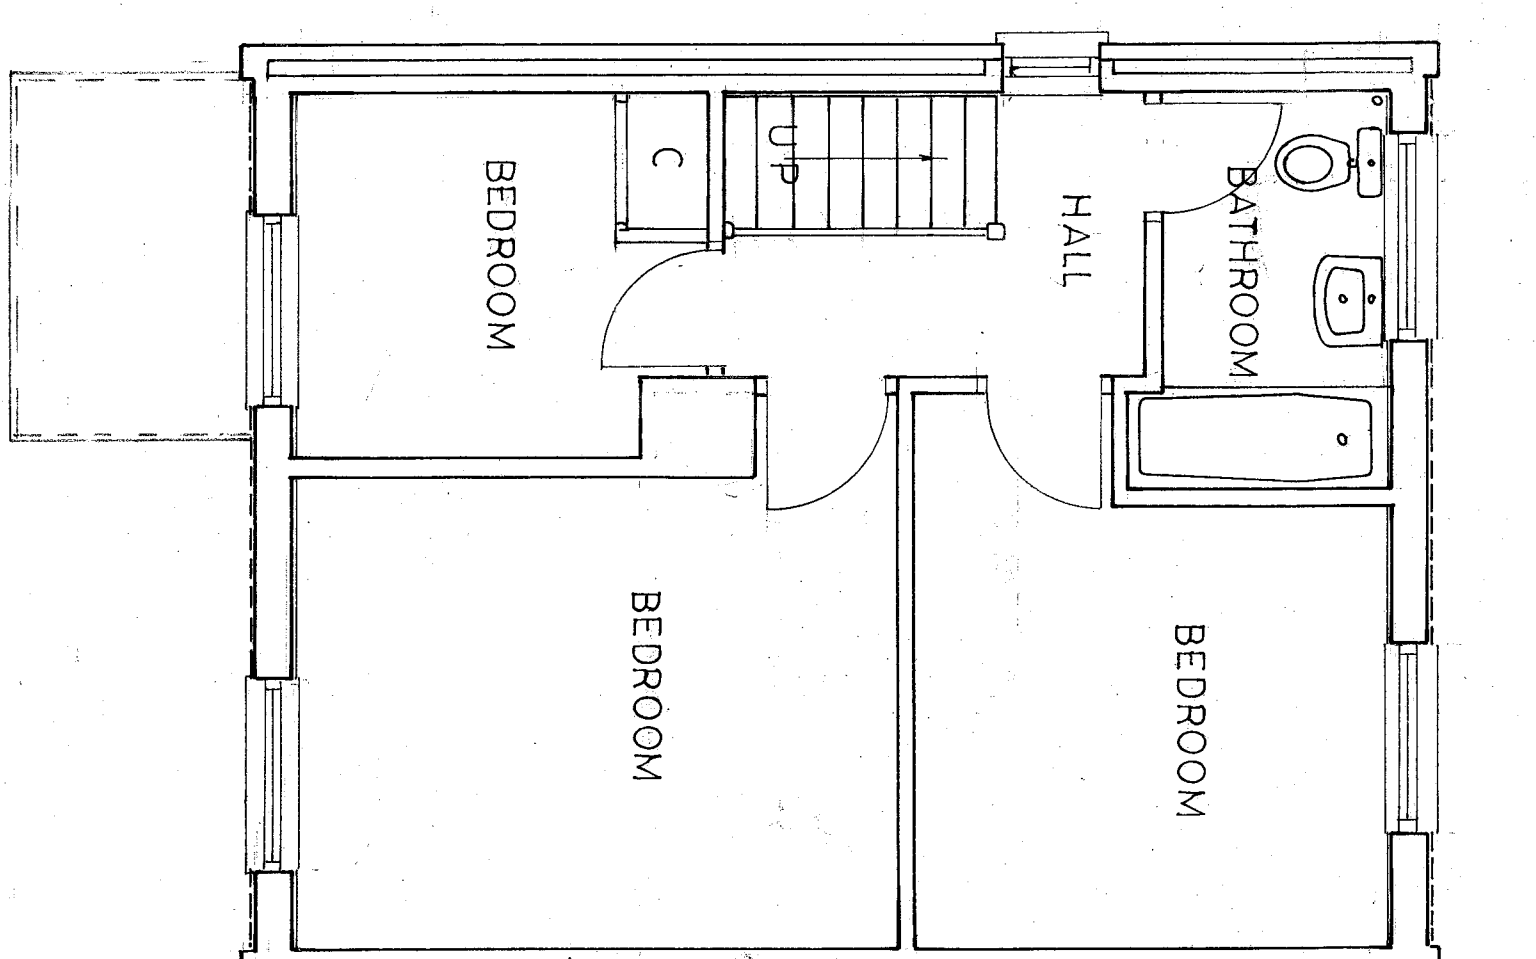

FIRST FLOOR PLAN

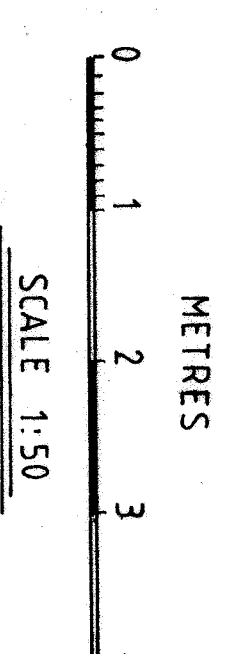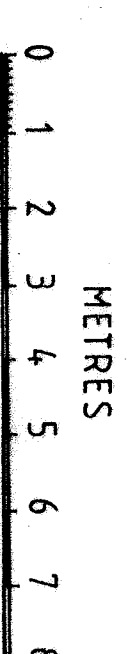

DESIGN PLANS
6 BAYVIEW ROAD
WHITSTABLE KENT
CT5 4NP
TEL: 01227266904
EMAIL: designplans@btinternet.com

PROJECT
PROPOSED SINGLE STOREY
SIDE EXTENSION AND
ALTERATIONS
AT
22 ADMERS WOOD
VIGO VILLAGE MEOPHAM
KENT DA13 0SP
DRG TITLE
EXISTING PLANS SECTIONS
AND ELEVATIONS

SCALE
1:100 1:50 BK/26/01
DATE
APRIL 2026