




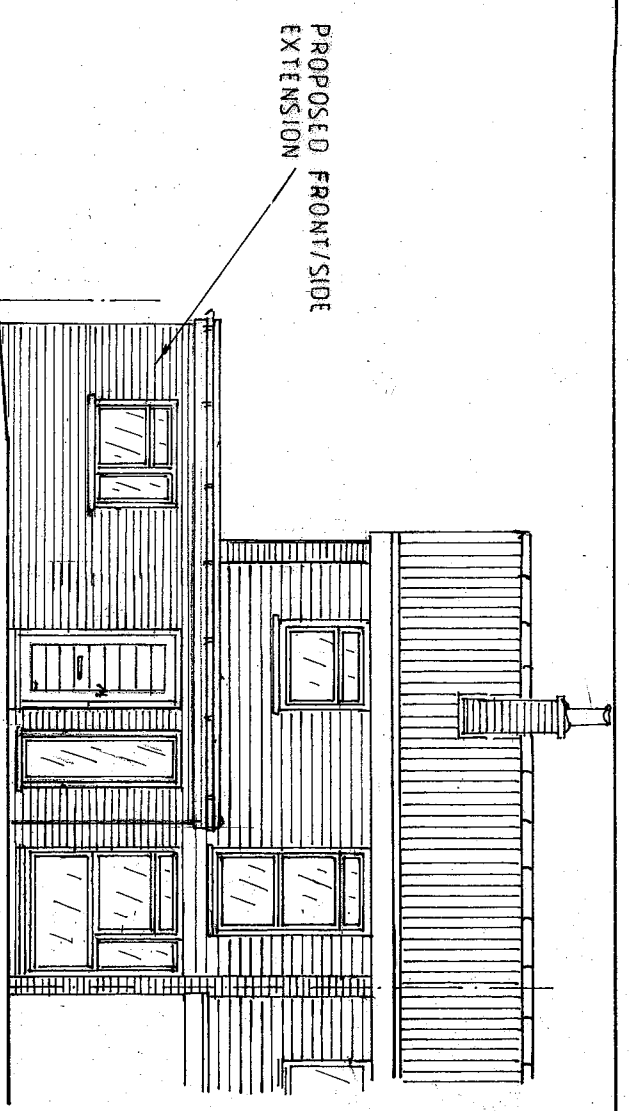


FRONT ELEVATION

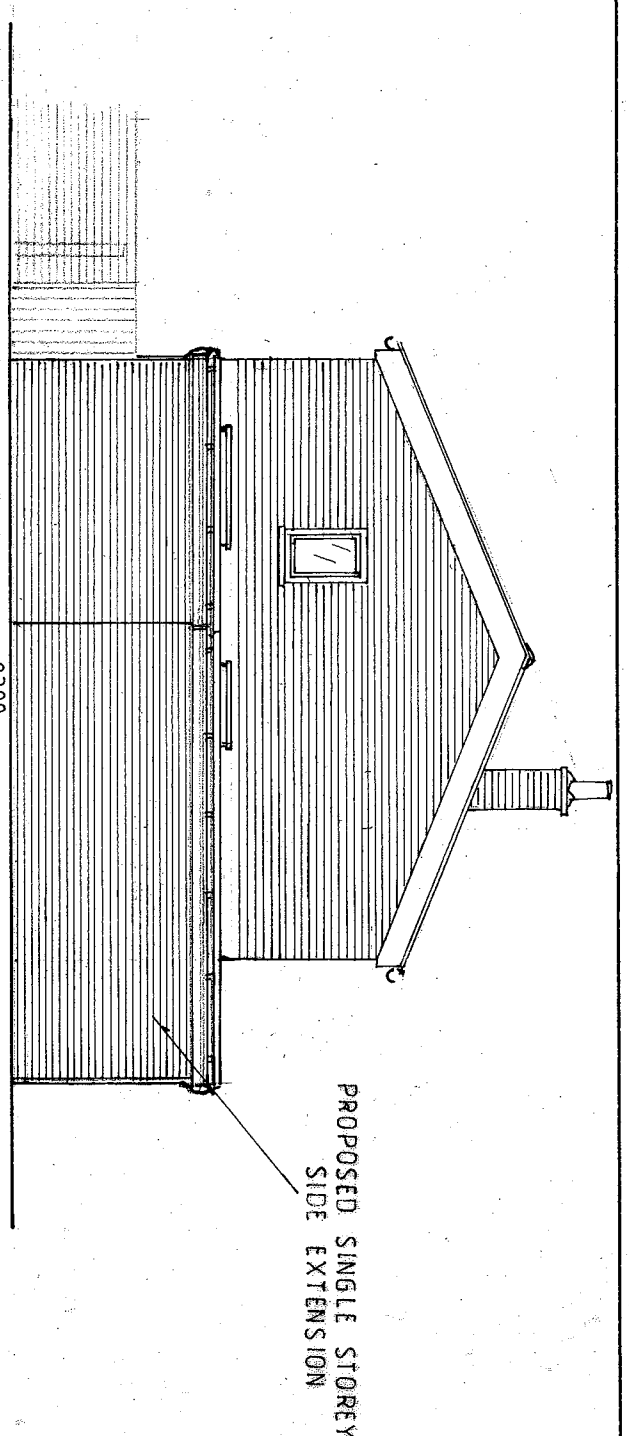


SIDE ELEVATION

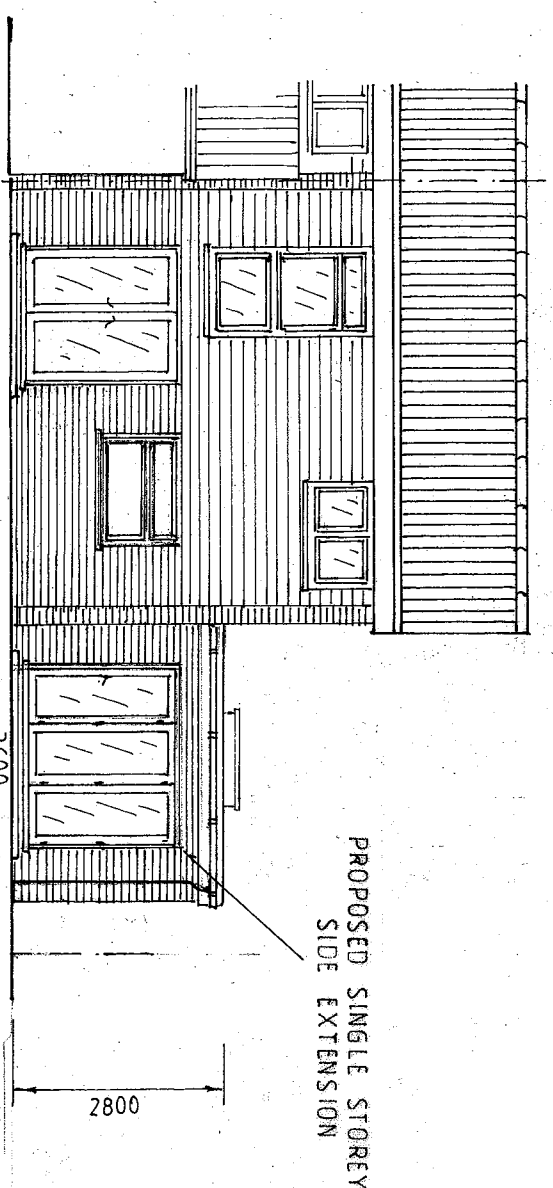


REAR ELEVATION

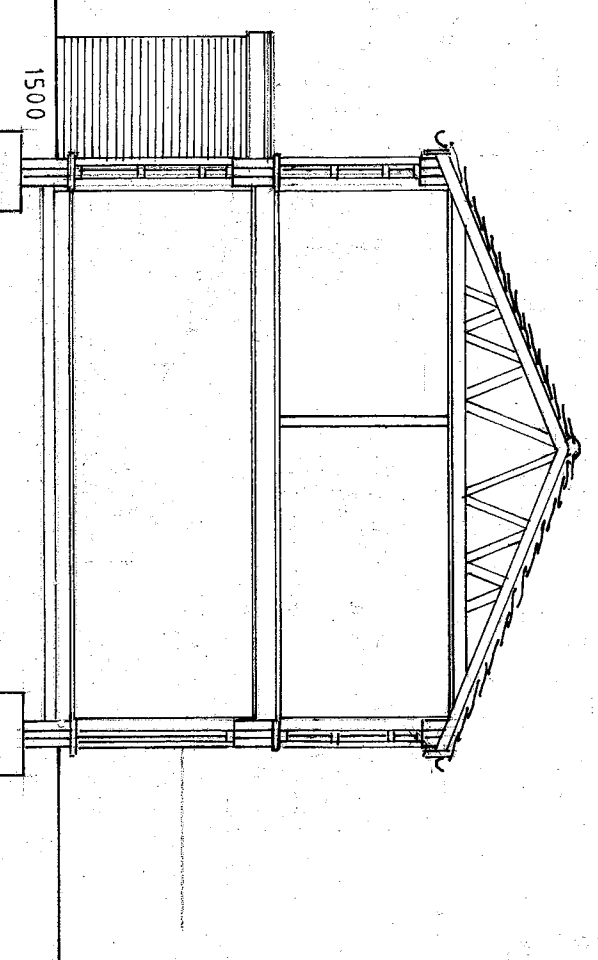


SIDE ELEVATION/ SECTION

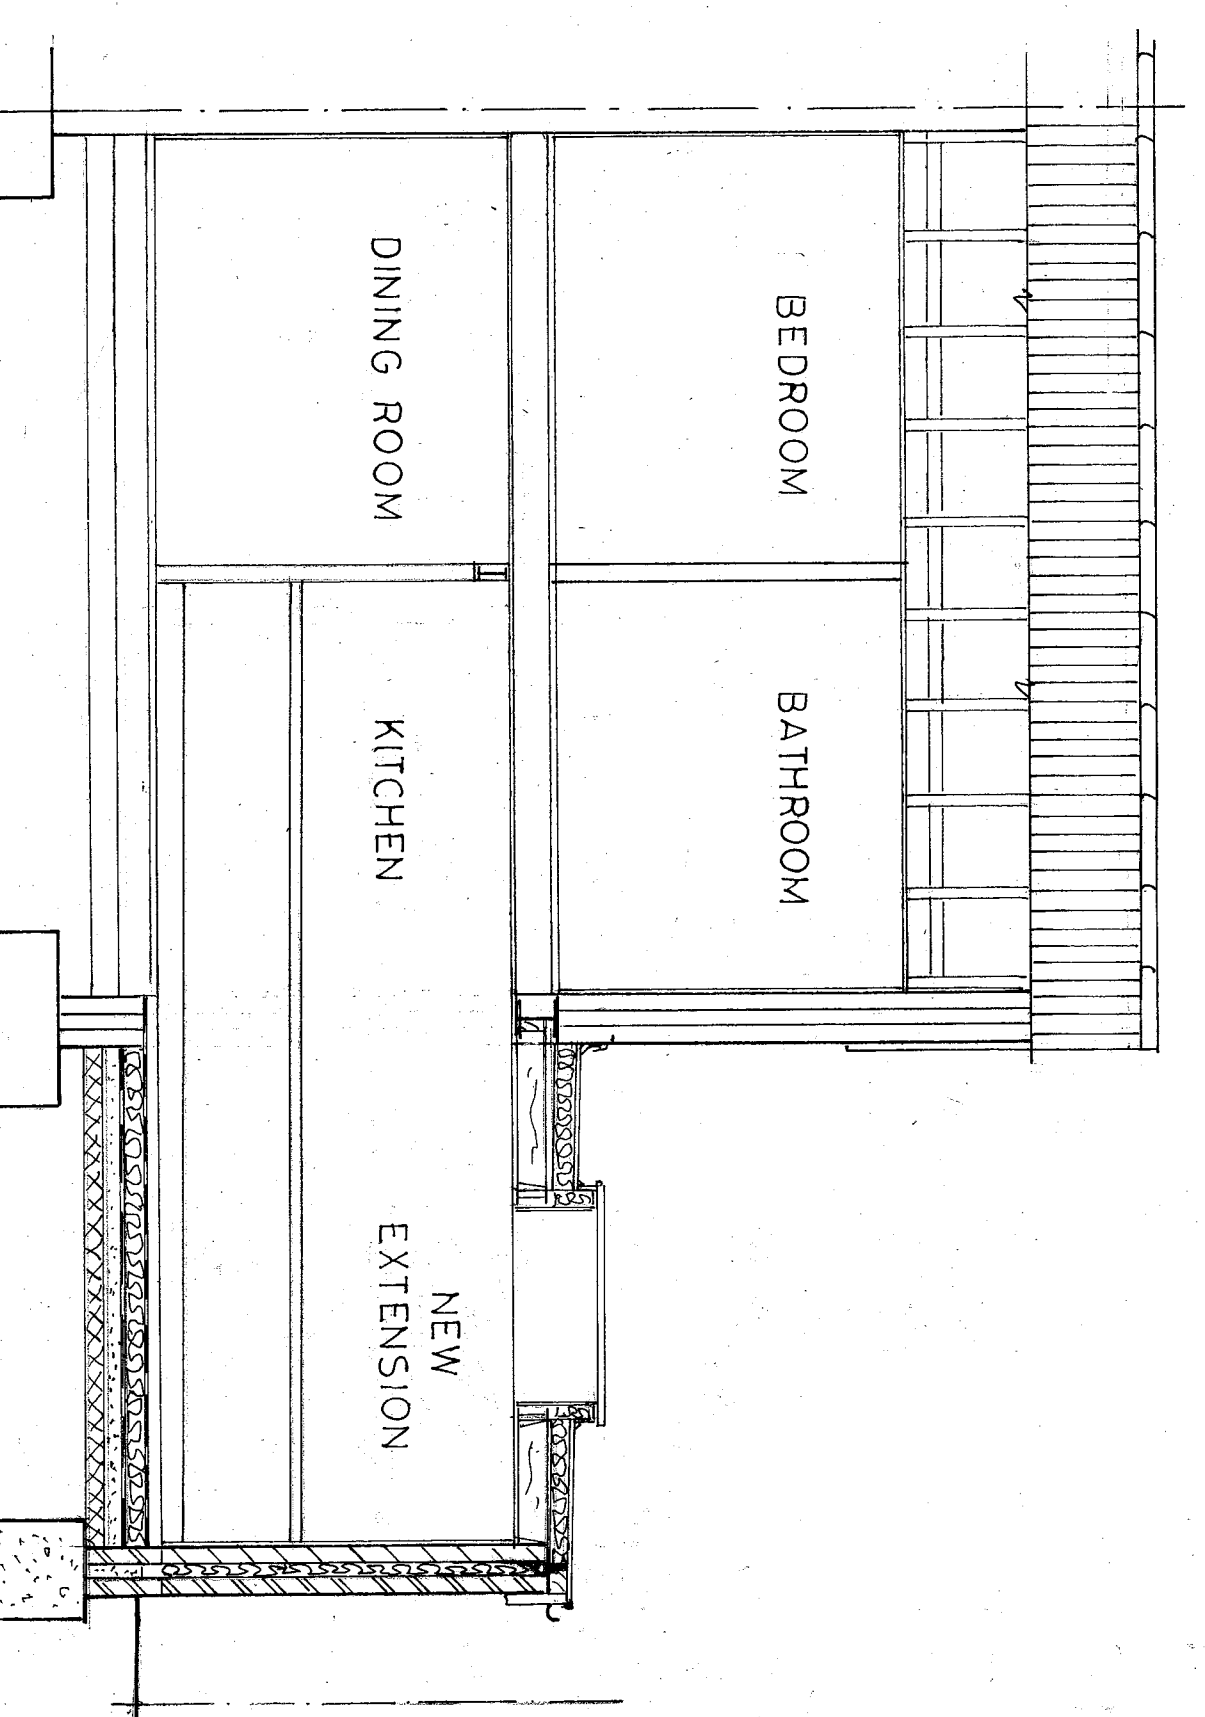


SECTION A - A

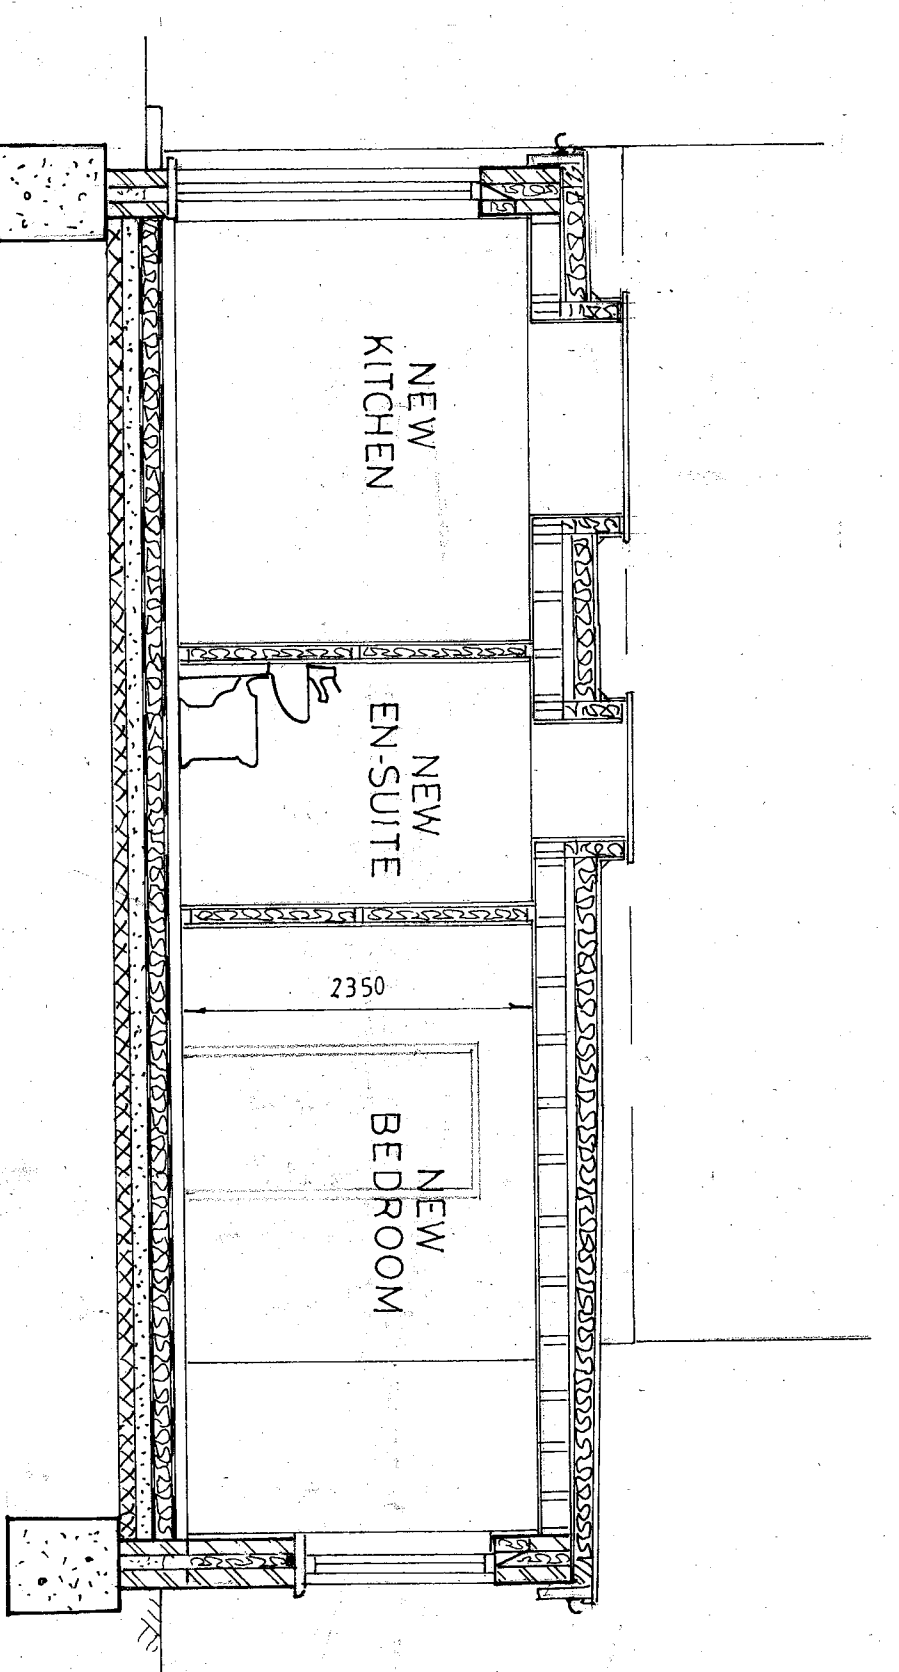


SECTION B - B

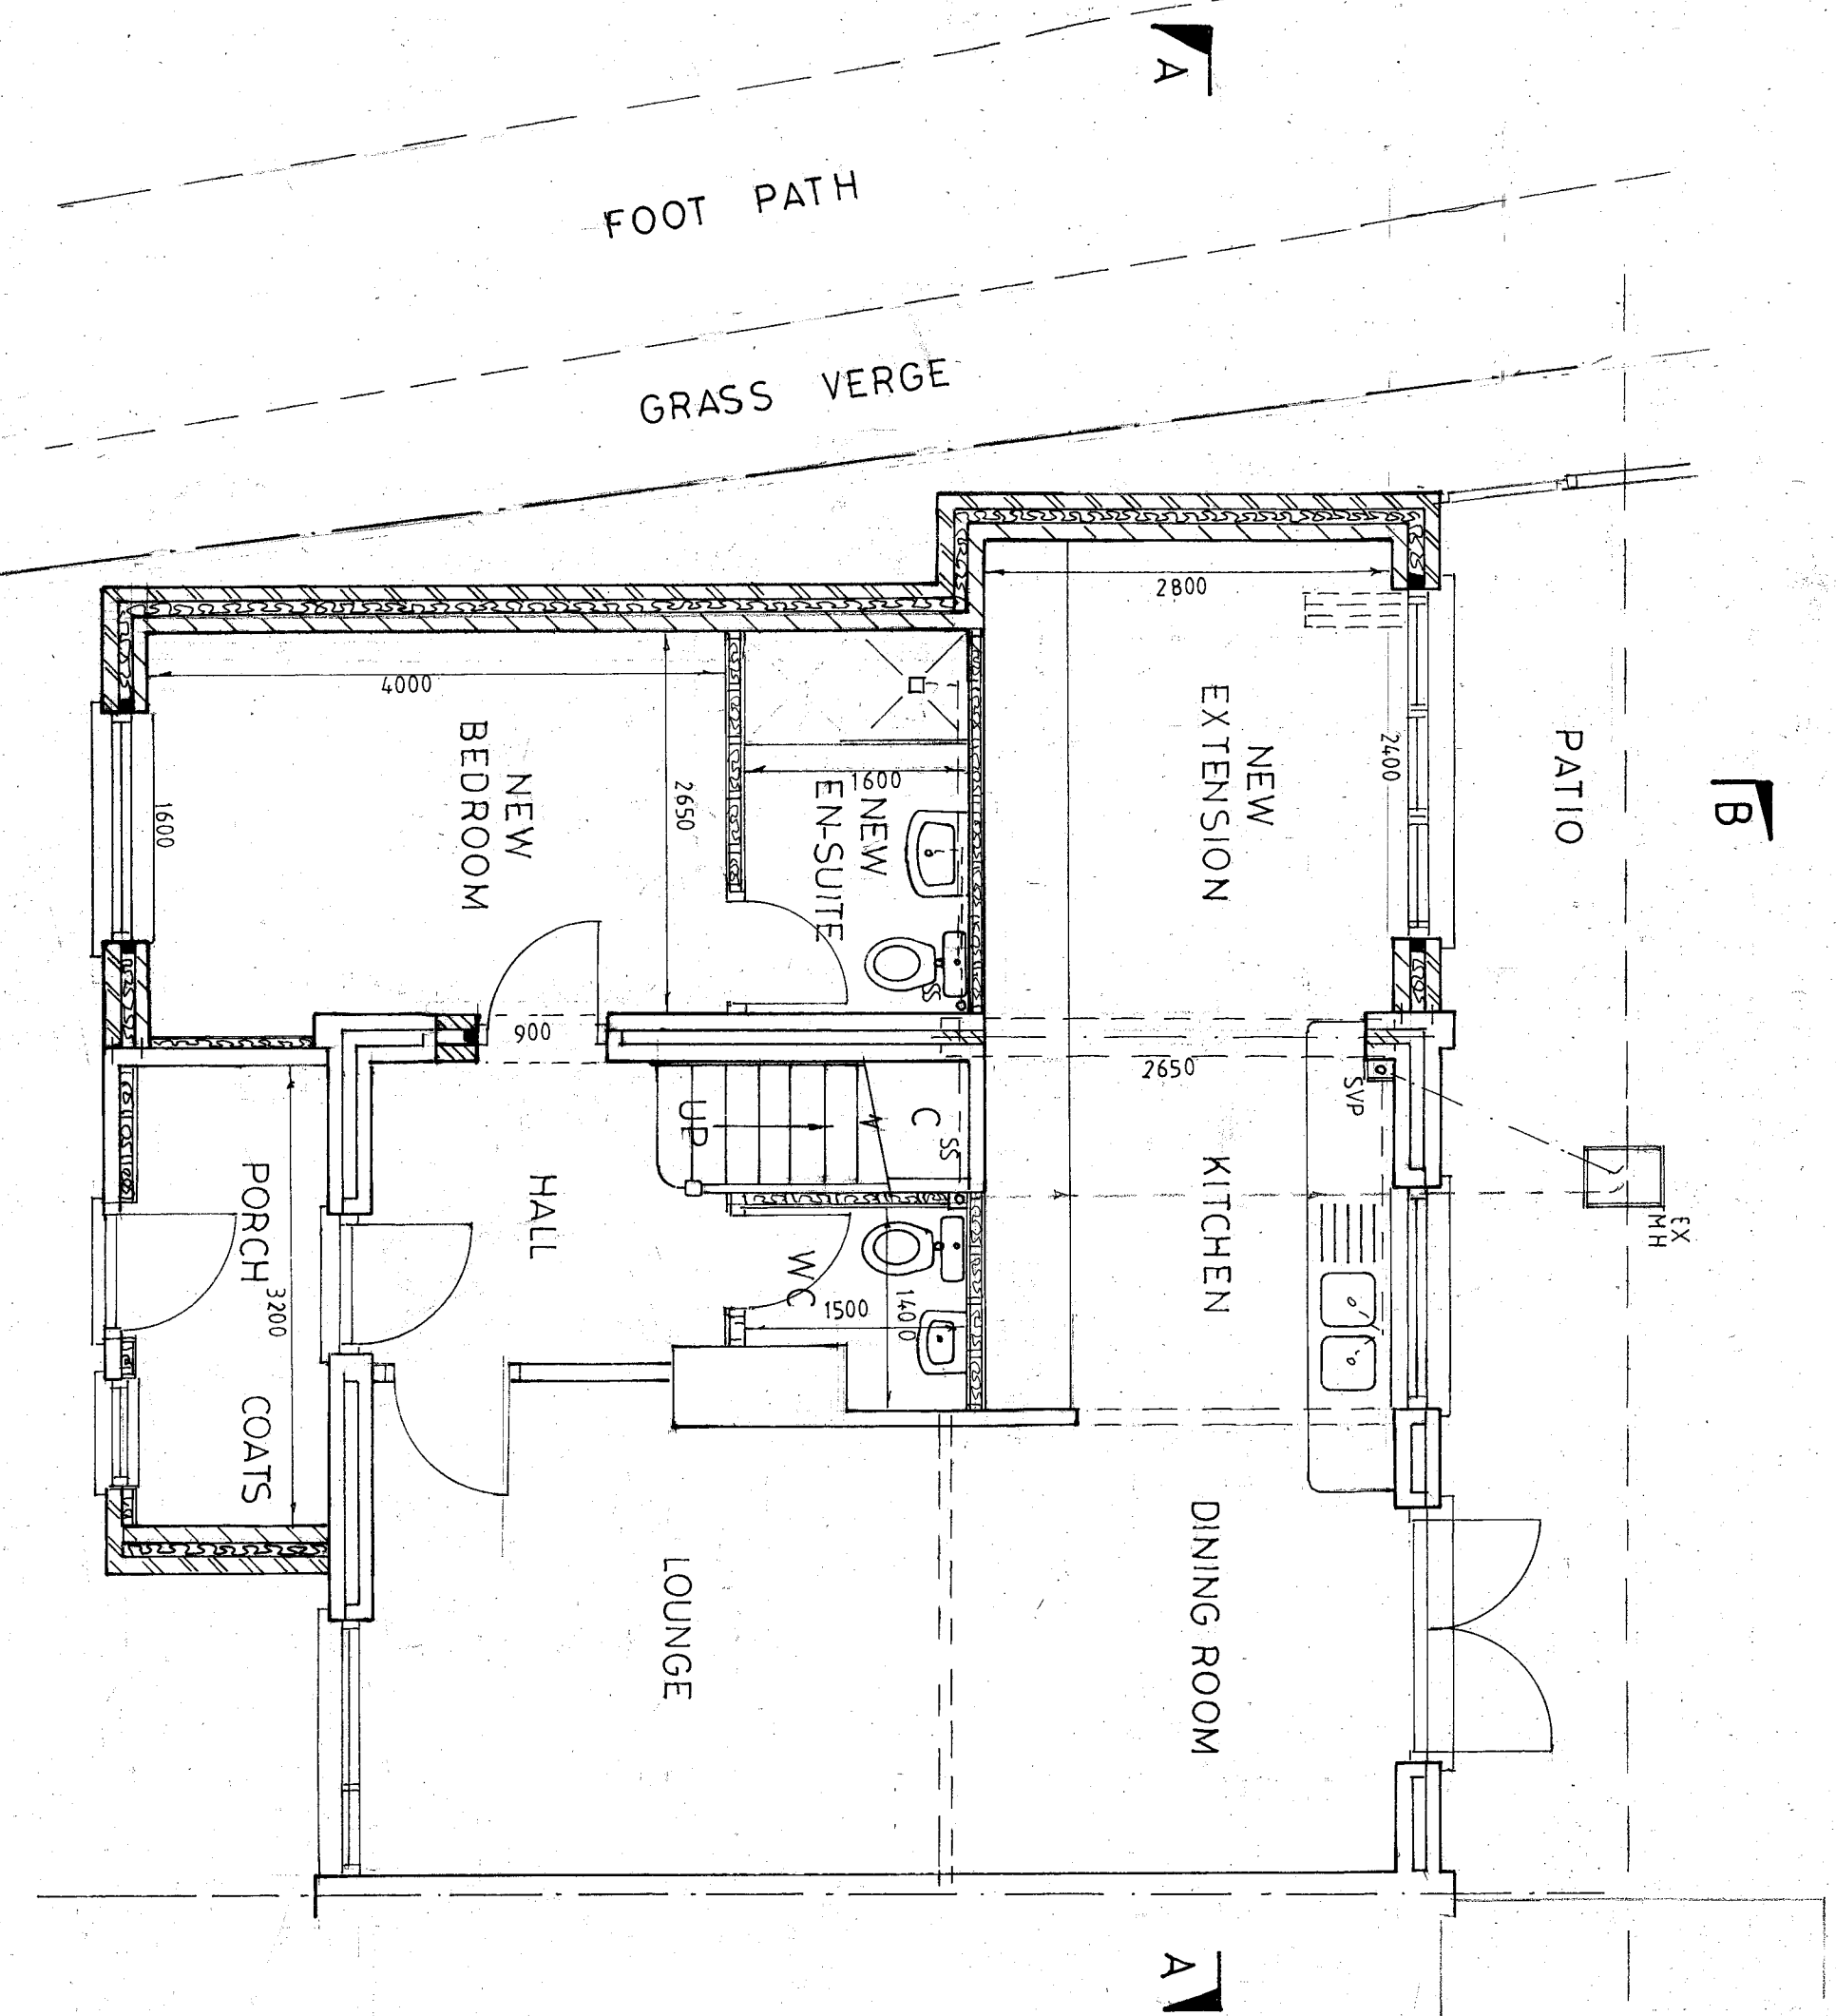


GROUND FLOOR PLAN

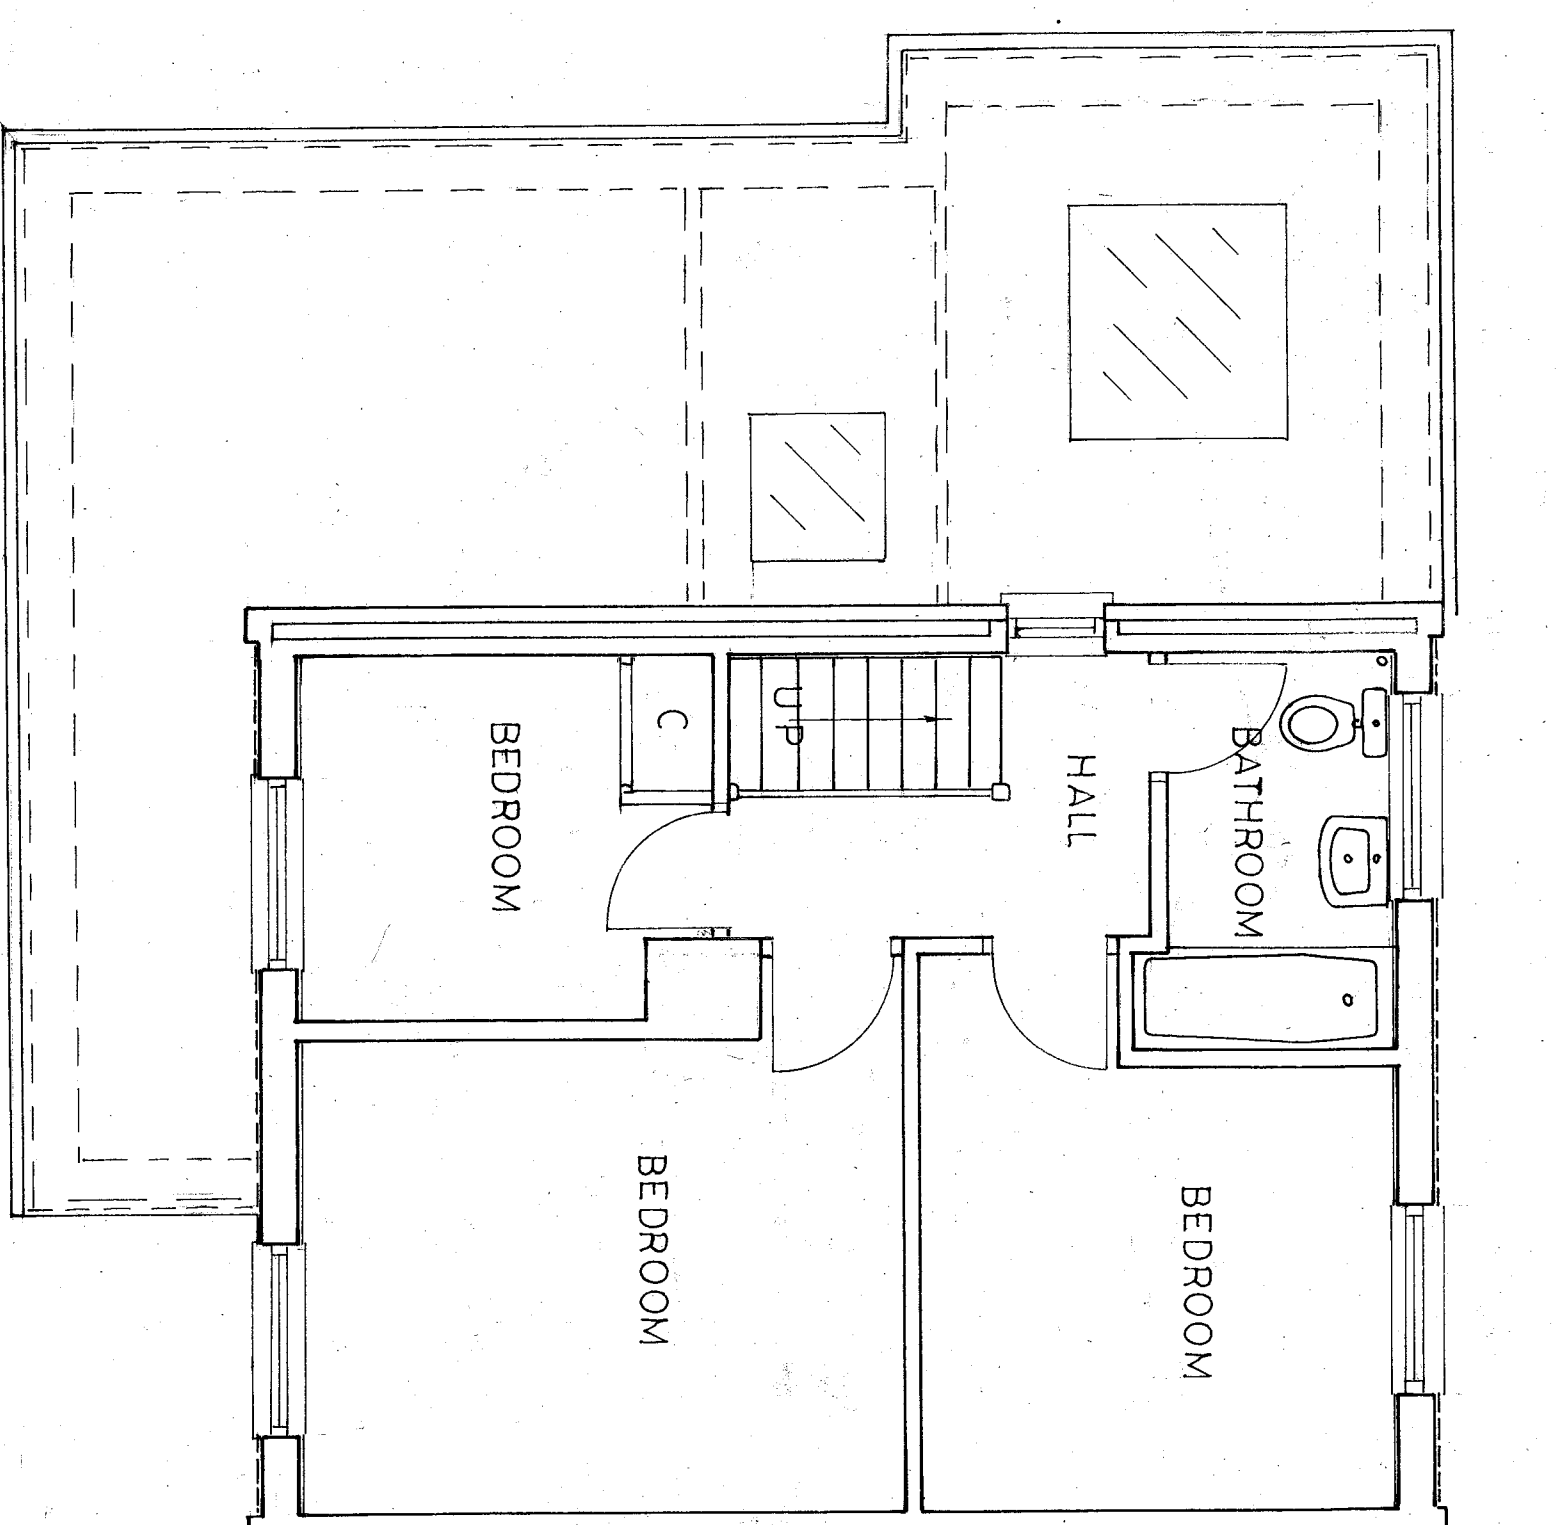

FIRST FLOOR PLAN

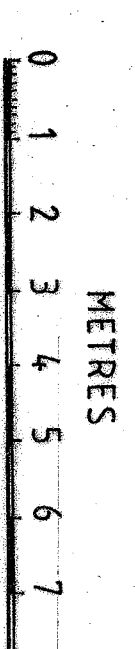

SCALE 1:100

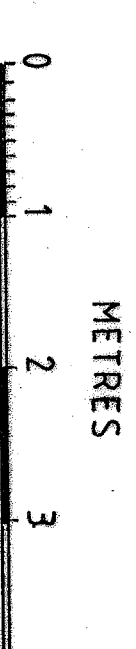

SCALE 1:50

DESIGN PLANS  
6 BAYVIEW ROAD  
WHITSTABLE KENT  
CT15 4NP  
TEL-01227264904  
EMAIL-designplans@btinternet.com

PROJECT  
PROPOSED SINGLE STOREY  
SIDE EXTENSION AND  
ALTERATIONS  
AT  
22 ADMERS WOOD  
VIGO VILLAGE, MEOPHAM  
KENT DA13 0SP  
DRG TITLE  
PROPOSED PLANS SECTIONS  
AND ELEVATIONS

SCALE  
1:100 1:50  
DATE  
APRIL 2026  
DRG No  
BK/26/02