






SITE PLAN
SCALE 1:200

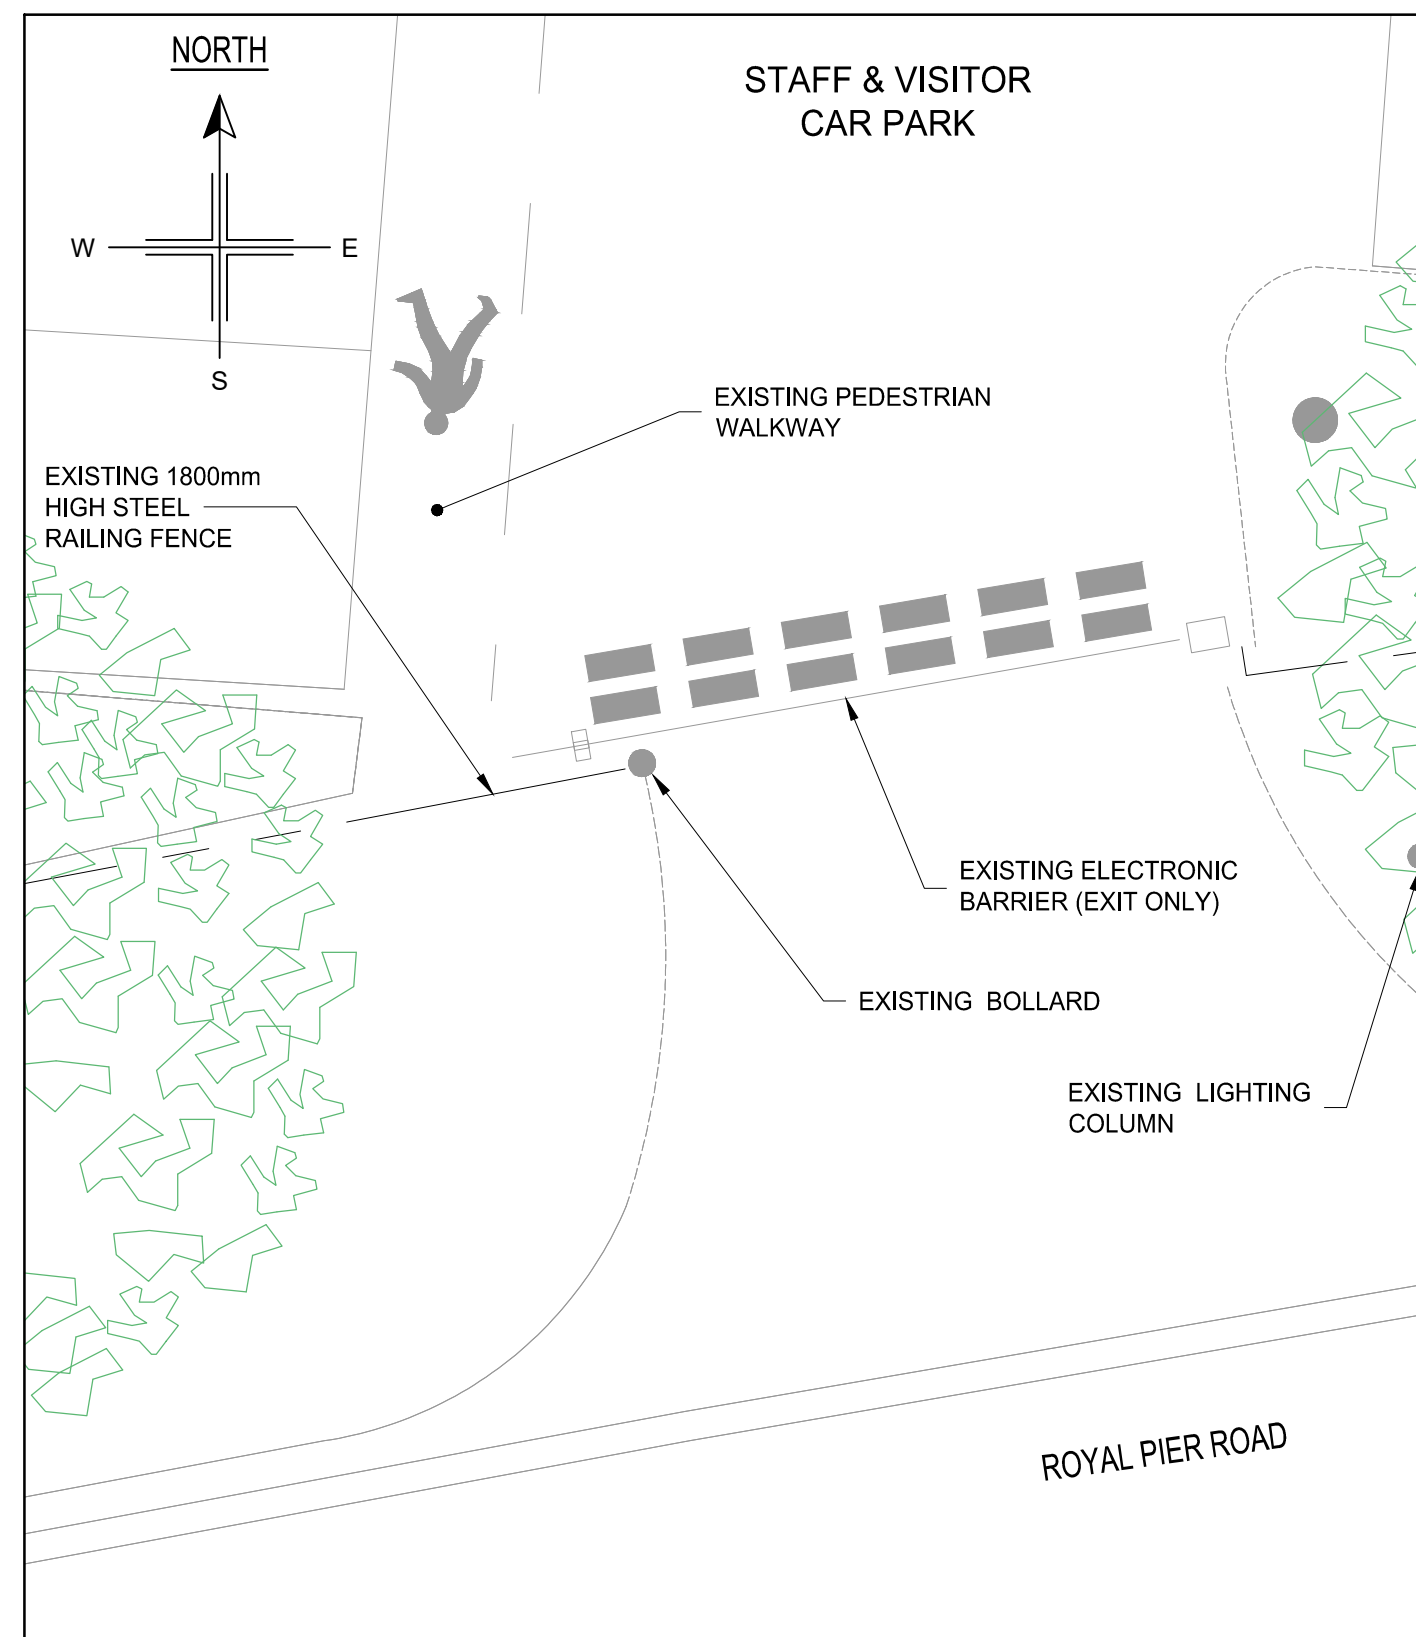


EXISTING PLAN
SCALE 1:50

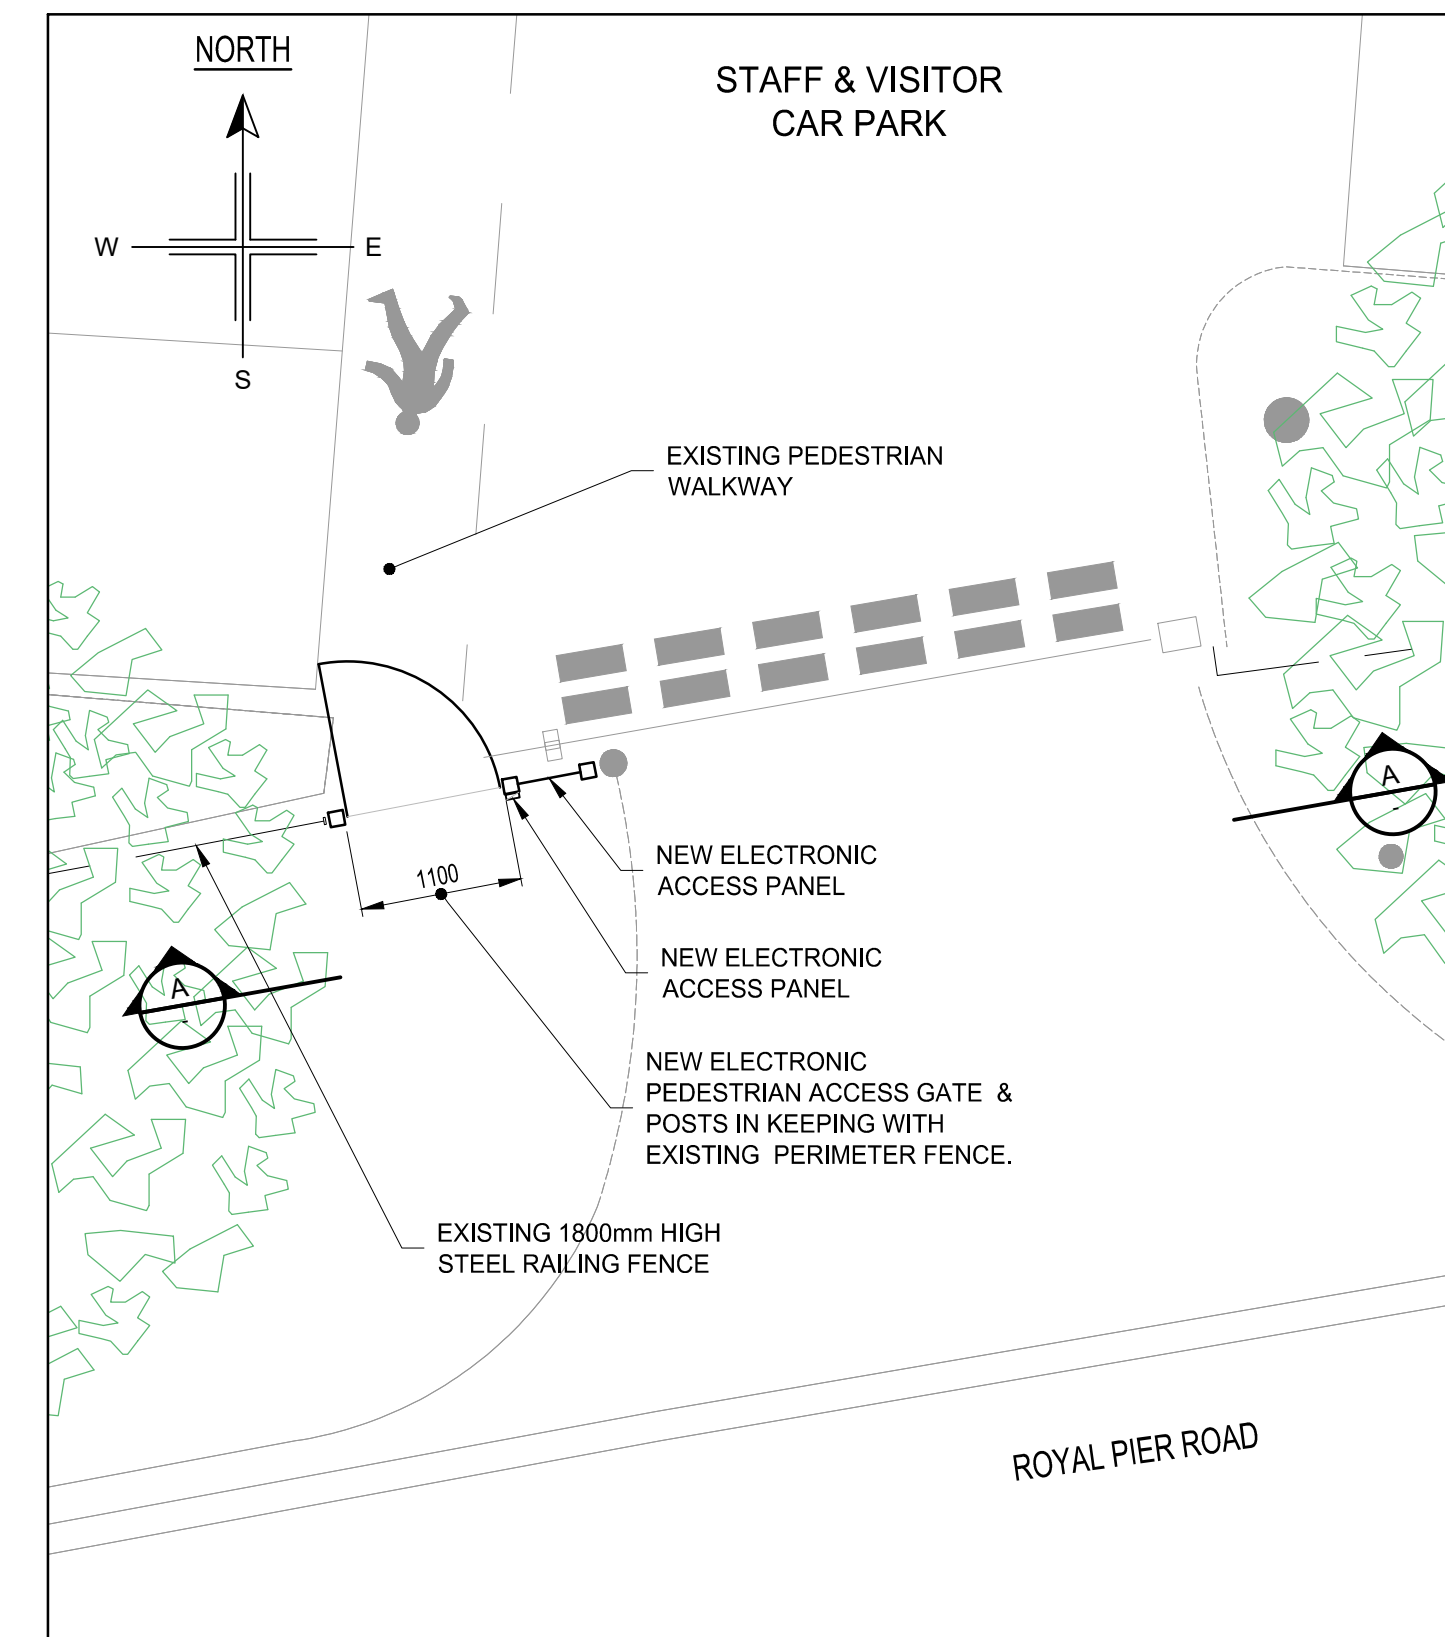


PROPOSED PLAN
SCALE 1:50

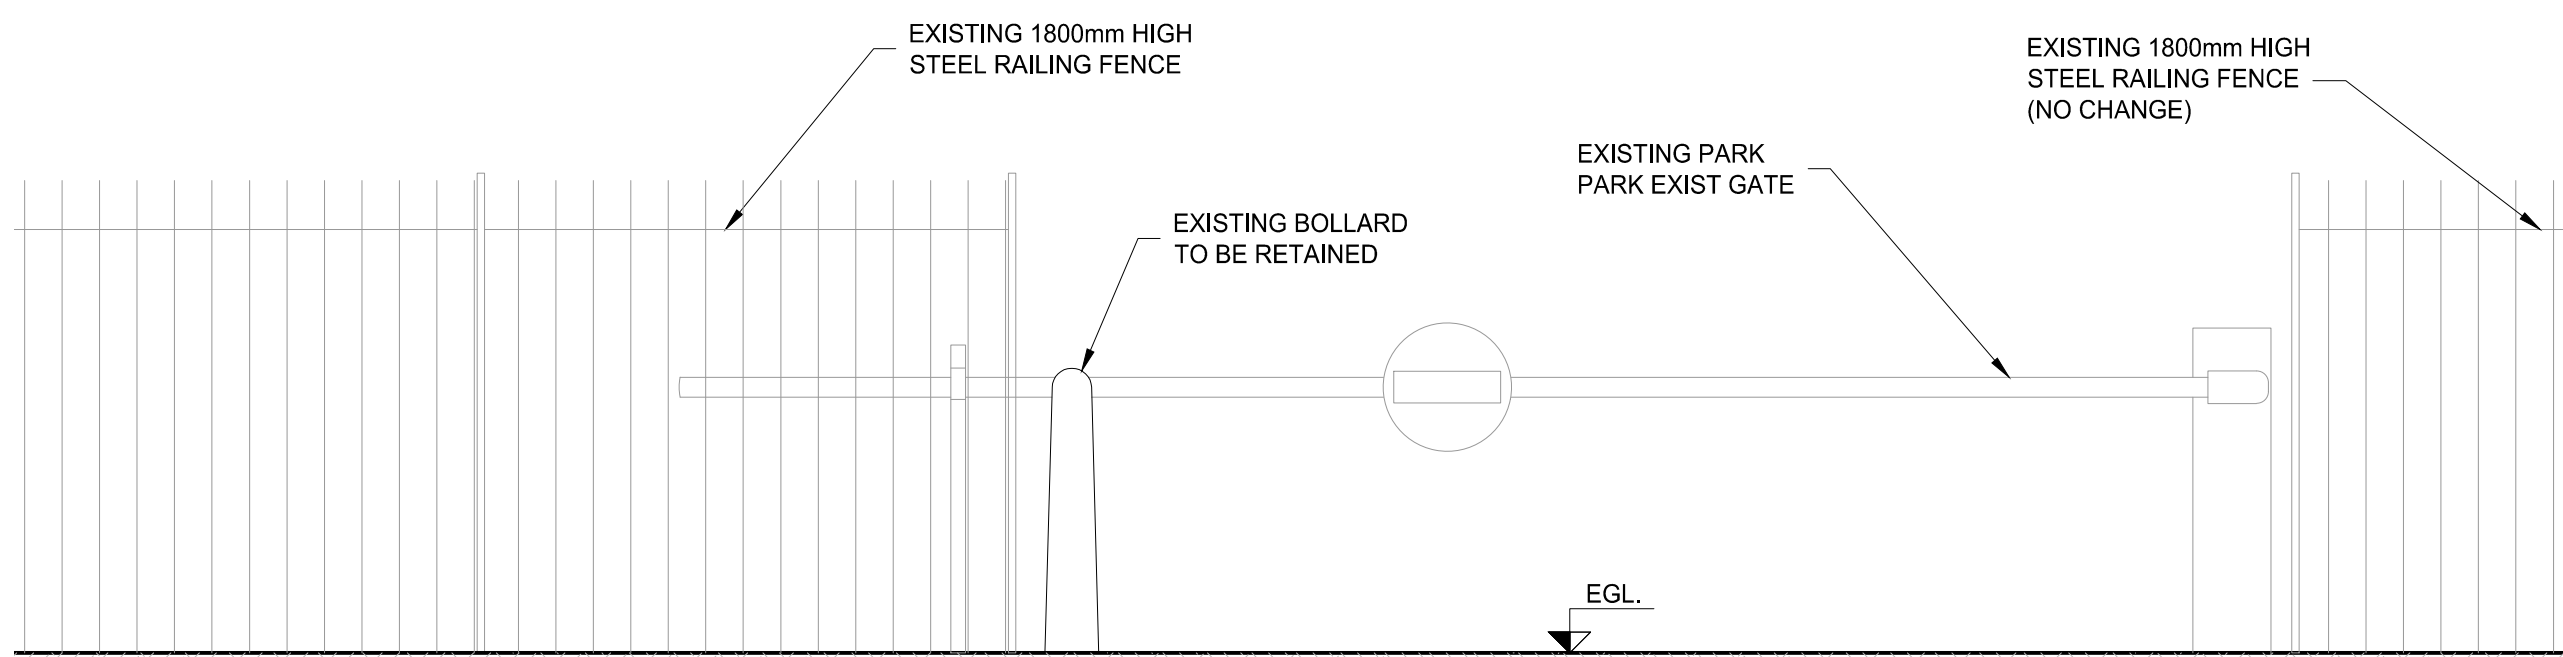

EXISTING ELEVATION A-A
SCALE 1:25

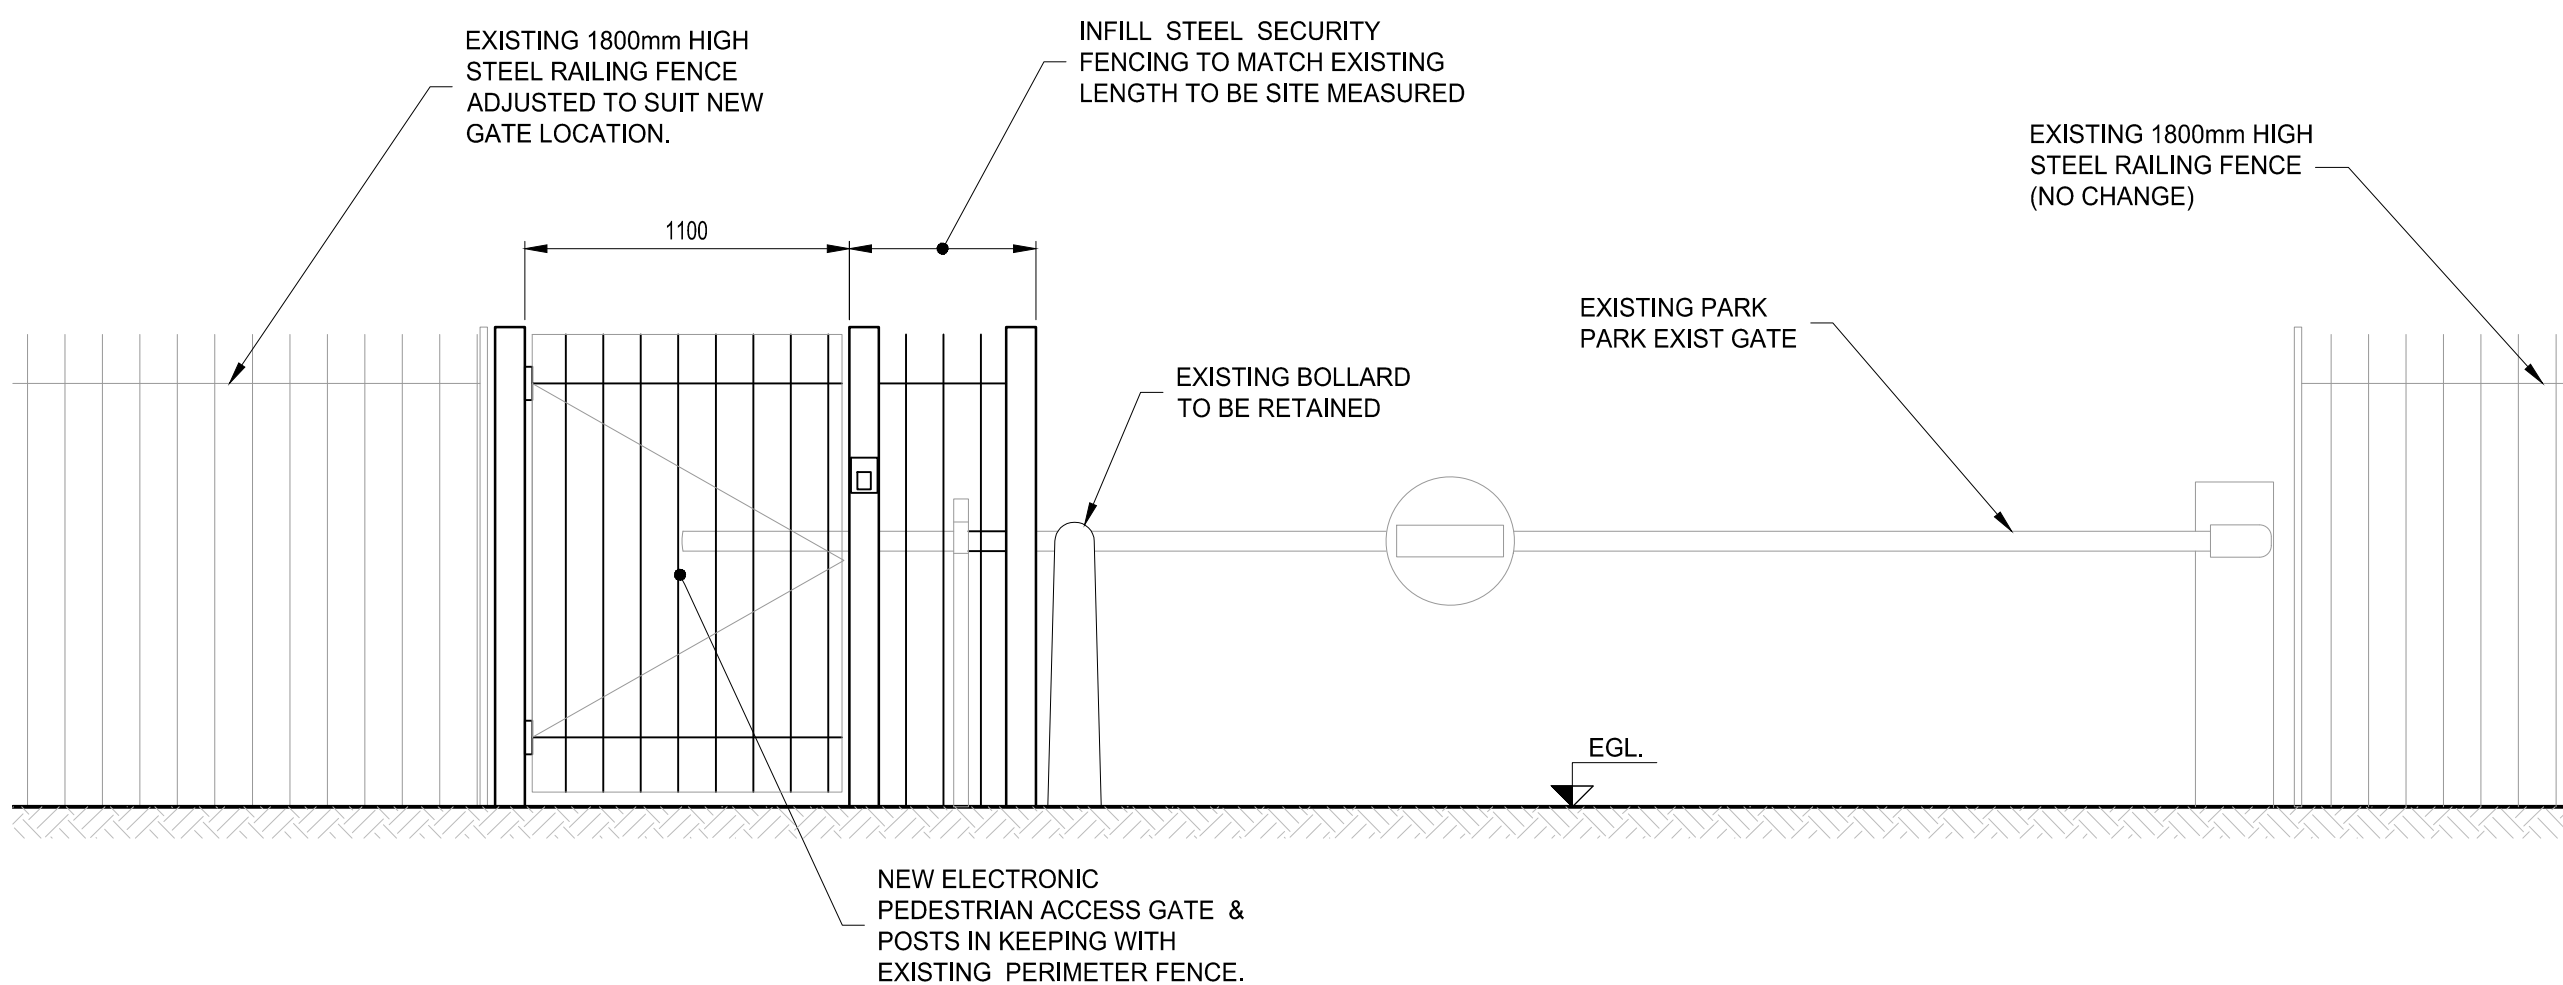


ELEVATION A-A
SCALE 1:25

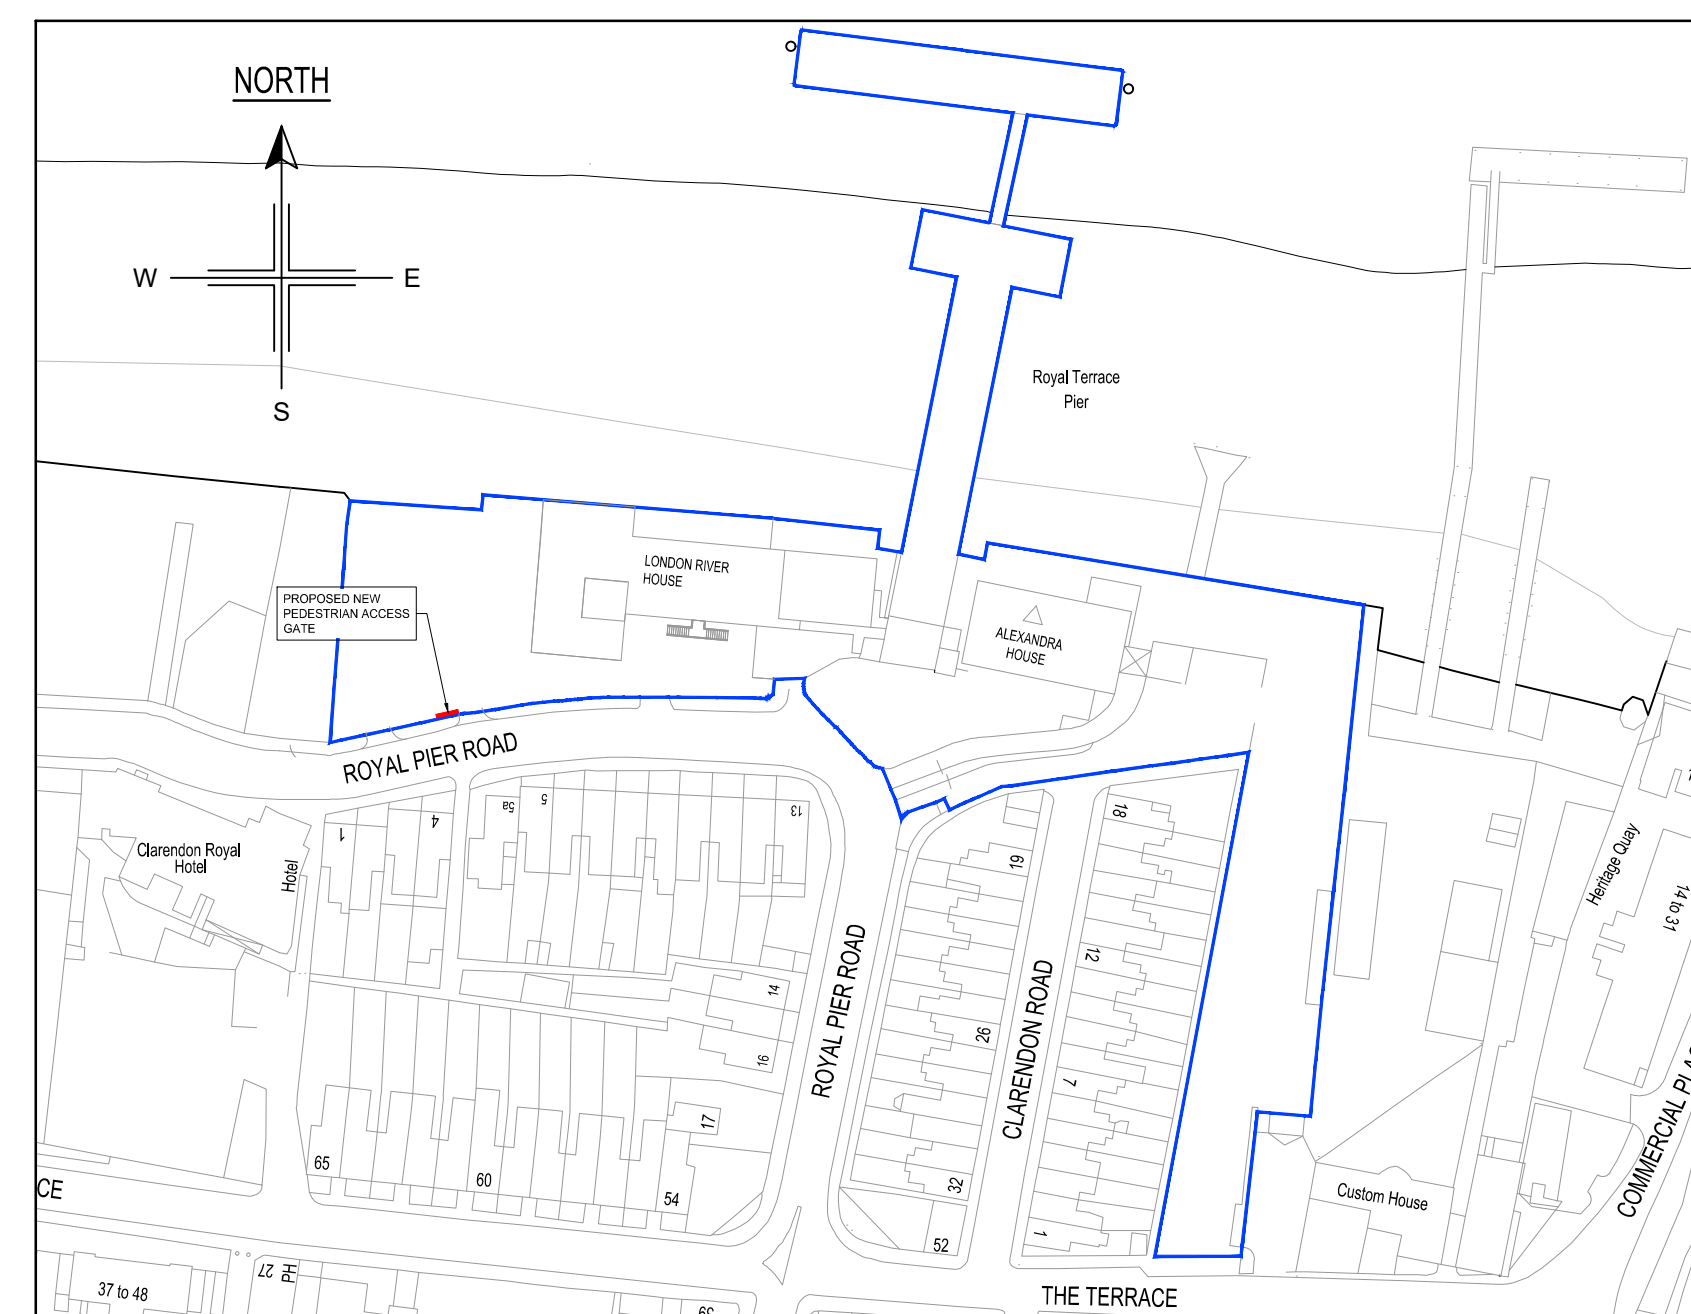

LOCATION PLAN
SCALE 1:1250

GENERAL NOTES

- THIS DRAWING IS TO BE READ IN CONJUNCTION WITH THE CONTRACT DOCUMENTS AND THE OTHER CONTRACT DRAWINGS.
- ALL WORK IS TO BE CARRIED OUT IN ACCORDANCE WITH THE RELEVANT BRITISH STANDARDS, EUROPEAN NORMS, CODES OF PRACTICE AND BUILDING PRACTICE.
- FOR CIVIL & STRUCTURAL HEALTH & SAFETY HAZARDS PLEASE REFER TO DESIGNERS RISK ASSESSMENTS.
- IF YOU DO NOT UNDERSTAND FULLY ANY OF THE DETAILS SHOWN ON THIS DRAWING CONTACT THE PROJECT MANAGER FOR CLARIFICATION.

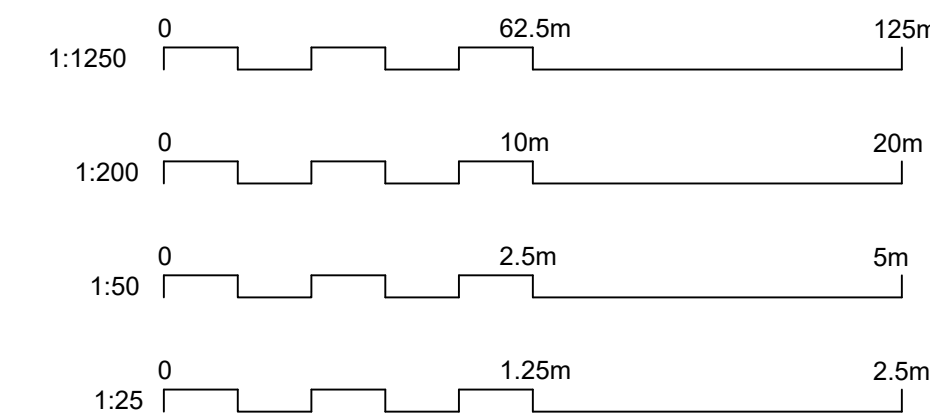

P04	EXISTING FENCE ELEVATION ADDED	PSA 20.04.20
P03	UPDATED TO COMMENTS	PSA 02.04.20
P02	SECURITY FENCE HEIGHT UPDATED	PSA 31.03.20
P01	FIRST ISSUE	PSA 29.03.20
Rev	Description	By Date

**PORT OF
LONDON
AUTHORITY**

CIVIL ENGINEERING DEPARTMENT
London River House
Royal Pier Road
Gravesend
Kent DA12 2BG
Telephone 01474 562250
Facsimile 01474 562277
E-Mail: CivEng@pla.co.uk
Web site: www.pla.co.uk

Location
LONDON RIVER HOUSE
GAVESEND, KENT, DA12 2BG.

Drawing Title
GENERAL ARRANGEMENT
STAFF / VISITOR CAR PARK
PEDESTRIAN ACCESS GATE

Date 29.03.26	Scale (@A1) AS SHOWN	Drawn PSA	Engineer NJ
Drawing Number 600-PLA-01-LRH-DR-0010	Rev. P04		