


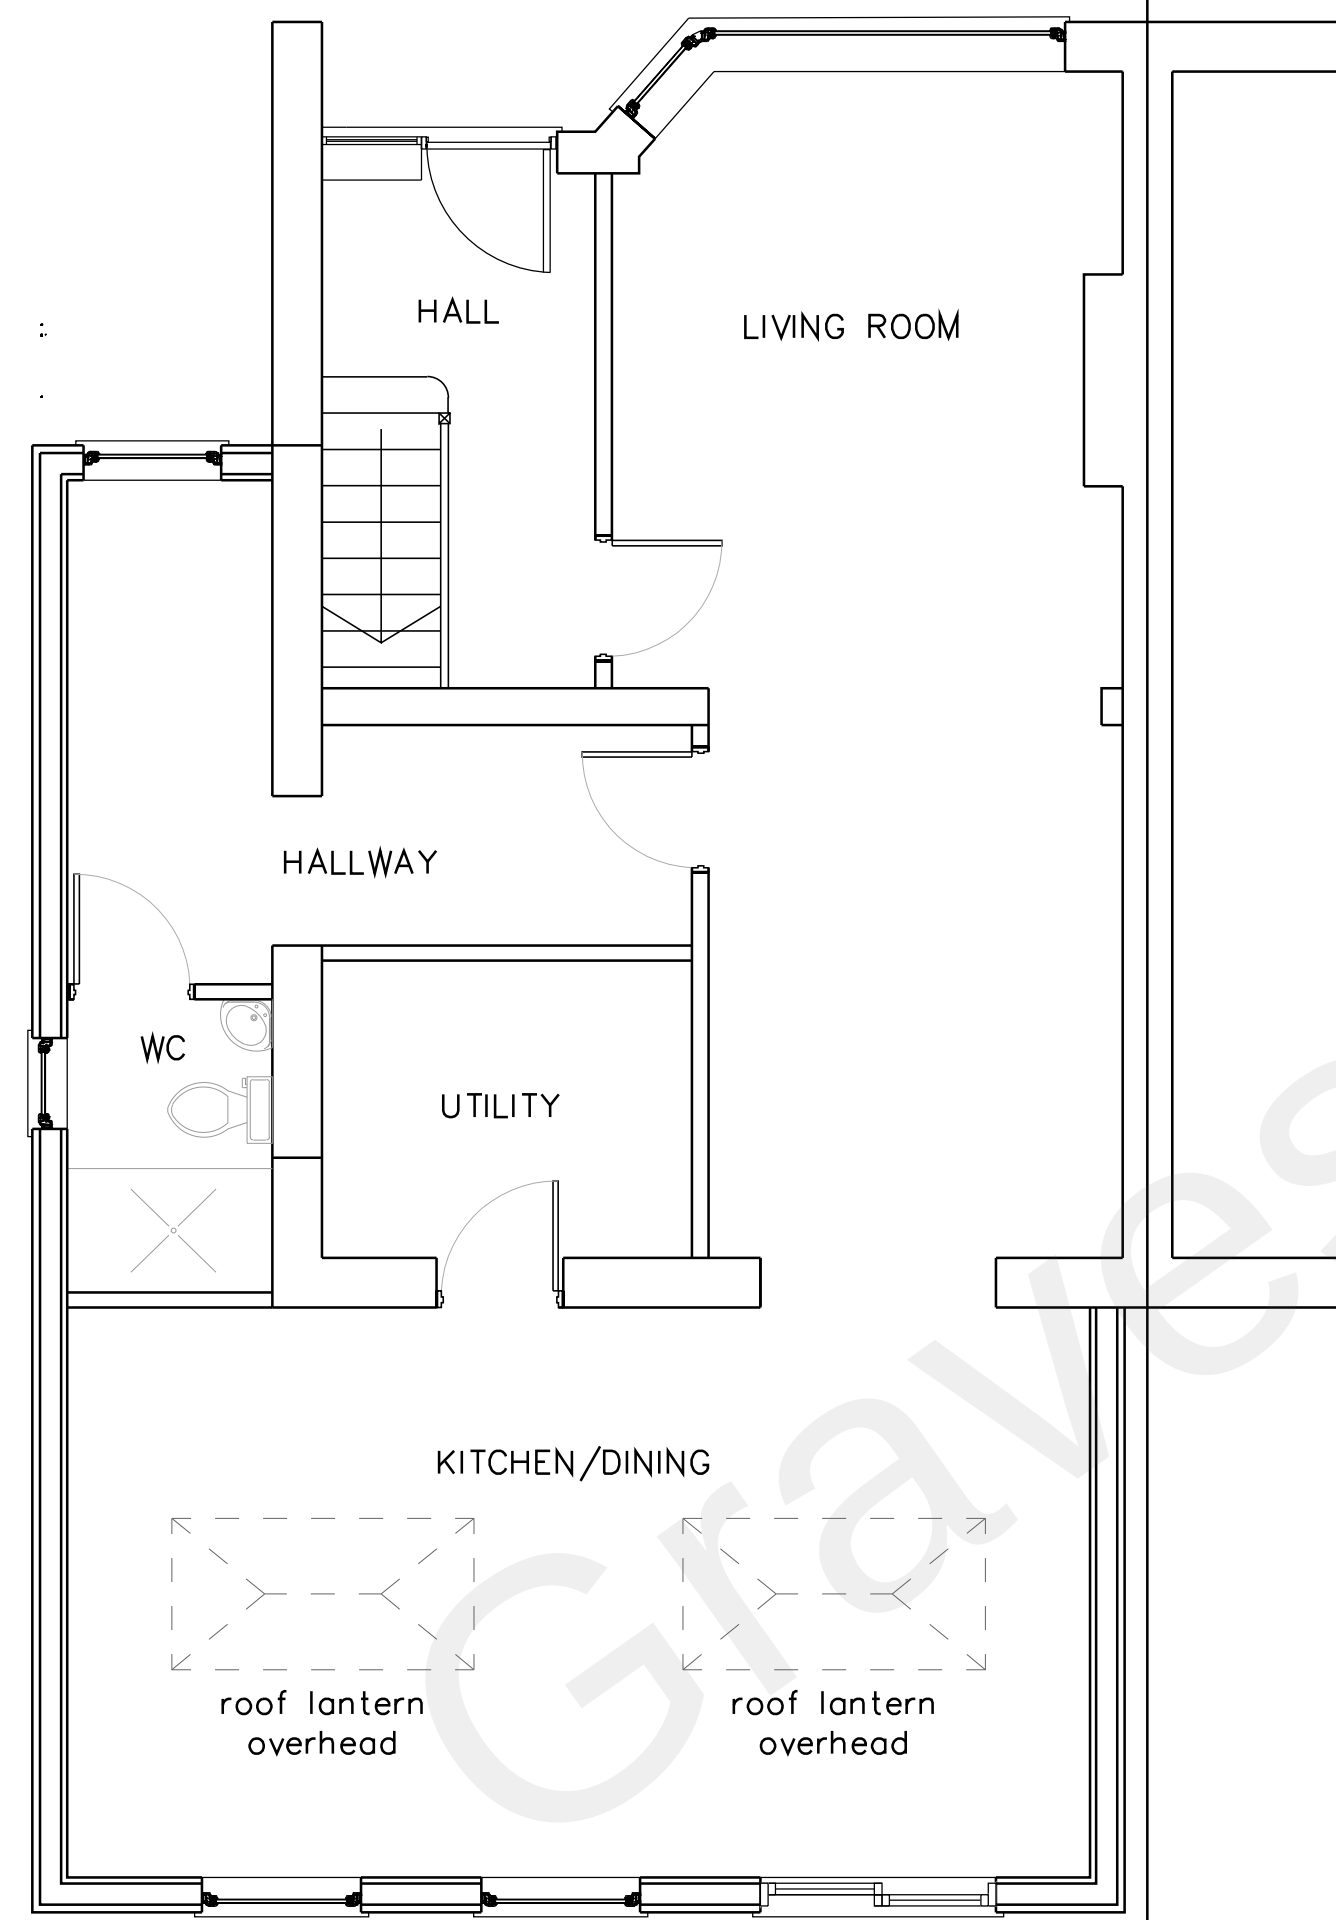


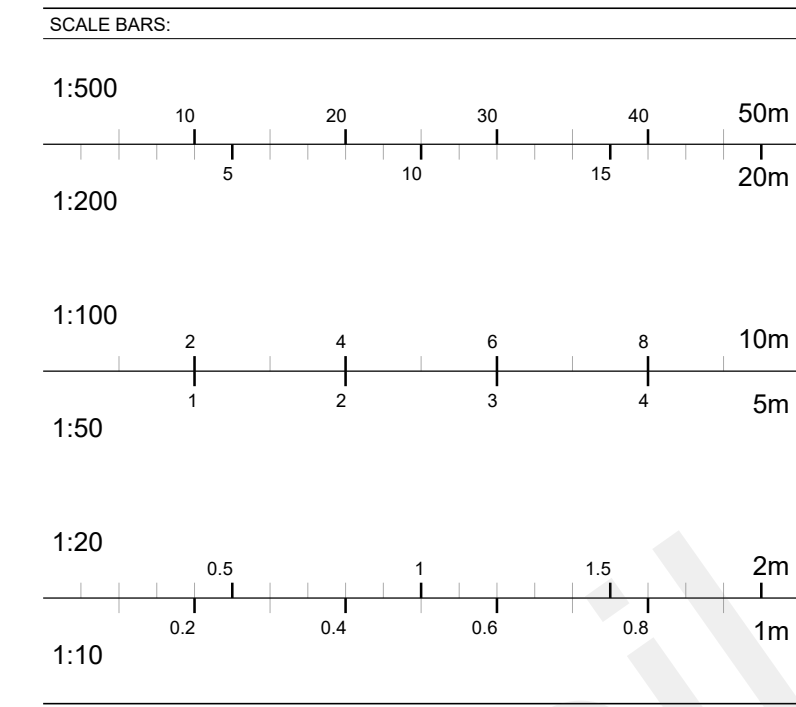

Site Block Plan (Including Roof Plan)
Scale 1:500

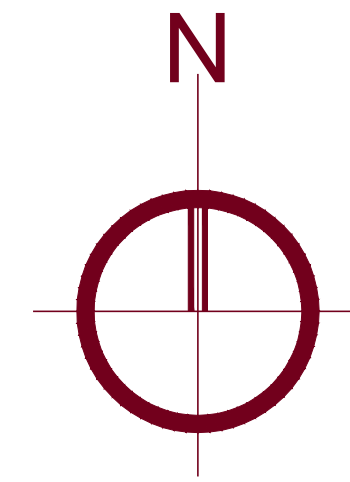

Ground Floor Plan
Scale 1:50

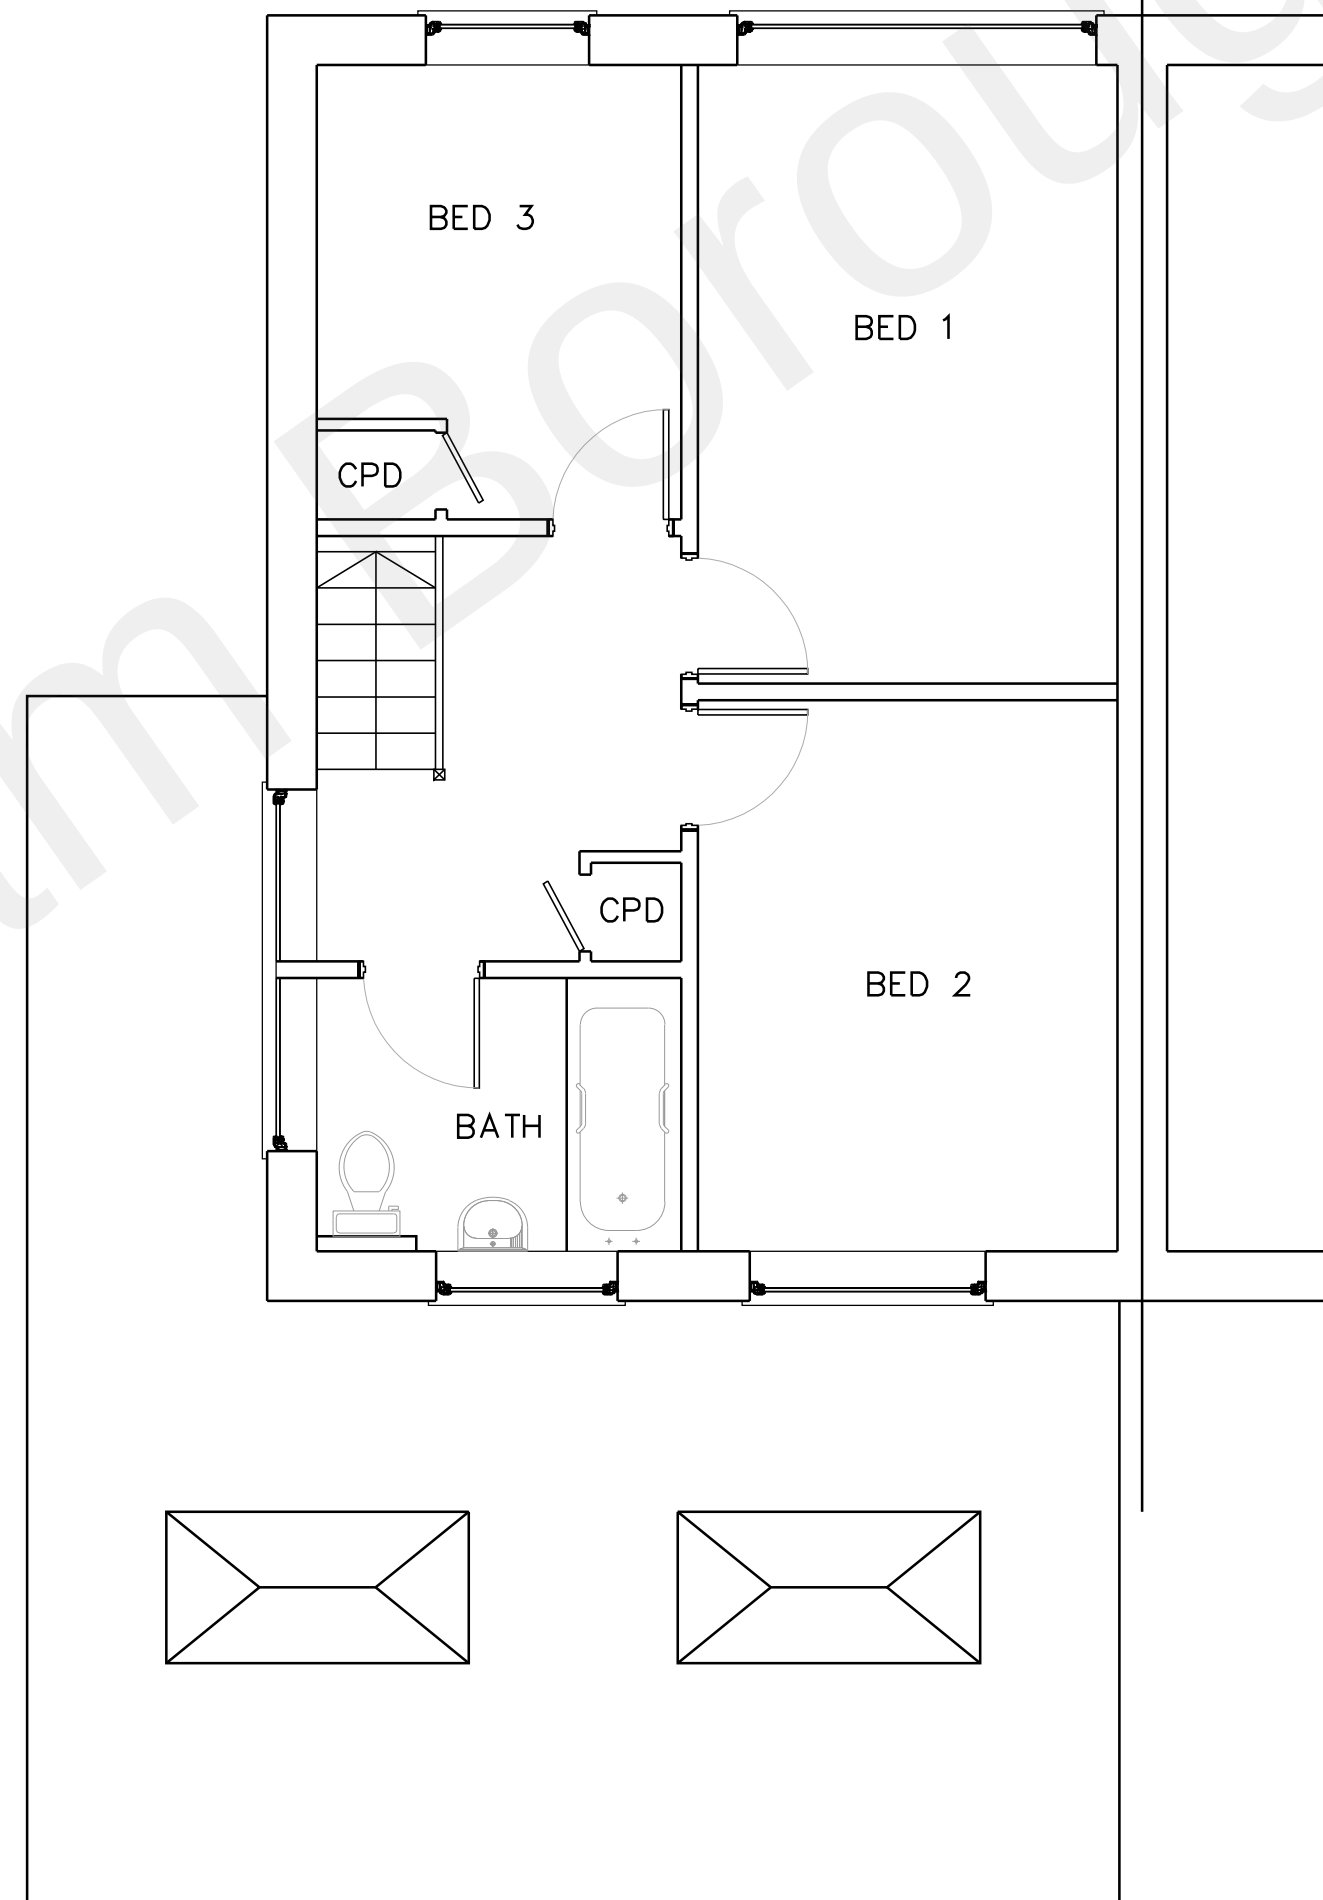

First Floor Plan
Scale 1:50

General Notes

No.	Revision/Issue	DATE
-----	----------------	------

**CAD
Drafting Services**
4 Lyle Court
Maidstone
Kent
ME16 0EQ

**PROPOSED
BLOCK PLAN & FLOOR PLANS**
Mr A Harrison
373 Wrotham Road
Gravesend
DA13 9EF

Project	Sheet 3
Date August 2022	DRAWN DM
Scale VARIES @ A1	CHECKED