






Front Elevation
(Street View)

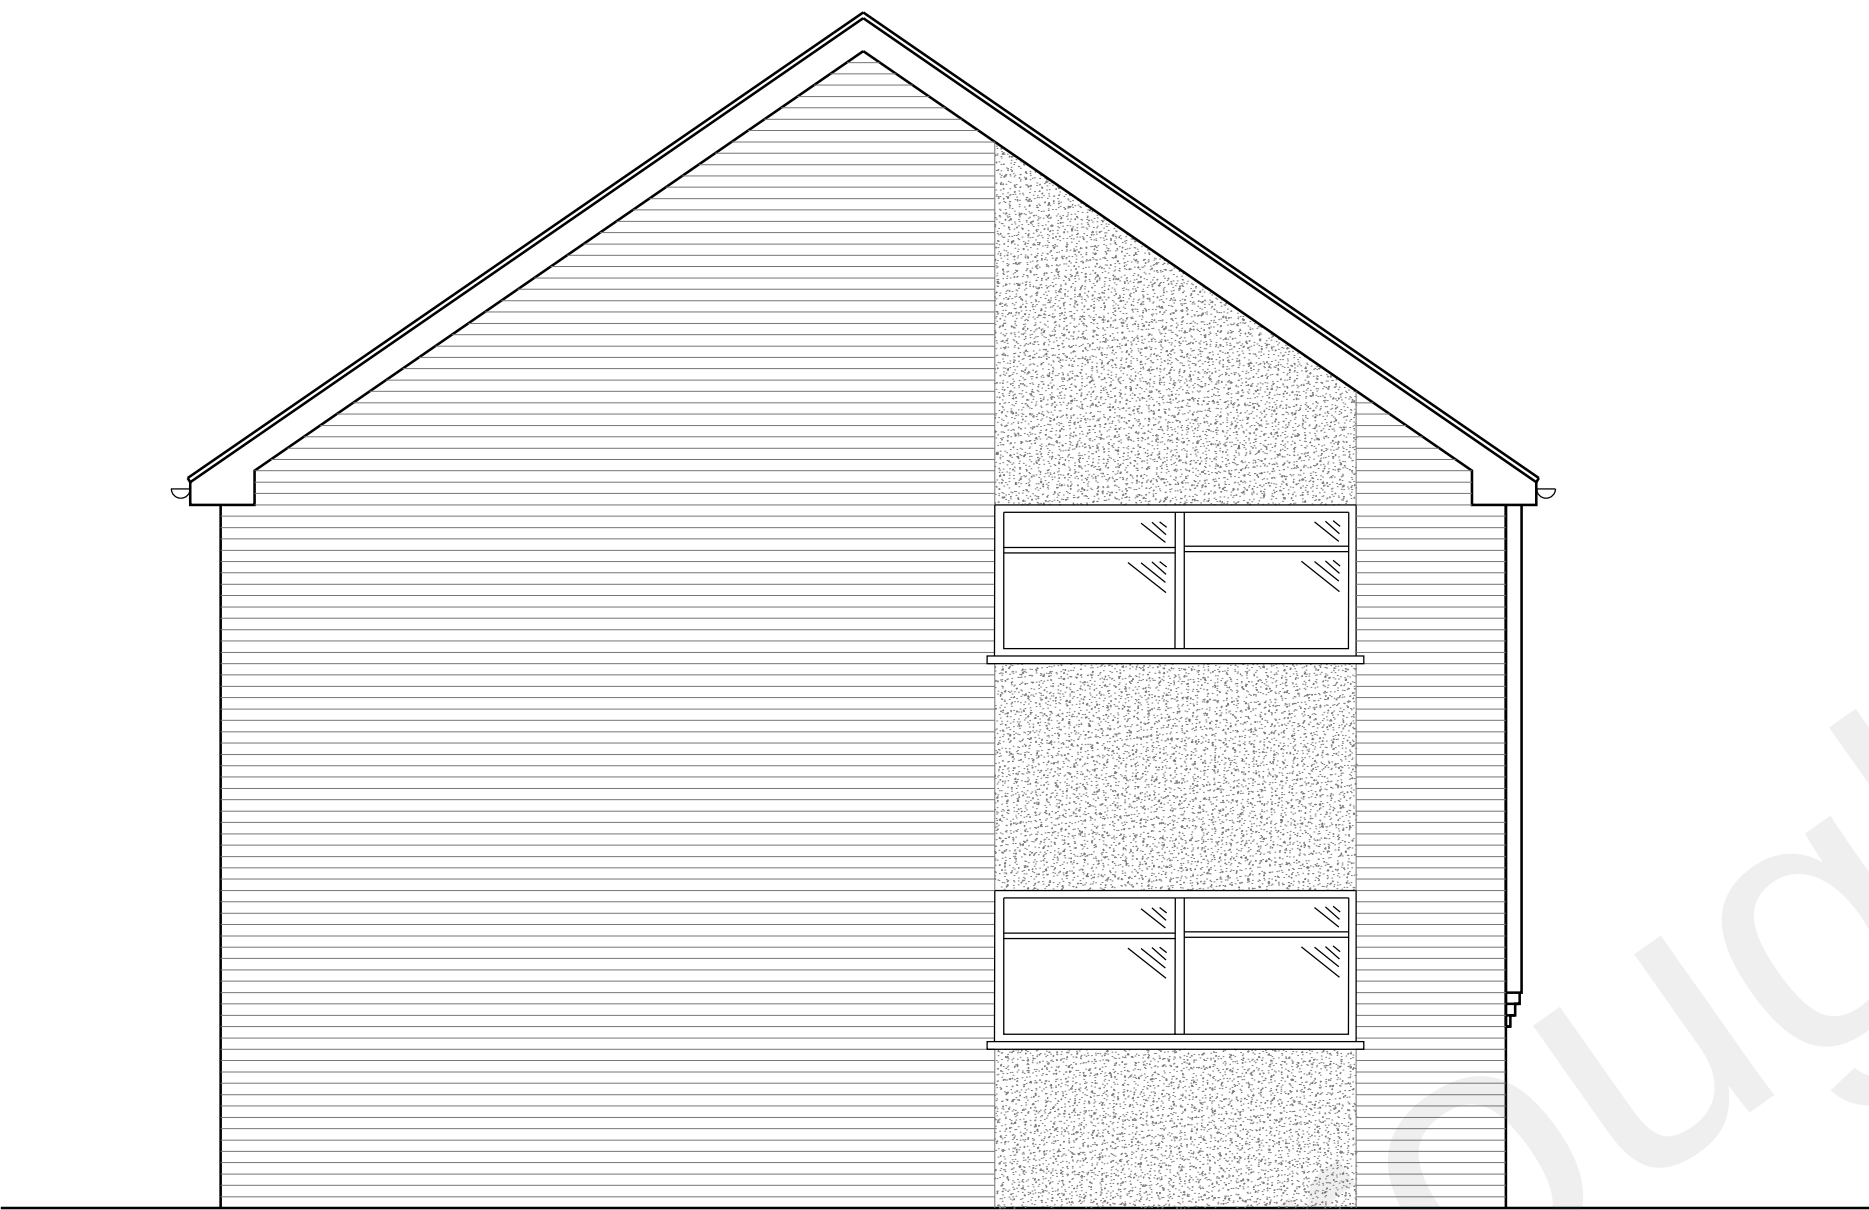


Side Elevation

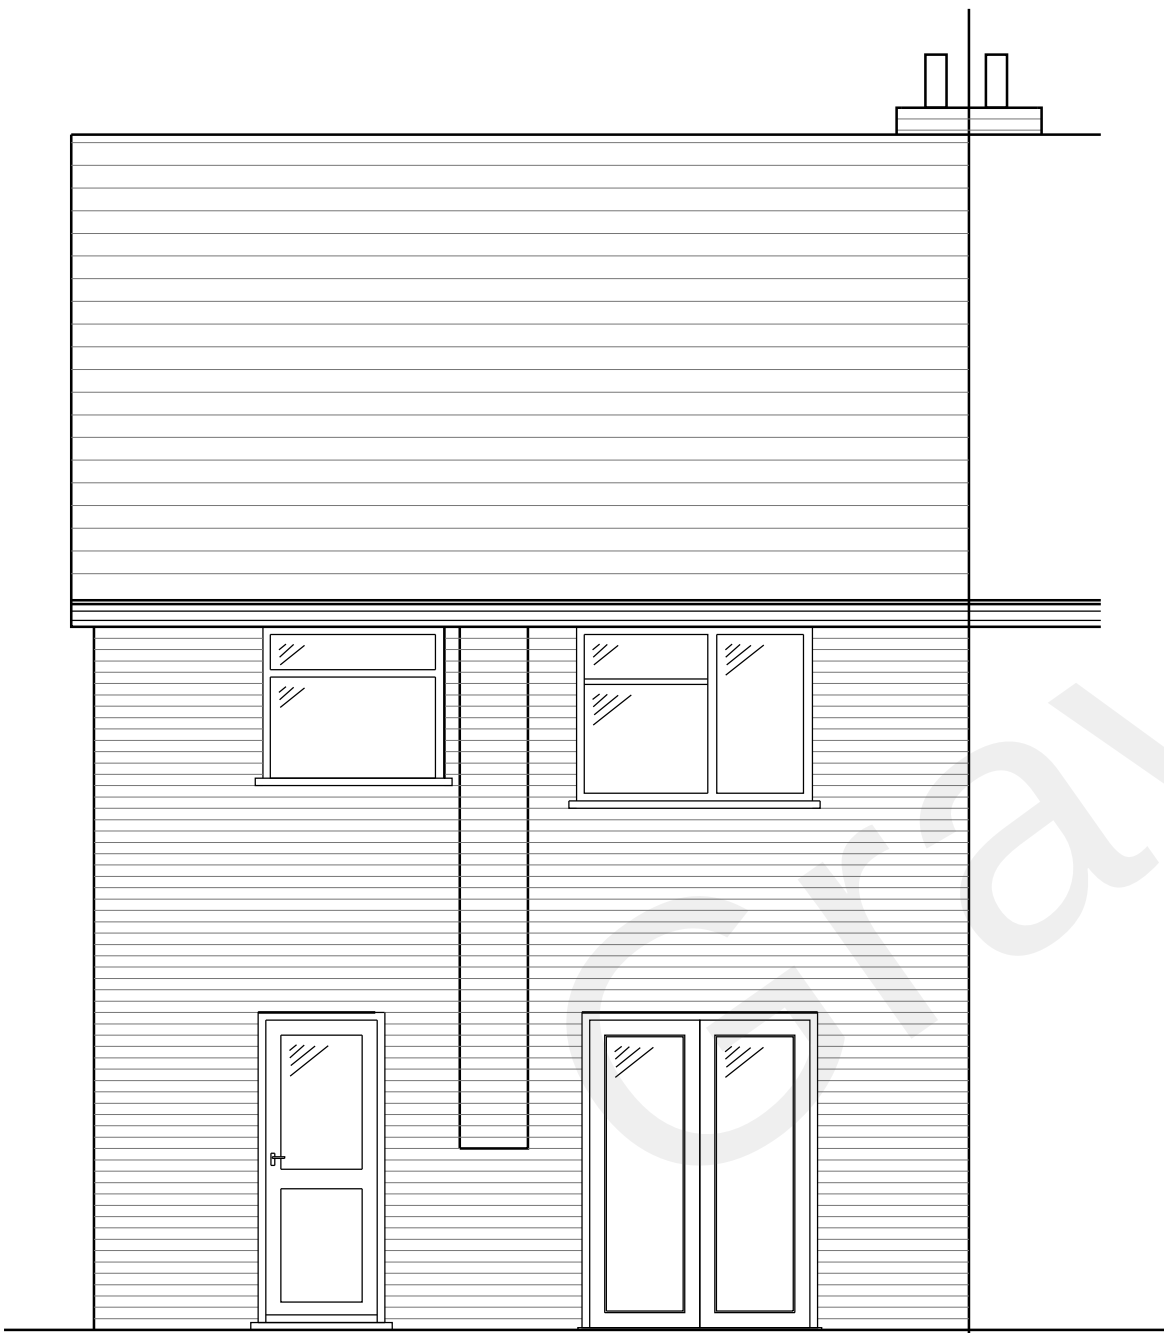

Rear Elevation

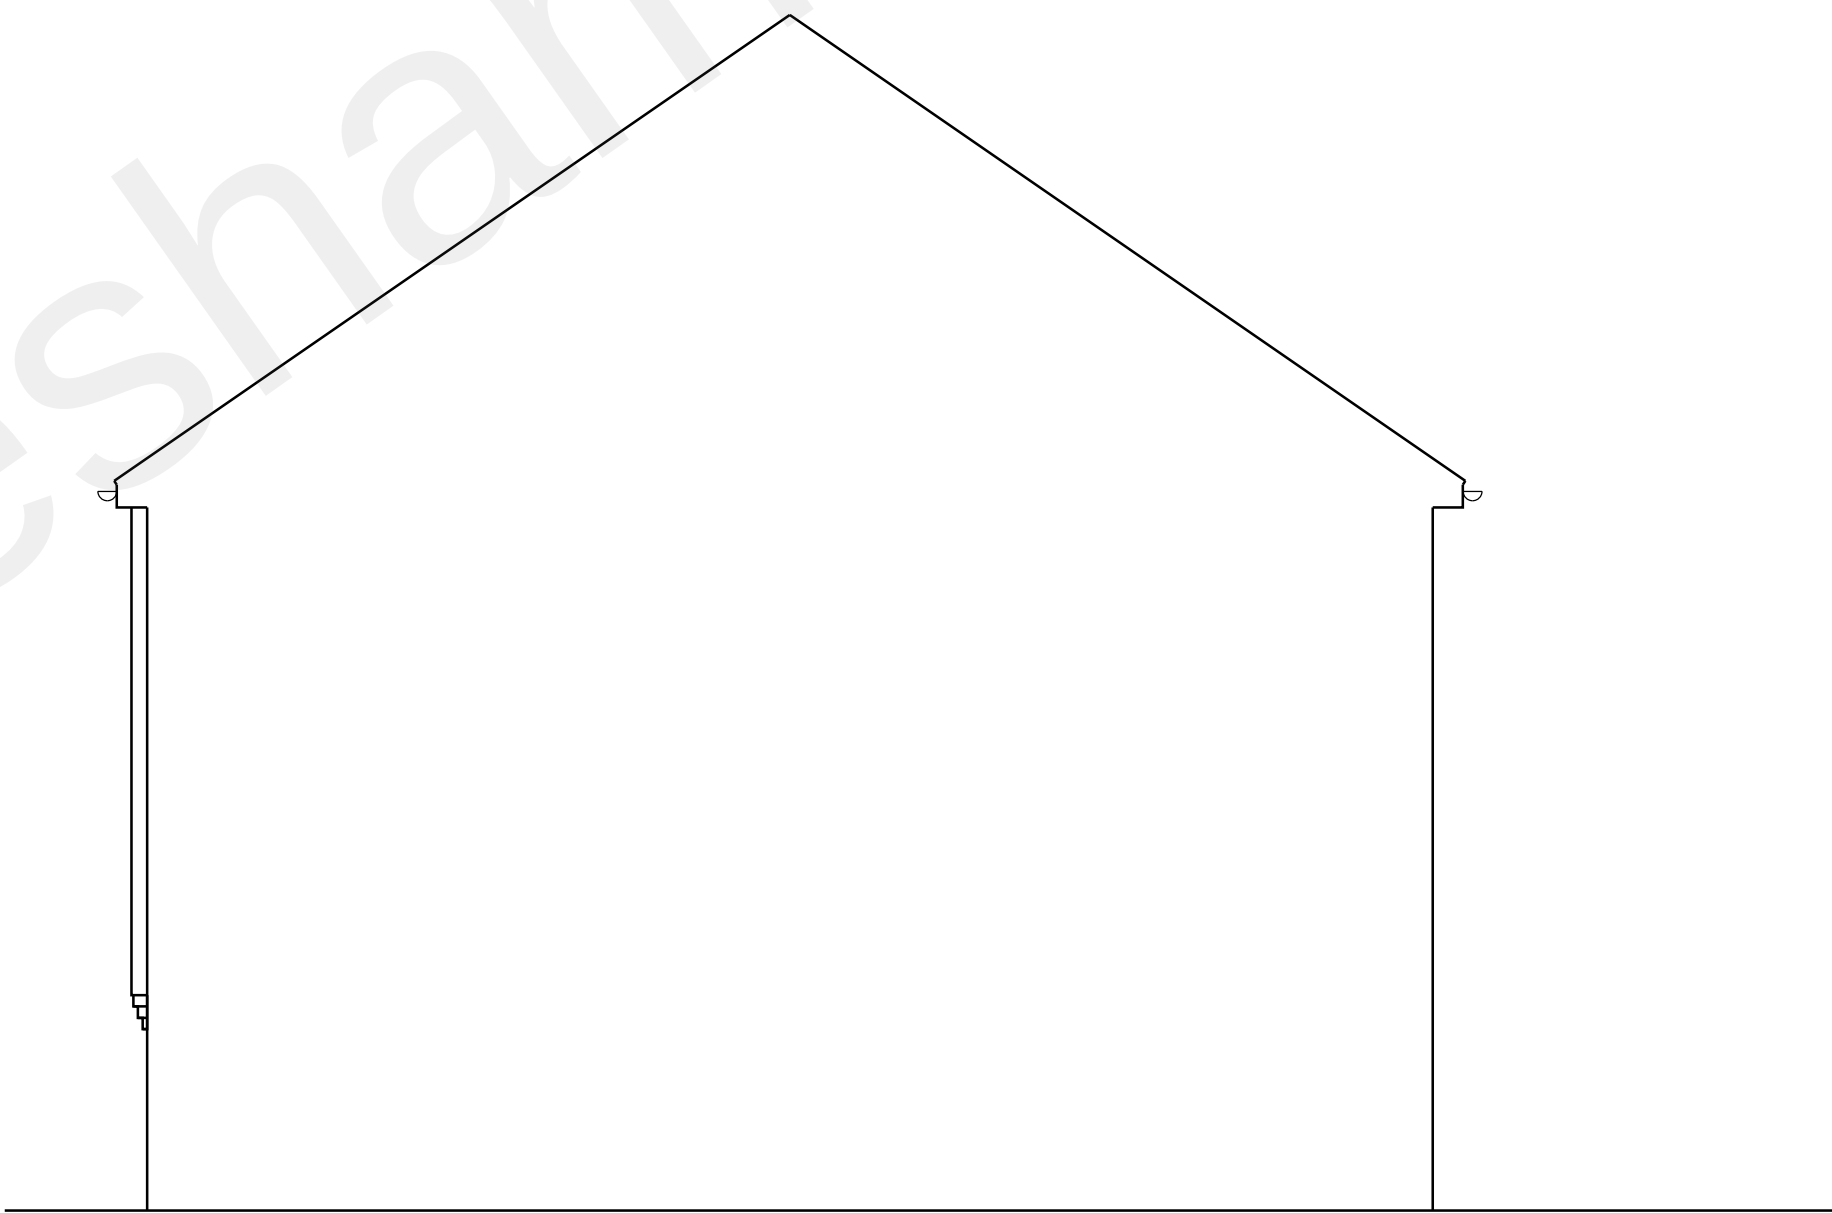

Side Elevation

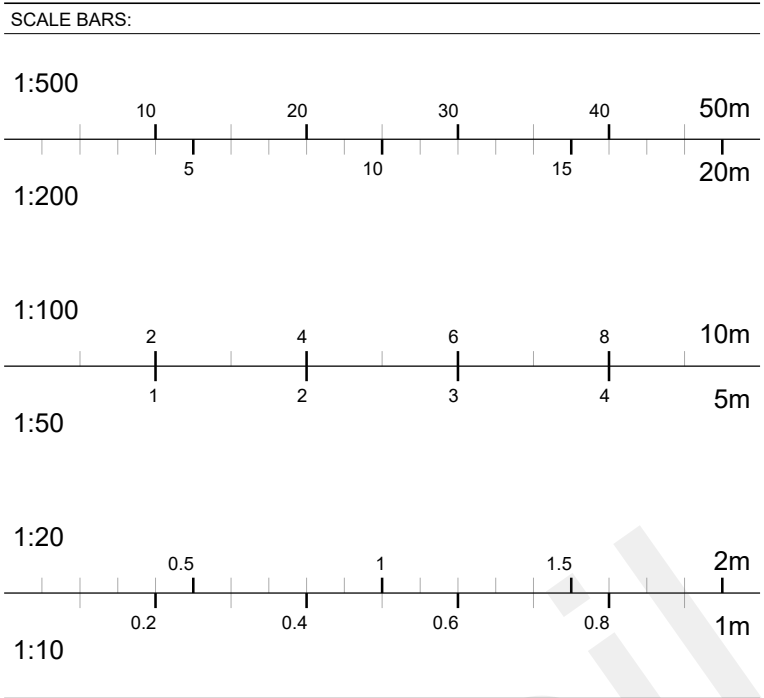

General Notes

No.	Revision/Issue	DATE

CAD
Drafting Services
4 Lyle Court
Maidstone
Kent
ME16 0EQ

EXISTING
ELEVATIONS

Mr A Harrison
373 Wrotham Road
Gravesend
DA13 9EF

Project	Sheet 2
Date August 2022	DRAWN DM
Scale 1:50 @ A1	CHECKED