


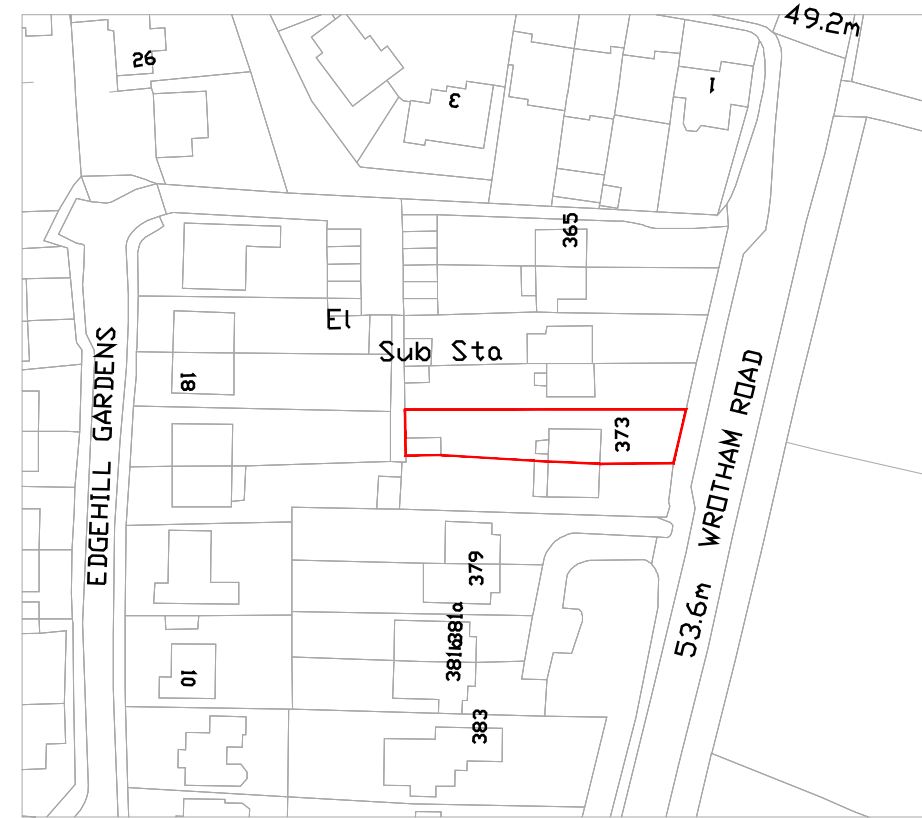


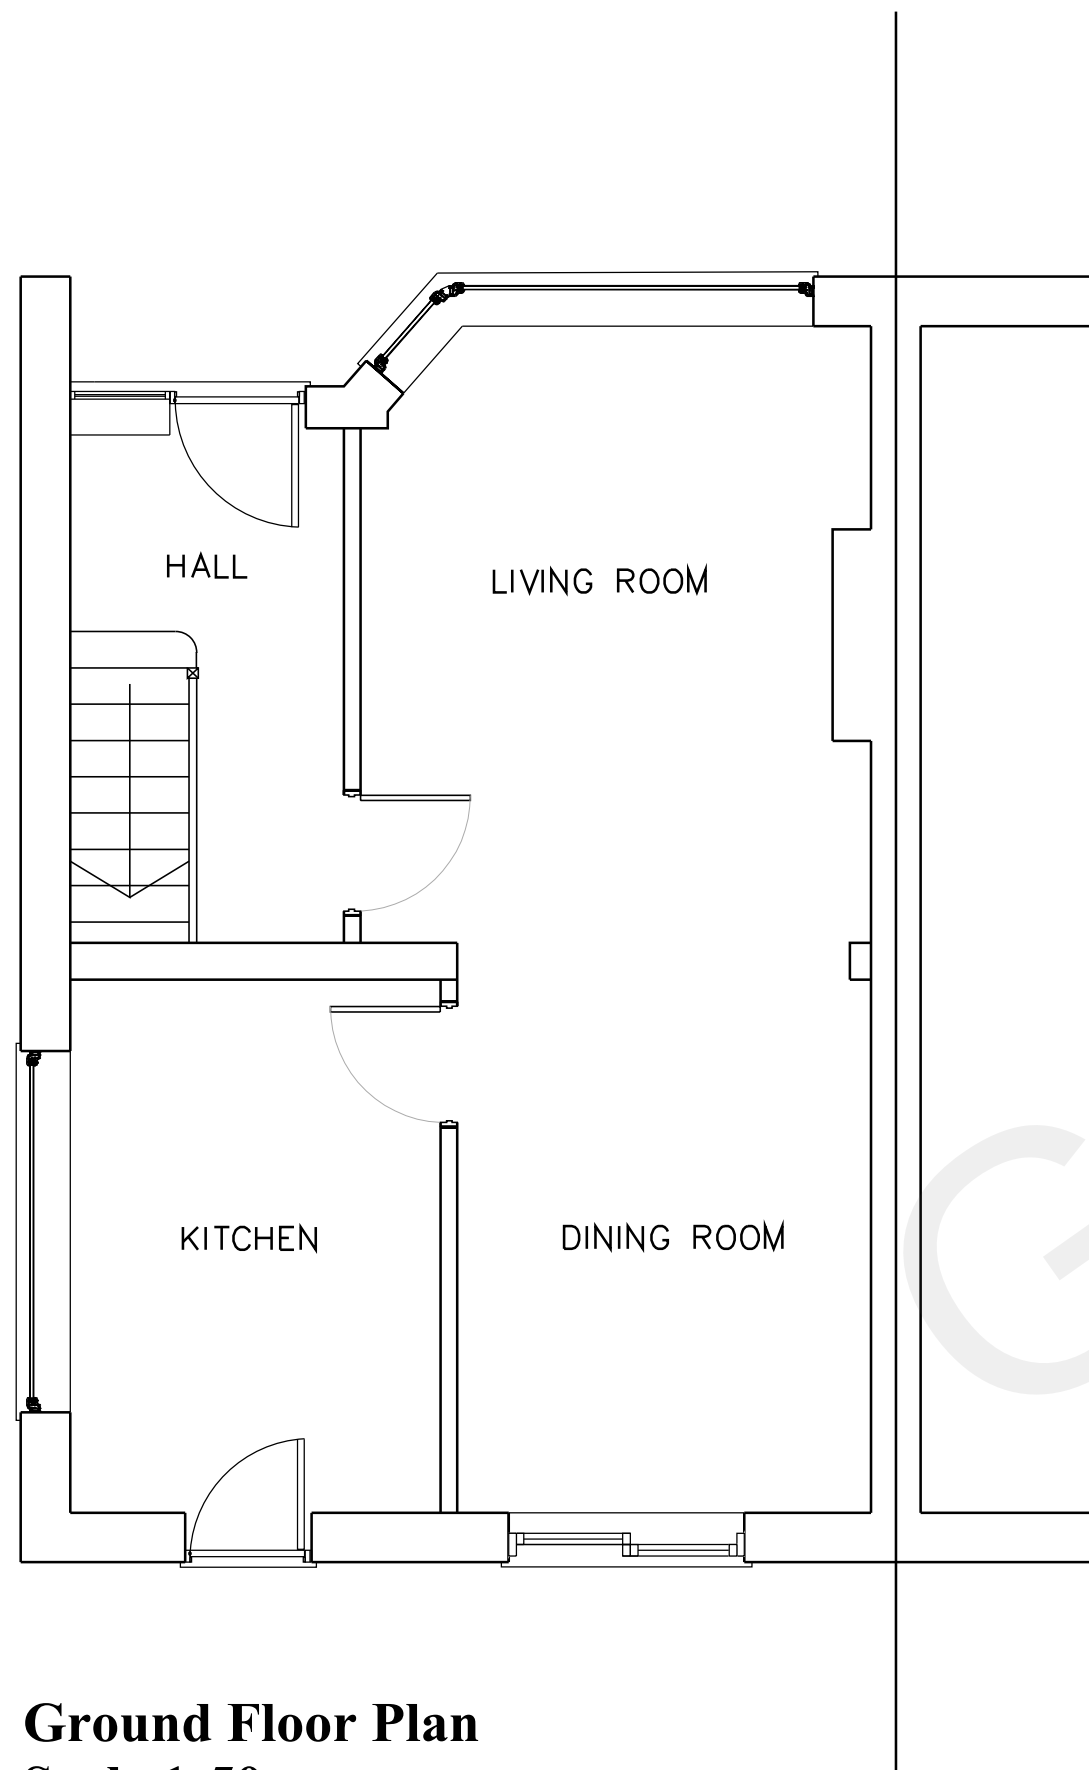


Site Block Plan
Scale 1:500

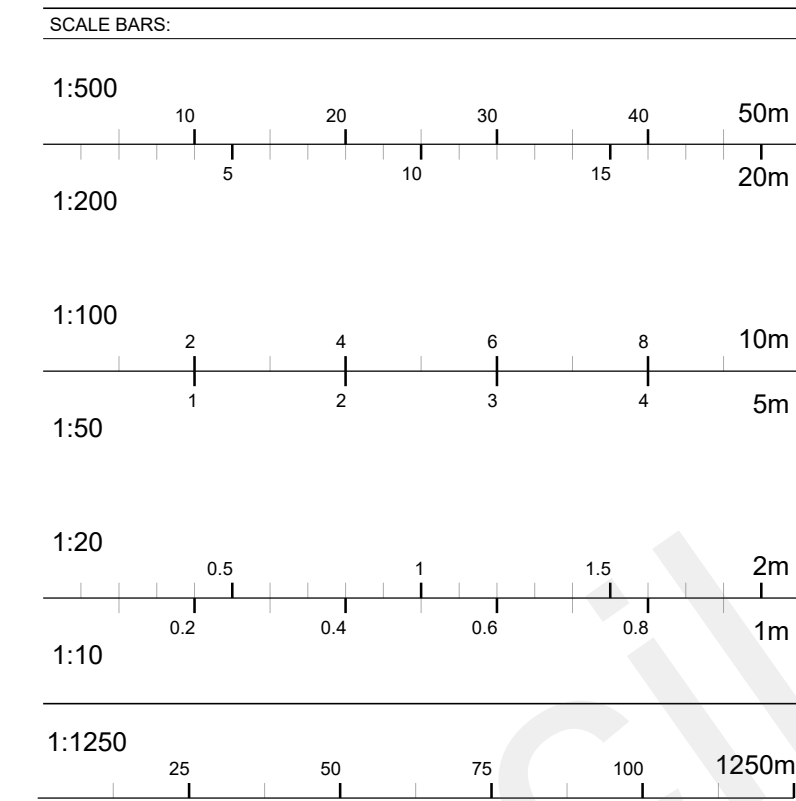


Site Location Plan
Scale 1:1250

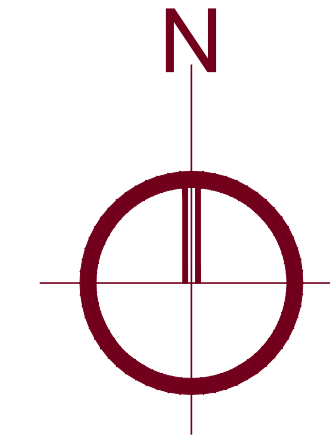

Ground Floor Plan
Scale 1:50

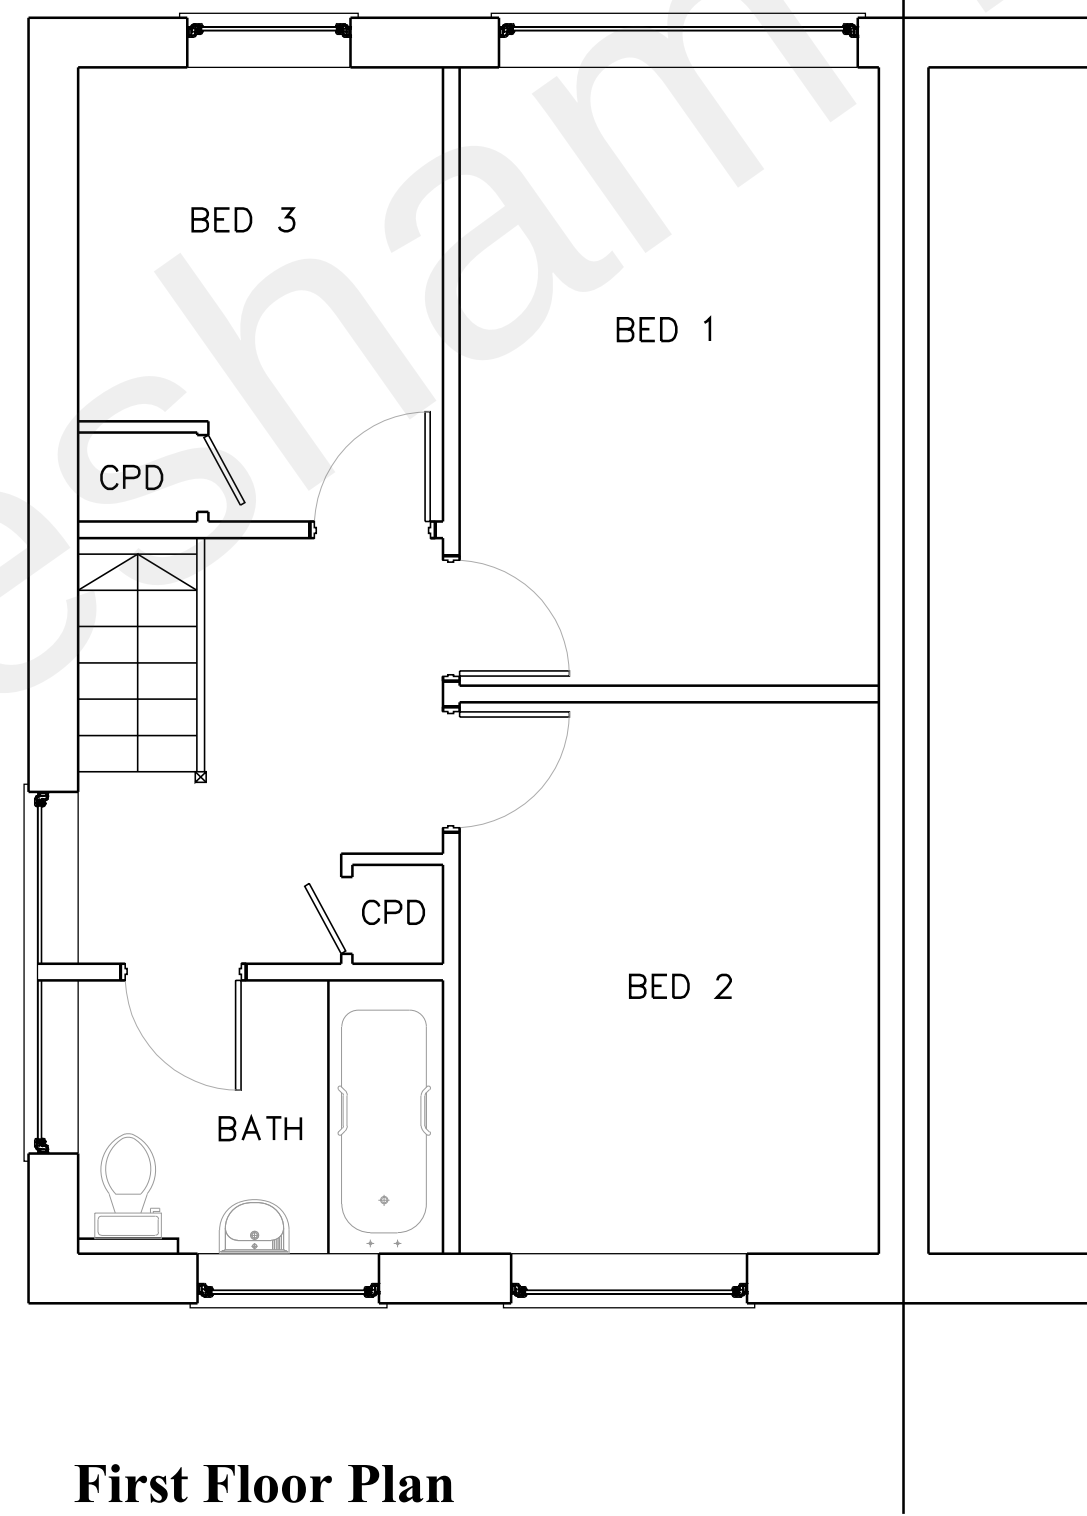

First Floor Plan
Scale 1:50

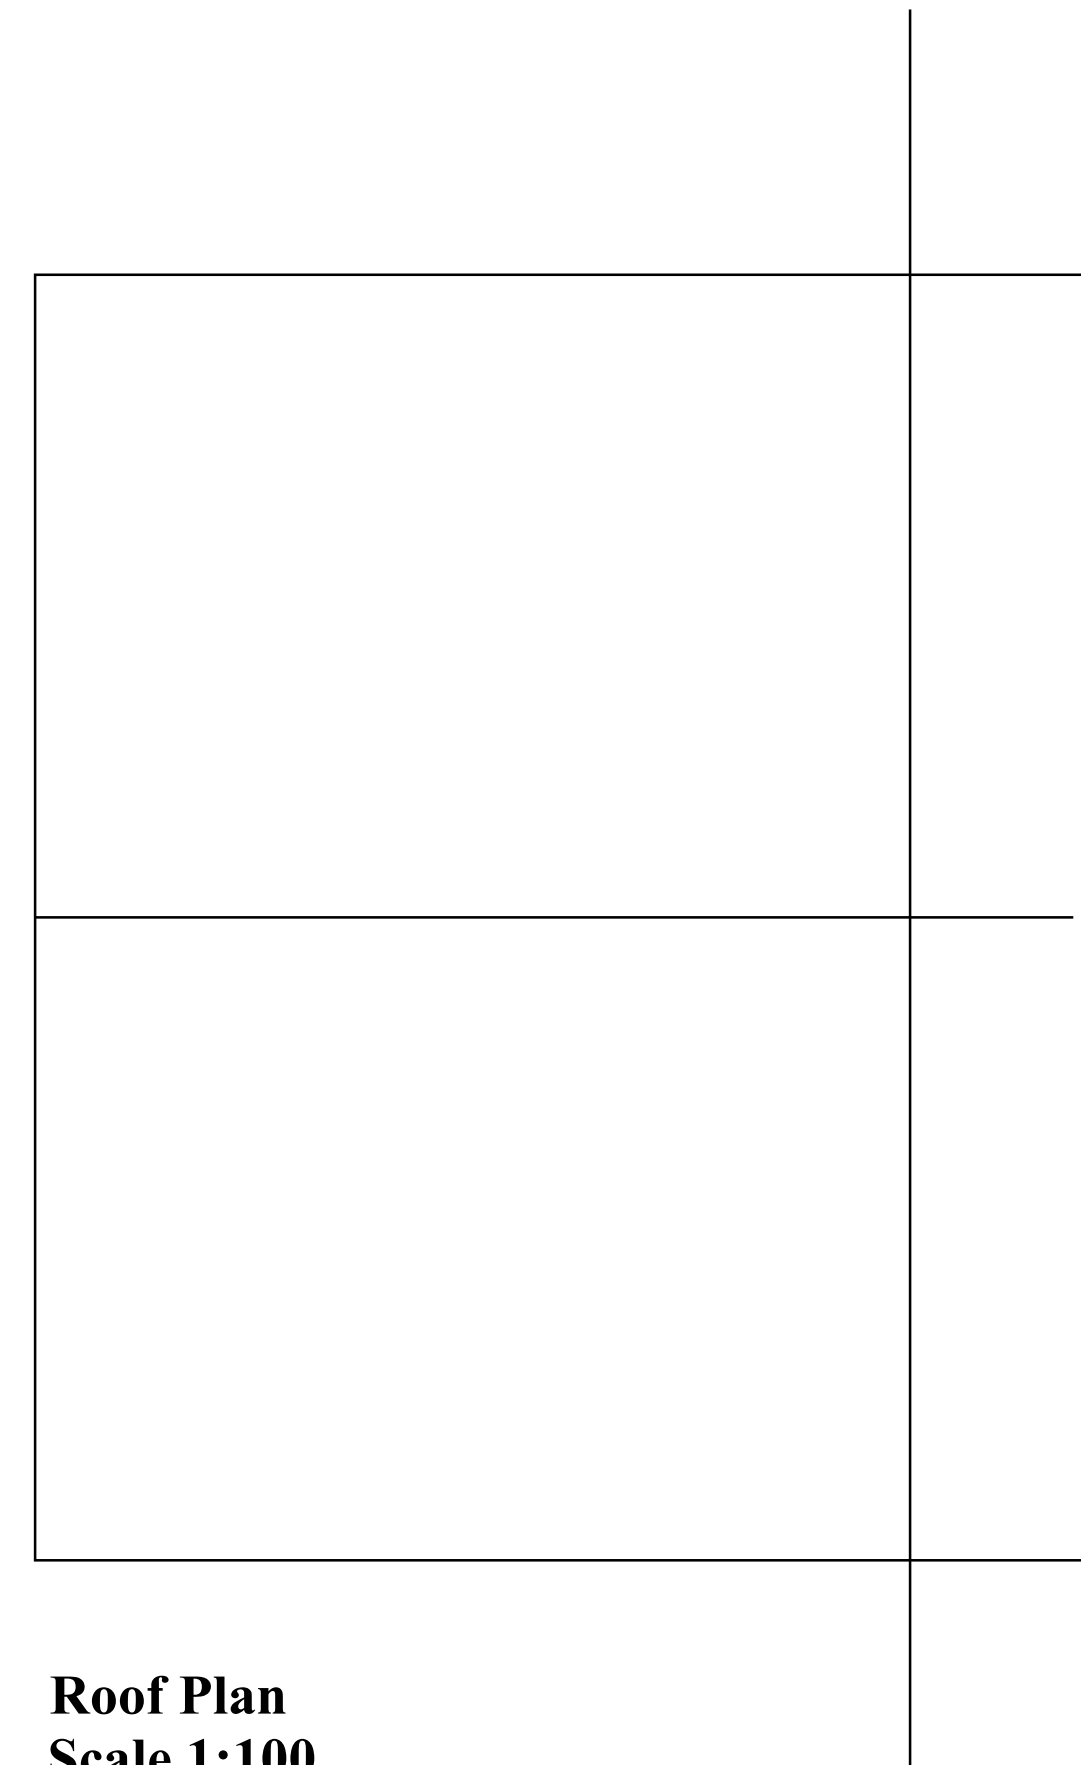

Roof Plan
Scale 1:100

General Notes

No.	Revision/Issue	DATE
-----	----------------	------

**CAD
Drafting Services**
4 Lyle Court
Maidstone
Kent
ME16 0EQ

**EXISTING
SITE PLANS, FLOOR PLANS**

Mr A Harrison
373 Wrotham Road
Gravesend
DA13 9EF

Project	Sheet 1
Date August 2022	DRAWN DM
Scale VARIES @ A1	CHECKED