
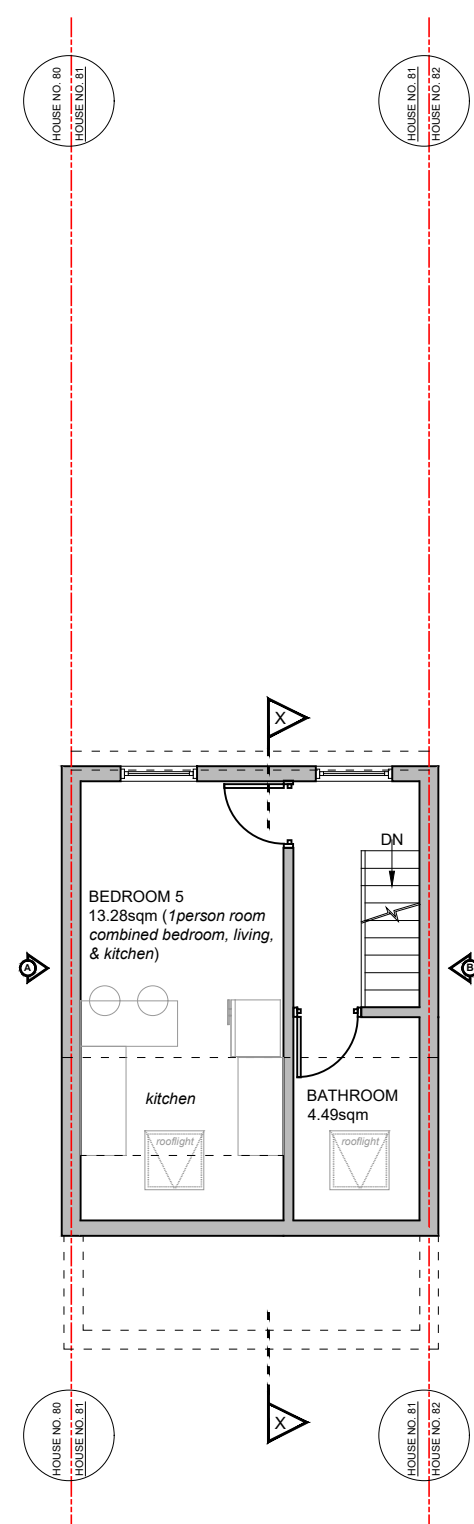
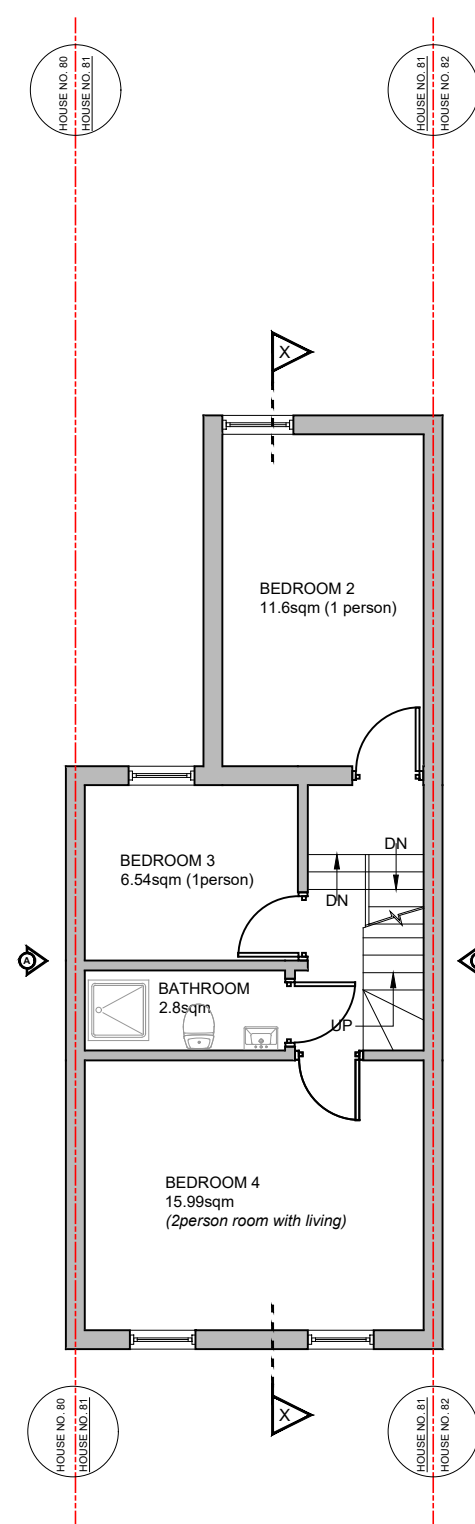
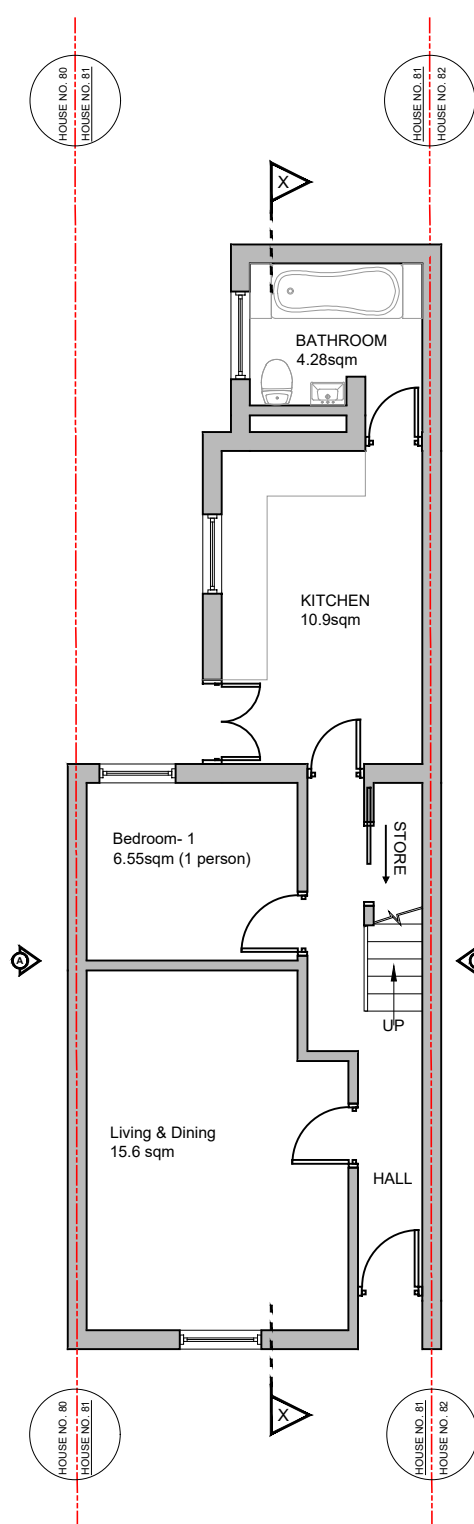
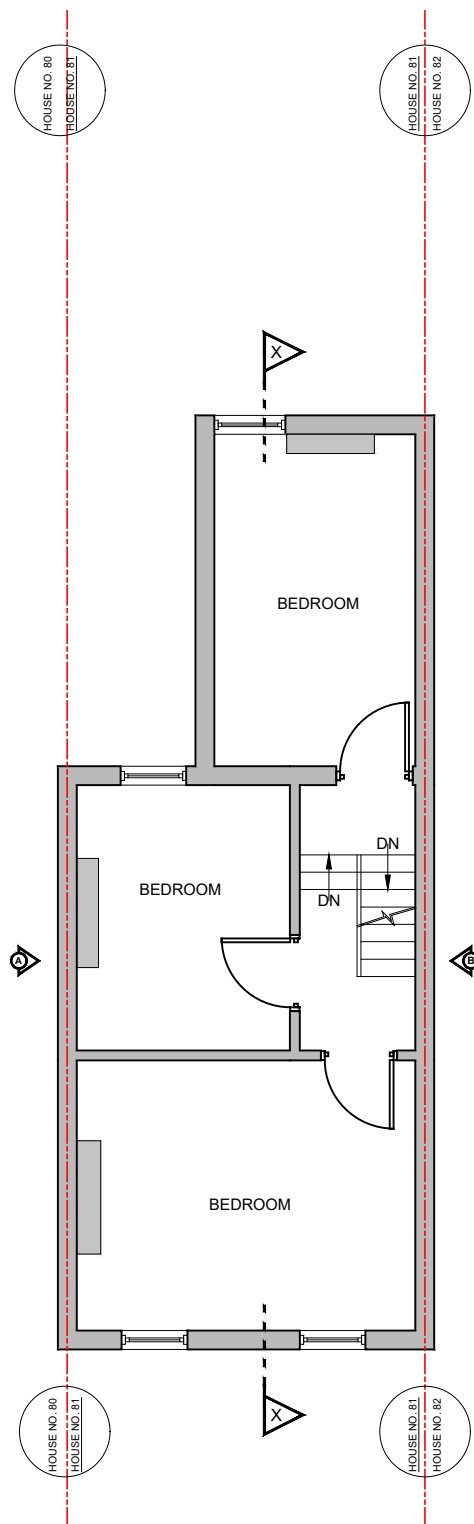


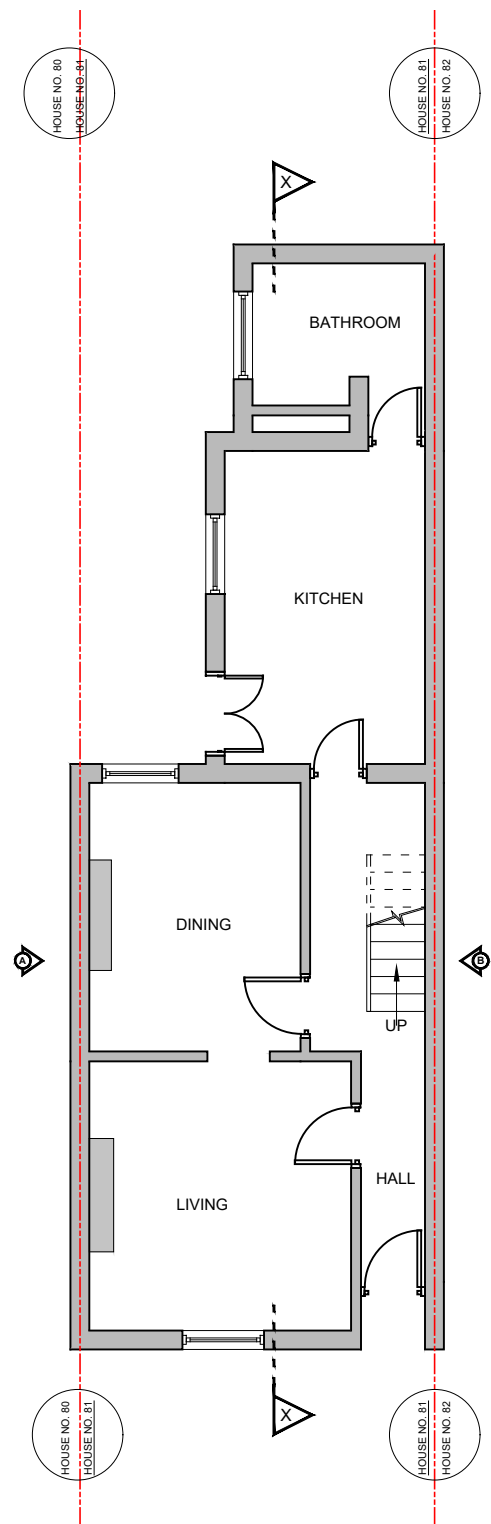

COPYRIGHT: The contents of this drawing may not be reproduced in whole or in part without express written consent of Redmattone Designs

Drawings to be read in conjunction with relevant drawing and specs. Drawings can only be scaled for planning purposes. Drawings not to be scaled, figured dimensions only for construction and anyother purpose. Any discrepancies are to be pointed to the Agent/Engineer/Contractor. The agent is not liable for any faults not raised. Drawings not to be scaled for land transfer purposes.

SCALE: A3@1:100

DATE: 23-11-2025



SITE:

81 Peacock Street,
Gravesend
DA12 1EG

DRAWING TITLE:

EXISTING & PROPOSED
FLOOR PLANS

PROJECT NO:

RD.25029

DRAWING NO:

A102

REVISION



redmattone
— designs —

ARCHITECTURAL, ENVIRONMENTAL CONSULTANCY & STRUCTURAL DESIGN

website: www.redmattonedesigns.com
email: info@redmattonedesigns.com