


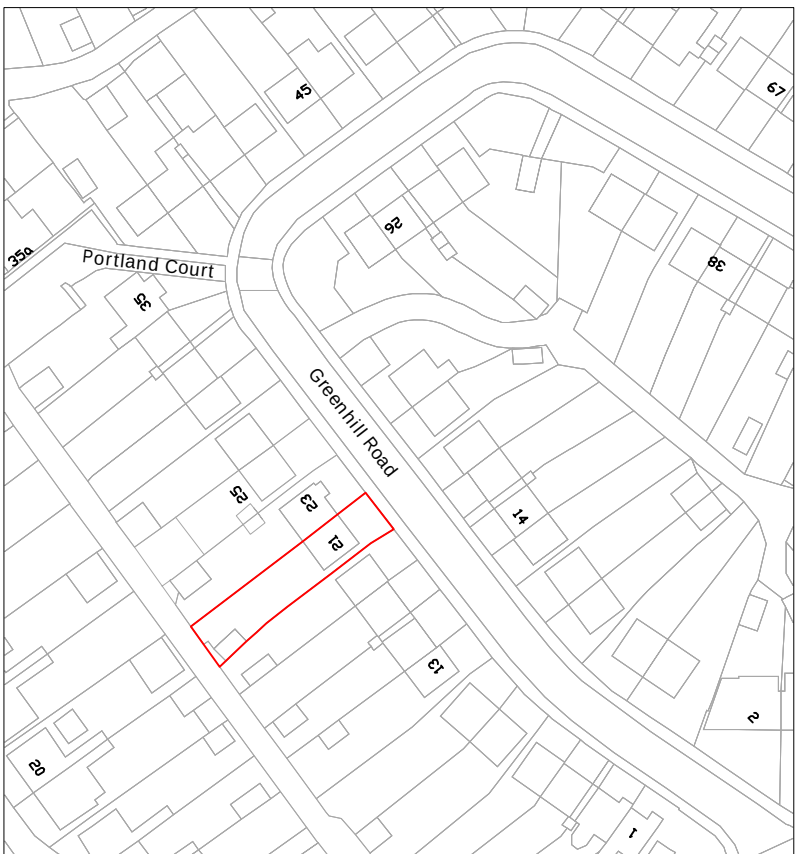
 


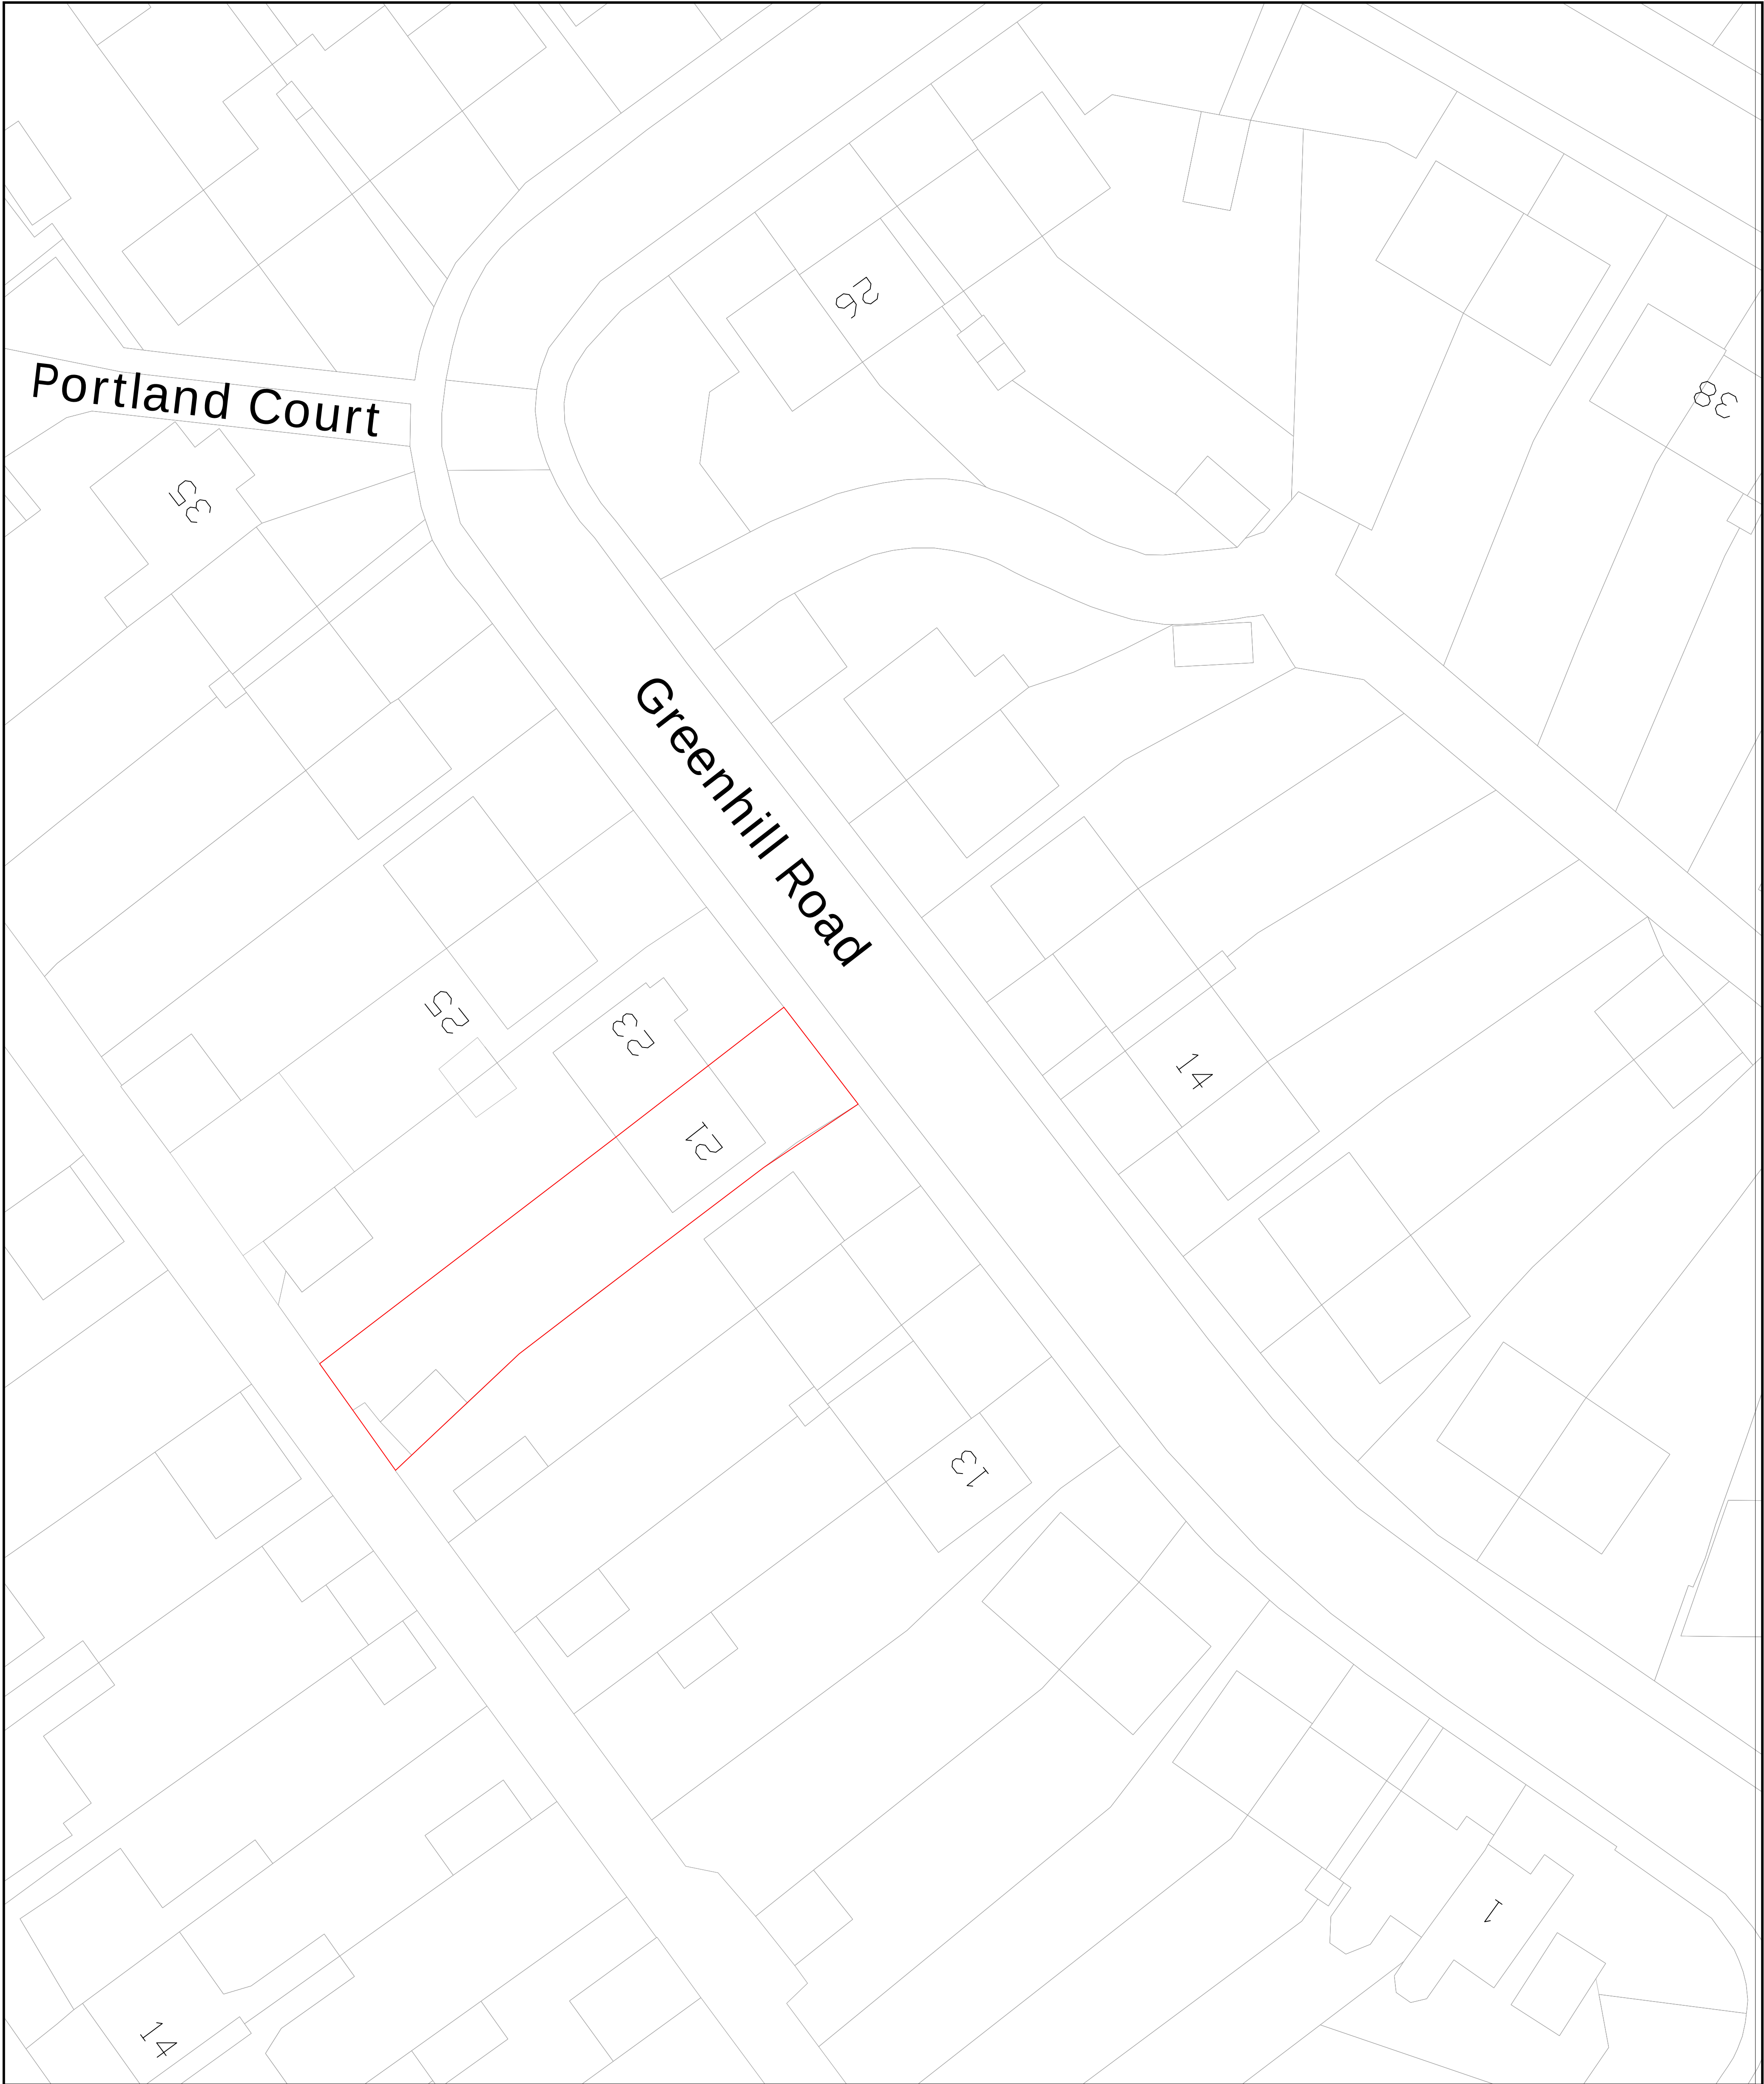

Site plan Scale 1:1250

 

Permitted
Development

 

Structural & Architectural Solutions
9A THE PINNACLE - 180 HIGH ROAD - CHADWELL HEATH RM6 6PN
07940121222

Job Title
21 Greenhill Road Gravesend
DA11 7EZ

Drawing Title
Existing Block Plan
with Location Plan

Scale	Date	Page No.	Rev
1:200 @ A1	OCT 24		
Job No.		Page No.	Rev
51-1000-001		S01	P1