


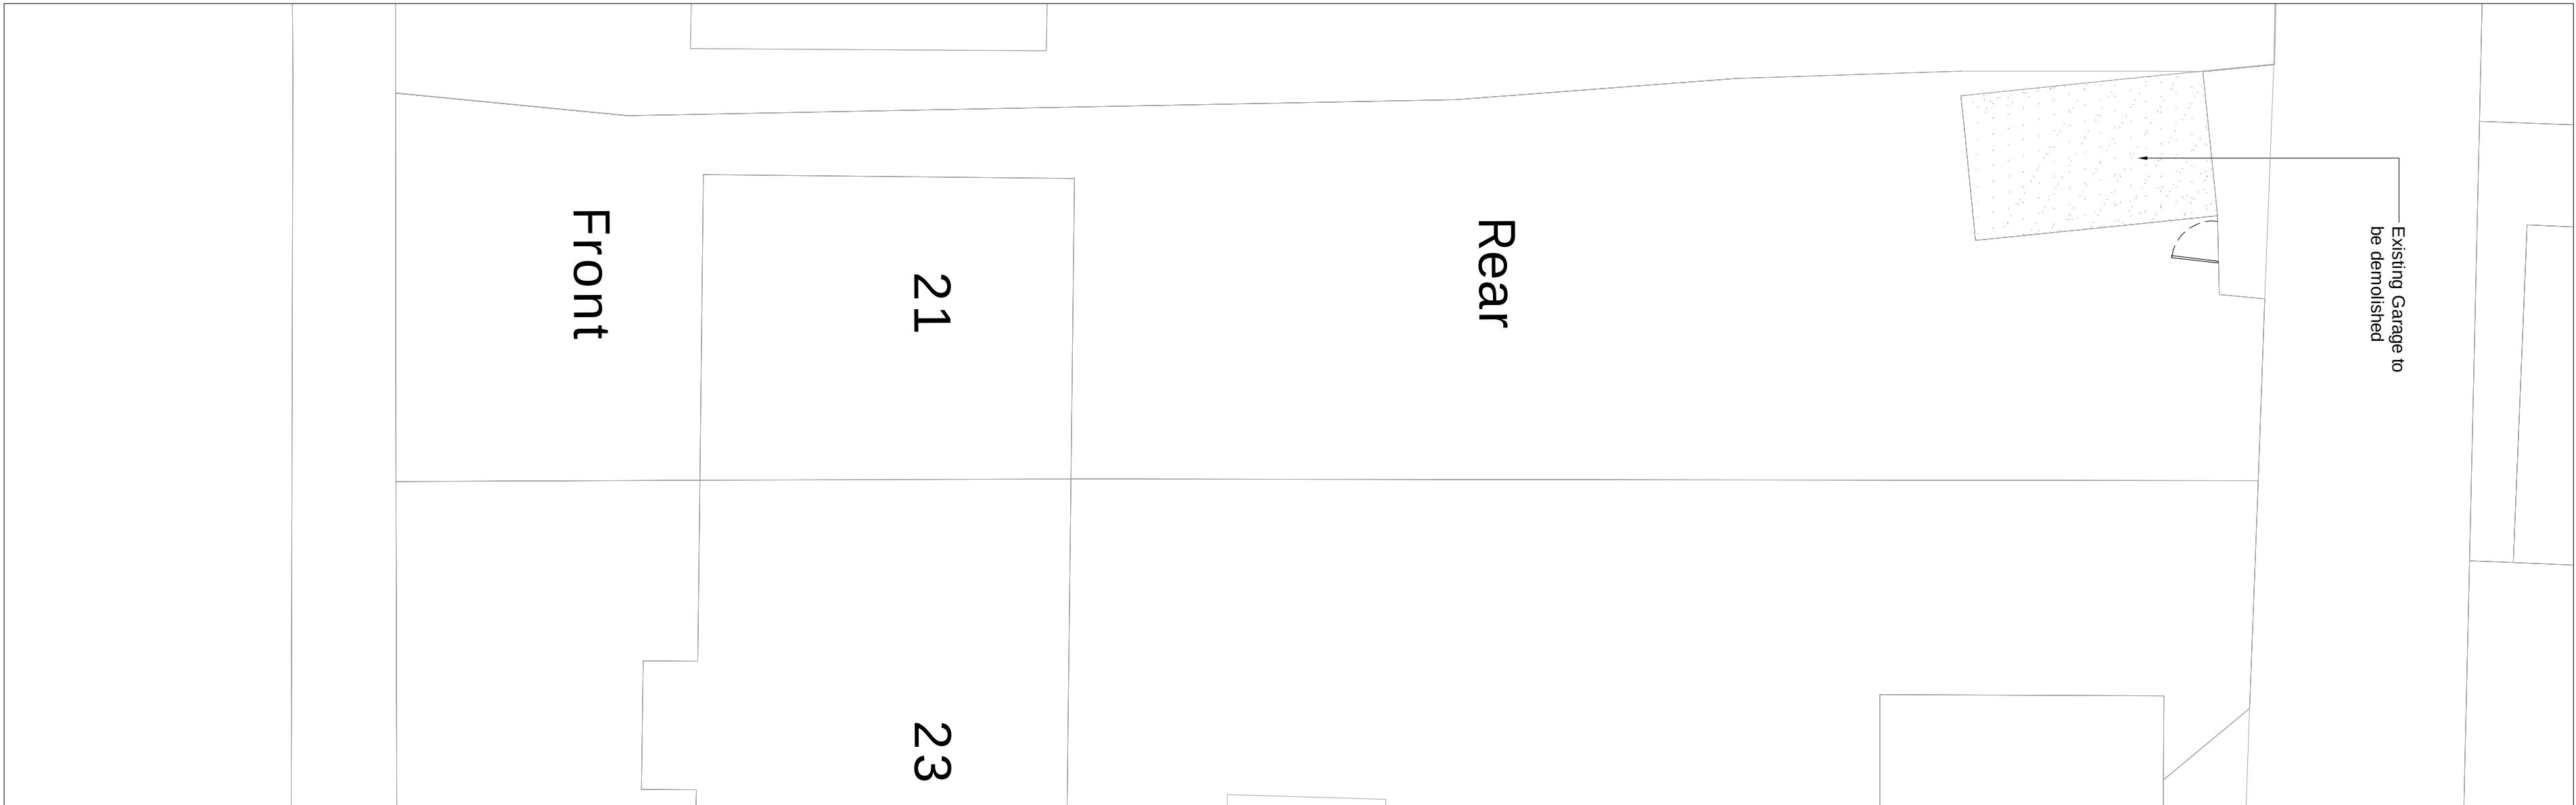


Existing Roof Plan of Garage

Scale 1:100




Existing Plan of Garage

Scale 1:100

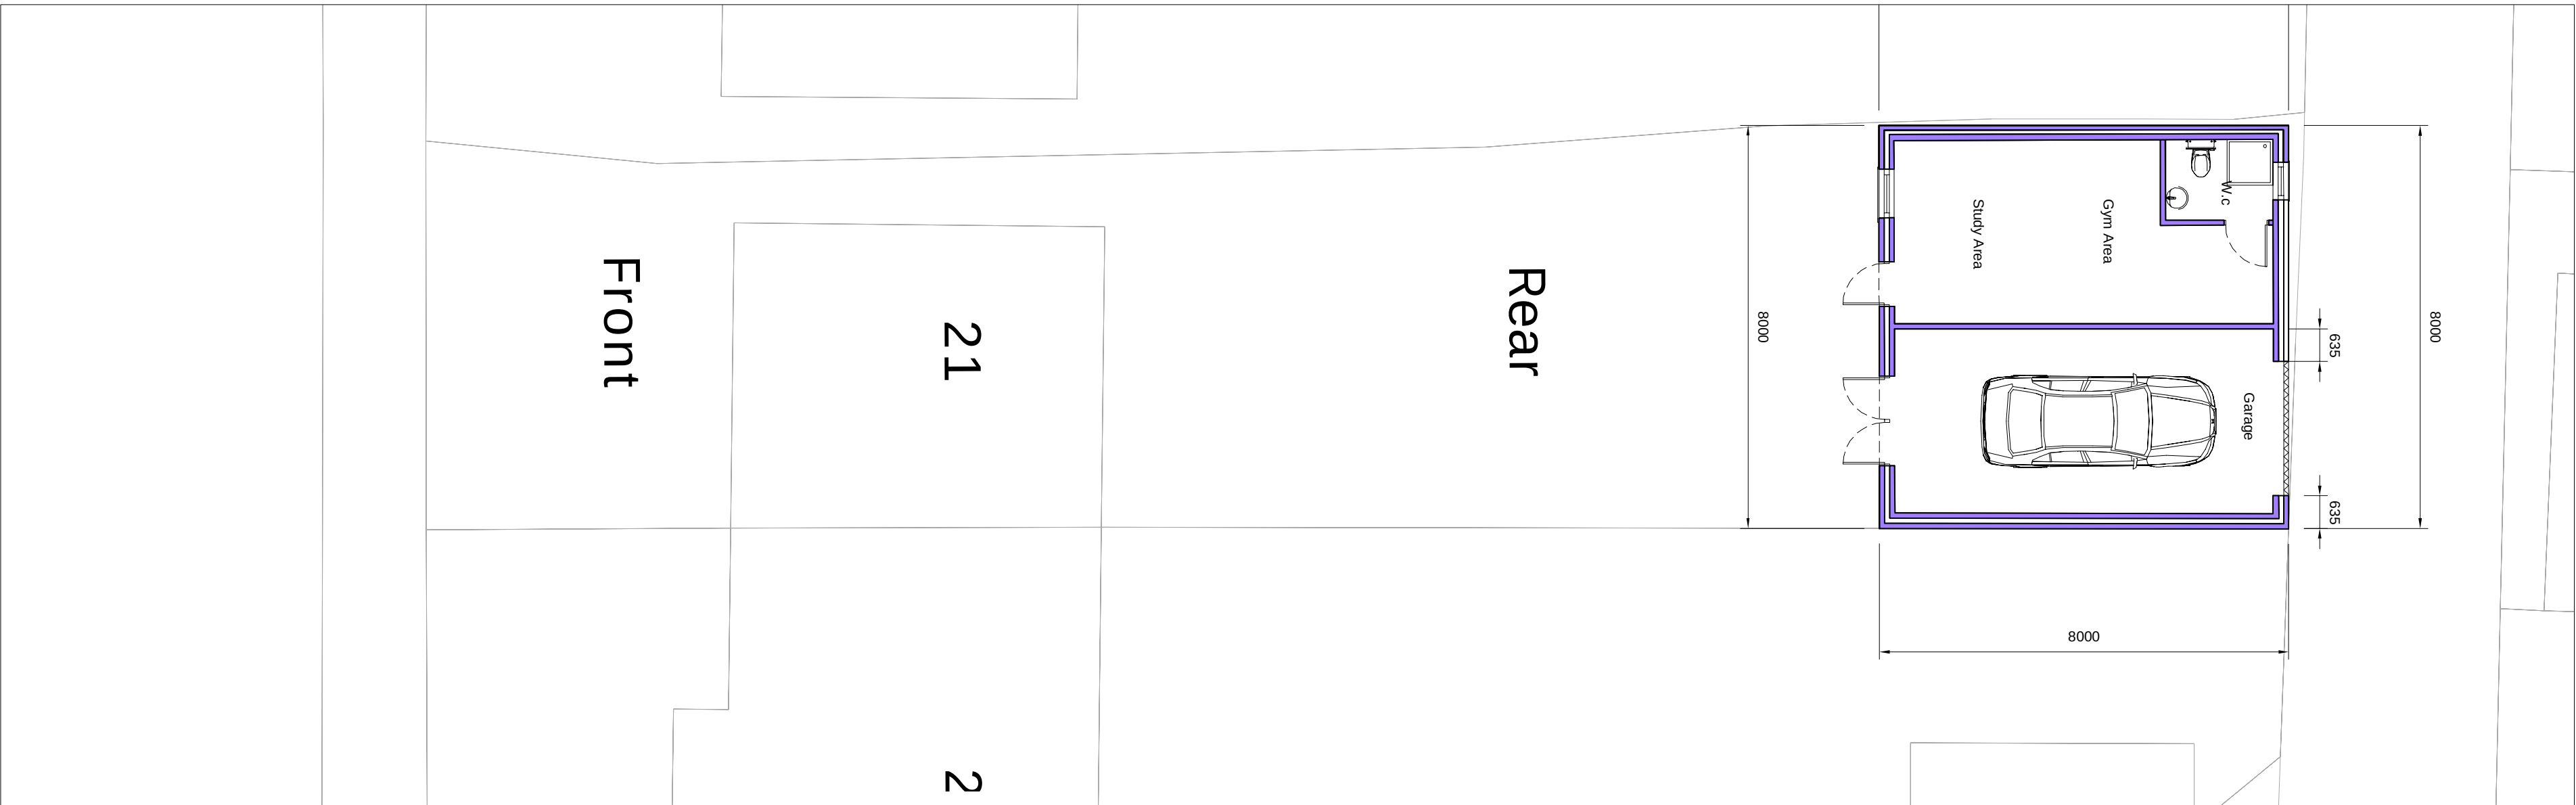



Proposed Plan of Garage,
Study / Gym

Scale 1:100

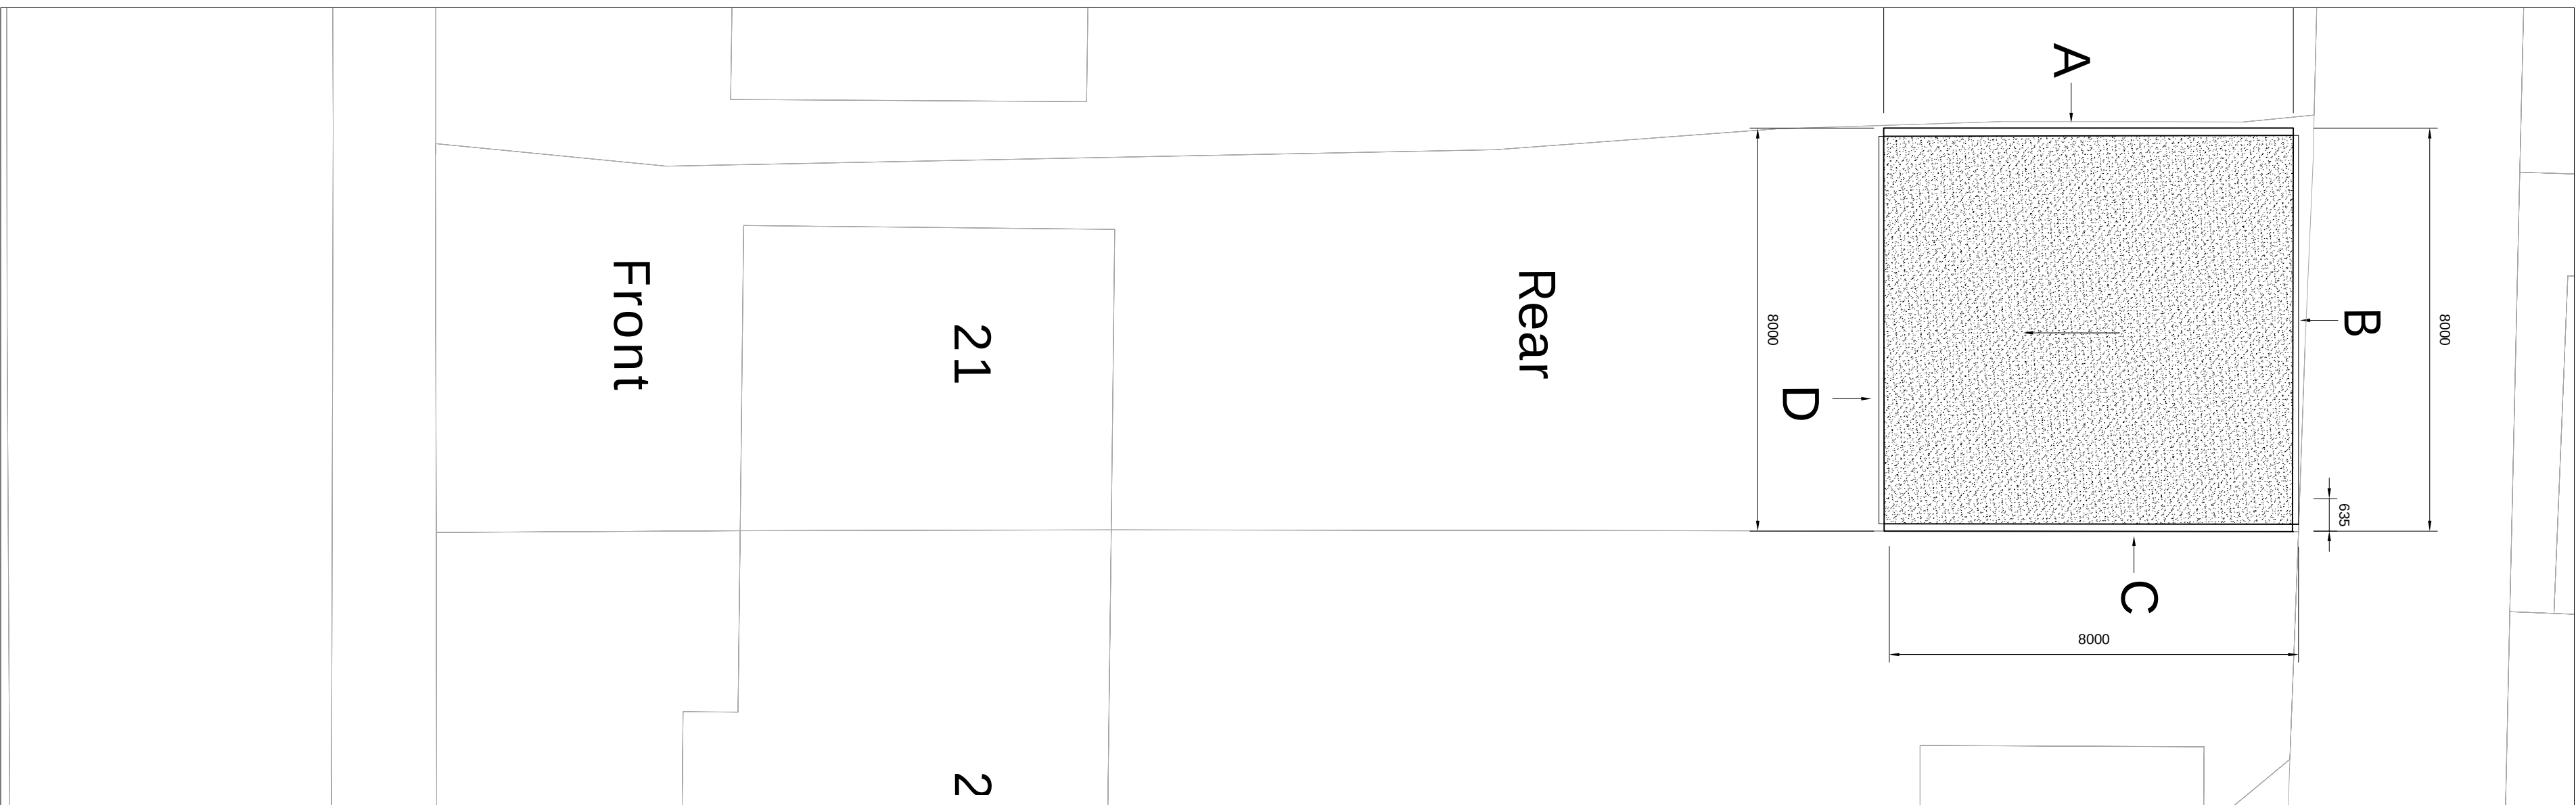

Proposed Roof Plan of Garage

Scale 1:100

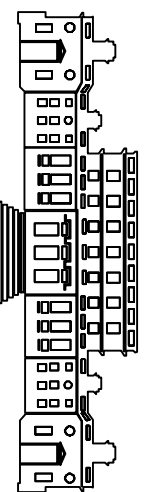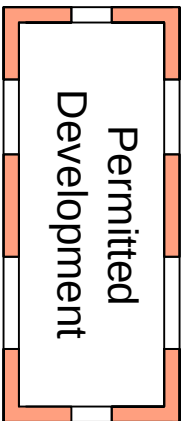

Structural & Architectural Solutions
9A THE PINNACLE - 160 HIGH ROAD - CHADWELL HEATH RM6 6PN
07340121222

Job Title
21 GreenHill Road Gravesend
DA11 7EZ

Drawing Title
Existing & Proposed Plans
for rear outbuilding

Scale	Date	Page No.	Rev
1:100 @ A1	OCT 24		
Job No.			
51-1000-001	S03		P1