




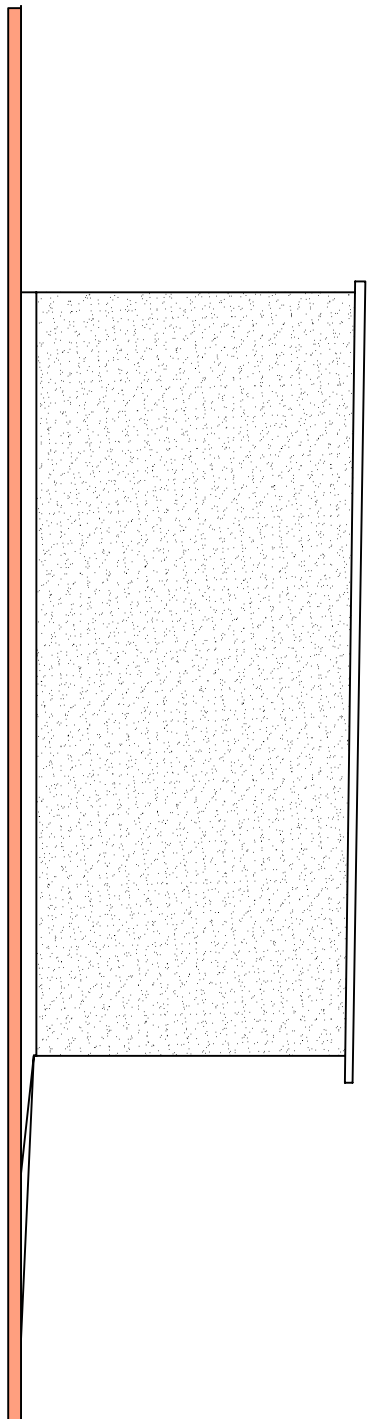


Existing Side Elevation of Garage

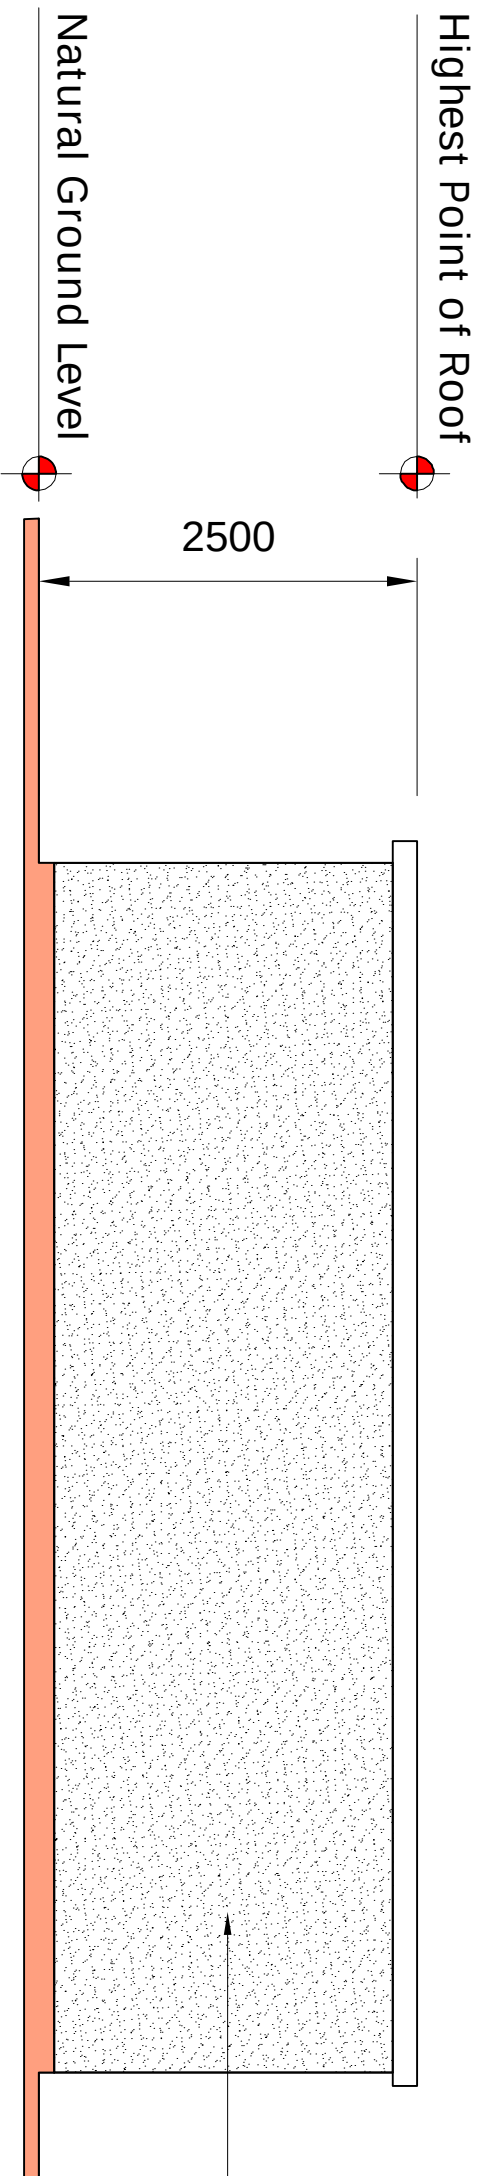


Proposed Elevation A

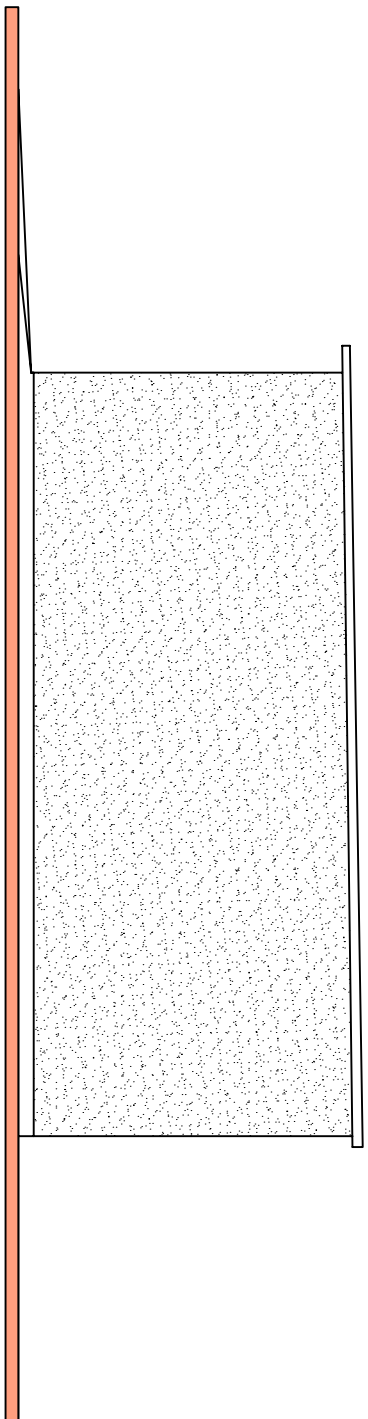


Existing Other Side Elevation of Garage

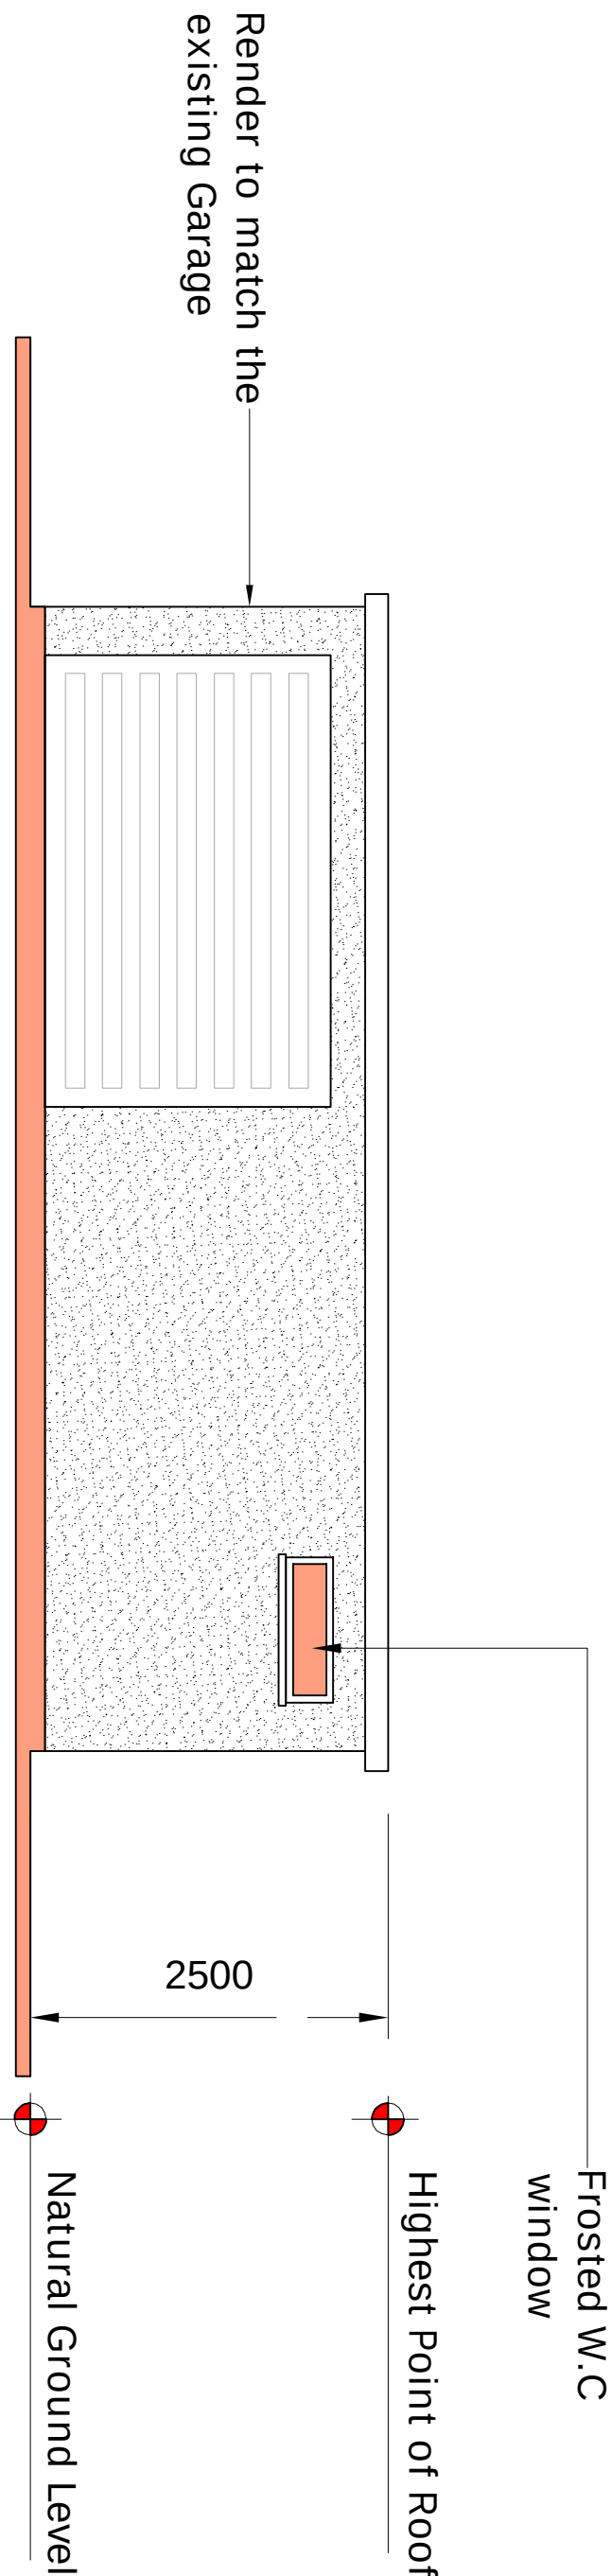


Proposed Elevation B

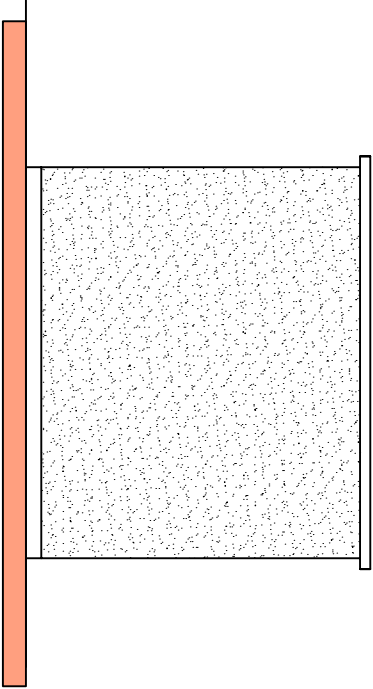


Existing Rear Elevation

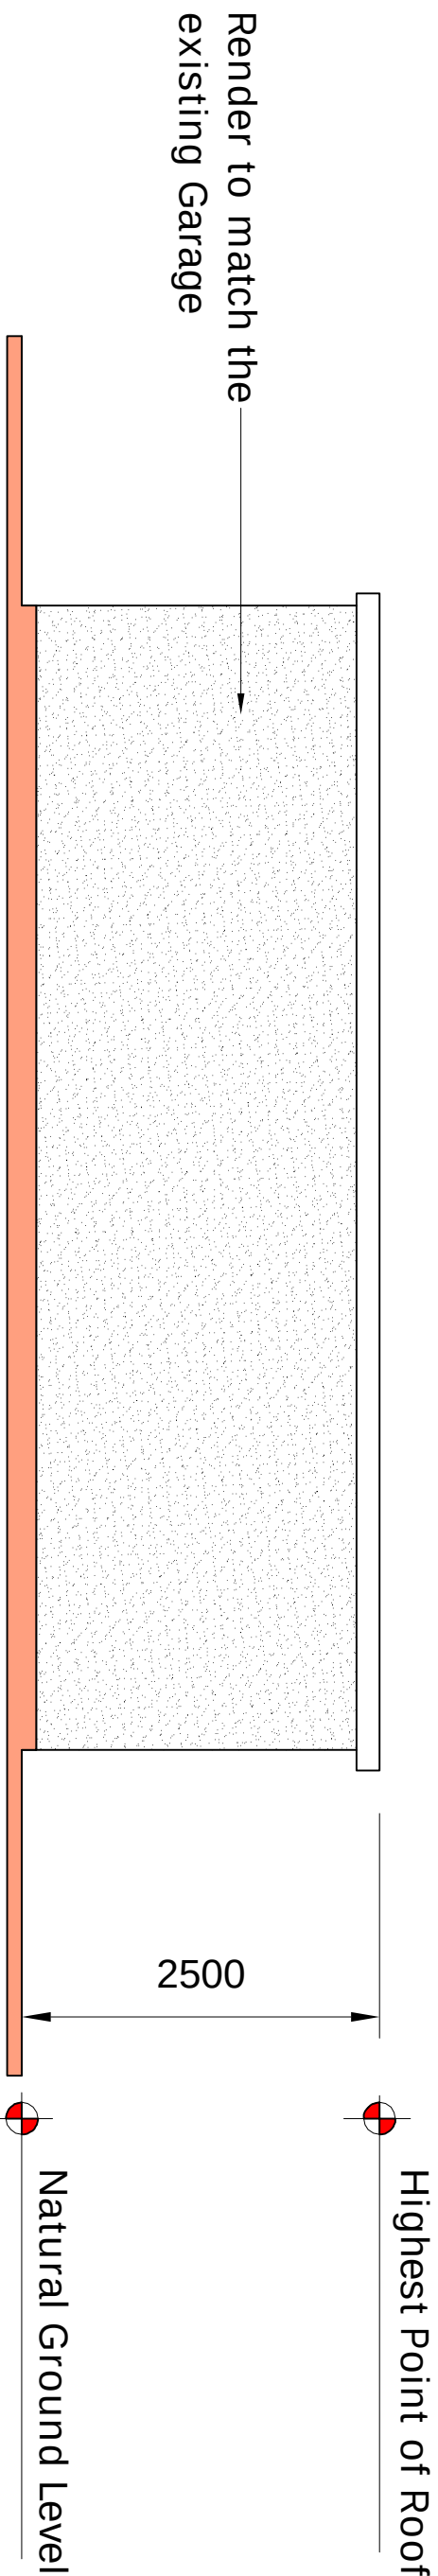



Proposed Elevation C

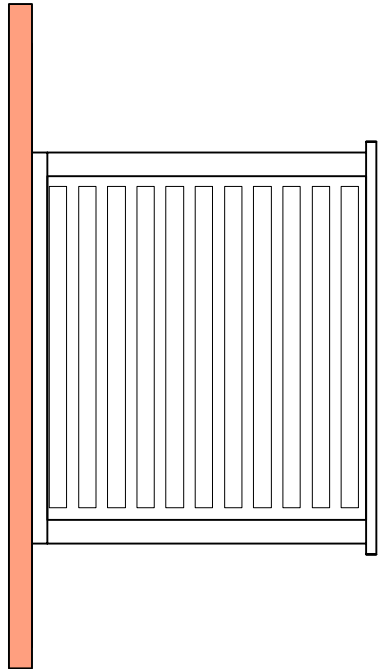

Existing Side Elevation

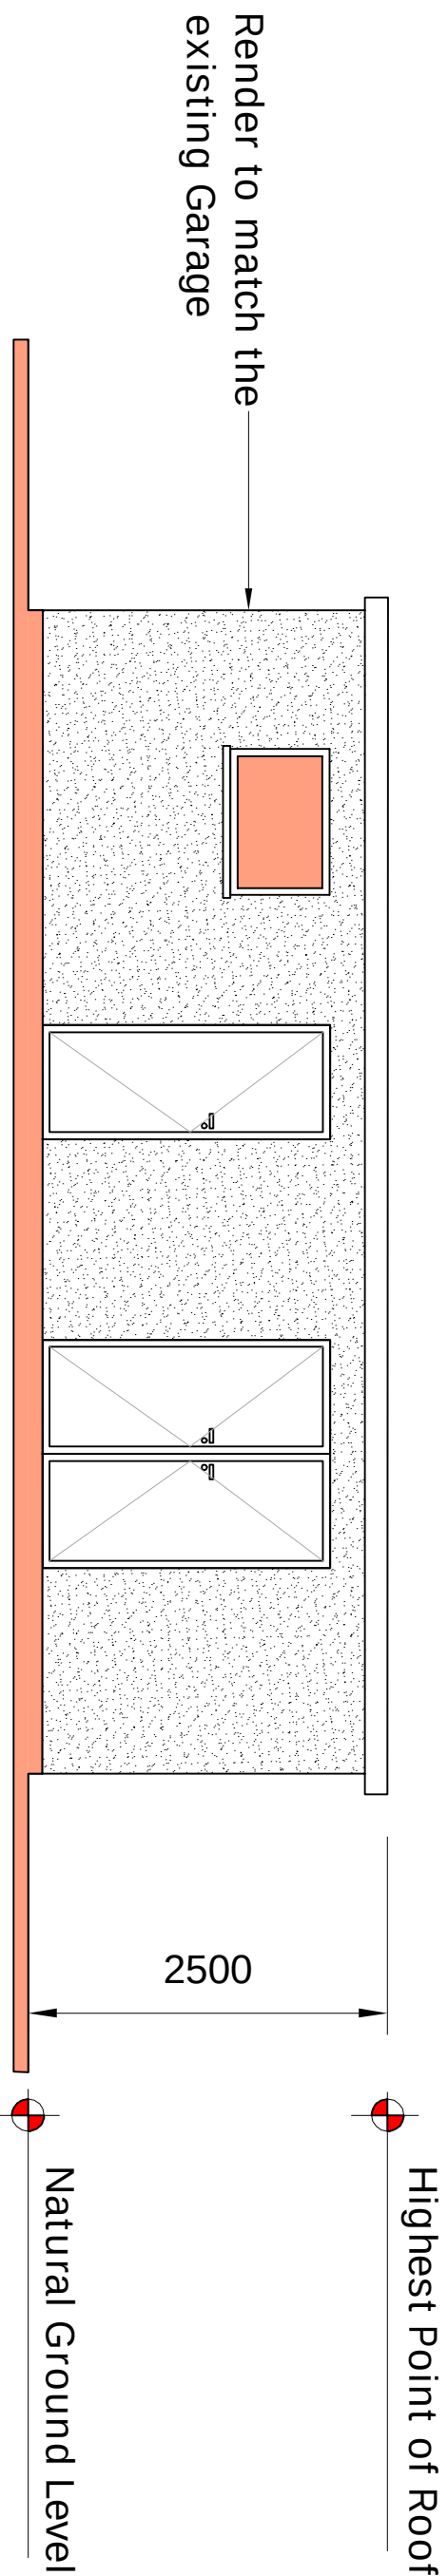

Proposed Elevation D

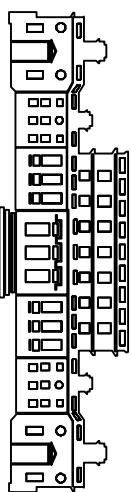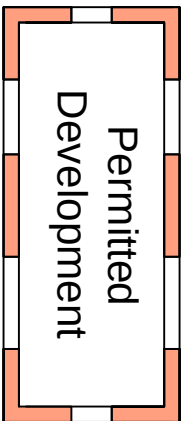

Structural & Architectural Solutions
9A THE PINNACLE - 160 HIGH ROAD - CHADWELL HEATH RM6 6PN
07940121222

Job Title
21 GreenHill Road Gravesend
DA11 7EZ

Drawing Title
Existing & Proposed Plans
for rear outbuilding

Scale	Date	Drawn No.	Rev
1:50 @ A1	OCT 24		
Job No.	Proj No.	Rev	
51-1000-001	S04	P1	