



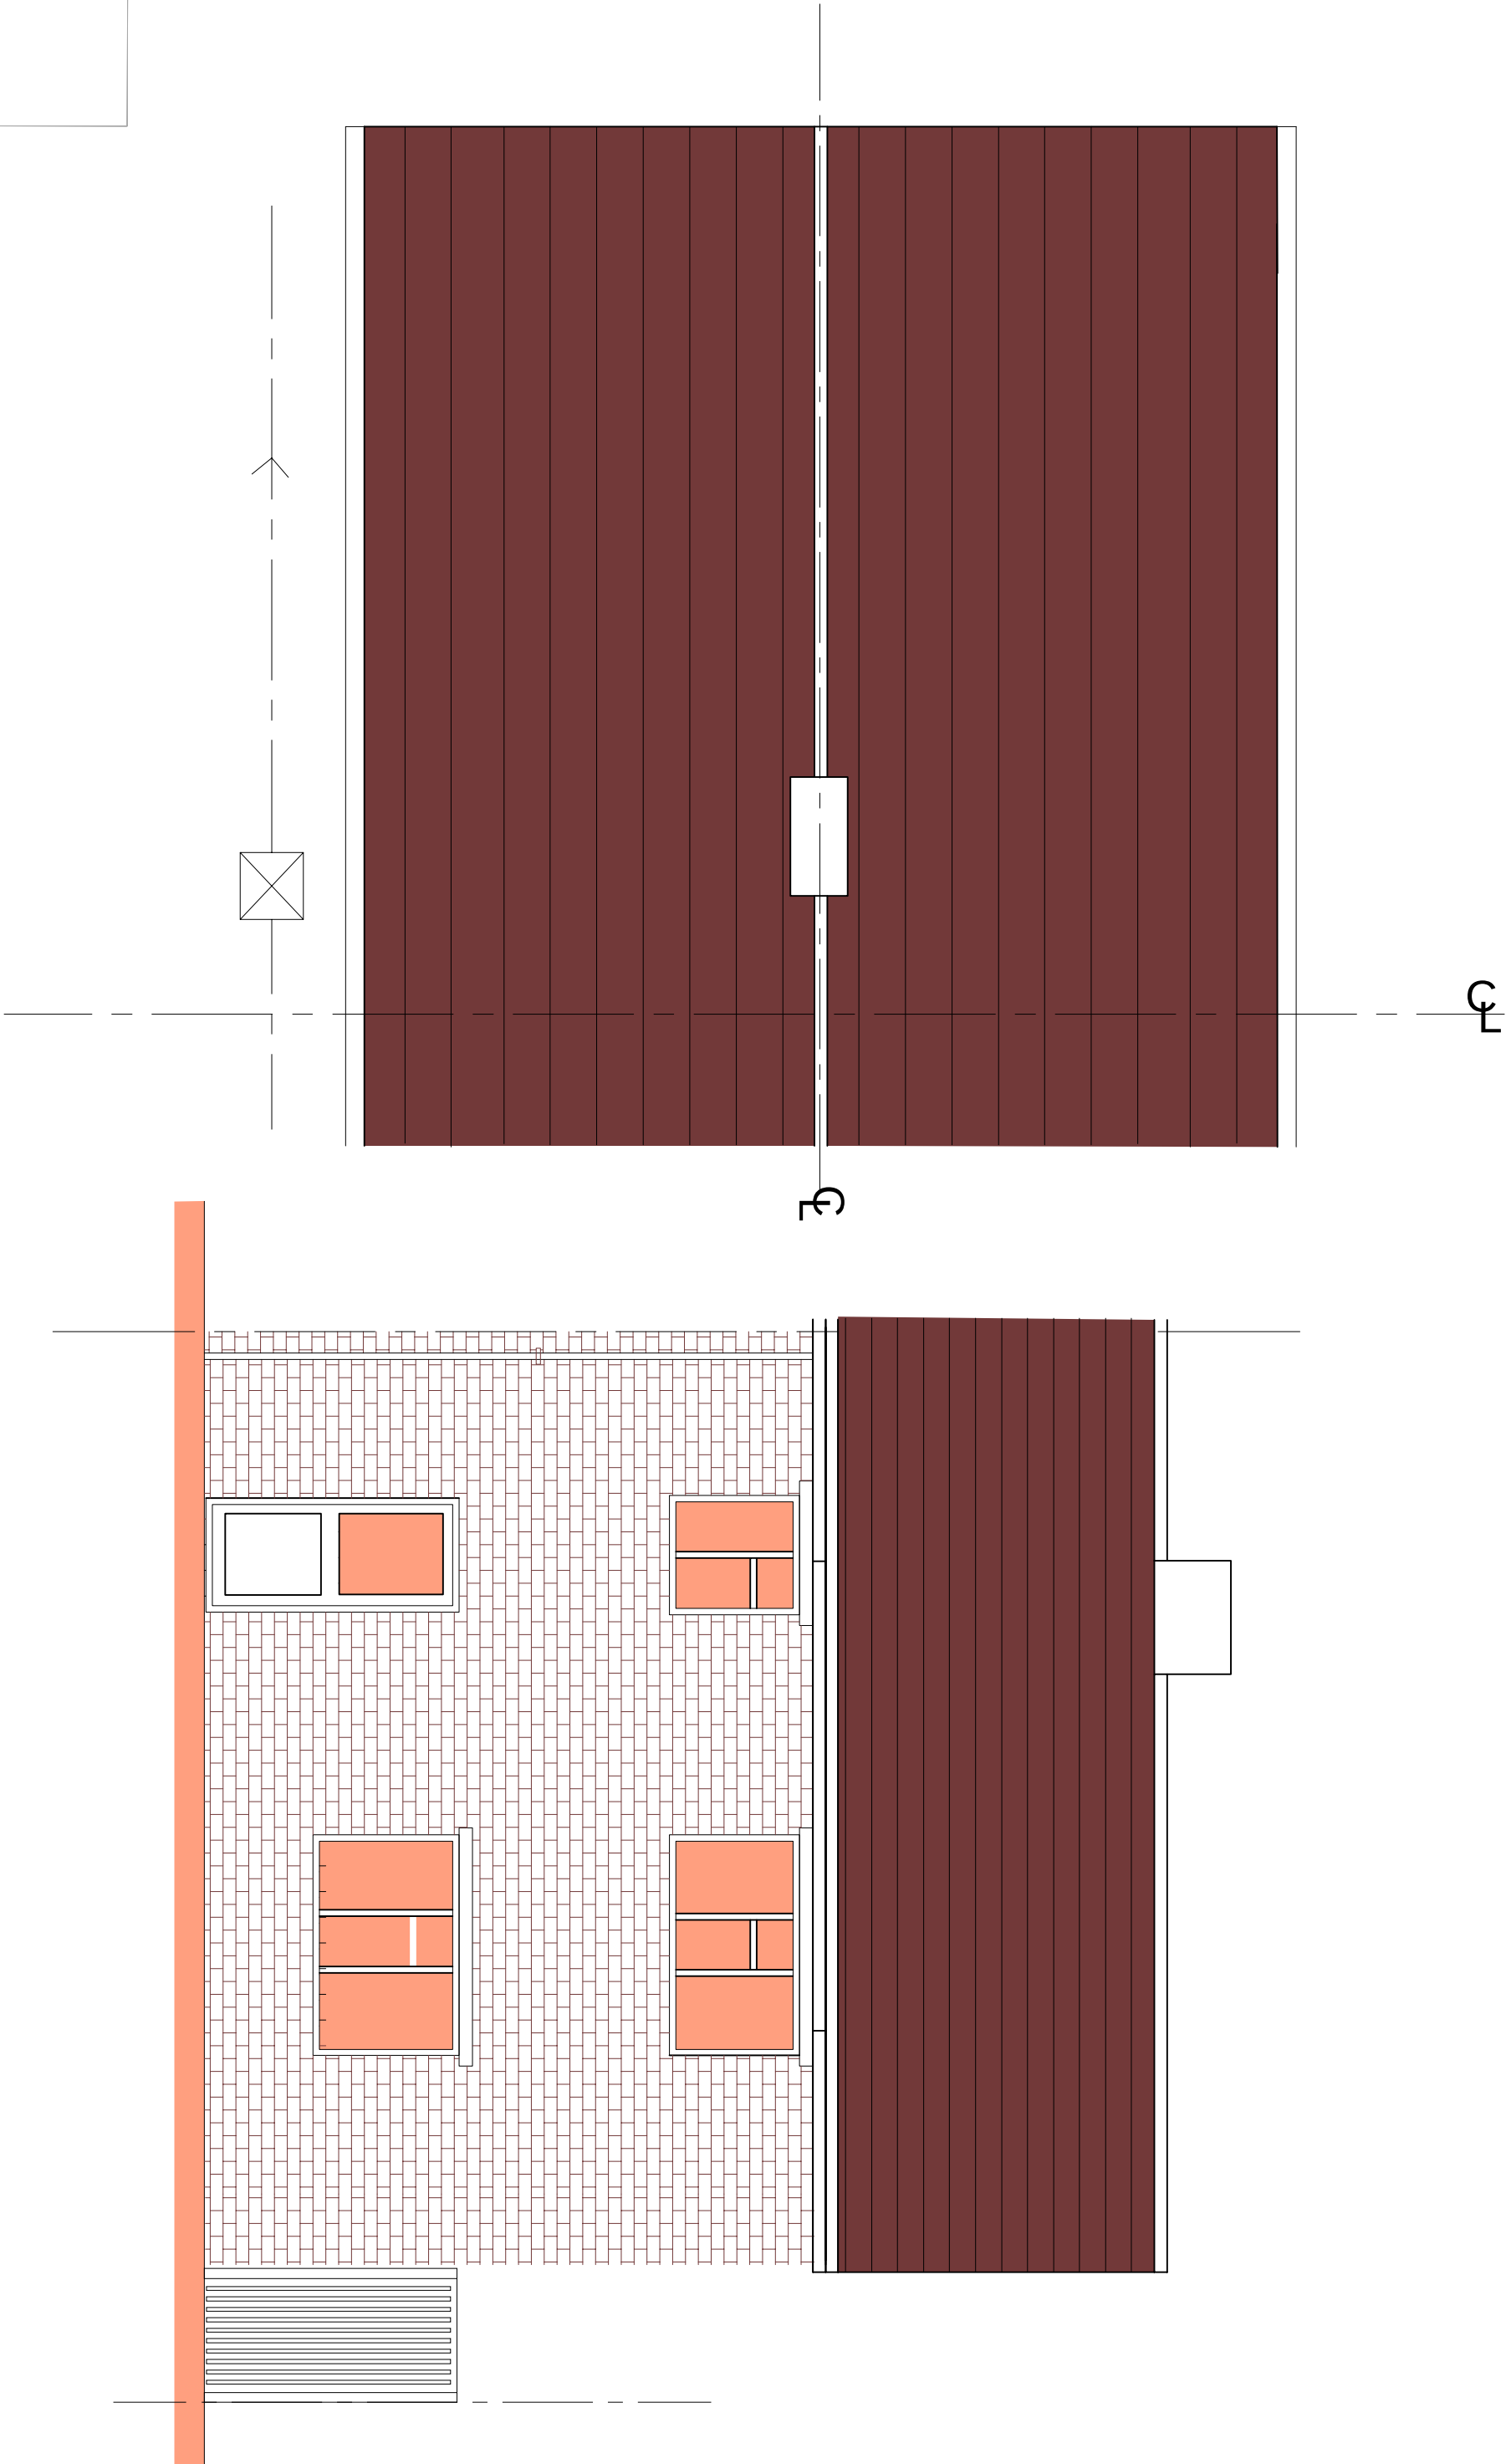


Rear Elevation




Existing Front Elevation

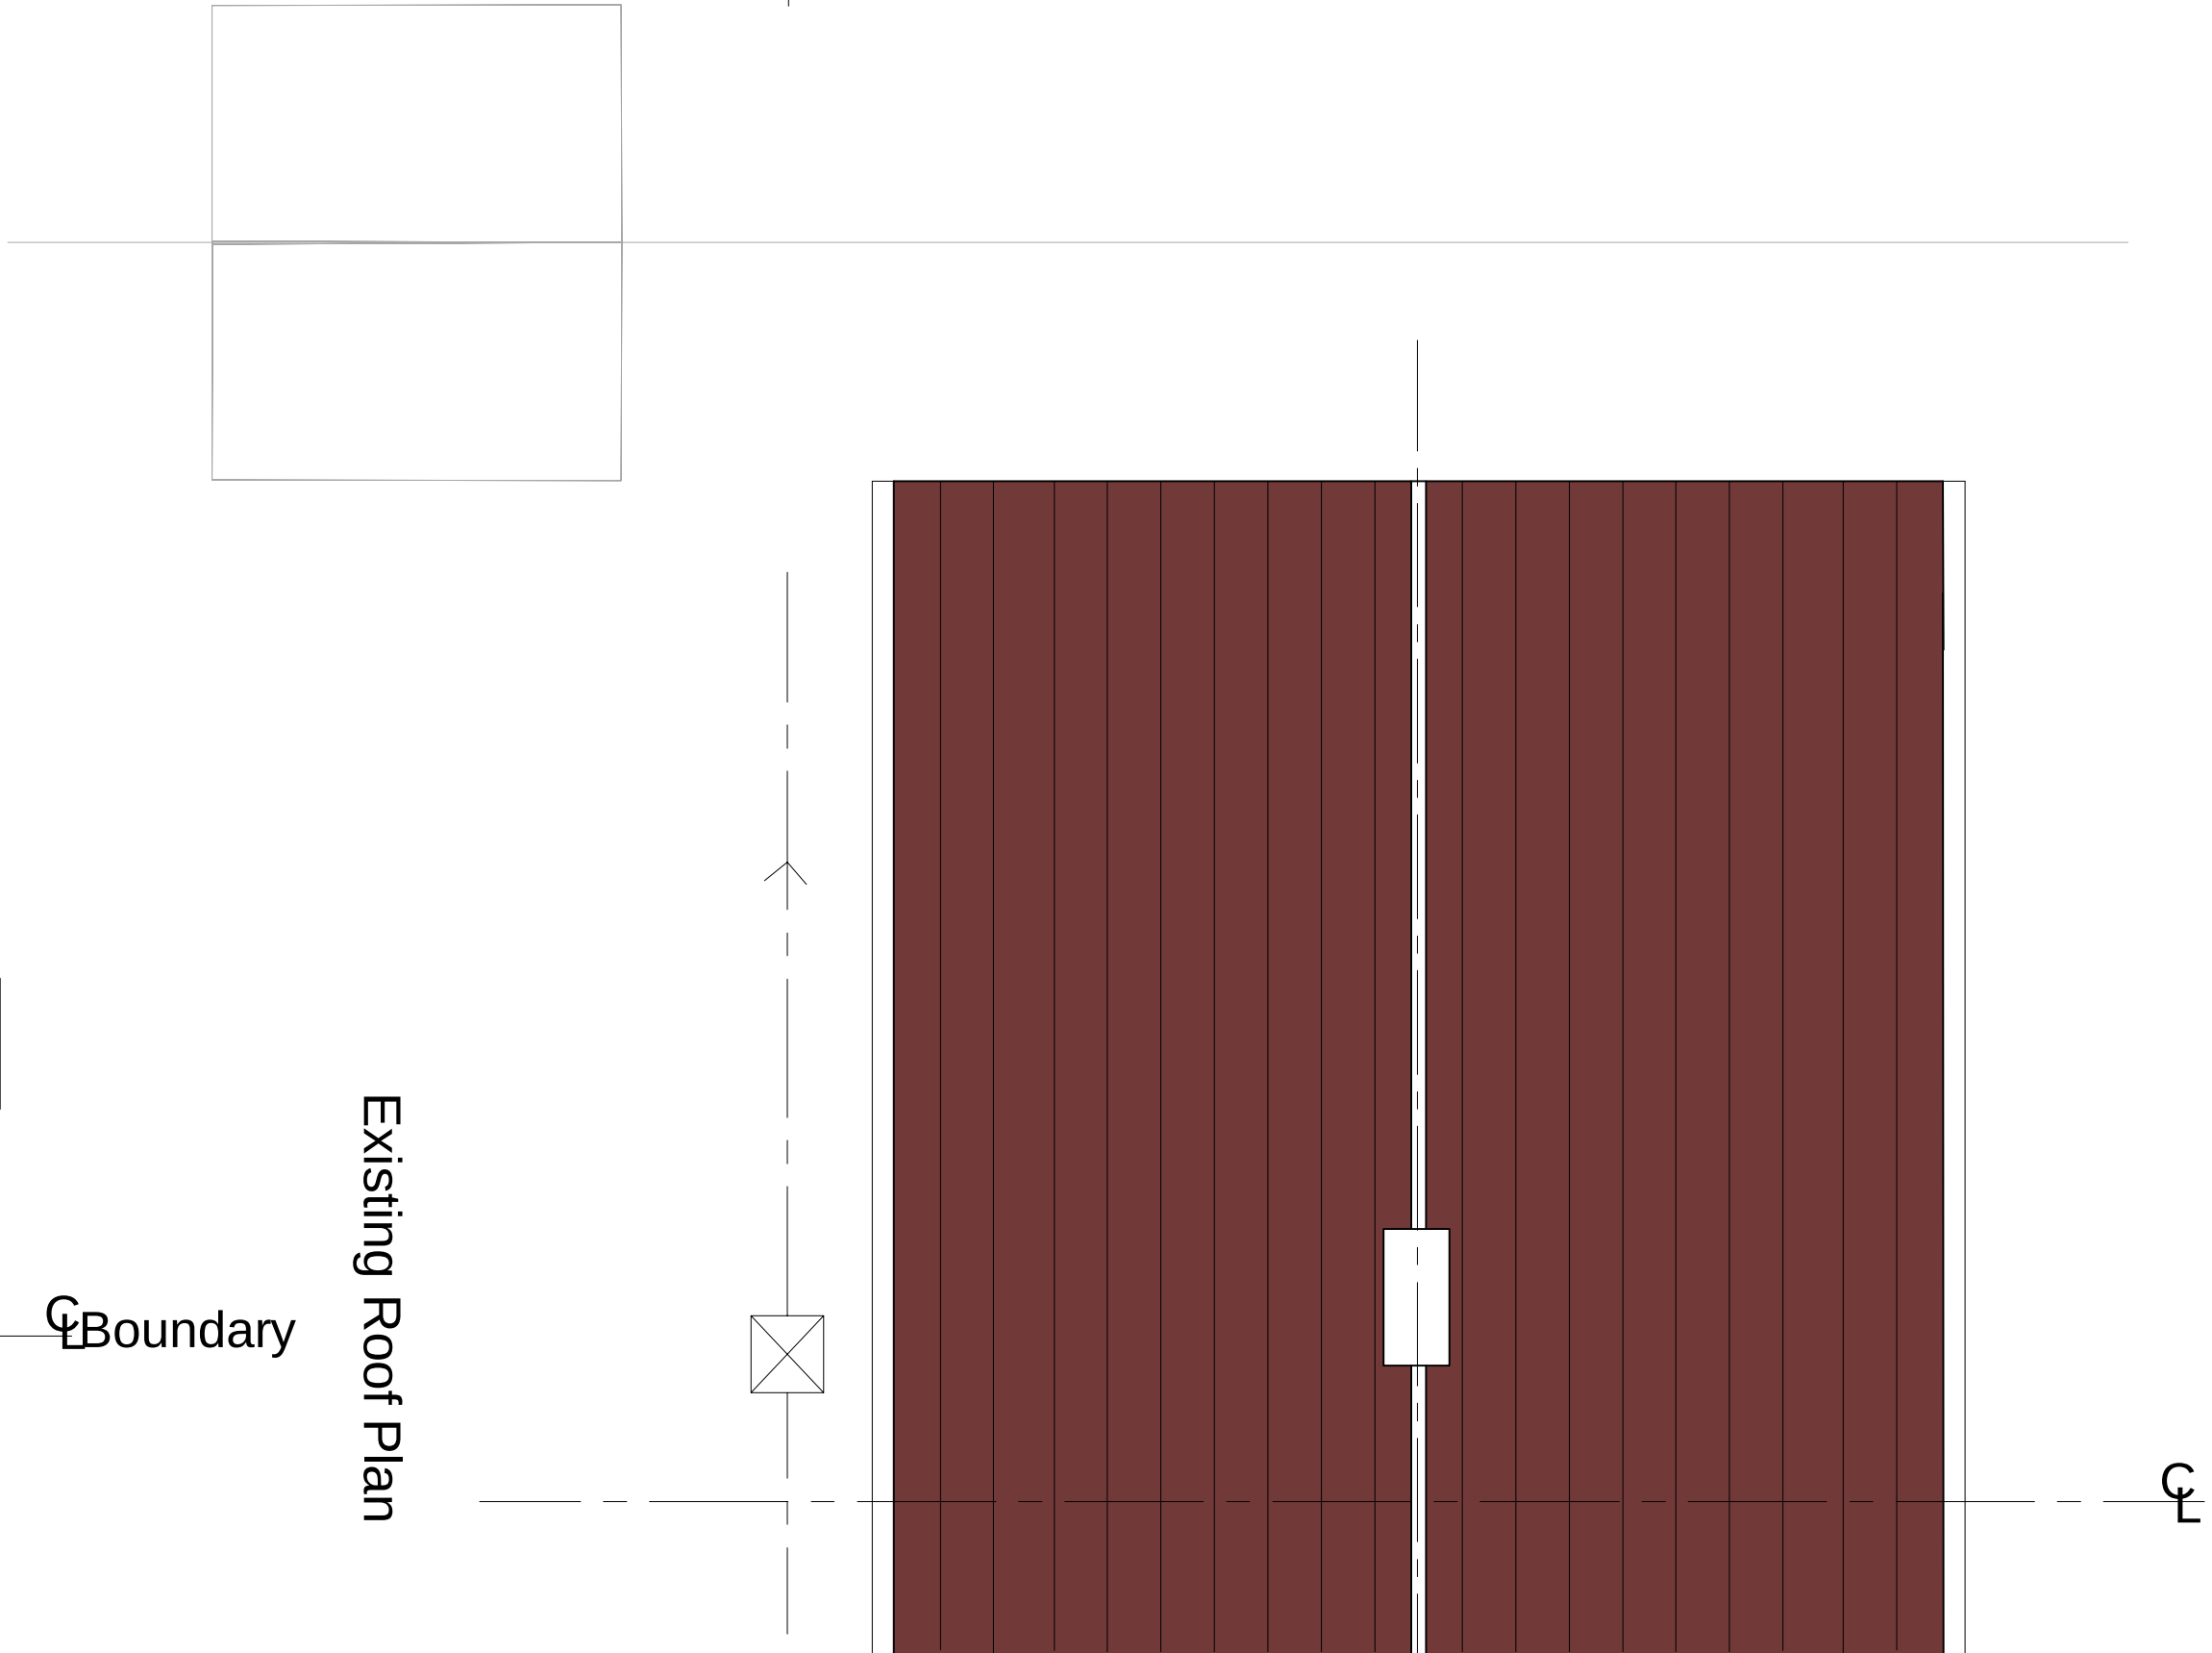


Existing Roof Plan

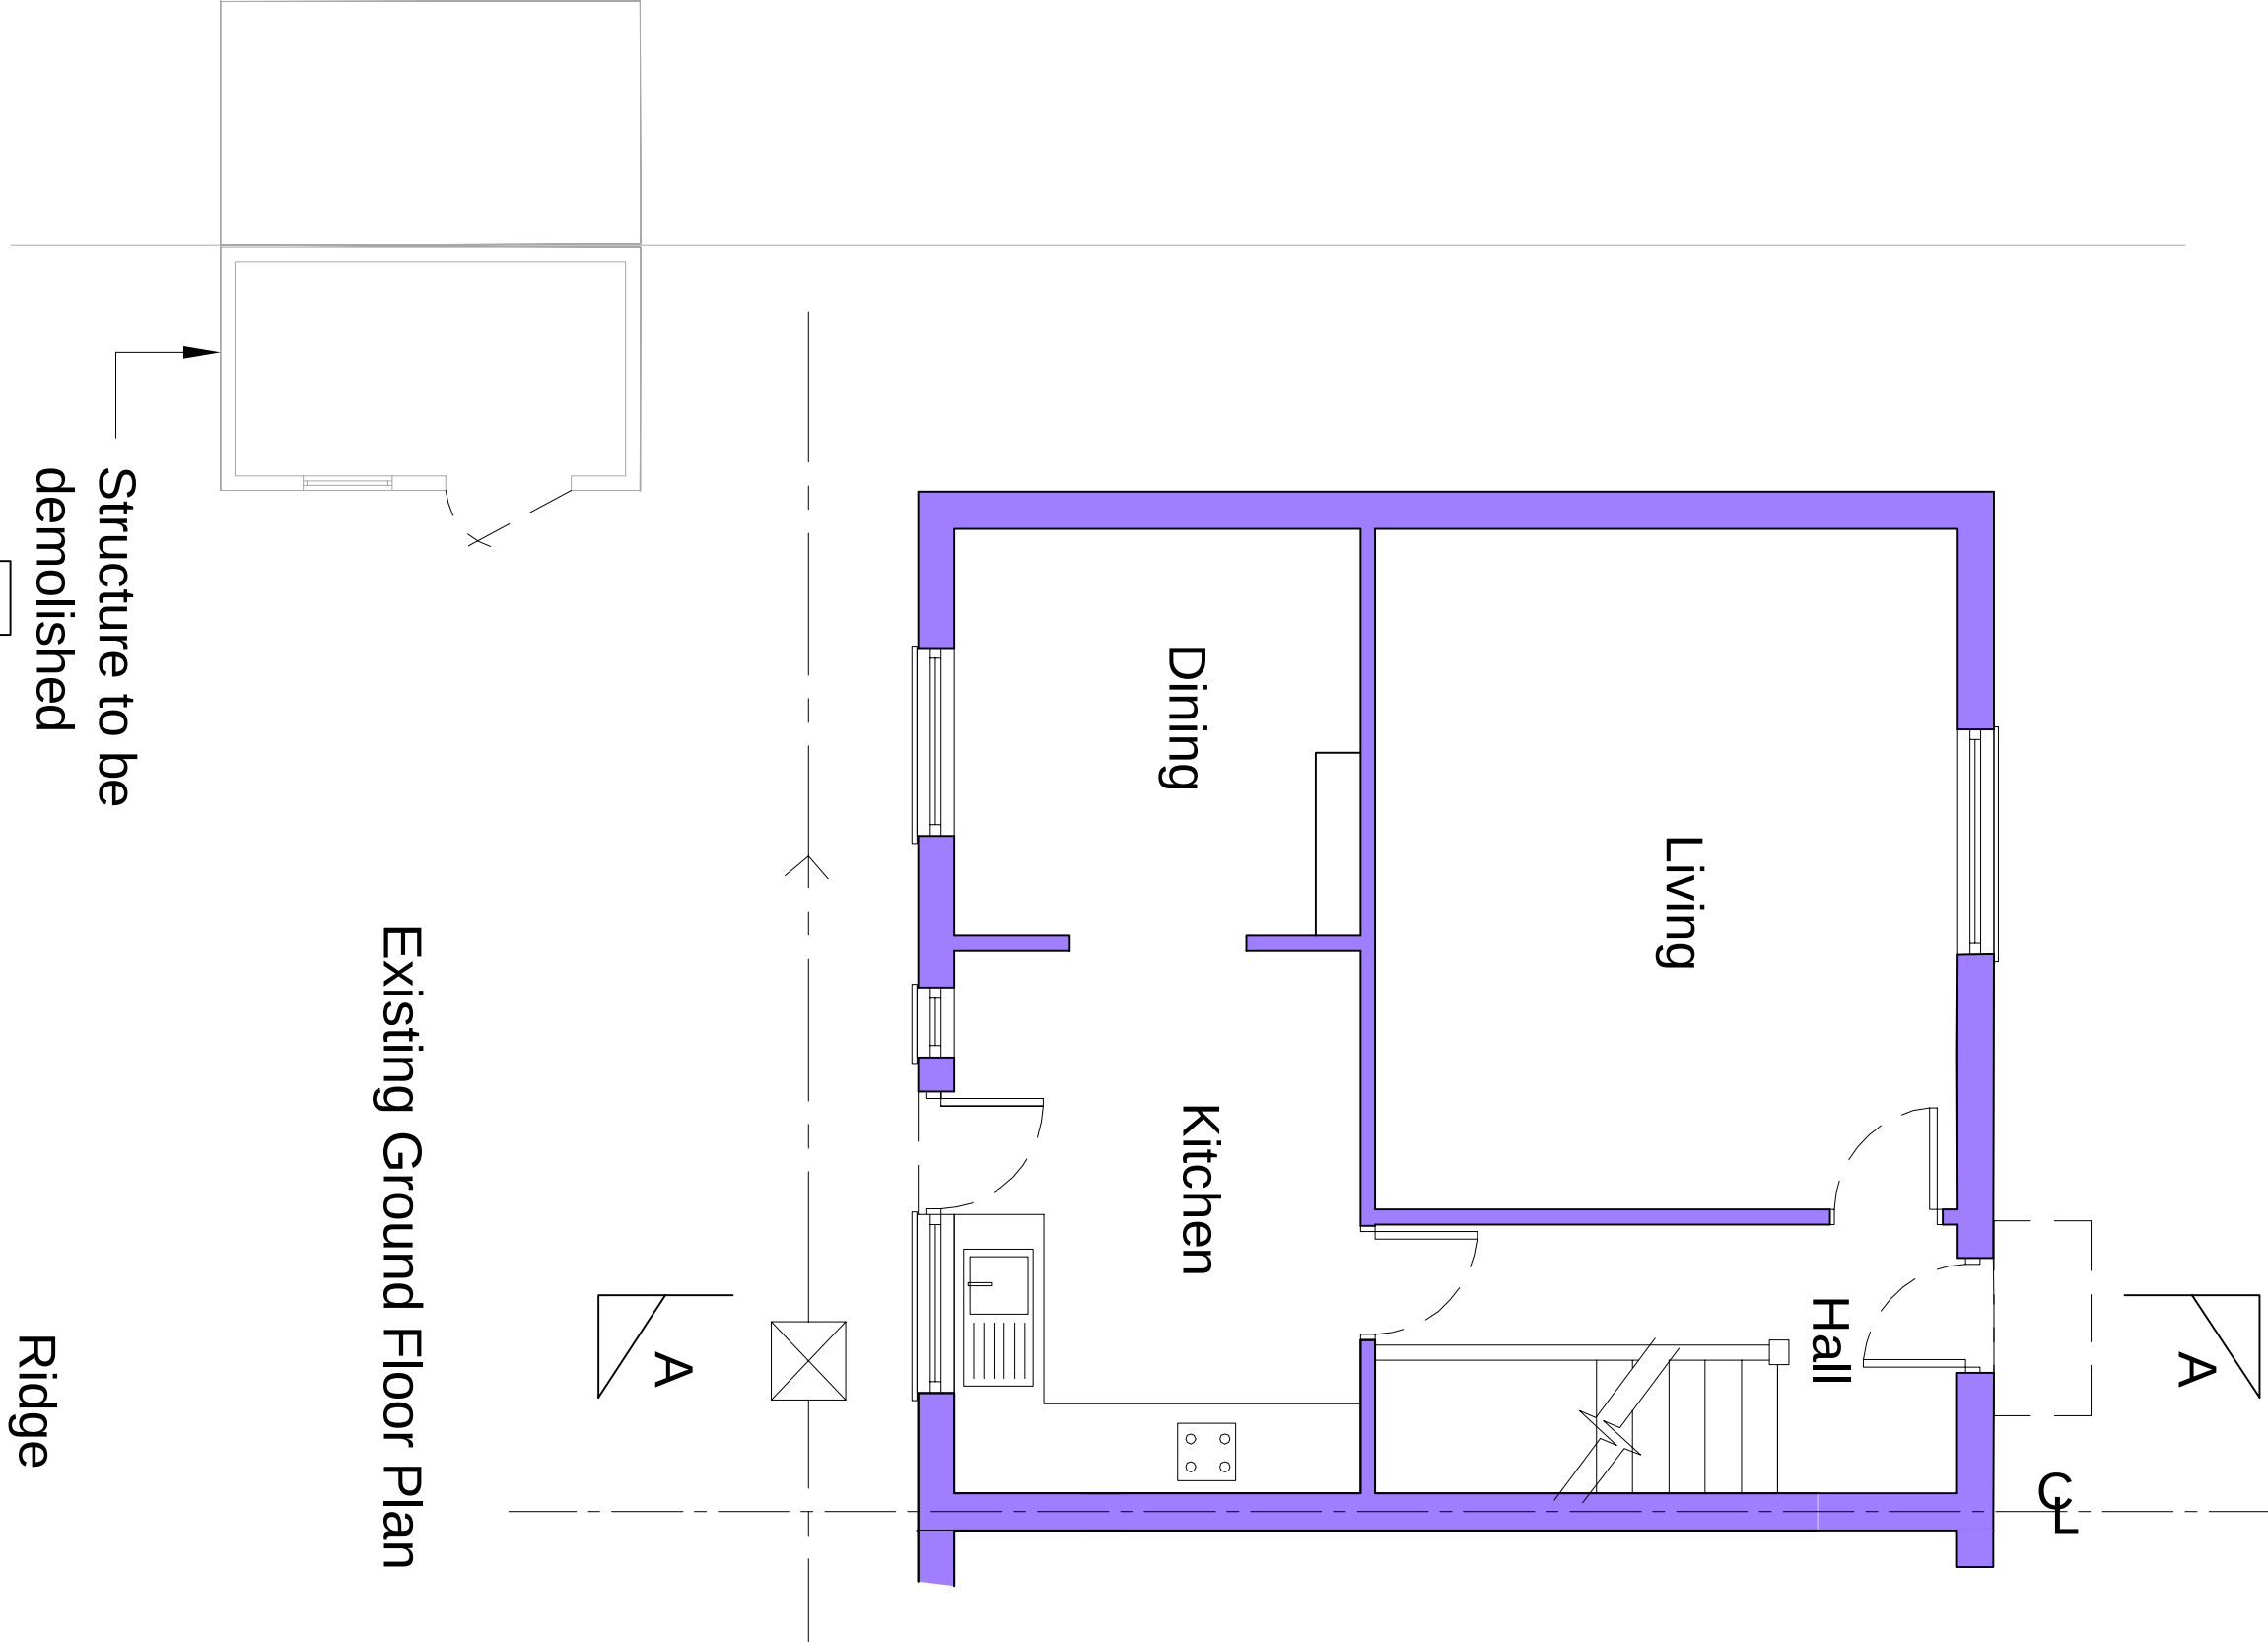


Existing Ground Floor Plan

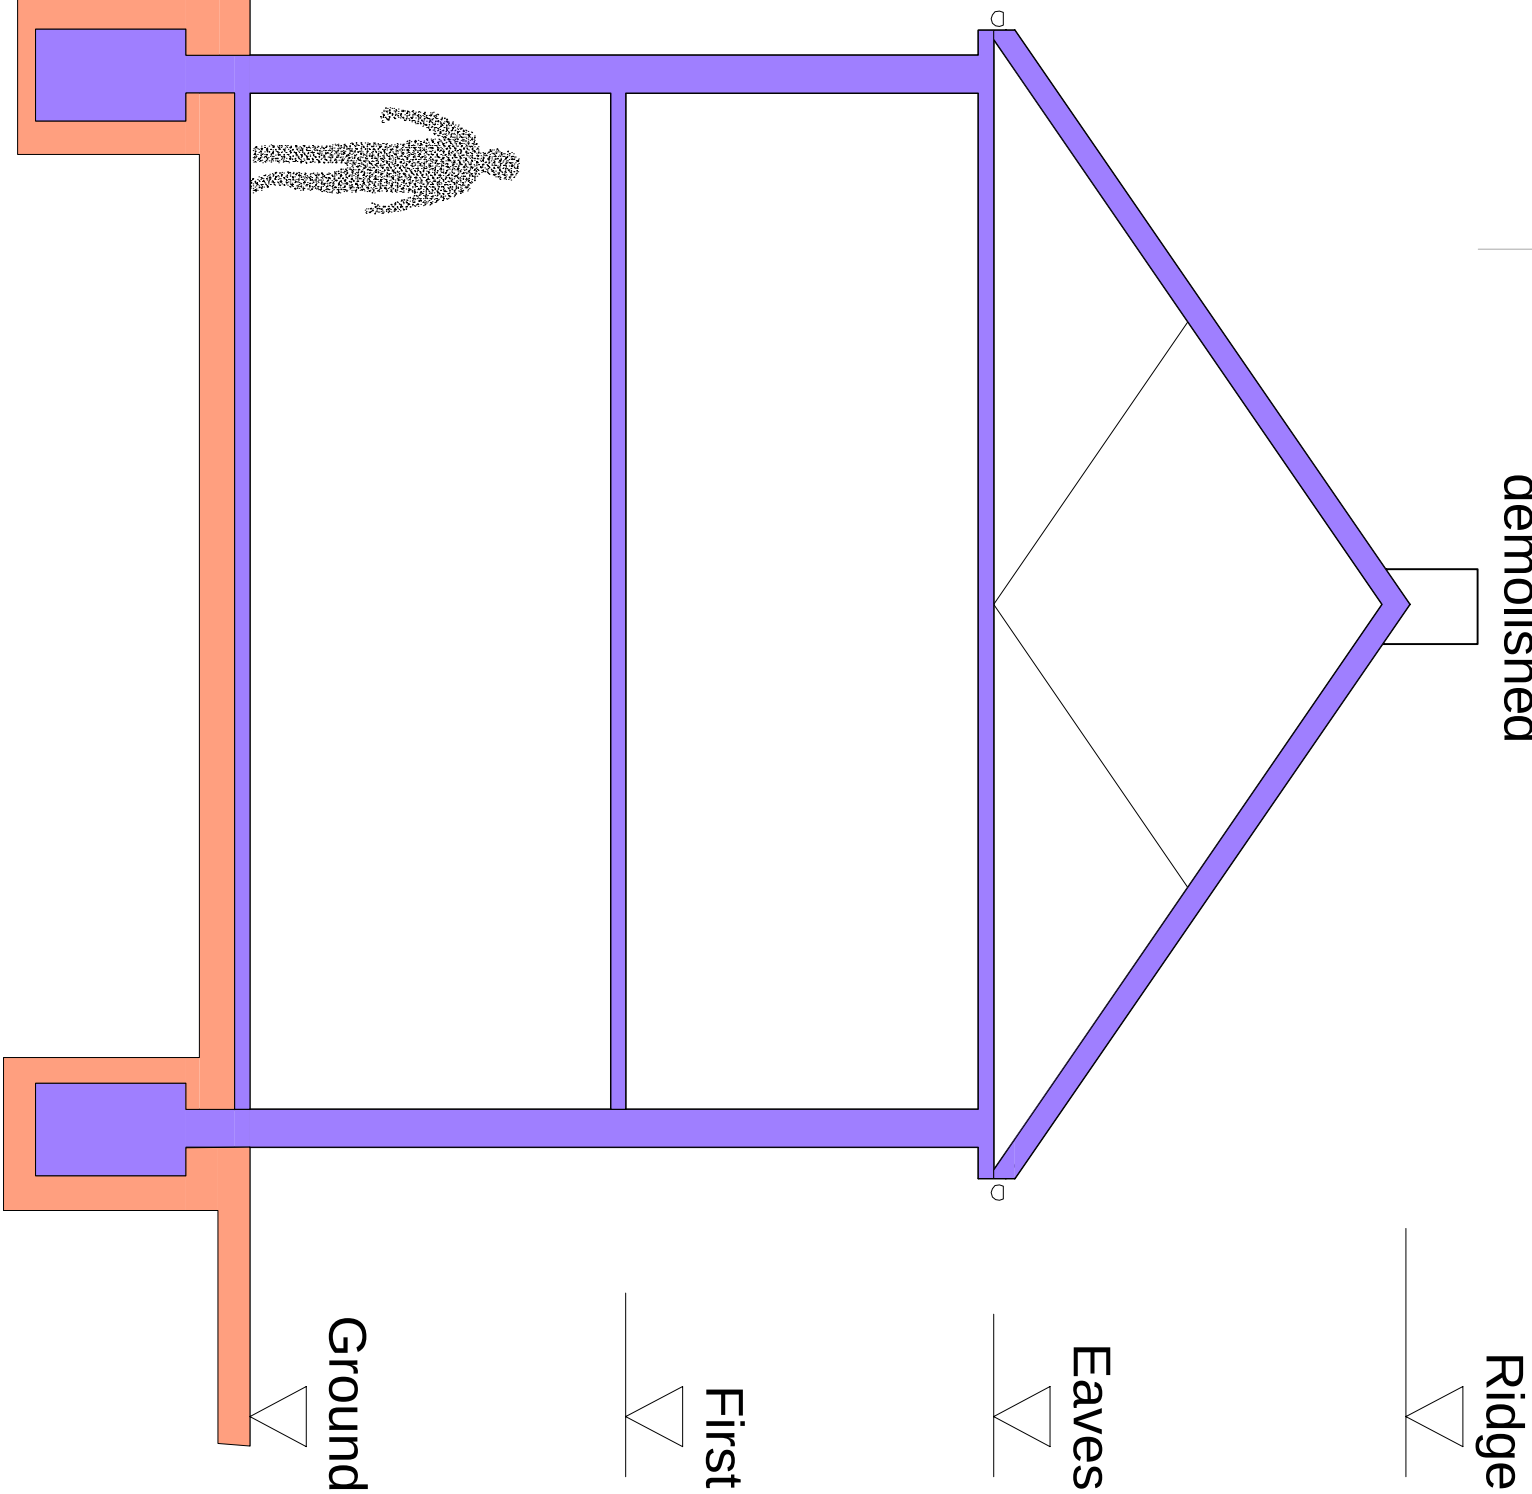

Existing Section A-A

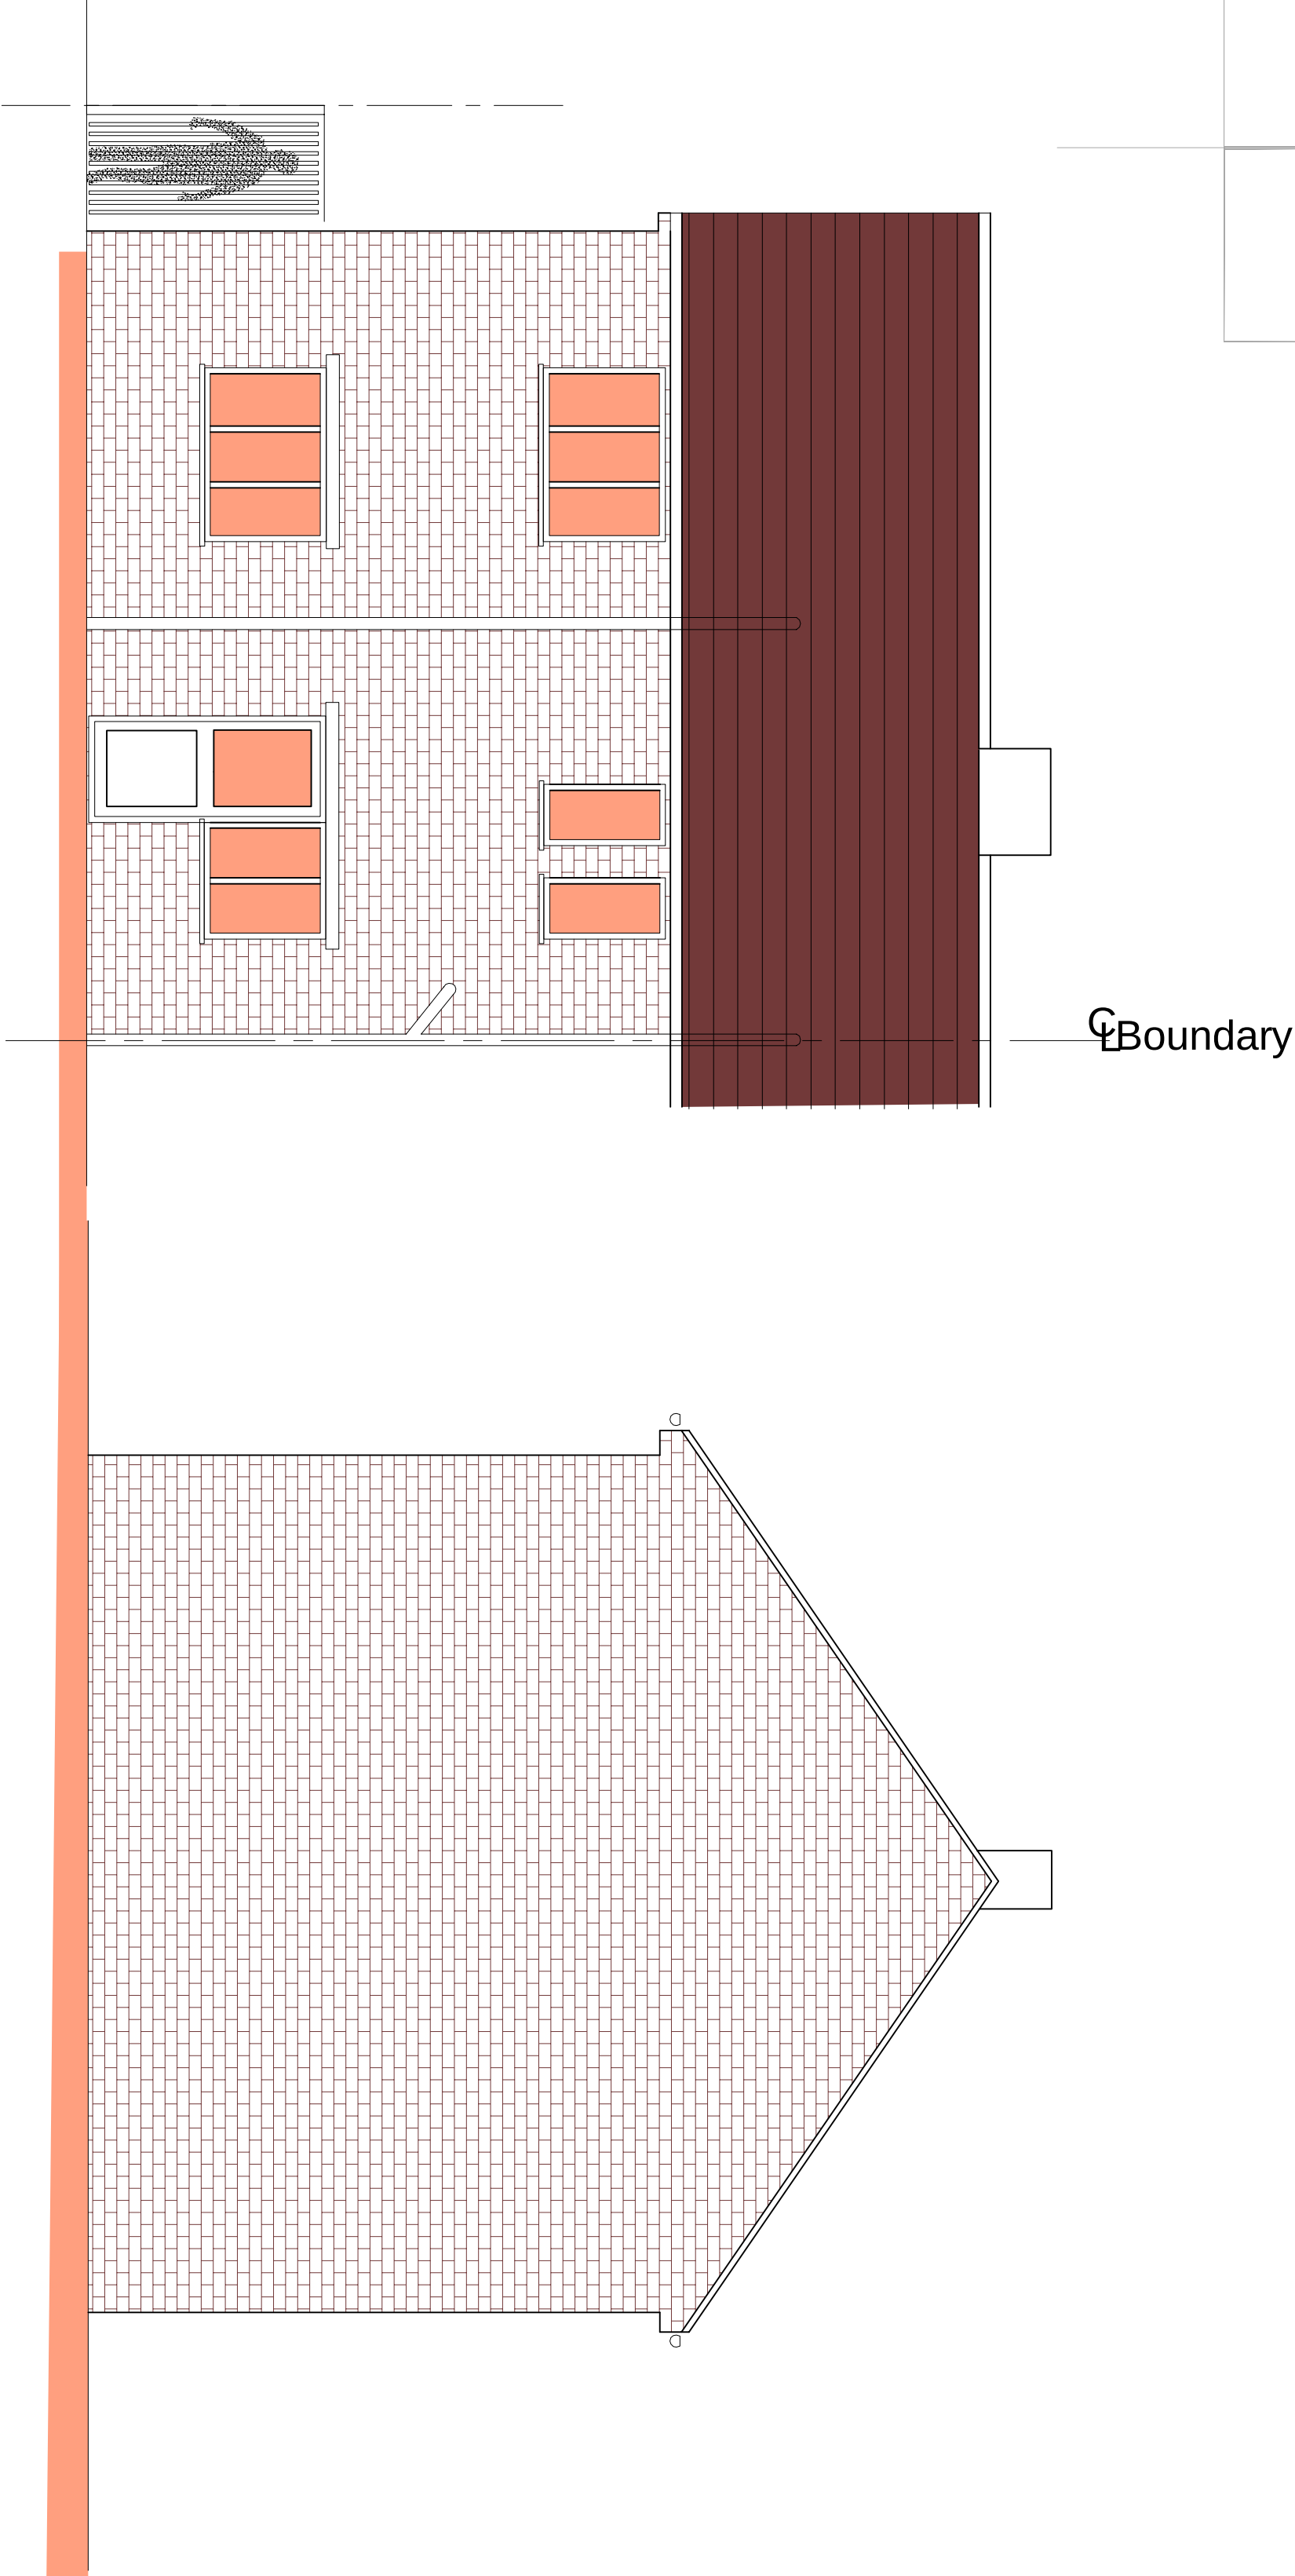

Existing Rear Elevation

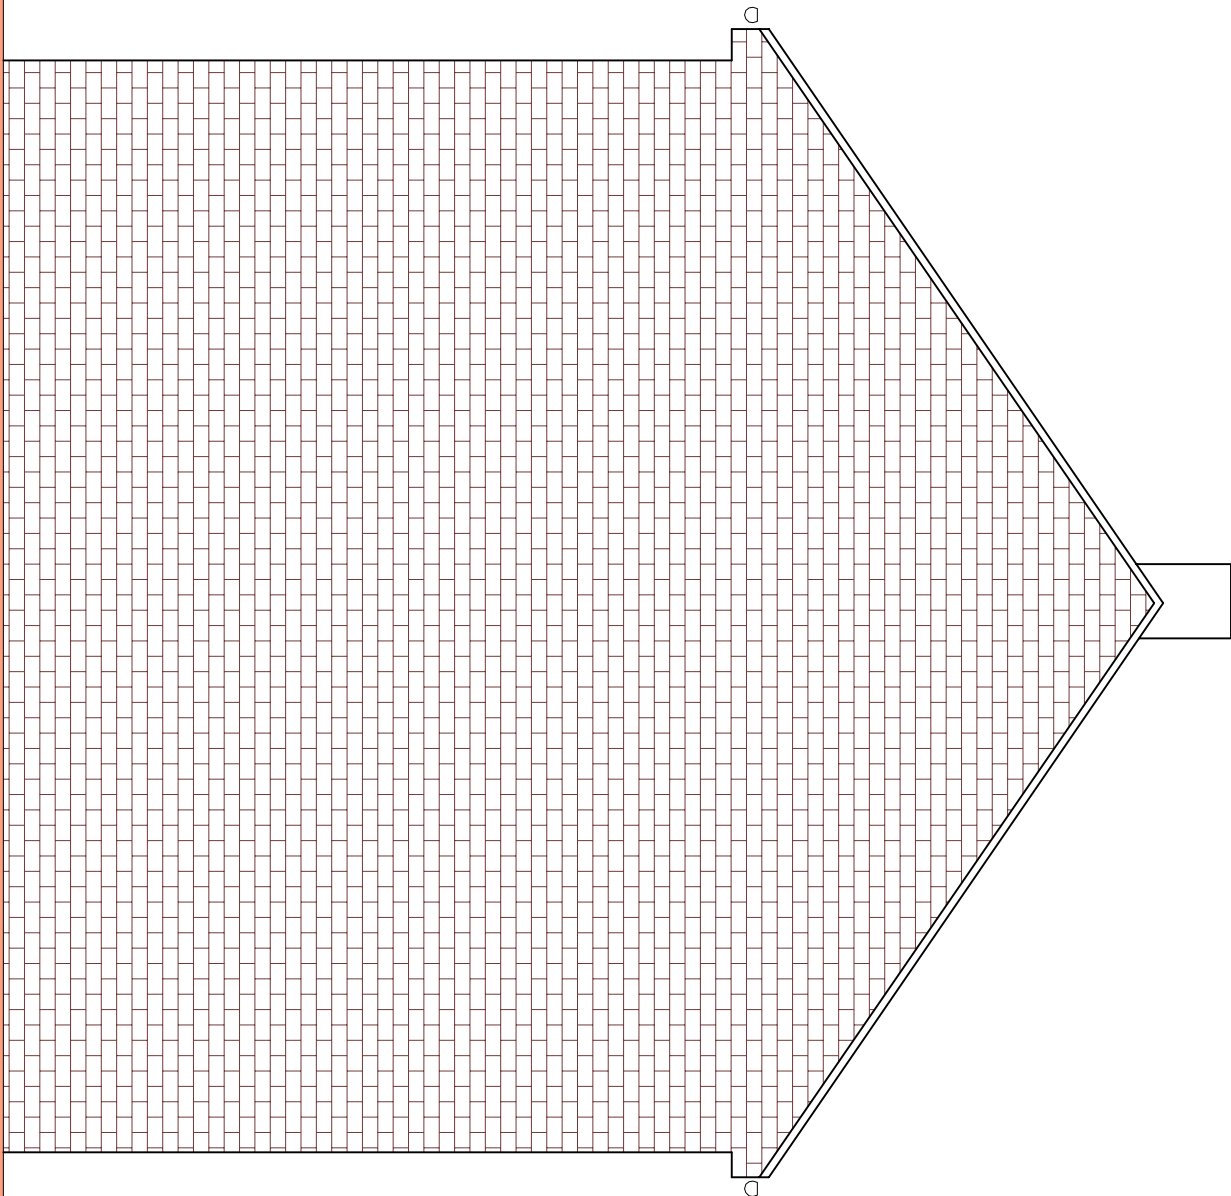

Existing Side Elevation

Prior Approval

P2	ISSUED TO COUNCIL	XX.04.23	
P1	ISSUED TO COUNCIL	XX.04.23	
Rev		Date	



Job Title
170 Denholm Road
Gravesend DA11 8LW

Drawing Title		
Existing Plans		
Scale	Date	
1:50 @ A1	01.04.24	
Job No.	Draw No.	Rev
515-1000-785	S03	P2