




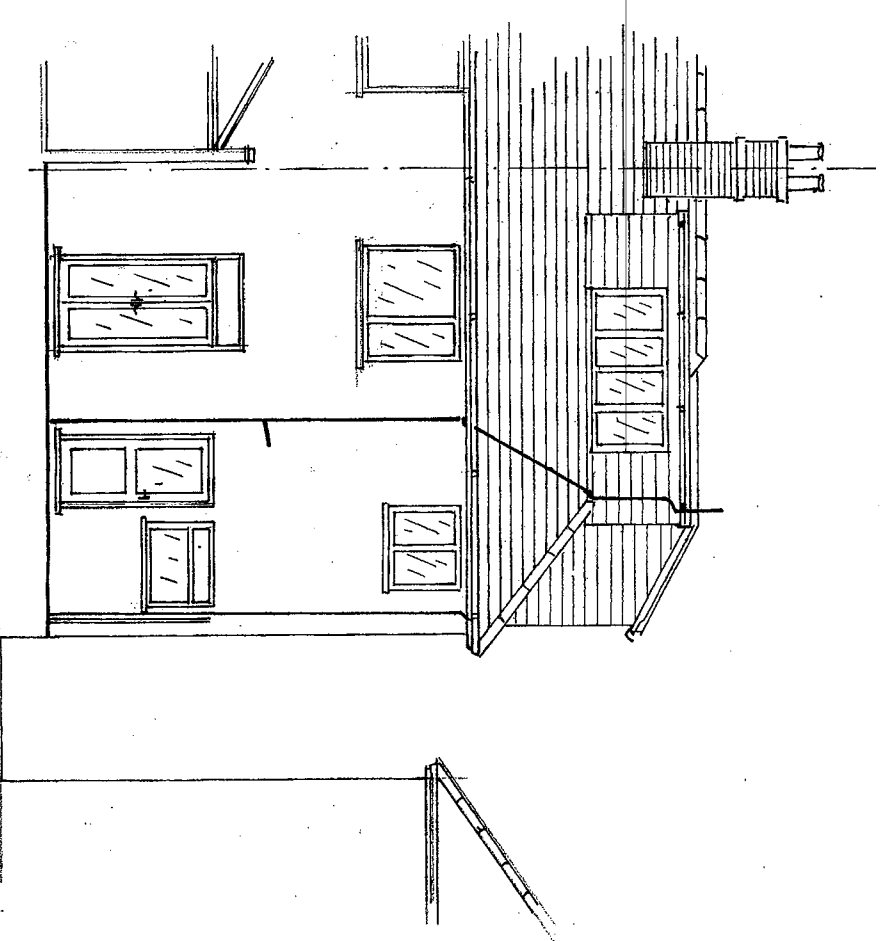


REAR ELEVATION

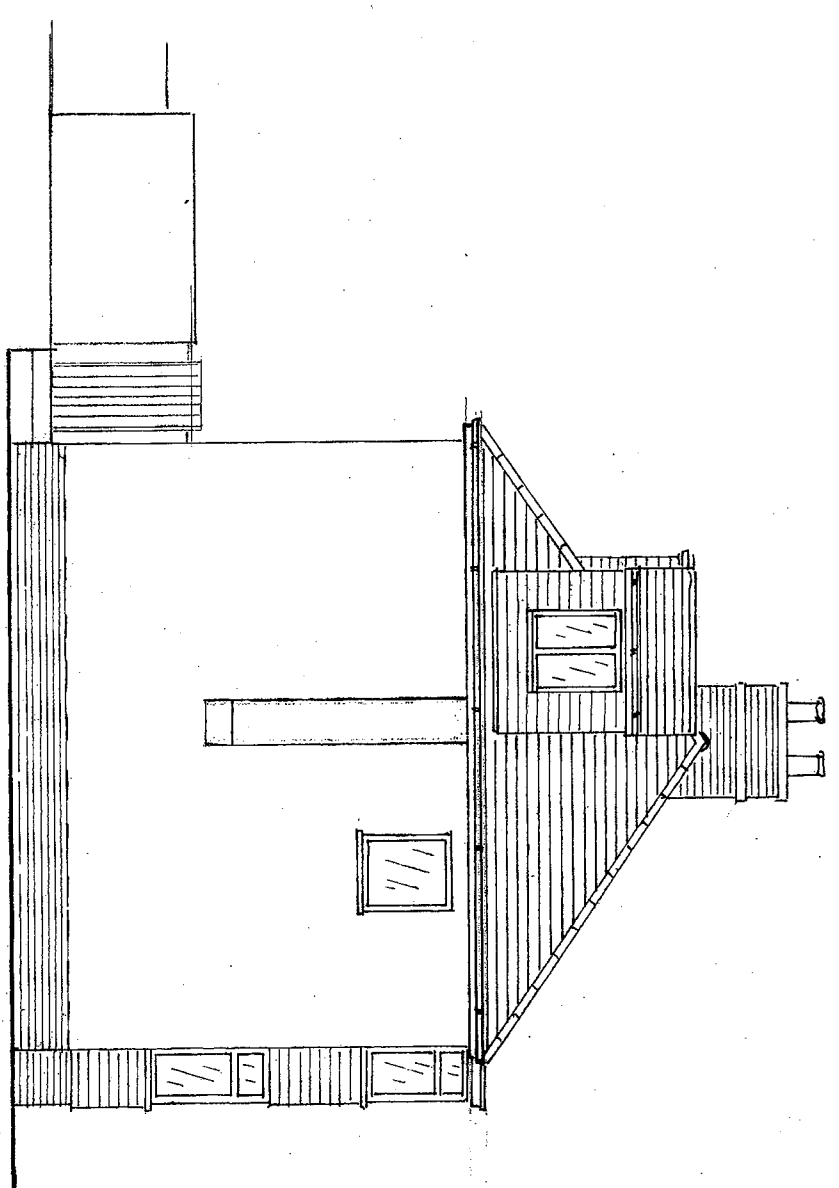


SIDE ELEVATION

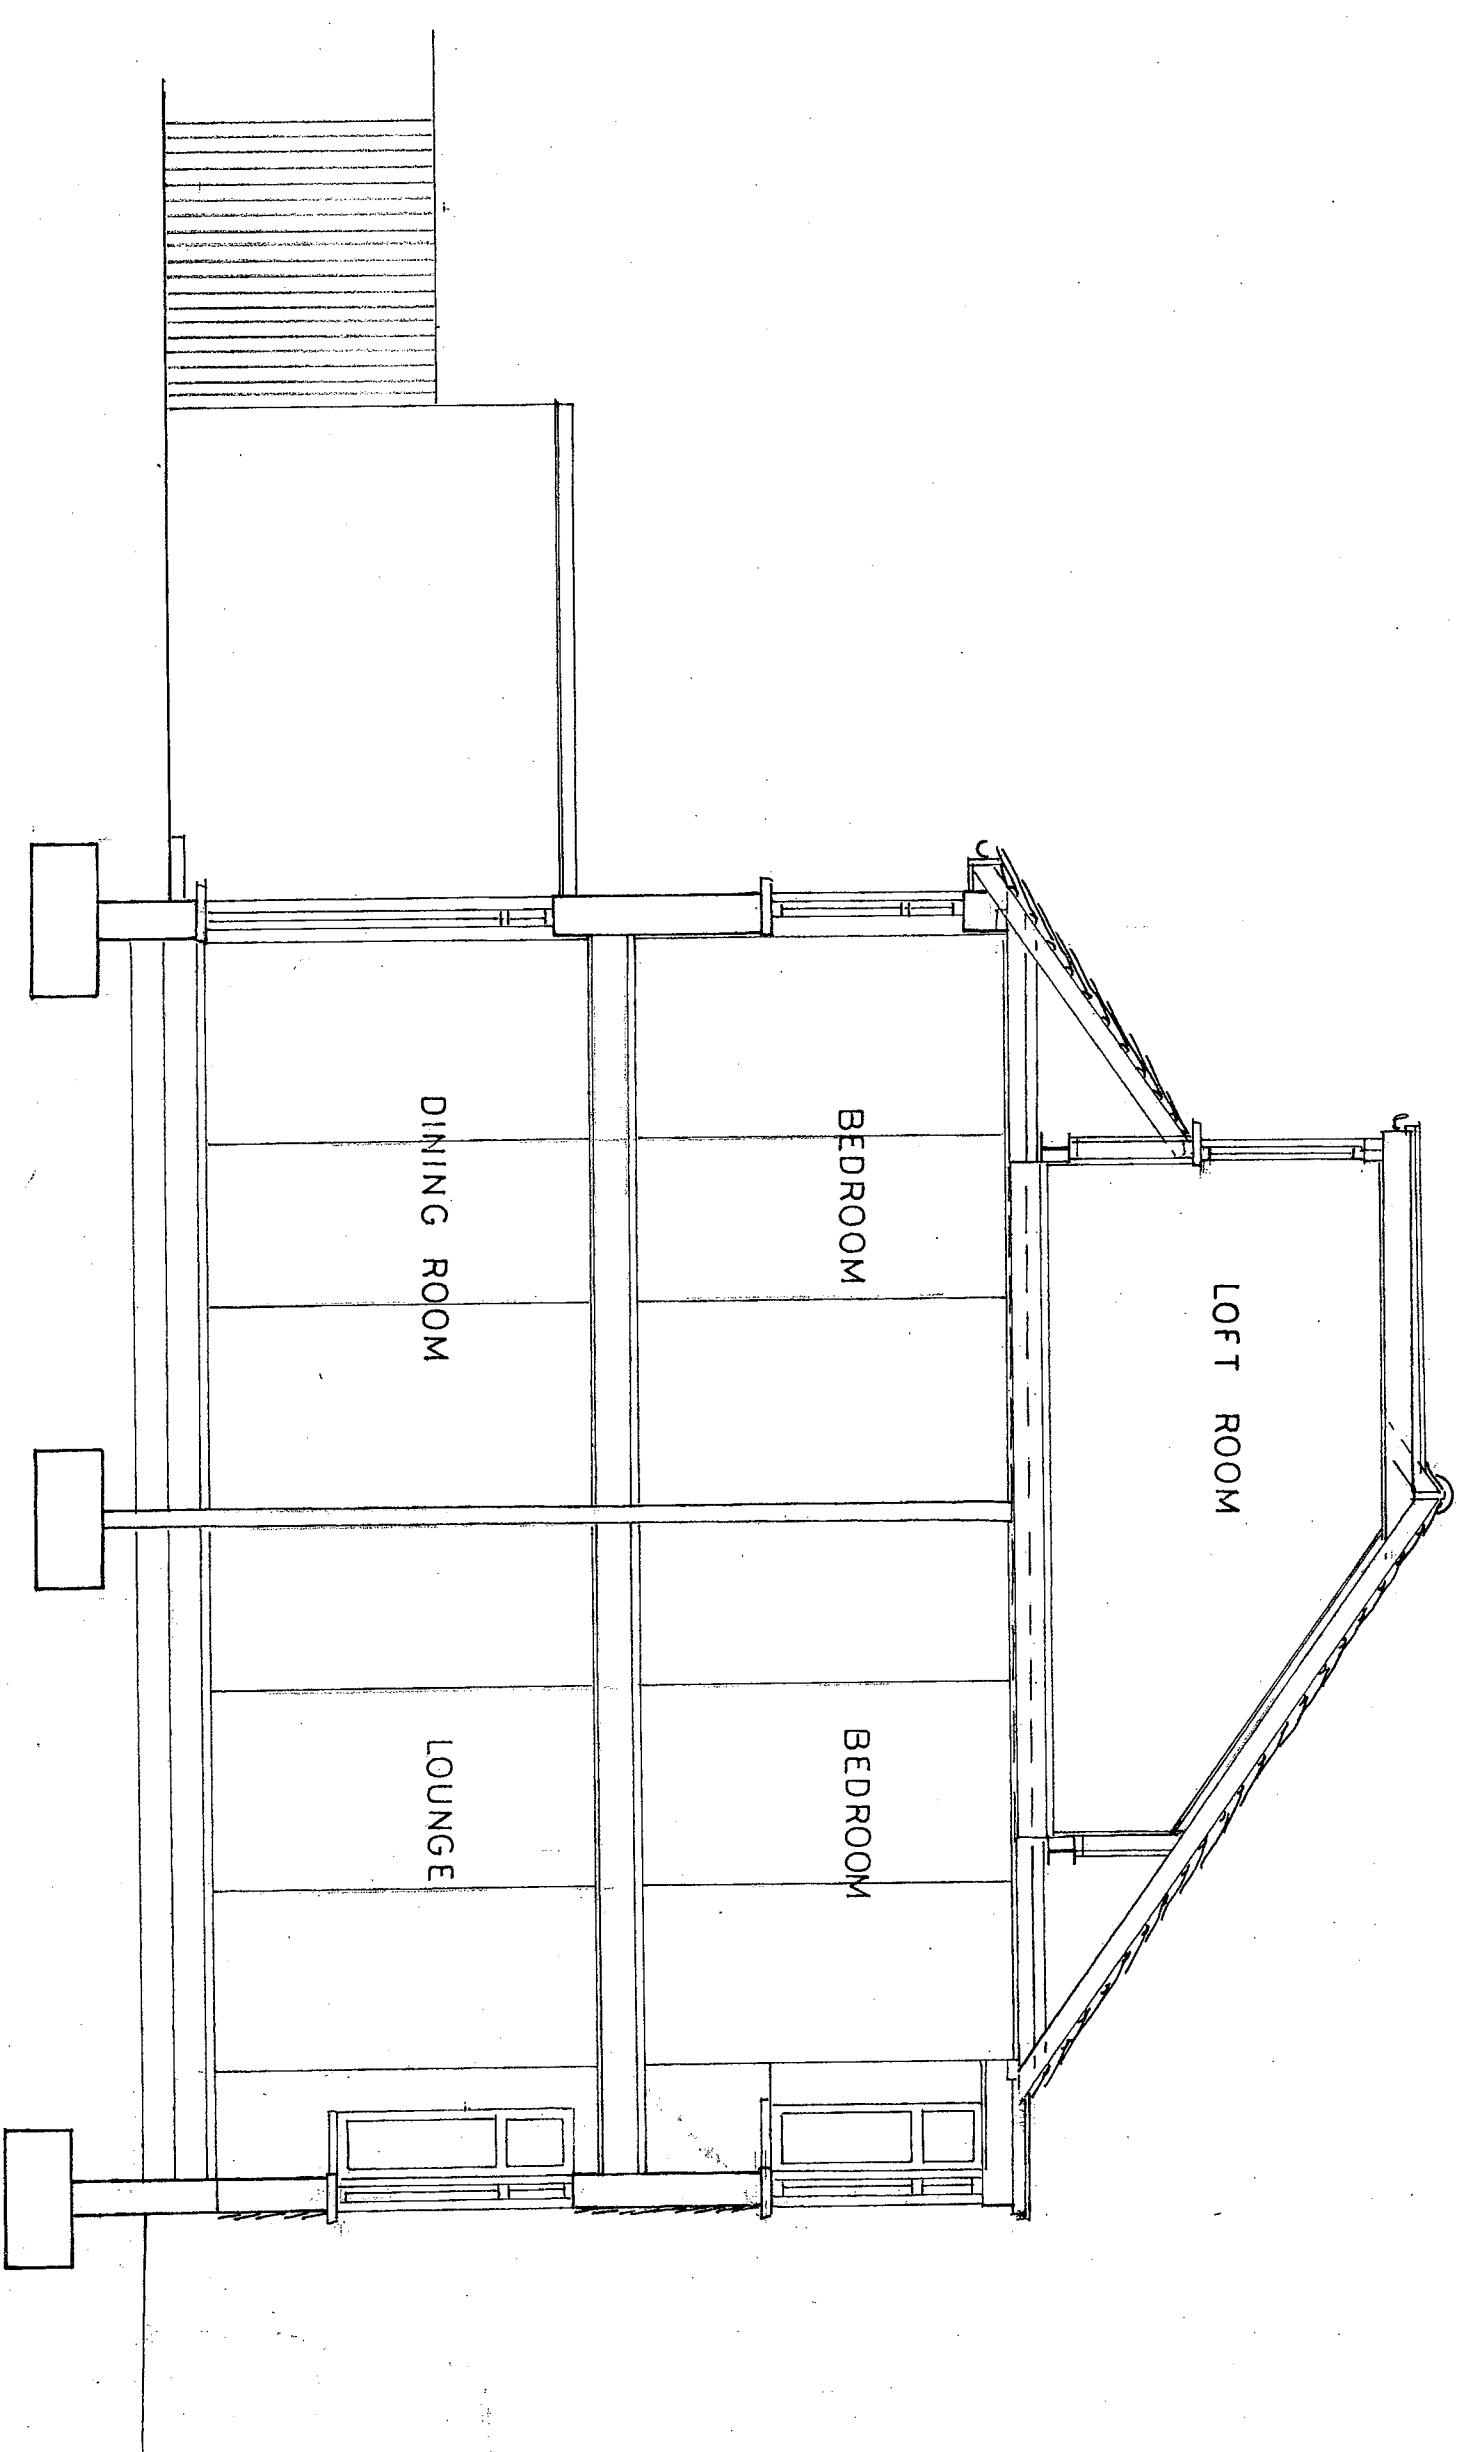


SECTION A - A

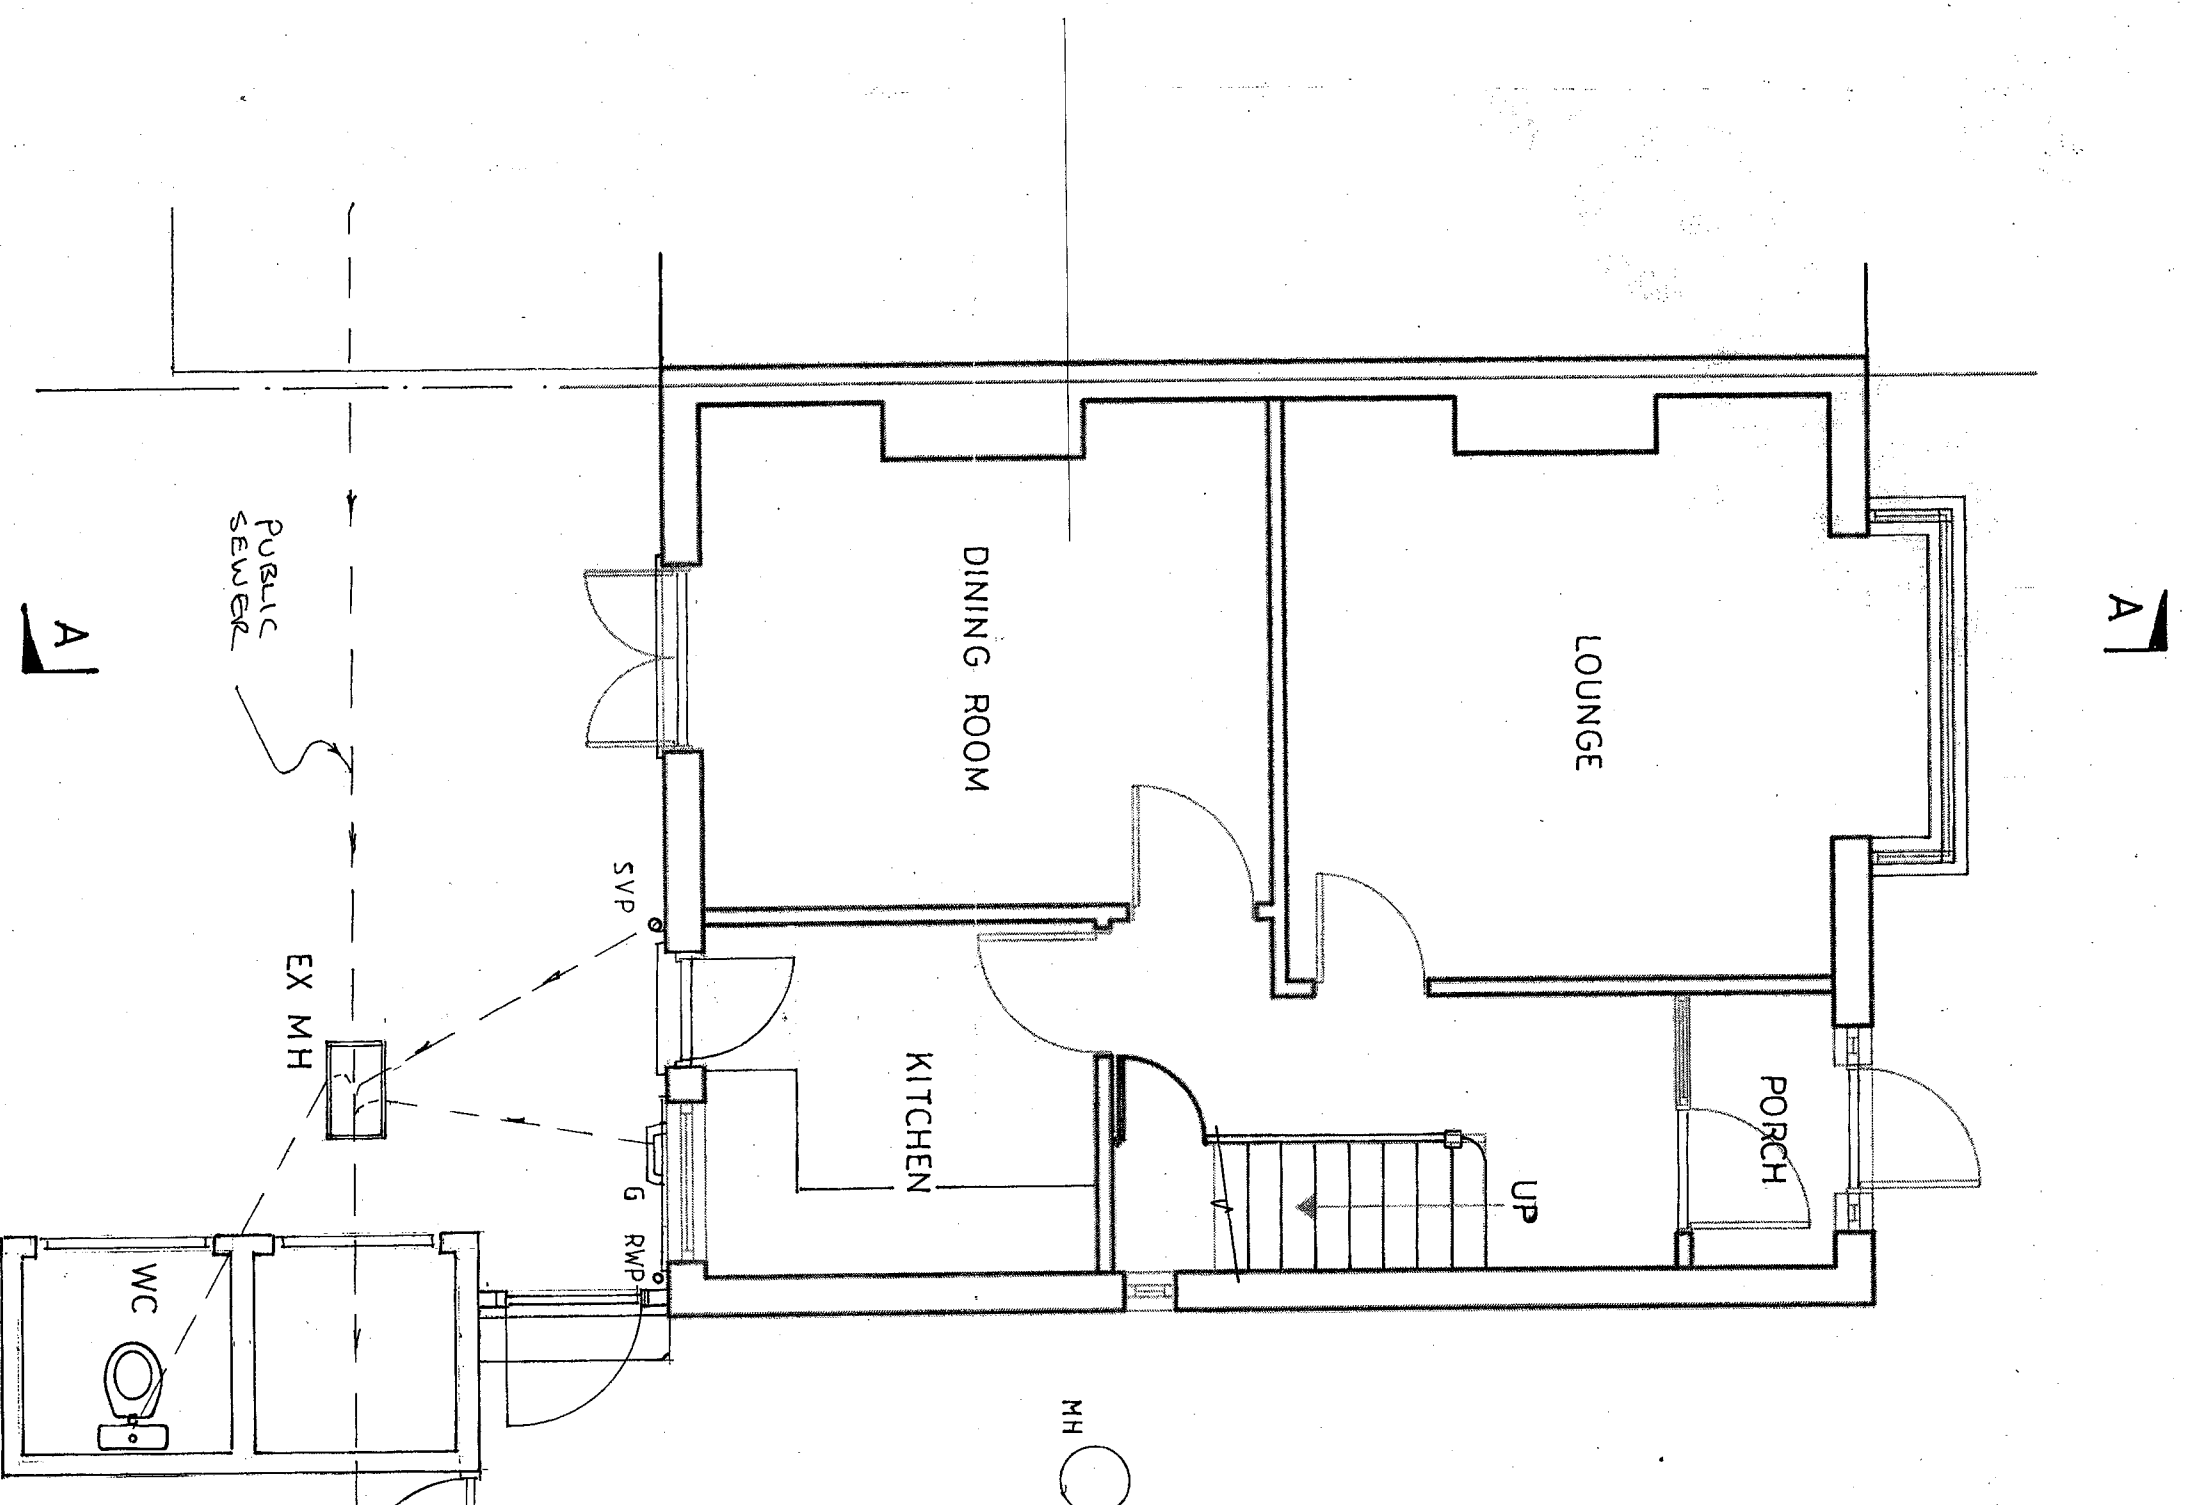

GROUND FLOOR PLAN

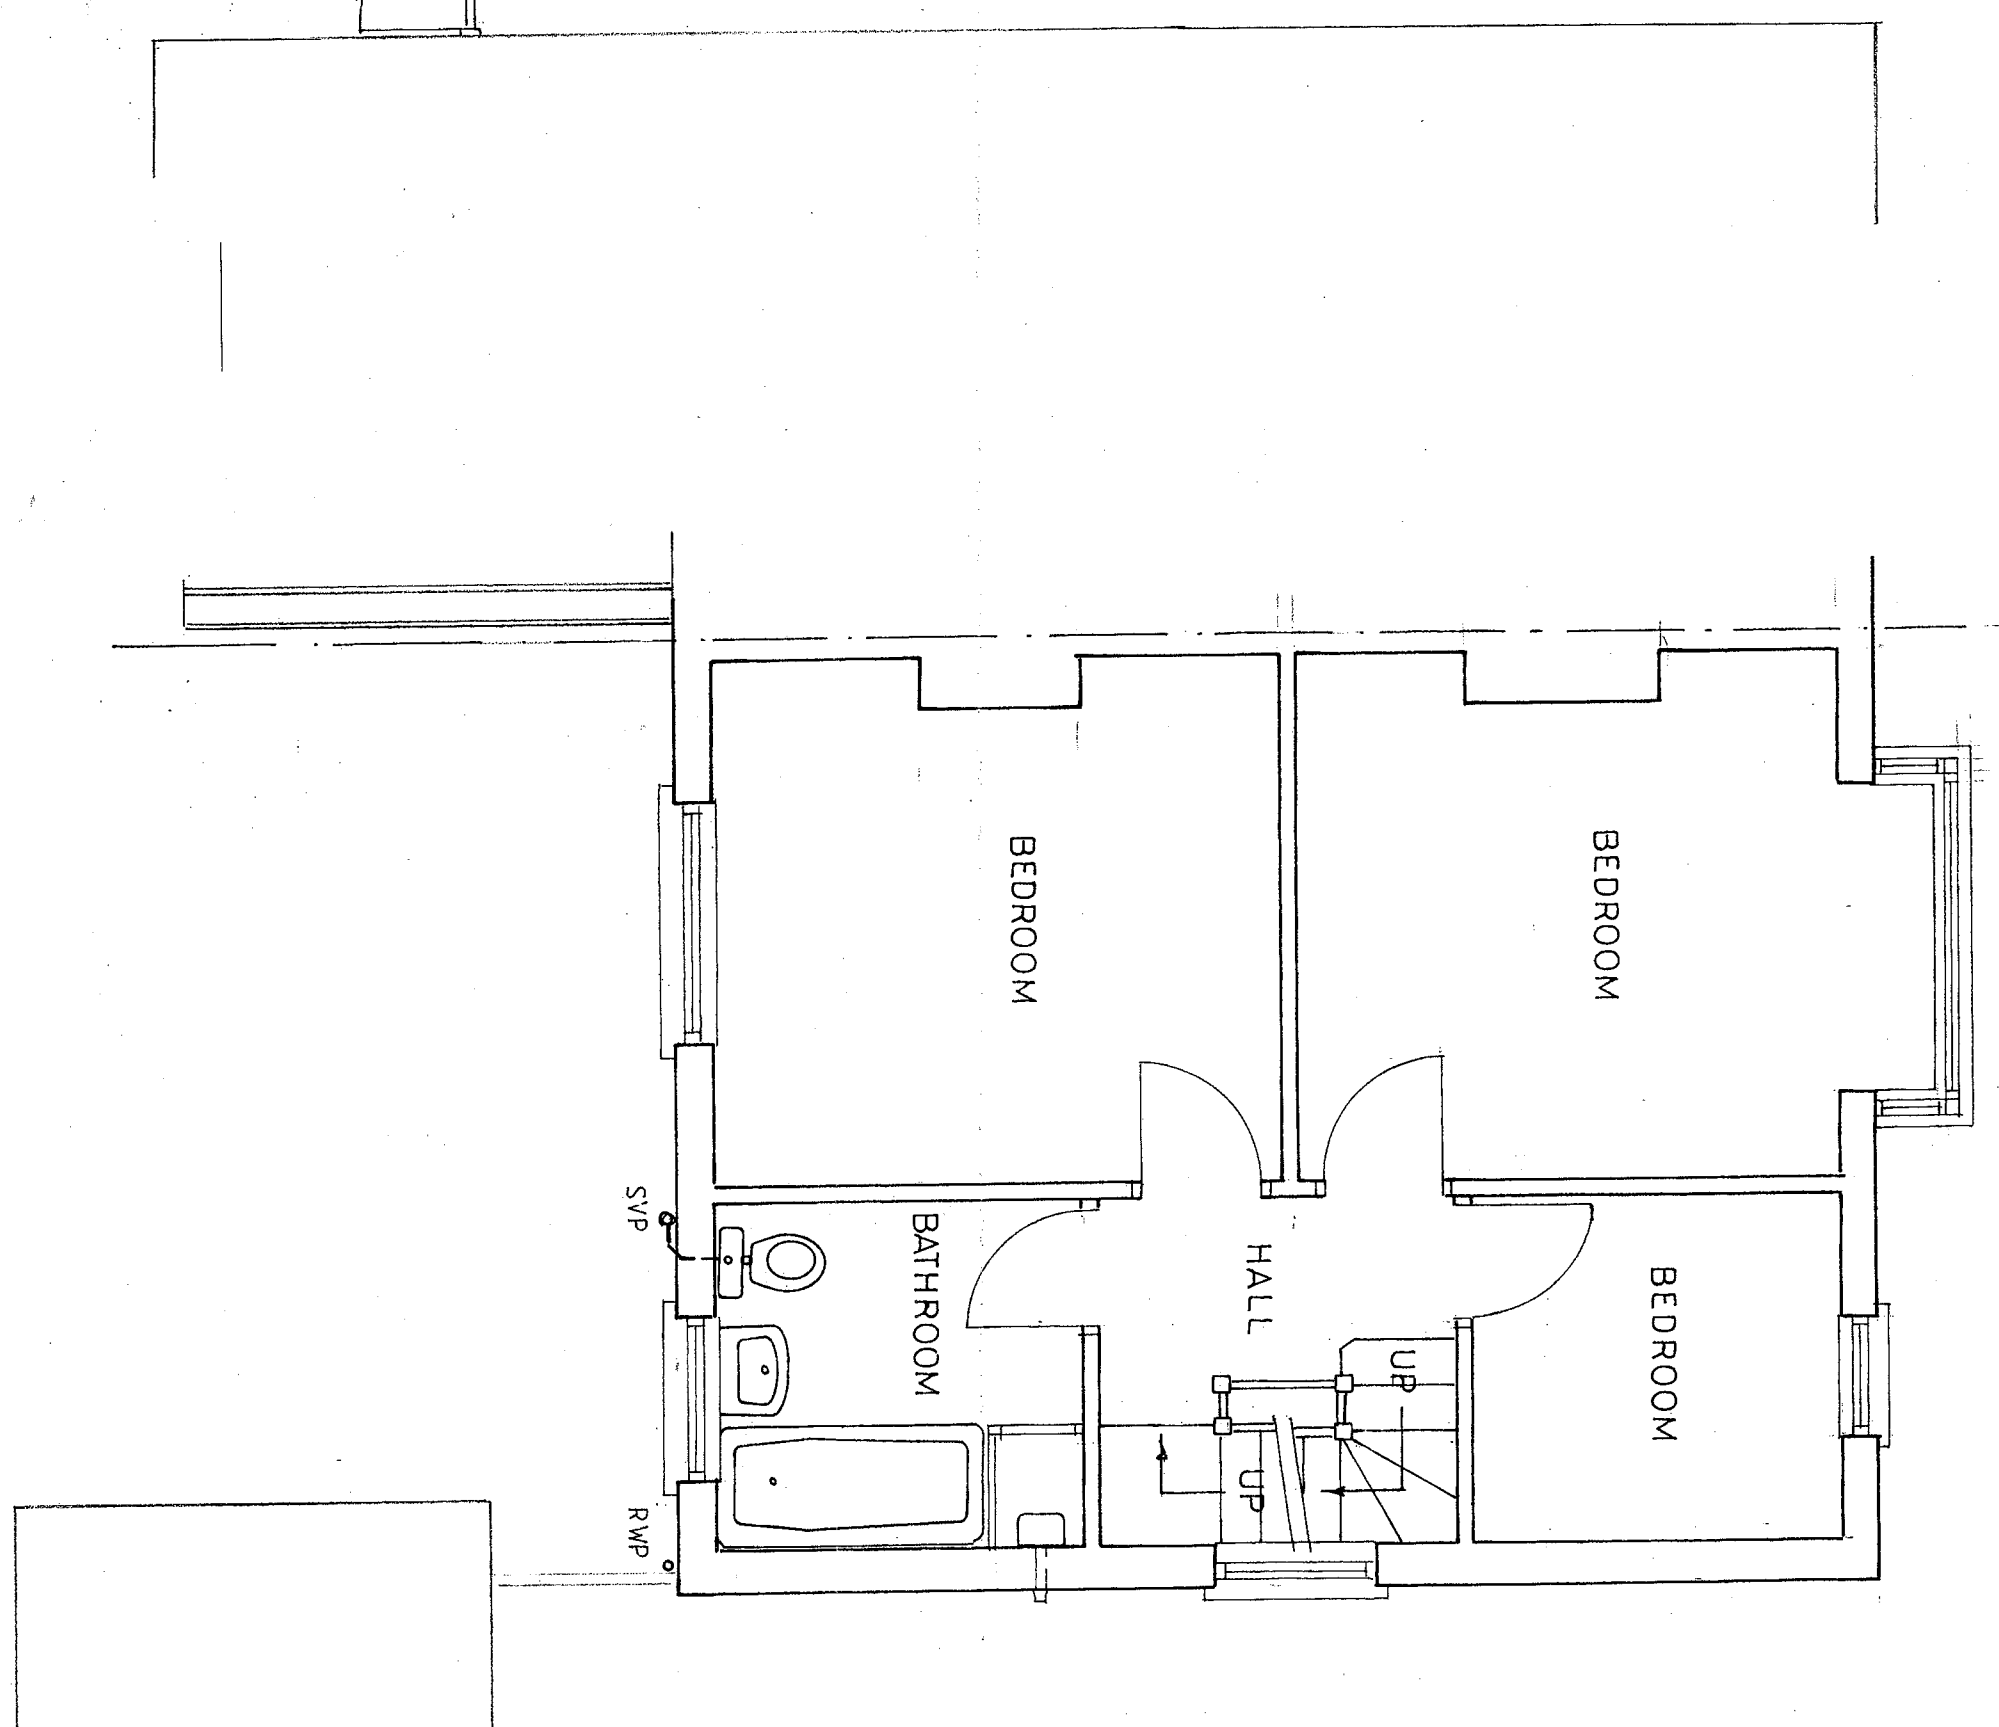

FIRST FLOOR PLAN

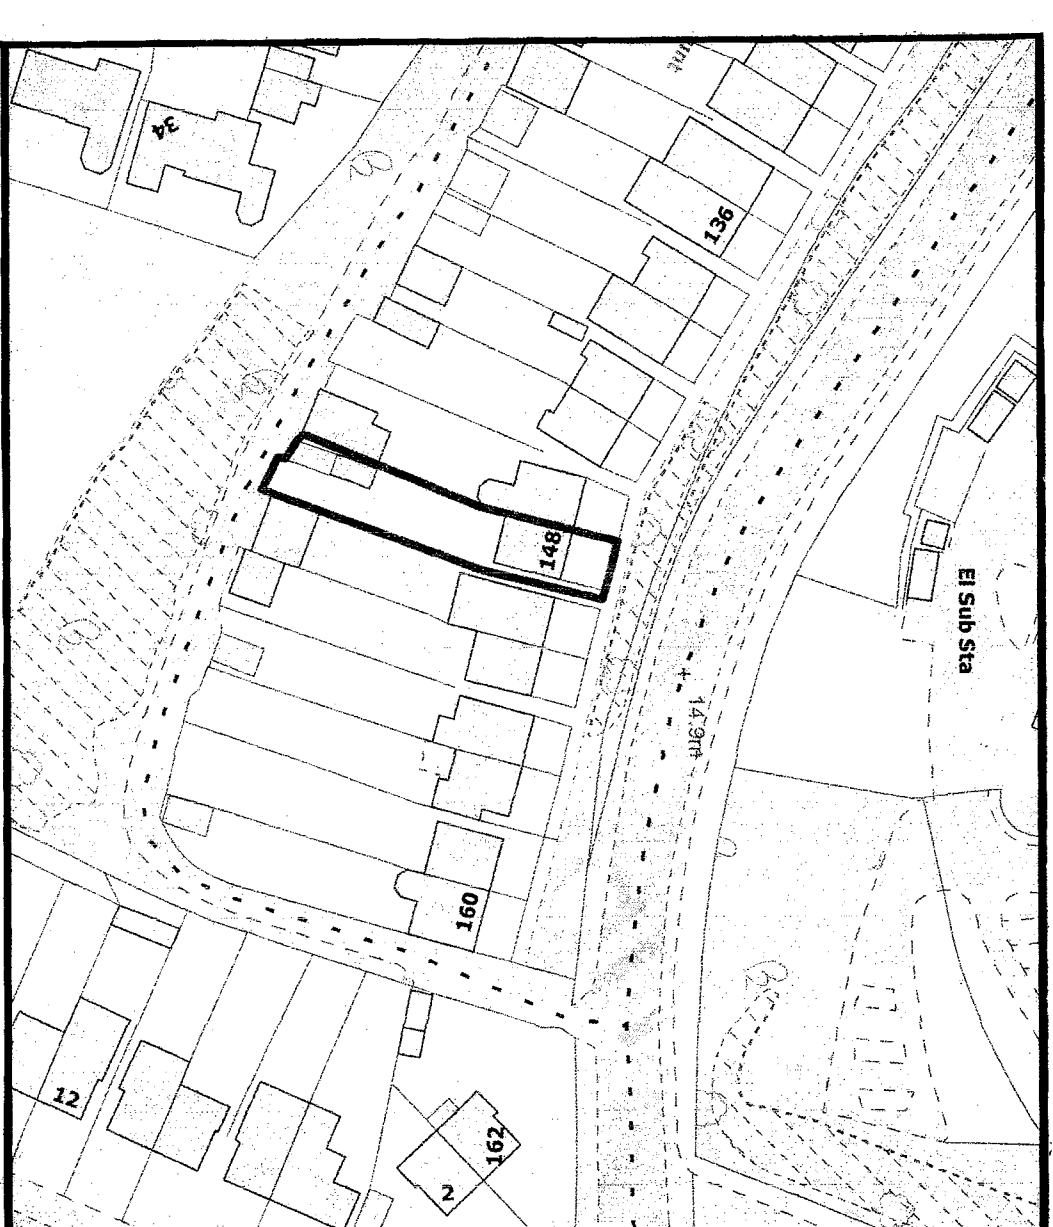


LOCATION PLAN

METRES
0 10 20 30 40 50 60 70 80 90 100
SCALE 1:1250

METRES
0 1 2 3 4 5 6 7 8
SCALE 1:100

METRES
0 1 2 3 4
SCALE 1:50

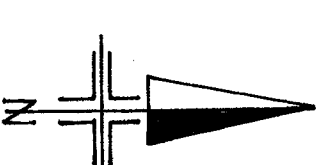

DESIGN PLANS
6 BAYVIEW ROAD
WHITSTABLE KENT
CT15 4NP
TEL: 01227264904
EMAIL: designplans@btinternet.com

PROJECT
PROPOSED SINGLE STOREY
REAR EXTENSION AND
ALTERATIONS
AT
148 OLD ROAD EAST
GRAVESEND, KENT,
DA12 1PF
DRG TITLE
EXISTING PLANS SECTIONS
AND ELEVATIONS

SCALE
1:100 1:50 DP/21/01
DATE
APRIL 2021