
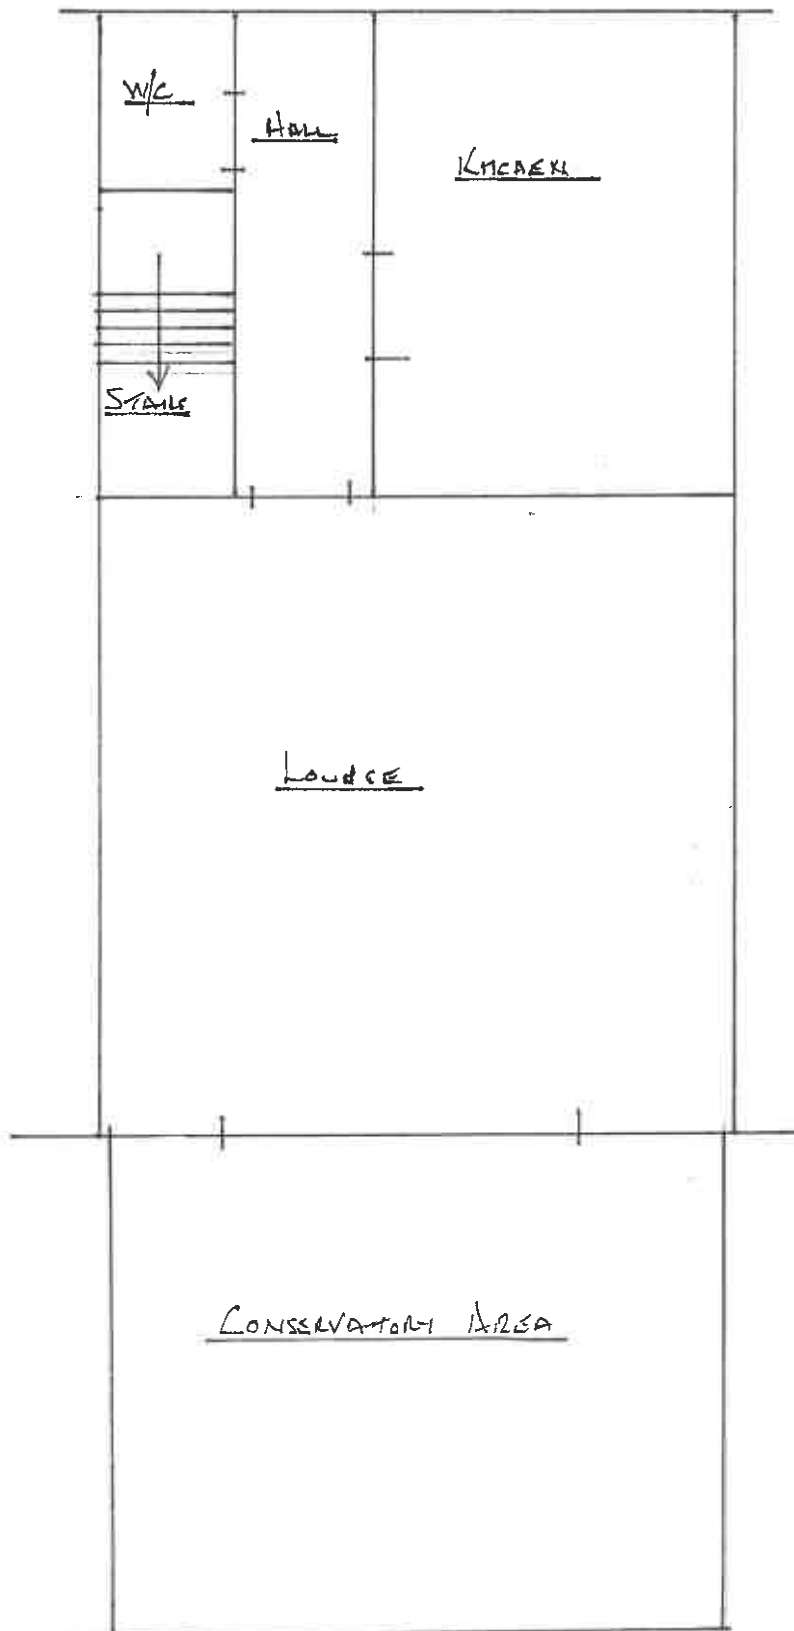


PROPOSED FLOOR PLAN

REF 2023 0959

SCALE BAR

SCALE 1:50

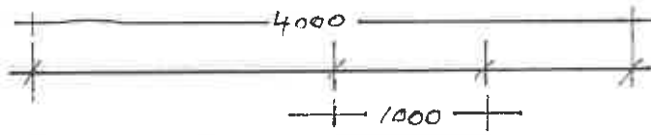

EXISTING FLOOR PLAN

REF 2023 0959

SCALE BAR

SCALE 1:50

