




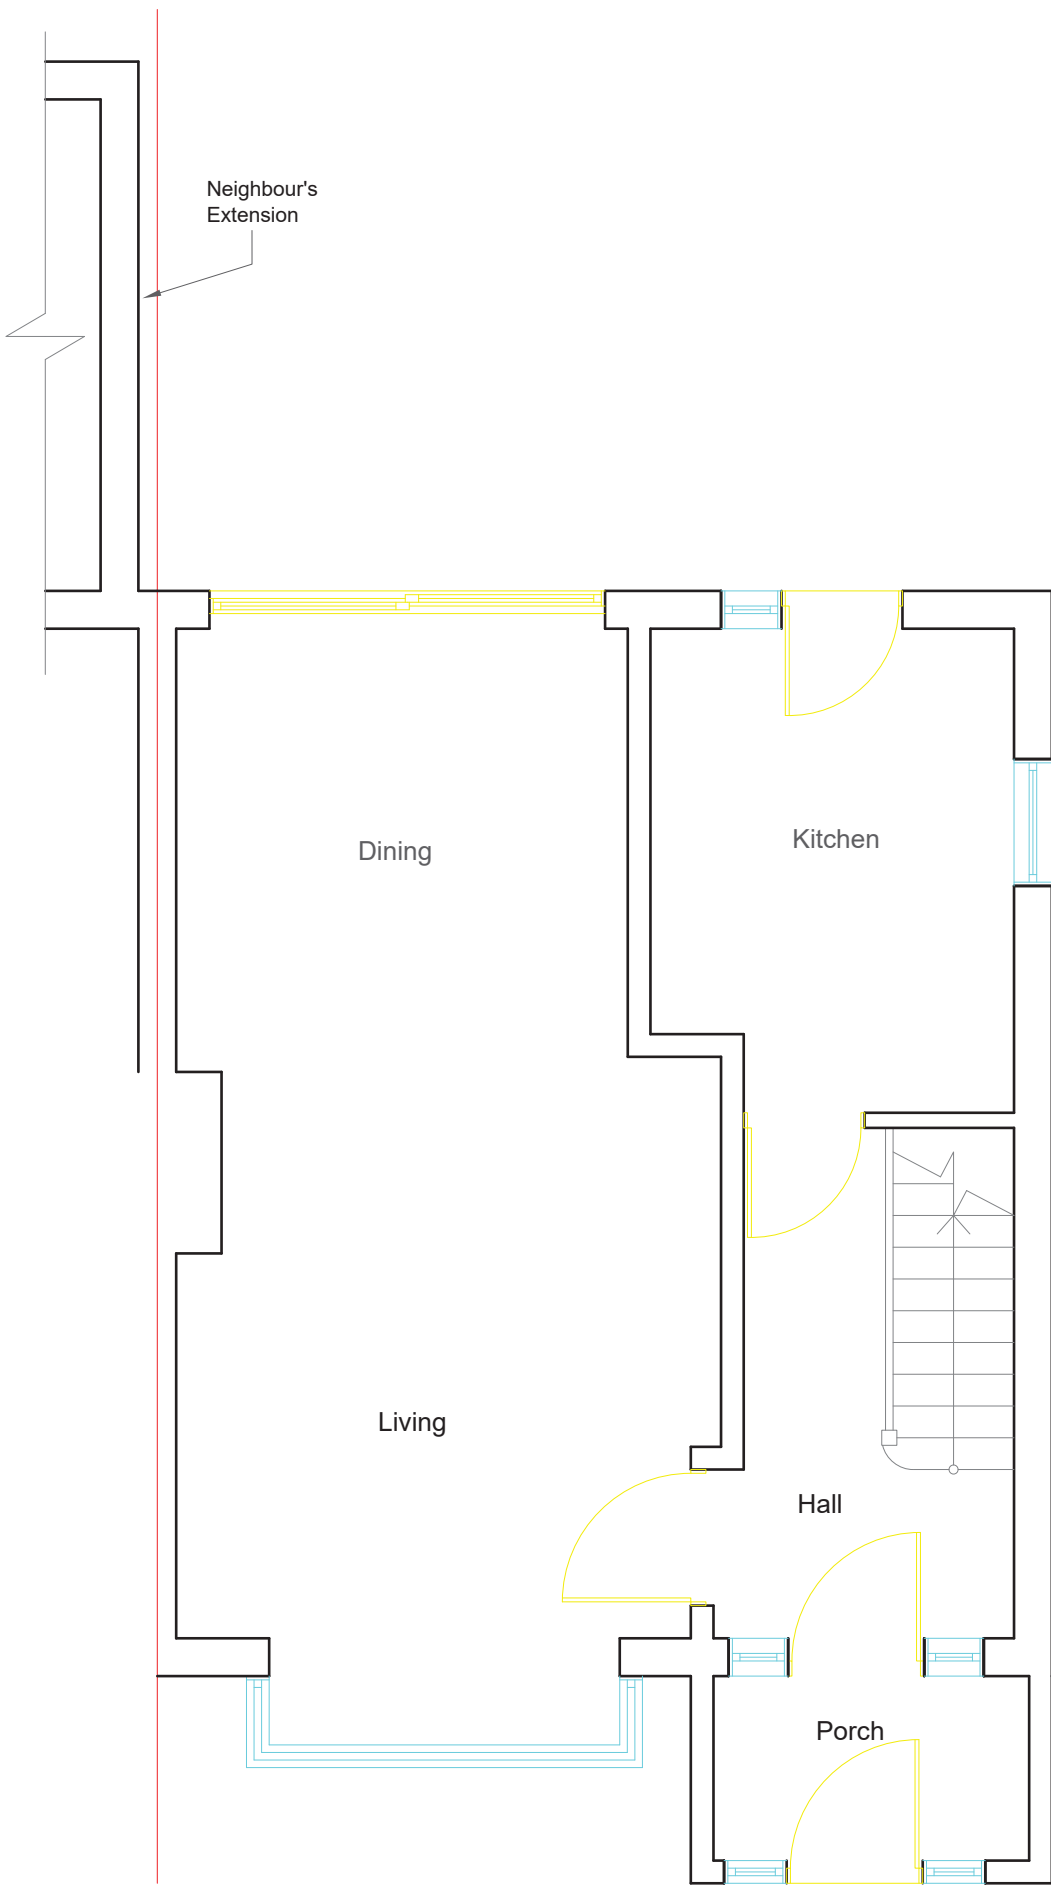


Existing Ground Floor Plan
Scale 1:50

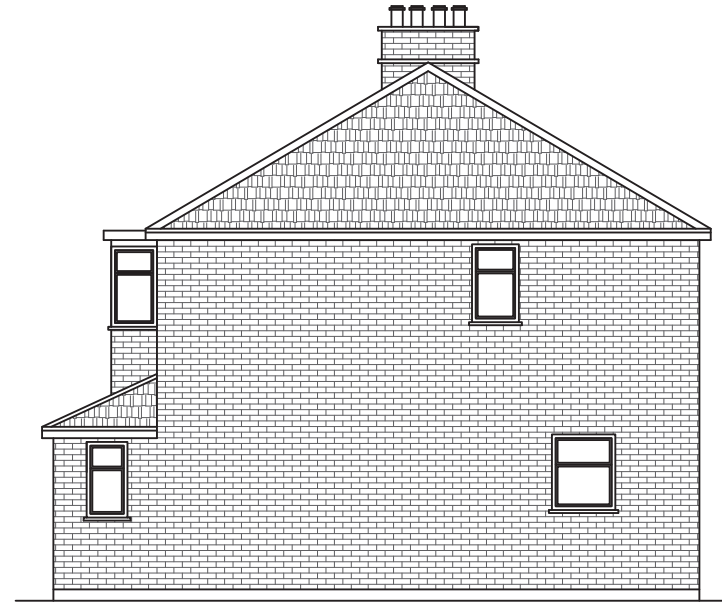


Existing Side Elevation
Scale:1:100

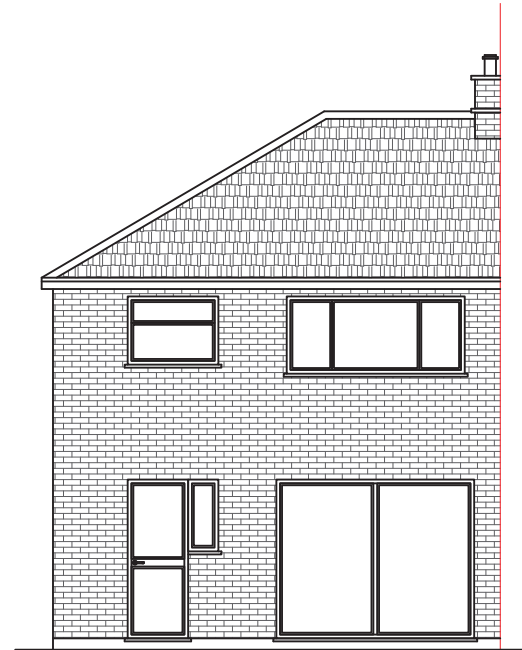

Existing Rear Elevation
Scale:1:100

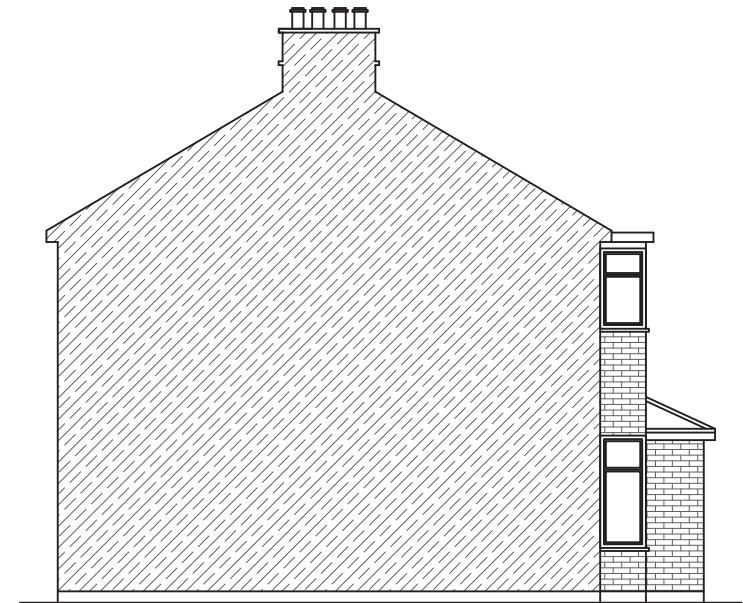

Existing Side Elevation
Scale:1:100

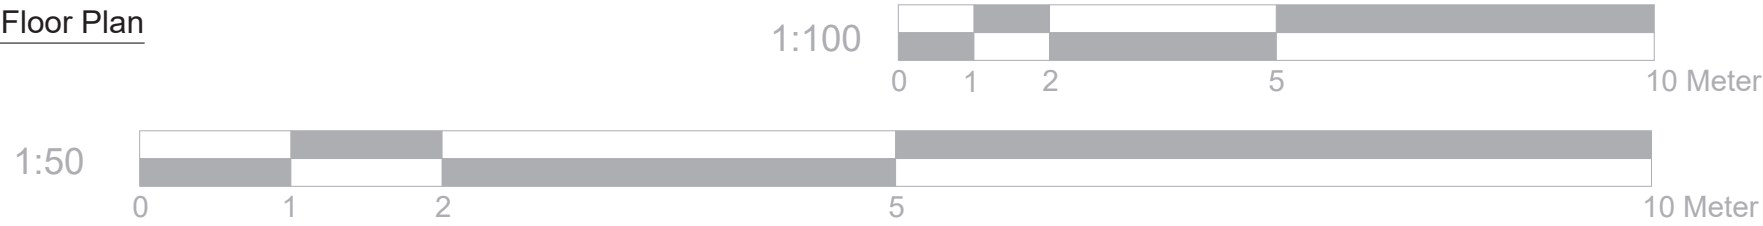

	Project:	Title:	Scale: 1:50/100 @ A3
	77 Saint Francis Avenue, Gravesend, DA12 4SZ	Existing Ground Floor Plan	Date: 24.05.2023
		Existing Elevations	Drawing No.: LBA 3340 - 01/LB
			Revision
info@lbarchigroup.co.uk Mob: 07710410150			