




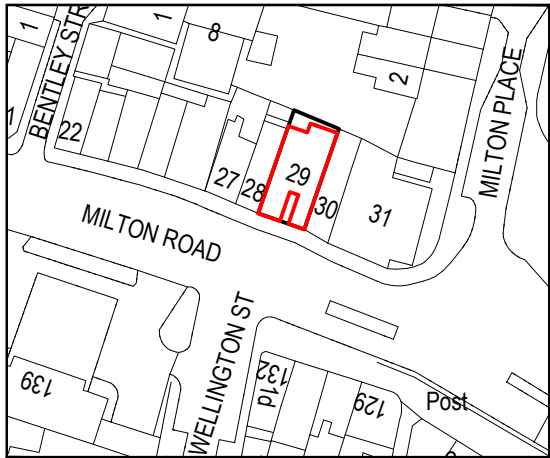


Location Plan
Scale 1:1250

 

Existing Block Plan
Scale 1:500

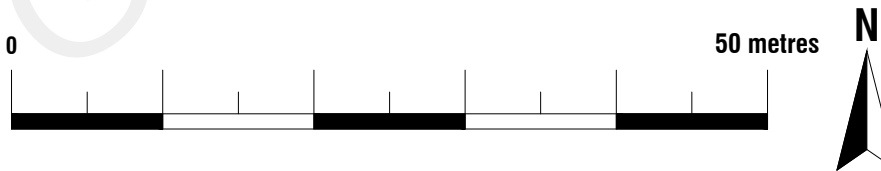

Proposed Block Plan
Scale 1:500

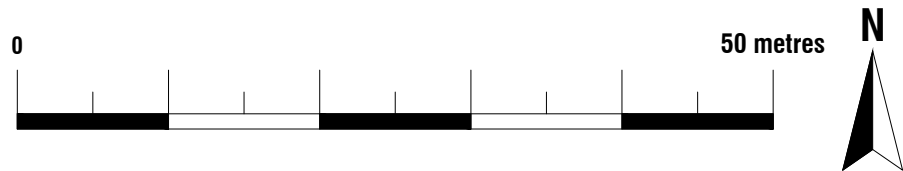

Revision notes:

Rev:	Date:	Notes:
001		The Contractor must carry out His/Her own measured survey prior to works commencing on site to verify site dimensions and to report any discrepancies to the Designer. Contractor to refer to Building Control Notes. Contractor is responsible for final on site design using on site dimensions. Contractor responsible for on site drainage layout/runs - to be agreed by Building Control prior to Construction starting on site.All Details to be approved by Building Control prior to construction starting on site.

Drawn by:

FD

Client:

Project:

29 Milton Road,
Gravesend,
DA12 2RF

Drawing Title:

EXISTING BLOCK PLAN
PROPOSED BLOCK PLAN, LOCATION PLAN

Date:

14.06.2022

No.:

22-0220

Scale @A3:

1:500, 1:1250

Rev:

6

Issue:

PLANNING DRAWING

Page:

D01



Plan It
Architectural Services

www.planituk.co.uk