




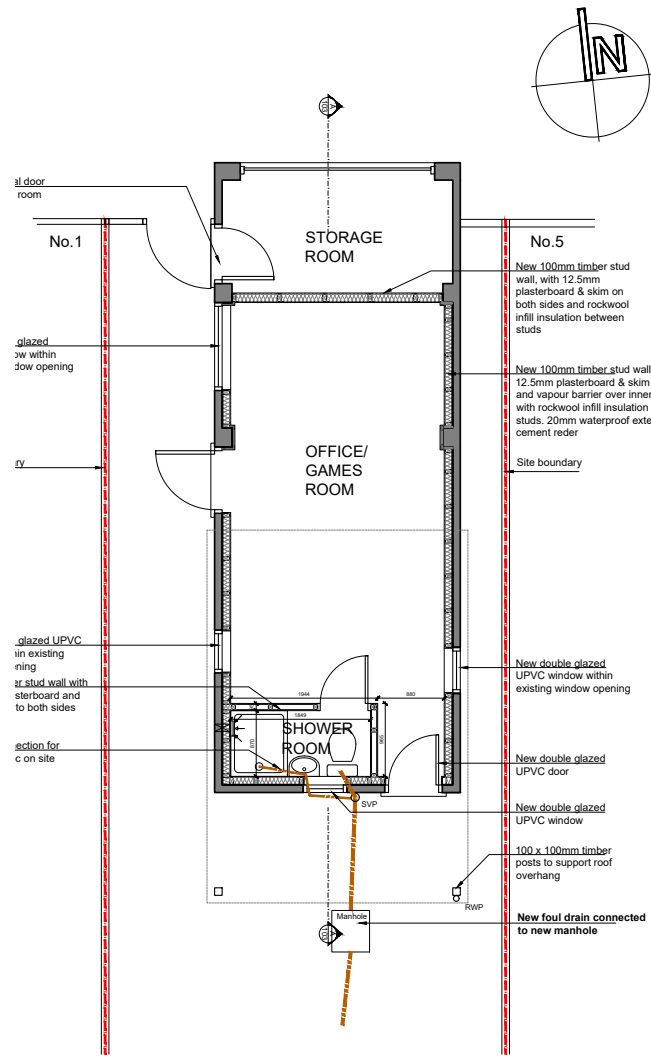


FLOOR PLAN

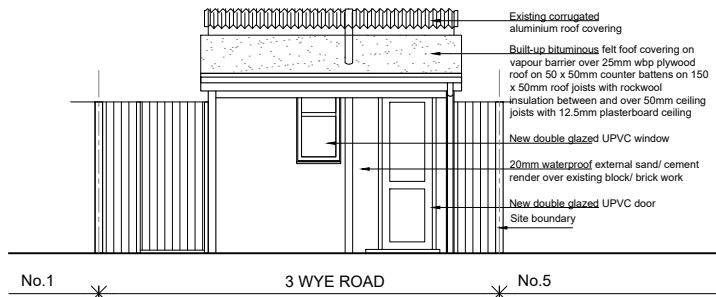


SOUTH ELEVATION

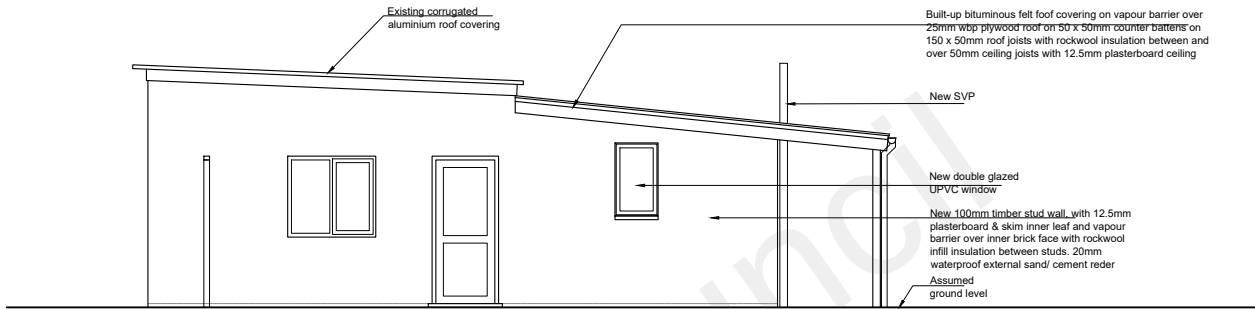


WEST ELEVATION

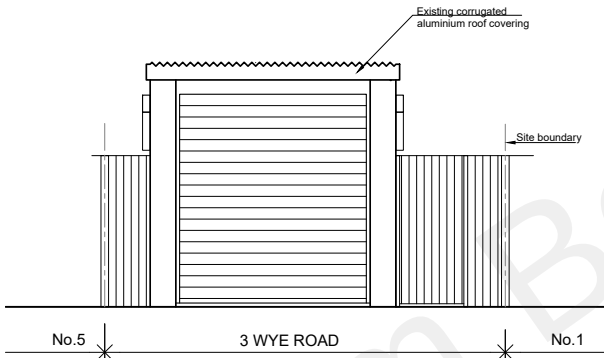


NORTH ELEVATION

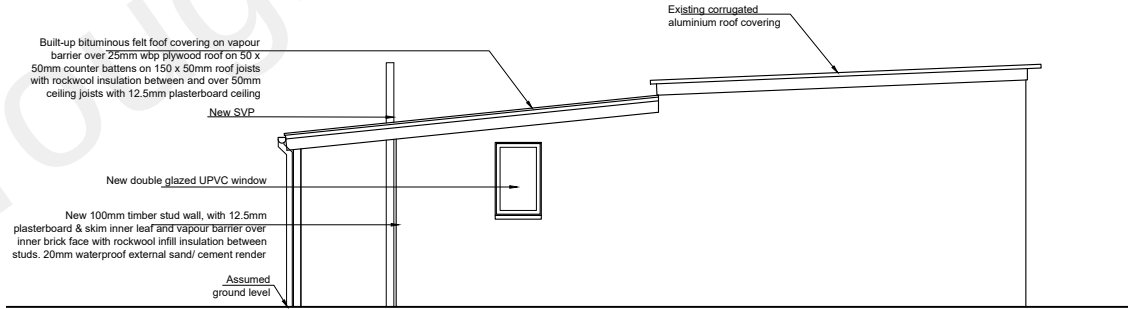

EAST ELEVATION

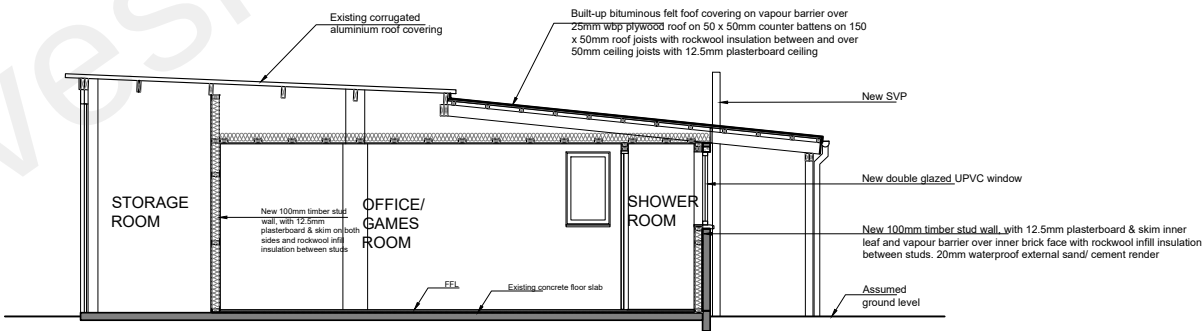

SECTION AA

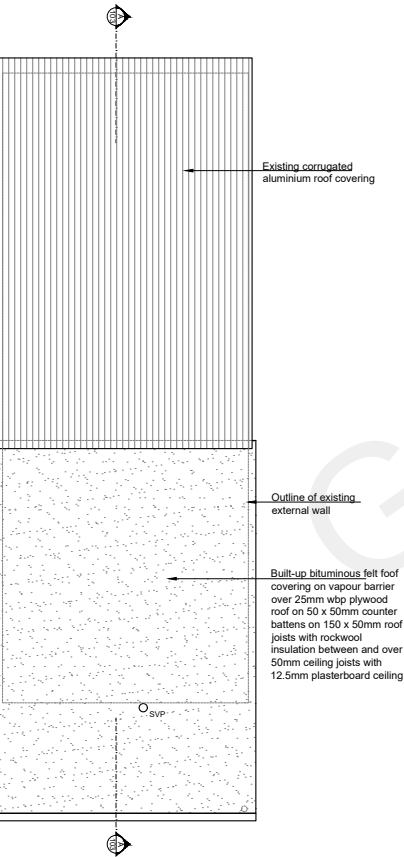

ROOF PLAN



DATE		REVISION	NO.	THIS DRAWING IS NOT TO BE SCALED. ONLY FIGURED DIMENSIONS ARE TO BE FOLLOWED (UNLESS THE DRAWING IS PART OF A PLANNING APPLICATION). CONTRACTORS ARE TO CHECK ALL DIMENSIONS BEFORE WORK COMMENCES, AND REFER ANY APPARENT DISCREPANCY TO THE ARCHITECT.	PROJECT 3 WYE ROAD GRAVESEND DA12 5QT
				L.V. DESIGNS	PROPOSED DRAWINGS
				DATE: AUG 2021	DRAWN: LO
				SCALE: 1:100	DWG No. 0621 P02
				REV. No. 1	