
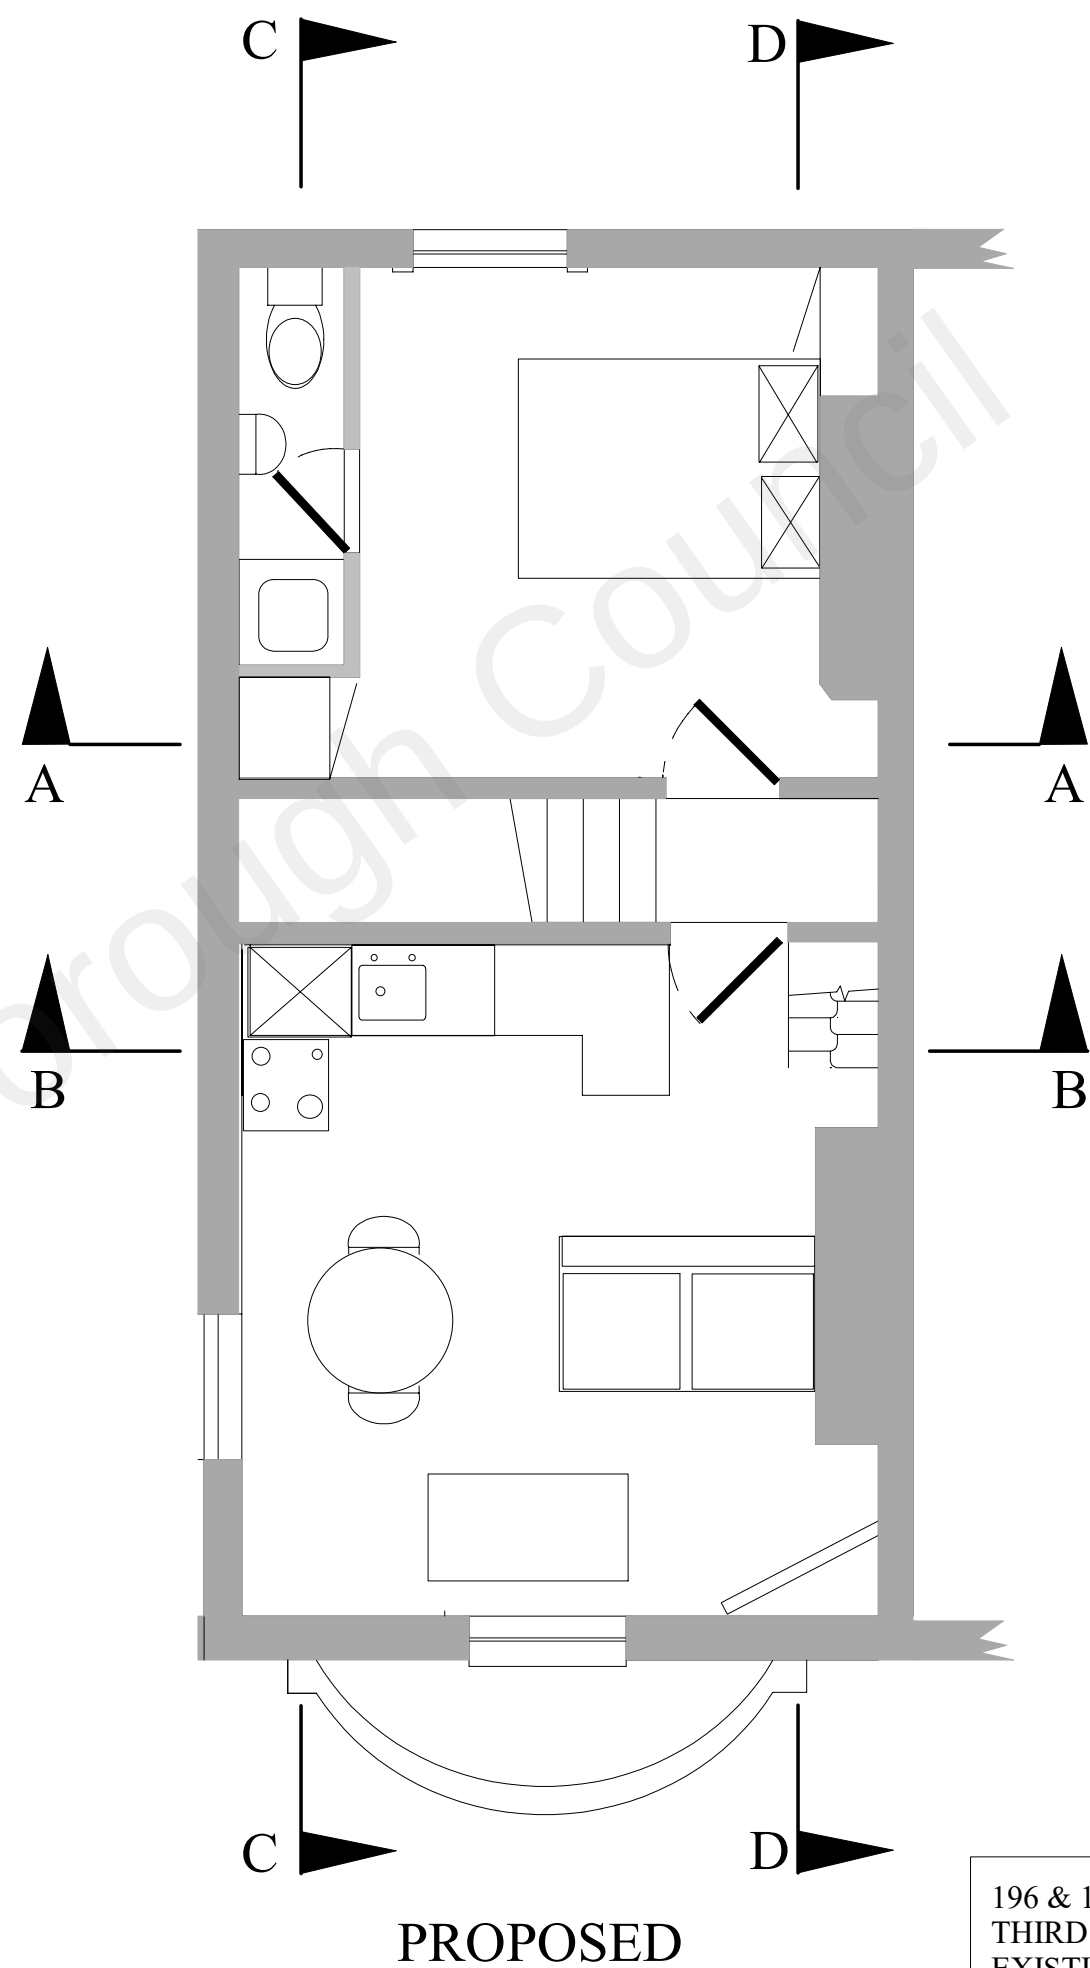


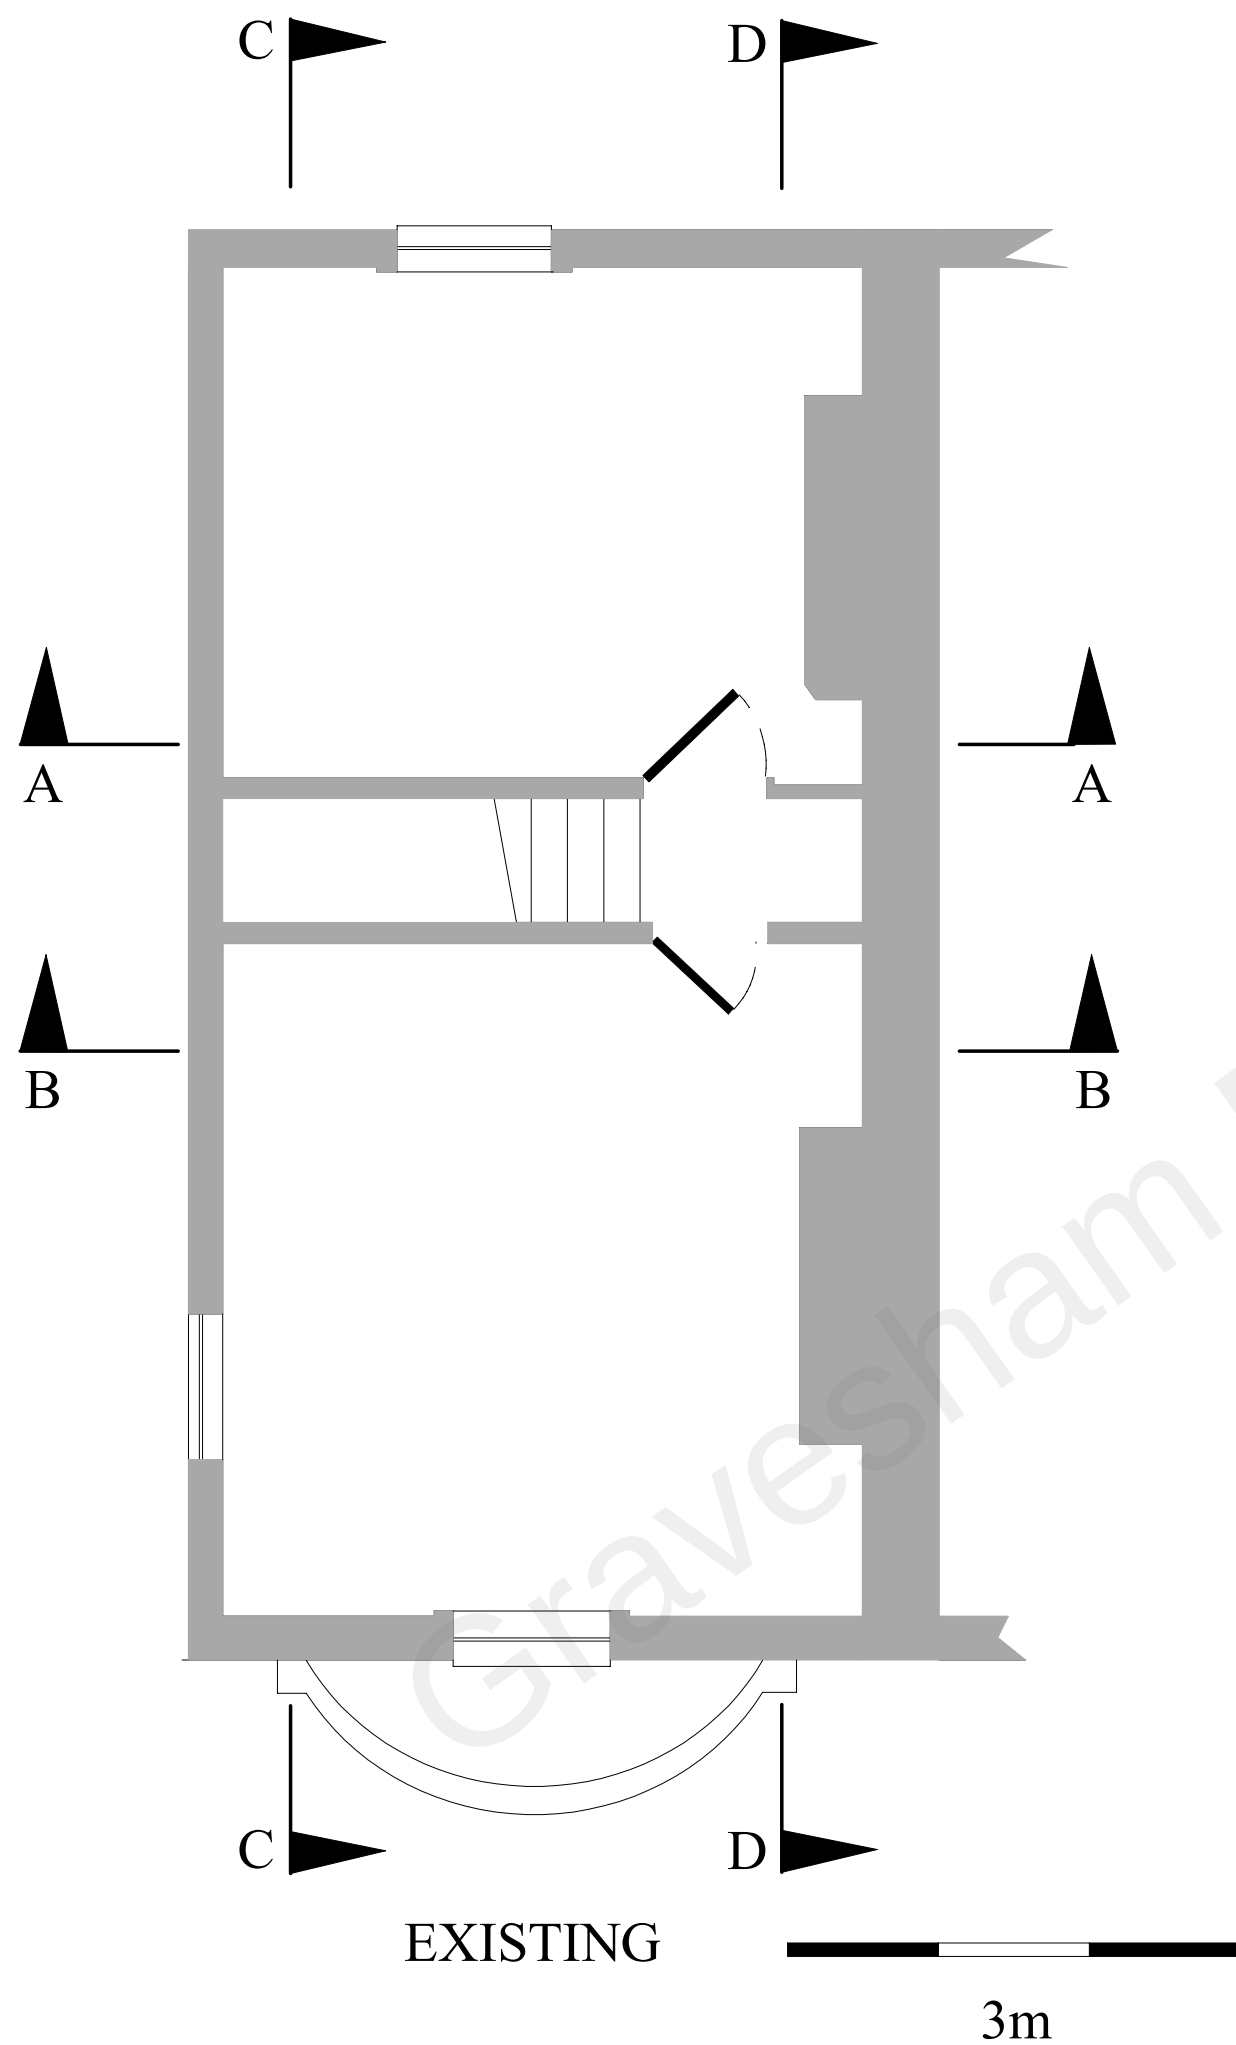

196 & 197 PARROCK STREET  
THIRD FLOOR PLAN  
EXISTING AND PROPOSED  
Scale 1:50@A3  
Drawing Number PS 019  
Revision 0  
Date 01/06/22