

Temporary
SECURITY KEY
OF CUPOLA

1.5

1.0

0.5

0

c d

b

e

a

1 EXISTING REFLECTED CEILING PLAN
1:10

PROPOSED PORTION
FOR GUSSETS
TO AGREE DATE
(HTT & MISS)



c

d

b

e

a

1 EXISTING CUPOLA BASE PLAN
1:10

BASE
RAIL
FIXED TO
O/S OF POST

GUSSETS
FIXED
BETWEEN POSTS

HC

AS DISCUSSED WITH
8E
25/9/23

Project:
GAD'S HILL SCHOOL, HIGHAM
GAD'S HILL PLACE REPAIRS

Client:
GAD'S HILL SCHOOL

Copyright belongs to Clay Architecture Ltd. All dimensions are to be verified by the contractor before commencing works.

clay architecture
Great Lines Studios, Marlborough Road, Gillingham, Kent ME7 5HB


T: 01634 573 017
www.clayarchitecture.com
E: design@clayarchitects.com

Title
CUPOLA REPAIRS
BASE AND REFLECTED CEILING PLAN
Drawing No. 5284/PL/1/XX

Scale 1:10 @ A3 size
Date 29/08/2023
Drawn GEN
Authorised CP
Revision 1

Rev. Date By Notes

PROPOSED
TEMPORARY
SECURING
OF CUPOLA

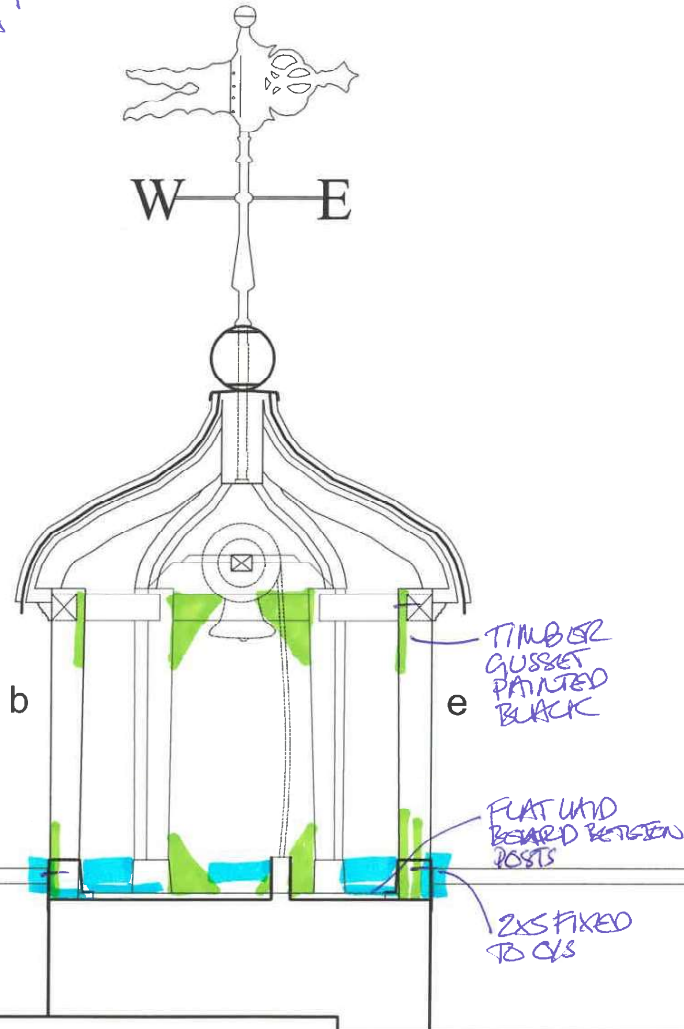

5


4

3

2

1

EXISTING SOUTH (REAR) ELEVATION
1:20

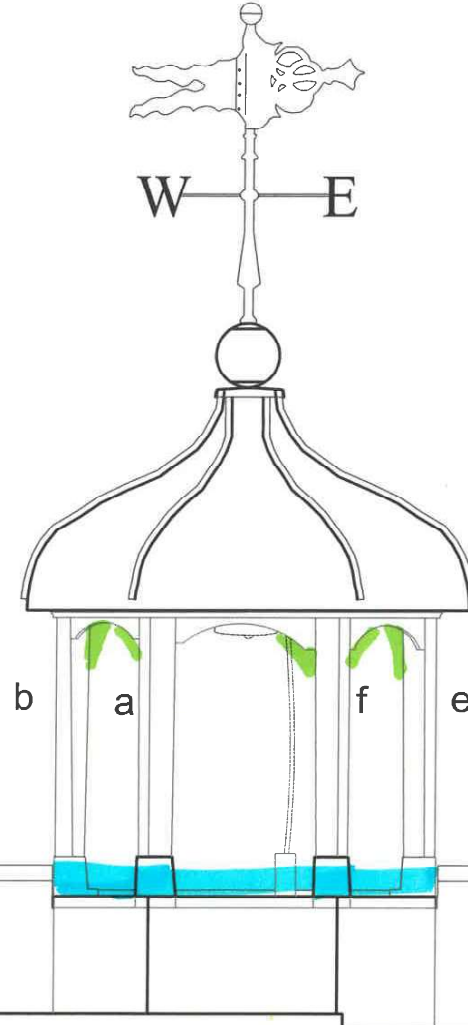

AS DISCUSSED
WITH SE
25/9/23

Rev. Date By Notes

Client
GAD'S HILL SCHOOL

Project
GAD'S HILL SCHOOL, HIGHAM
GAD'S HILL PLACE REPAIRS



Copyright belongs to Clay Architecture Ltd. All dimensions are to be verified by the contractor before commencing works.

Title
CUPOLA REPAIRS
EXISTING SECTION AND REAR ELEVATION
Drawing No. 5284/PL/1XX
Revision /

Scale 1:20 @ A3 size
Date 29/09/2023
Drawn GEN
Authorised CP

T: 01634 573 017
www.clayarchitecture.com
E: design@clayarchitects.com

clay architecture
Great Lines Studios, Marlborough Road, Gillingham, Kent ME7 5HB

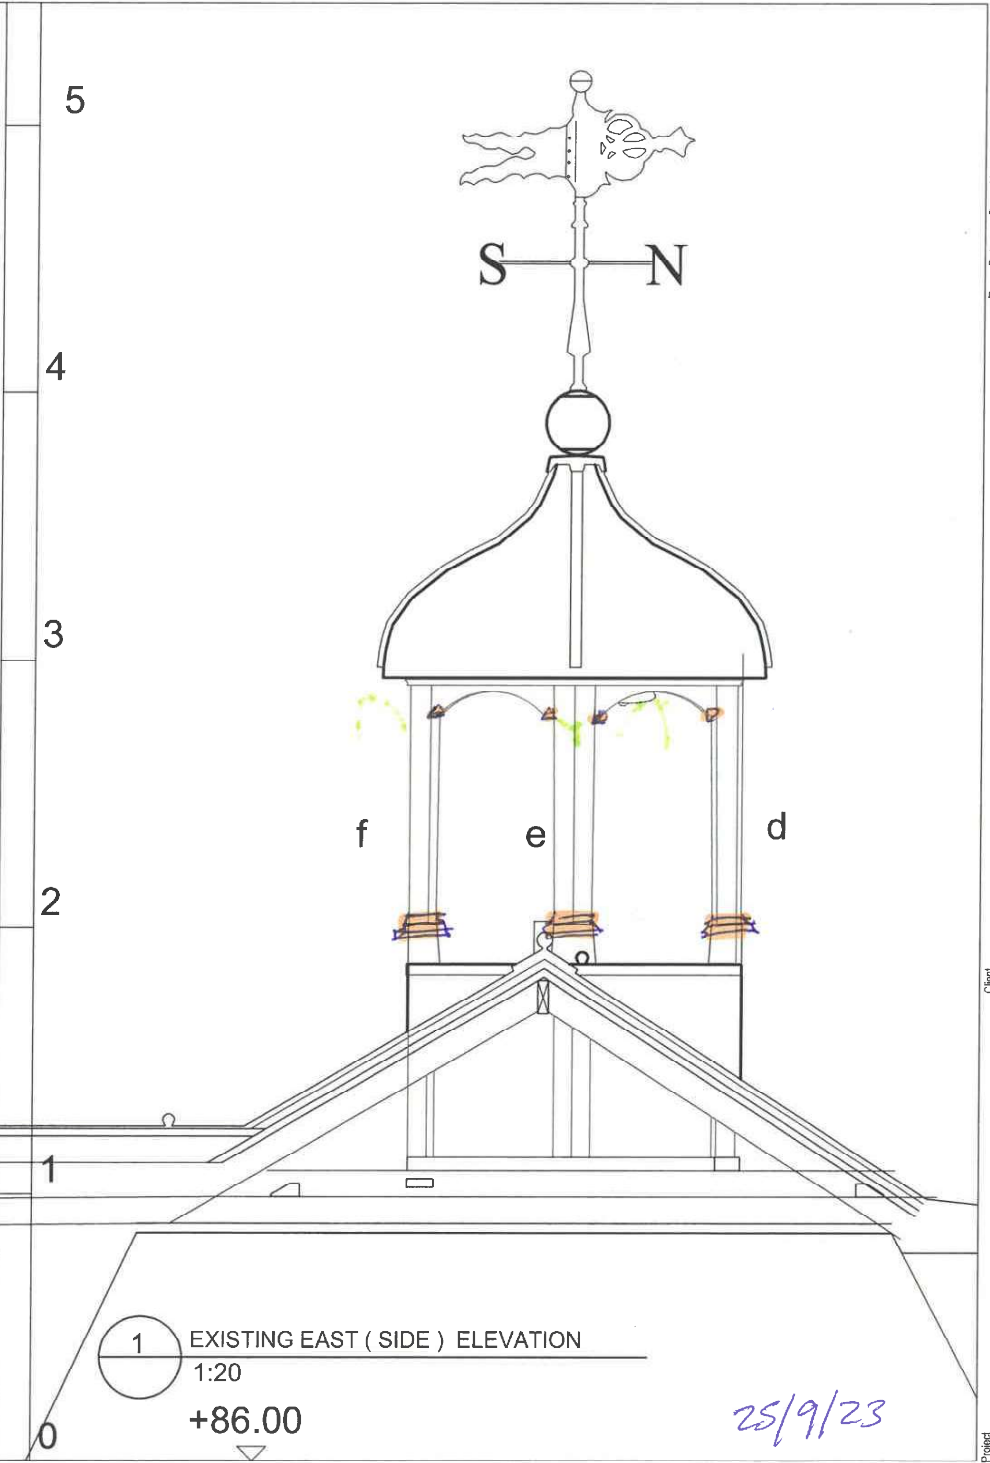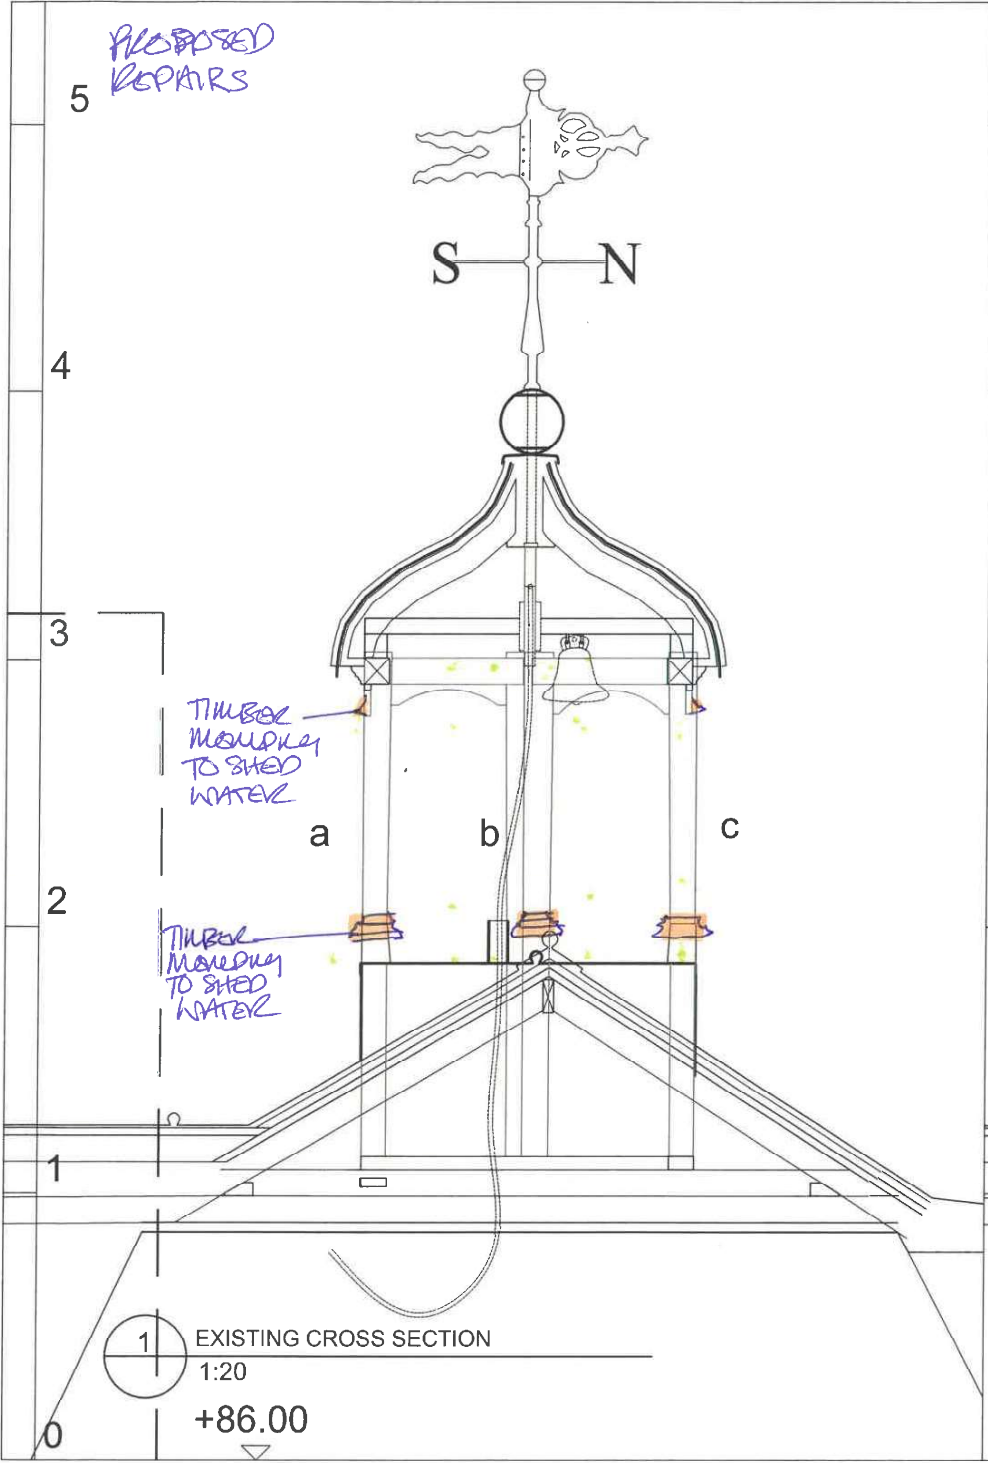

Rev. Date By Notes

Client
GAD'S HILL SCHOOL

Project
GAD'S HILL SCHOOL, HIGHAM
GAD'S HILL PLACE REPAIRS

Copyright belongs to Clay Architecture Ltd. All dimensions are to be verified by the contractor before commencing works.

Table	Scale	@ A3 size
CUPOLA REPAIRS	1:20	29/08/2023
EXISTING SECTION AND SIDE ELEVATION	1:20	29/08/2023
Drawing No.	5284/P/JXX	Drawn GEN
Authorised CP		Authorised CP
Revision		Revision

clay architecture
Great Lines Studios, Marlborough Road, Gillingham, Kent ME7 5HB
T: 01634 573 017
www.clayarchitecture.com
E: design@clayarchitects.com